
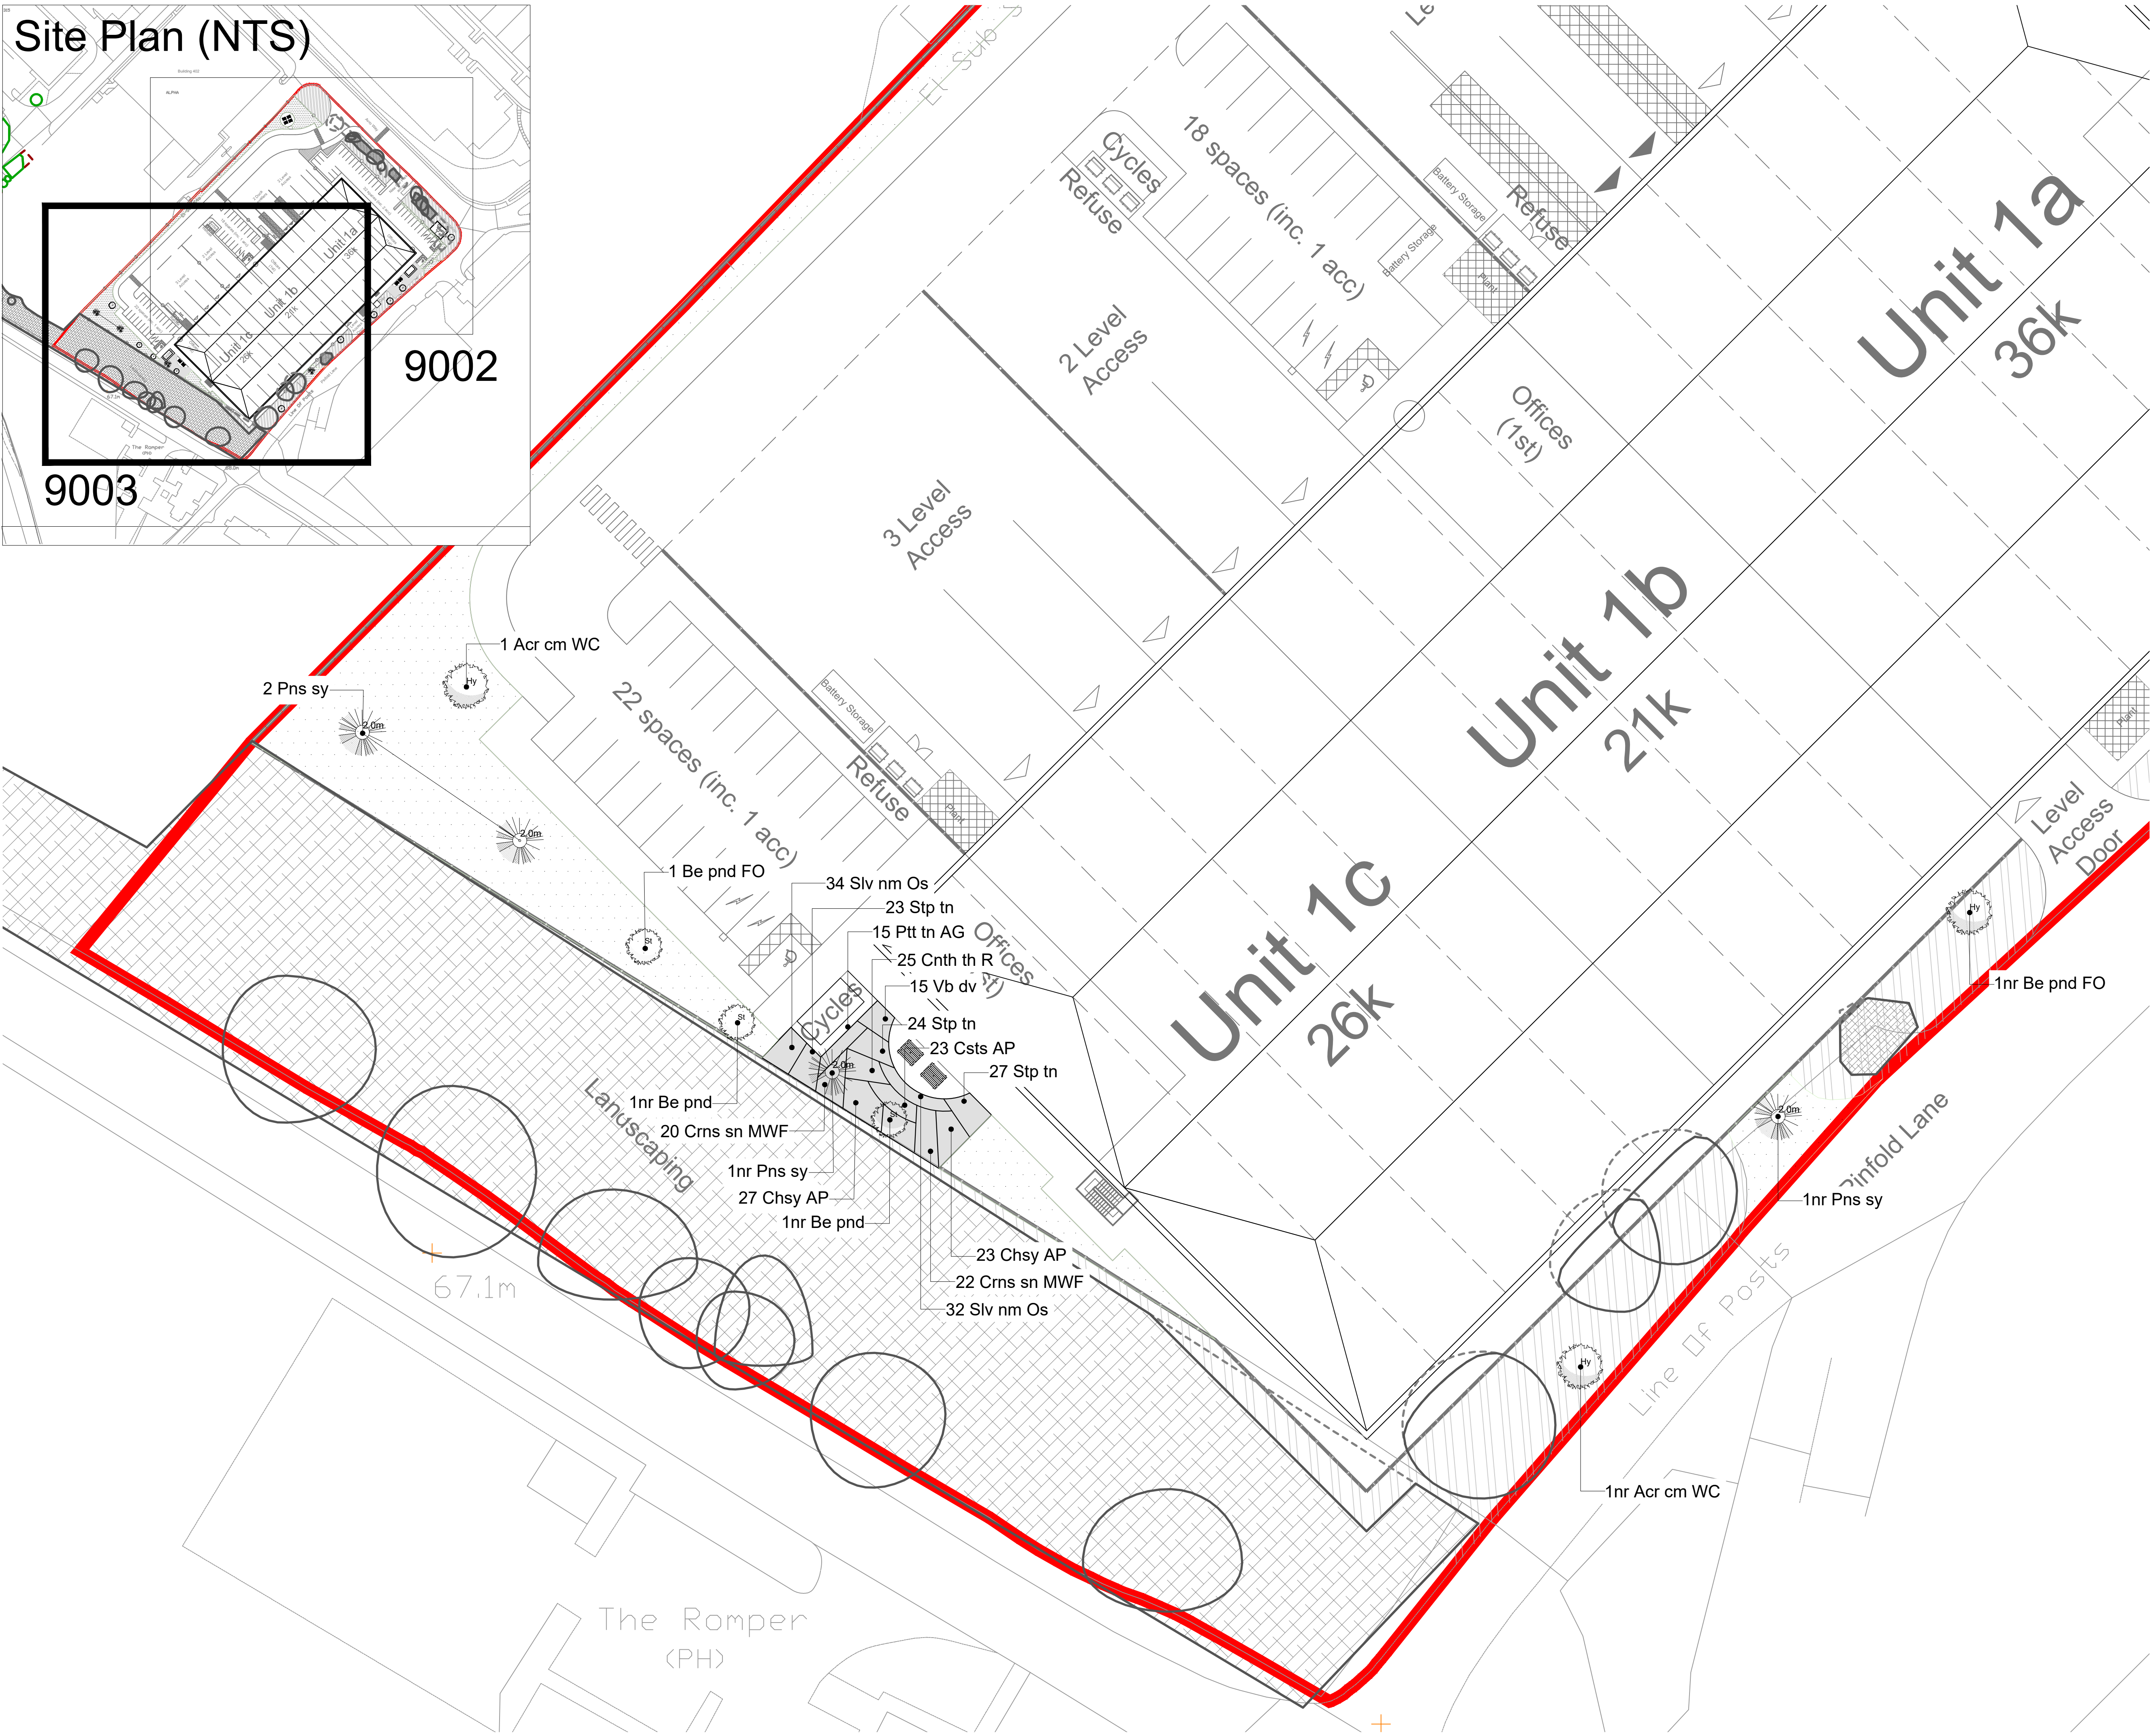


Site Plan (NTS)

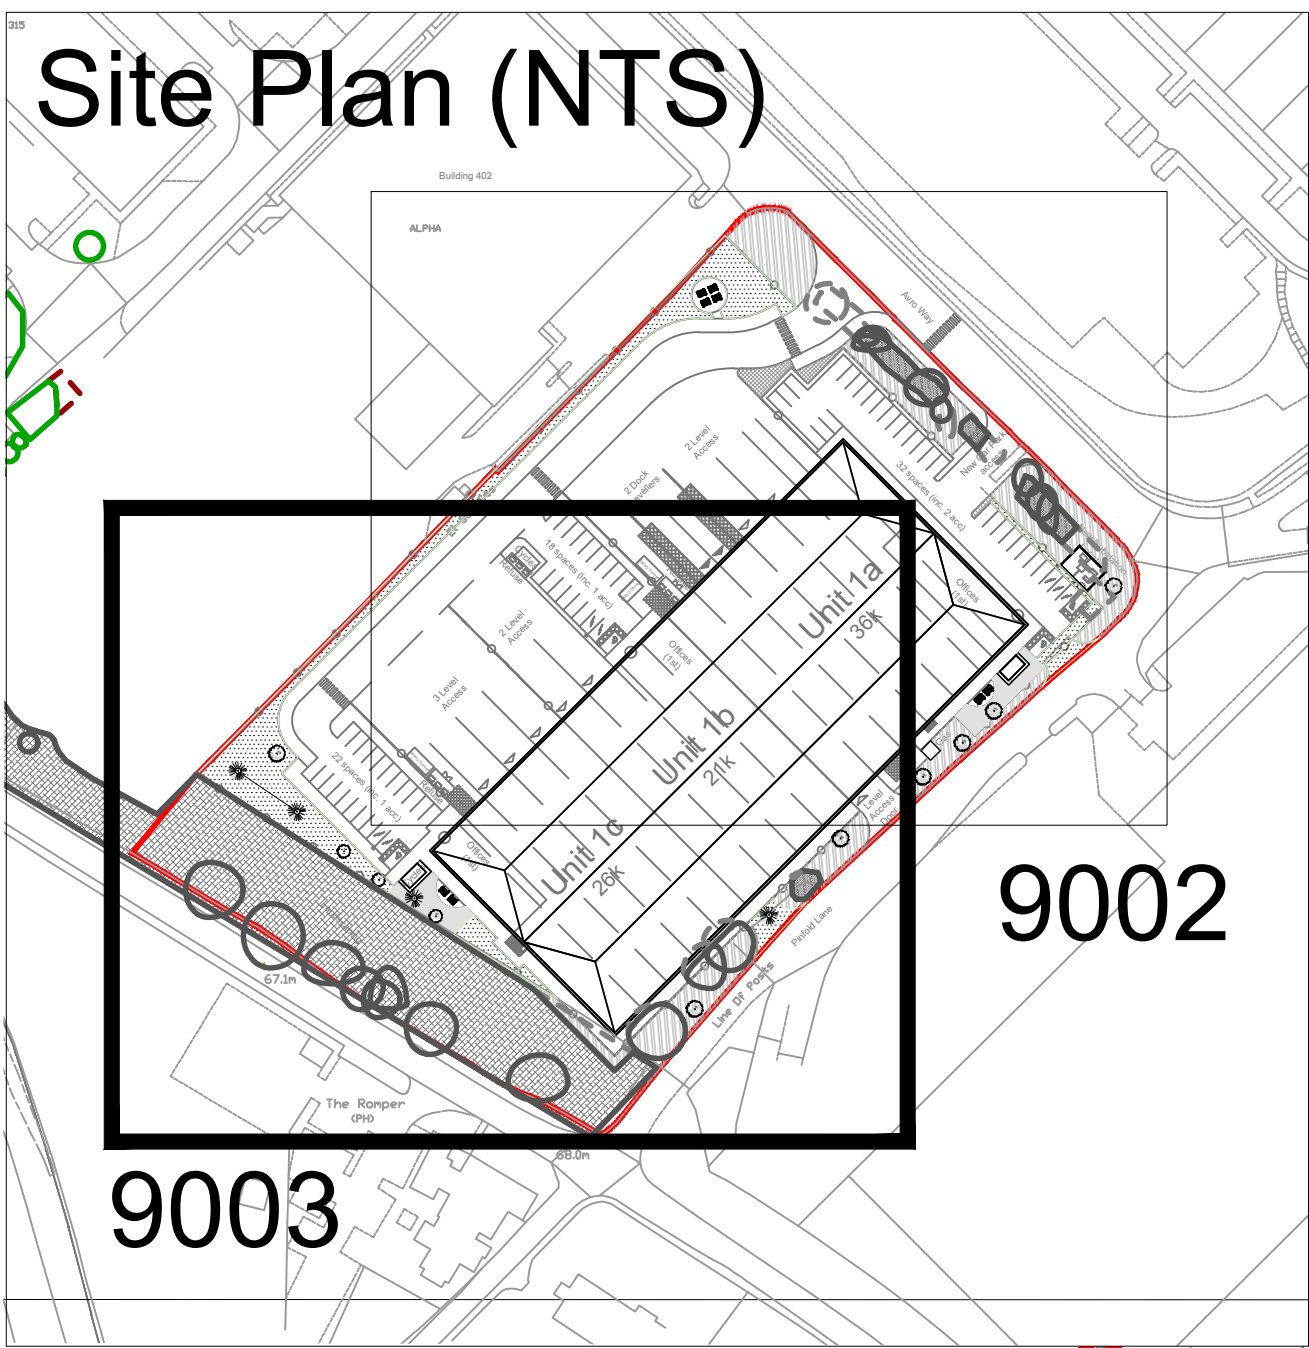


© 2019 RPS Group
Notes
1. This drawing has been prepared in accordance with the scope of RPS's appointment with its client and is subject to the terms and conditions of that appointment. RPS accepts no liability for any use of this document other than by its client and only for the purposes for which it was prepared and provided.
2. If received electronically it is the recipients responsibility to print to correct scale. Only written dimensions should be used.
3. Where applicable Ordnance Survey (c) Crown Copyright 2019
All rights reserved. Licence number 0100031673

KEY
SOFT LANDSCAPE
Proposed elements

- HEAVY STANDARD TREE (12-14cm girth)
- STANDARD TREE (8-10cm girth)
- CONIFEROUS TREE (3.0 - 3.5m high)
- MULTI-STEMMED TREE (3.0 - 3.5m high)
- ORNAMENTAL AMENITY SHRUB PLANTING
- GROUNDCOVER PLANTING
- MOWN AMENITY GRASS

Existing features

- TREES To be retained and protected
- WOODLAND To be retained and protected
- ORNAMENTAL SHRUB To be retained and protected where possible
- GRASS / GROUNDCOVER To be retained where possible or overseeded with amenity grass seed
- TREES/VEGETATION To be removed

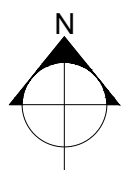

P03	Updated to accord with latest site layout	NG	JBT	25/03/22
P02	Updated to accord with latest site layout	NG	JBT	15/03/22
P01	Issued for comment	KH	DB	22/10/21
Rev	Description	By	CB	Date



Lakesbury House, Hillingbury Road, Chandlers Ford, Hampshire SO53 5SS
T: 02380 810 440 E: rpsso@rpsgroup.com

Client Threadneedle Curtis Ltd

Project MAG, Building 401, Manchester Airport

Title Detailed Soft Landscape Sheet 2 of 2

Status Approval Drawn By KH PM/Checked by DB

Job Ref JSL4034 Scale @ A1 1:250 Date Created 12/10/2021

RPS Drawing / Figure Number JSL4034_RPS_XX_EX_DR_L_9003 Rev P03

rpsgroup.com