


Front elevation


Side elevation

Rear elevation

Side elevation (facing dwelling)

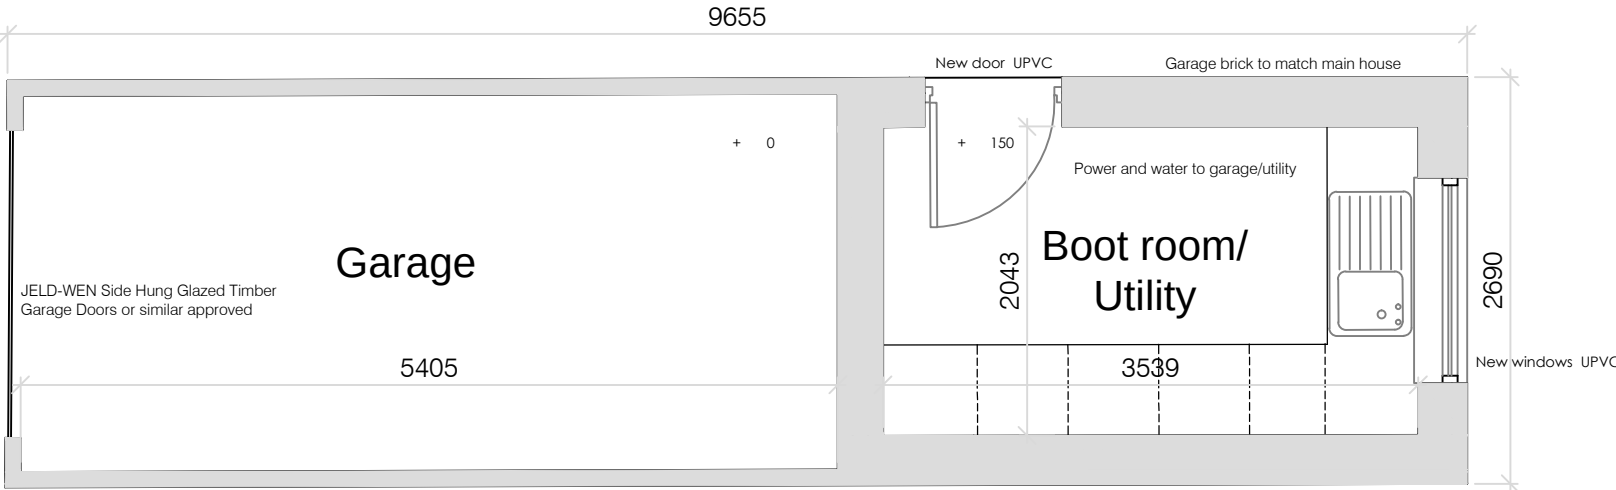

Floor Plan

 

Cartwright & Gross Ltd

Chartered Architects
The Golden Lion
Middle Hillgate
Stockport
SK1 3EH
0161 480 1119
www.cartwrightandgross.co.uk

Do not scale. Contractors must check all dimensions on site before preparing production drawings or commencing any work. This drawing and its design is the copyright of Cartwright and Gross Ltd and may not be reproduced in any form whatsoever without their prior express written consent.

Revision	Date	Revision note	Notes
A	16.02.2022	First Issue	
B	30.03.2022	Dimensions added	

Project :
16 Albemarle Avenue, Manchester
Title :
Proposed Garage - Plans & Elevations
Drawing number :
890 PL104
Issue :
B
Client :
Richard & Faye

Scale :
1:50 @ A1
Date :
25.03.2022
CAD Ref :
PL01
Drawn by :
TRP

