






EXISTING FRONT ELEVATION
ELEVATION A
Scale 1:50

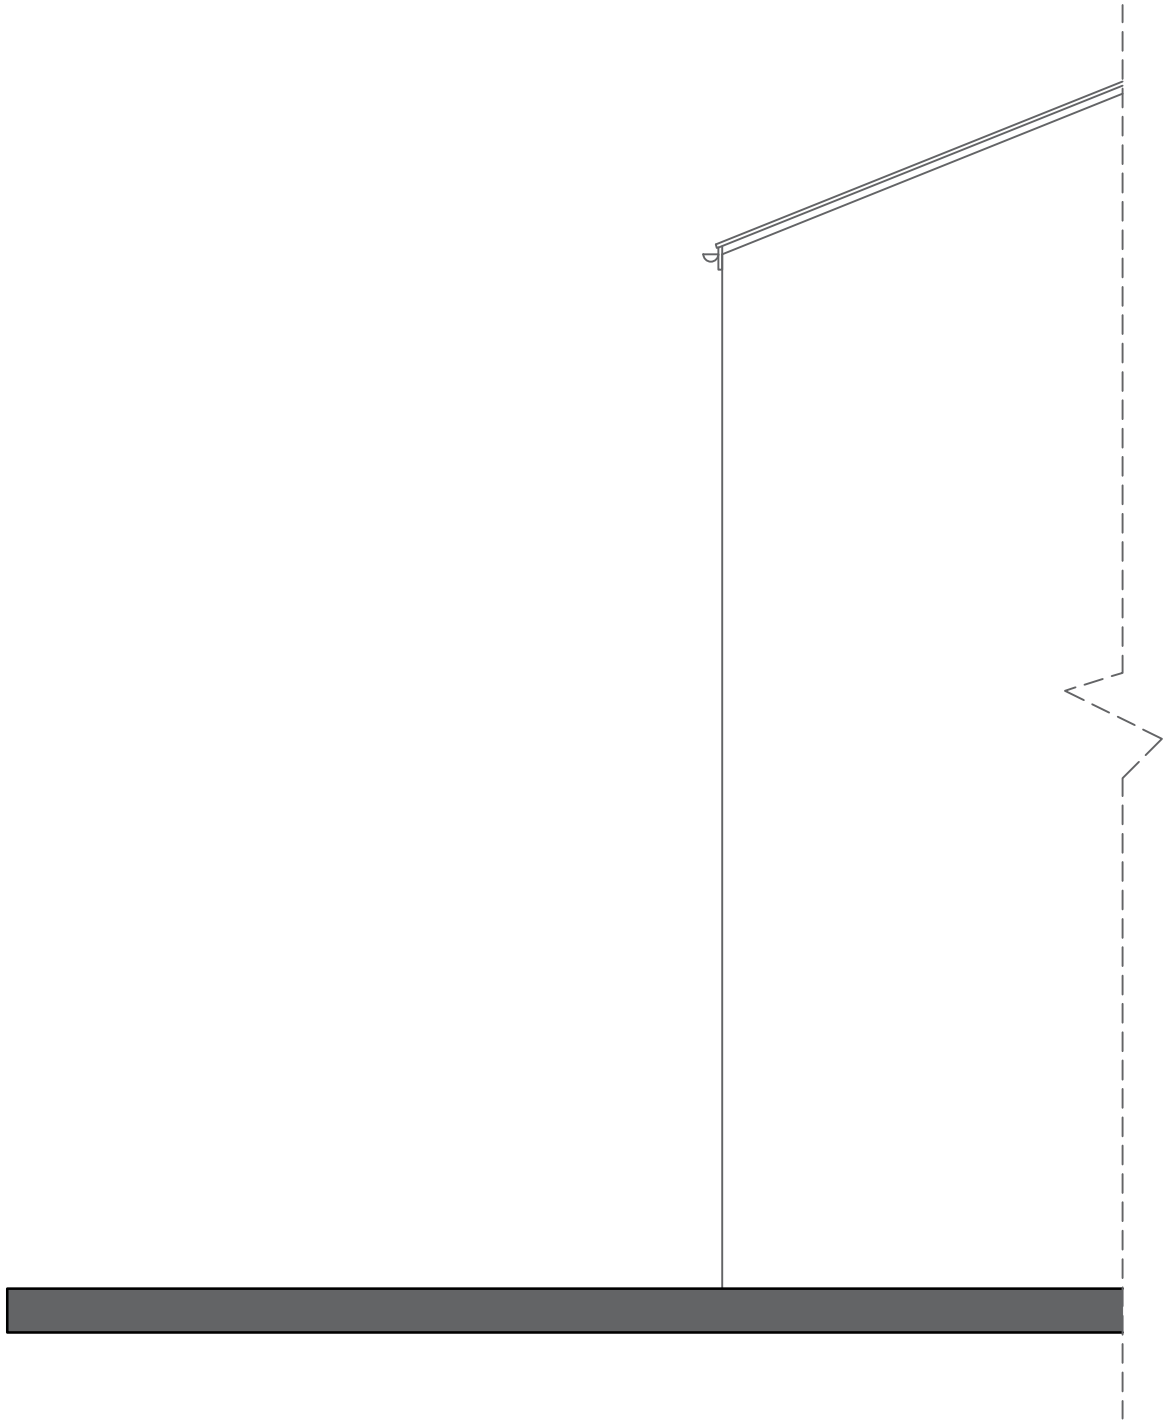

EXISTING SIDE ELEVATION
ELEVATION B
Scale 1:50

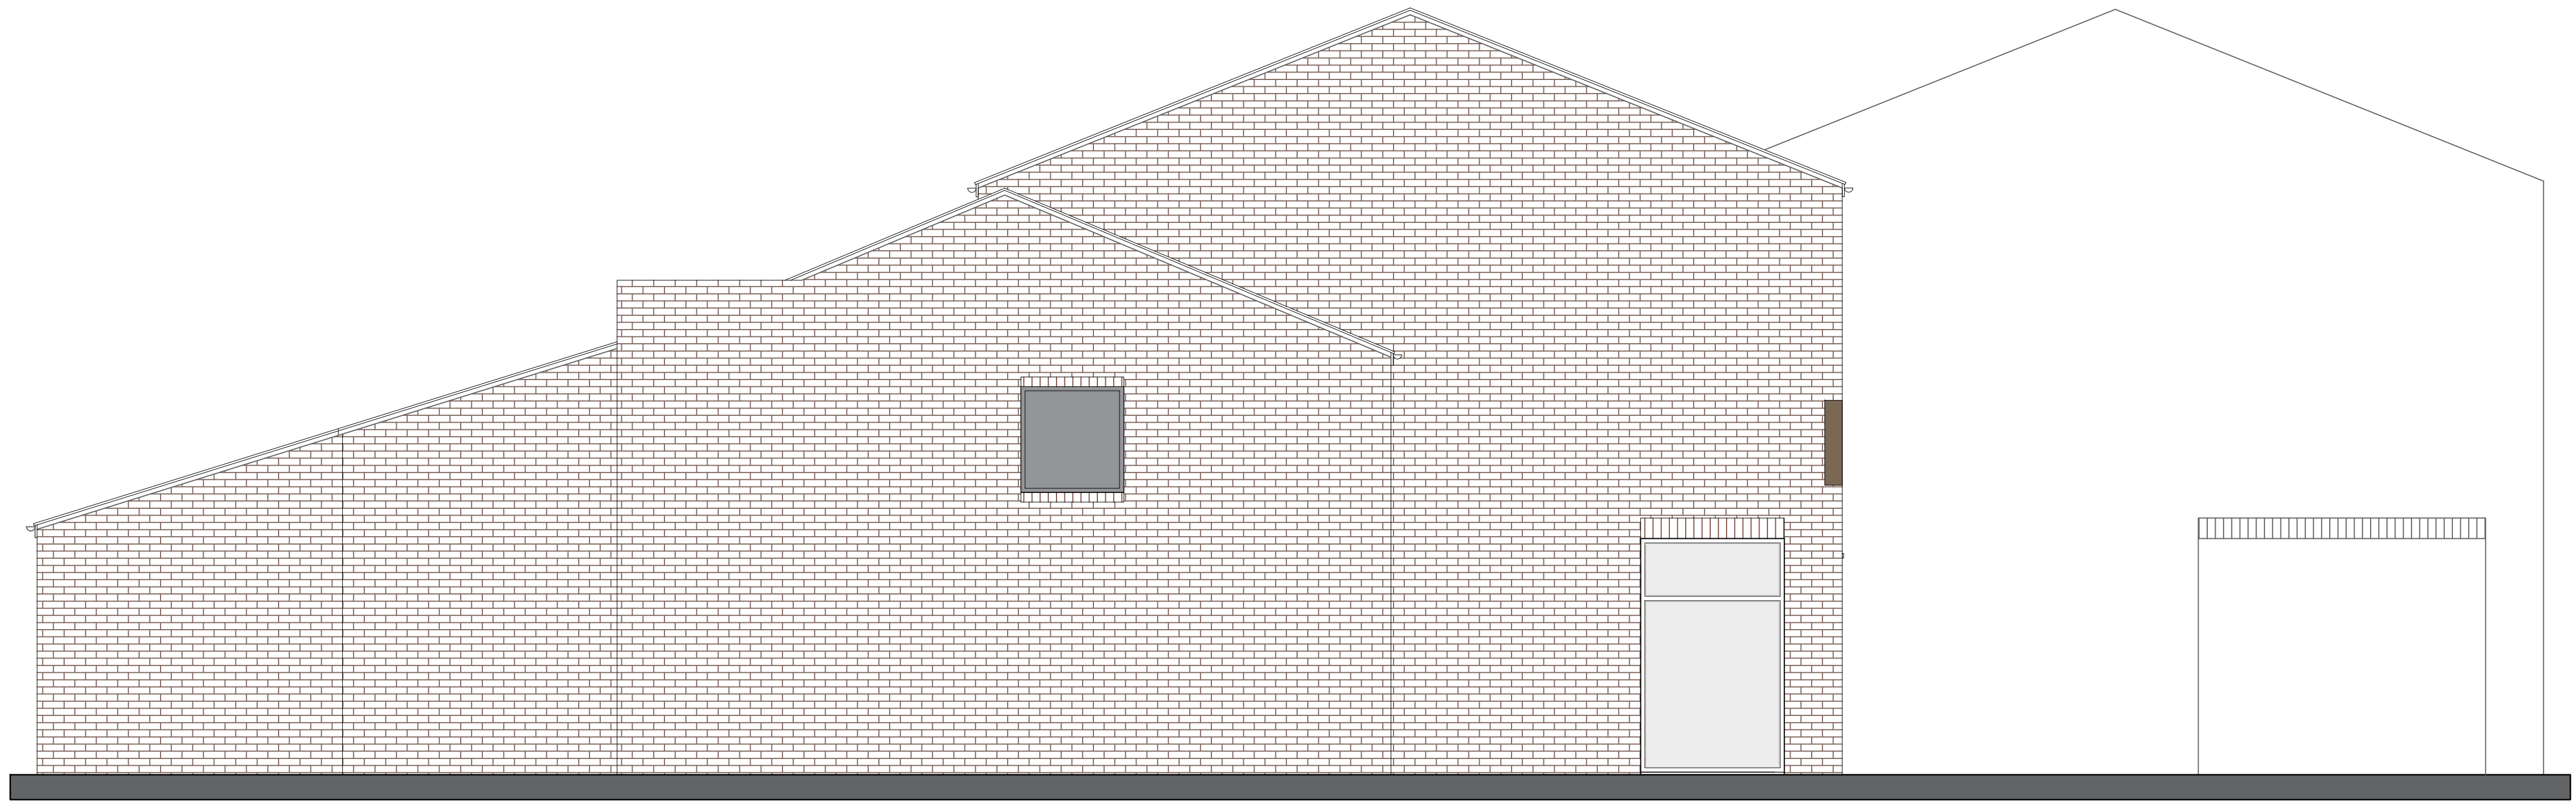

EXISTING SIDE ELEVATION
ELEVATION C
Scale 1:50

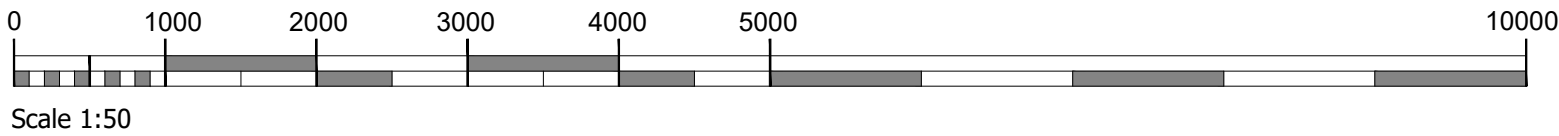

Client:	Sanskriti Restaurant		
Project:	93-95 Mauldeth Road, Manchester, M14 6SR		
Drawing Title:	Existing External Elevations		
Scale:	1:50@ A1	Date:	04.02.2022
Dwg No:	AE01	Rev:	A
Dwg Status:	FOR APPROVAL		

Be Inspired Design - The Studio - 13 Grove View - York
T 01904 655 884 www.beinspired-design.co.uk