


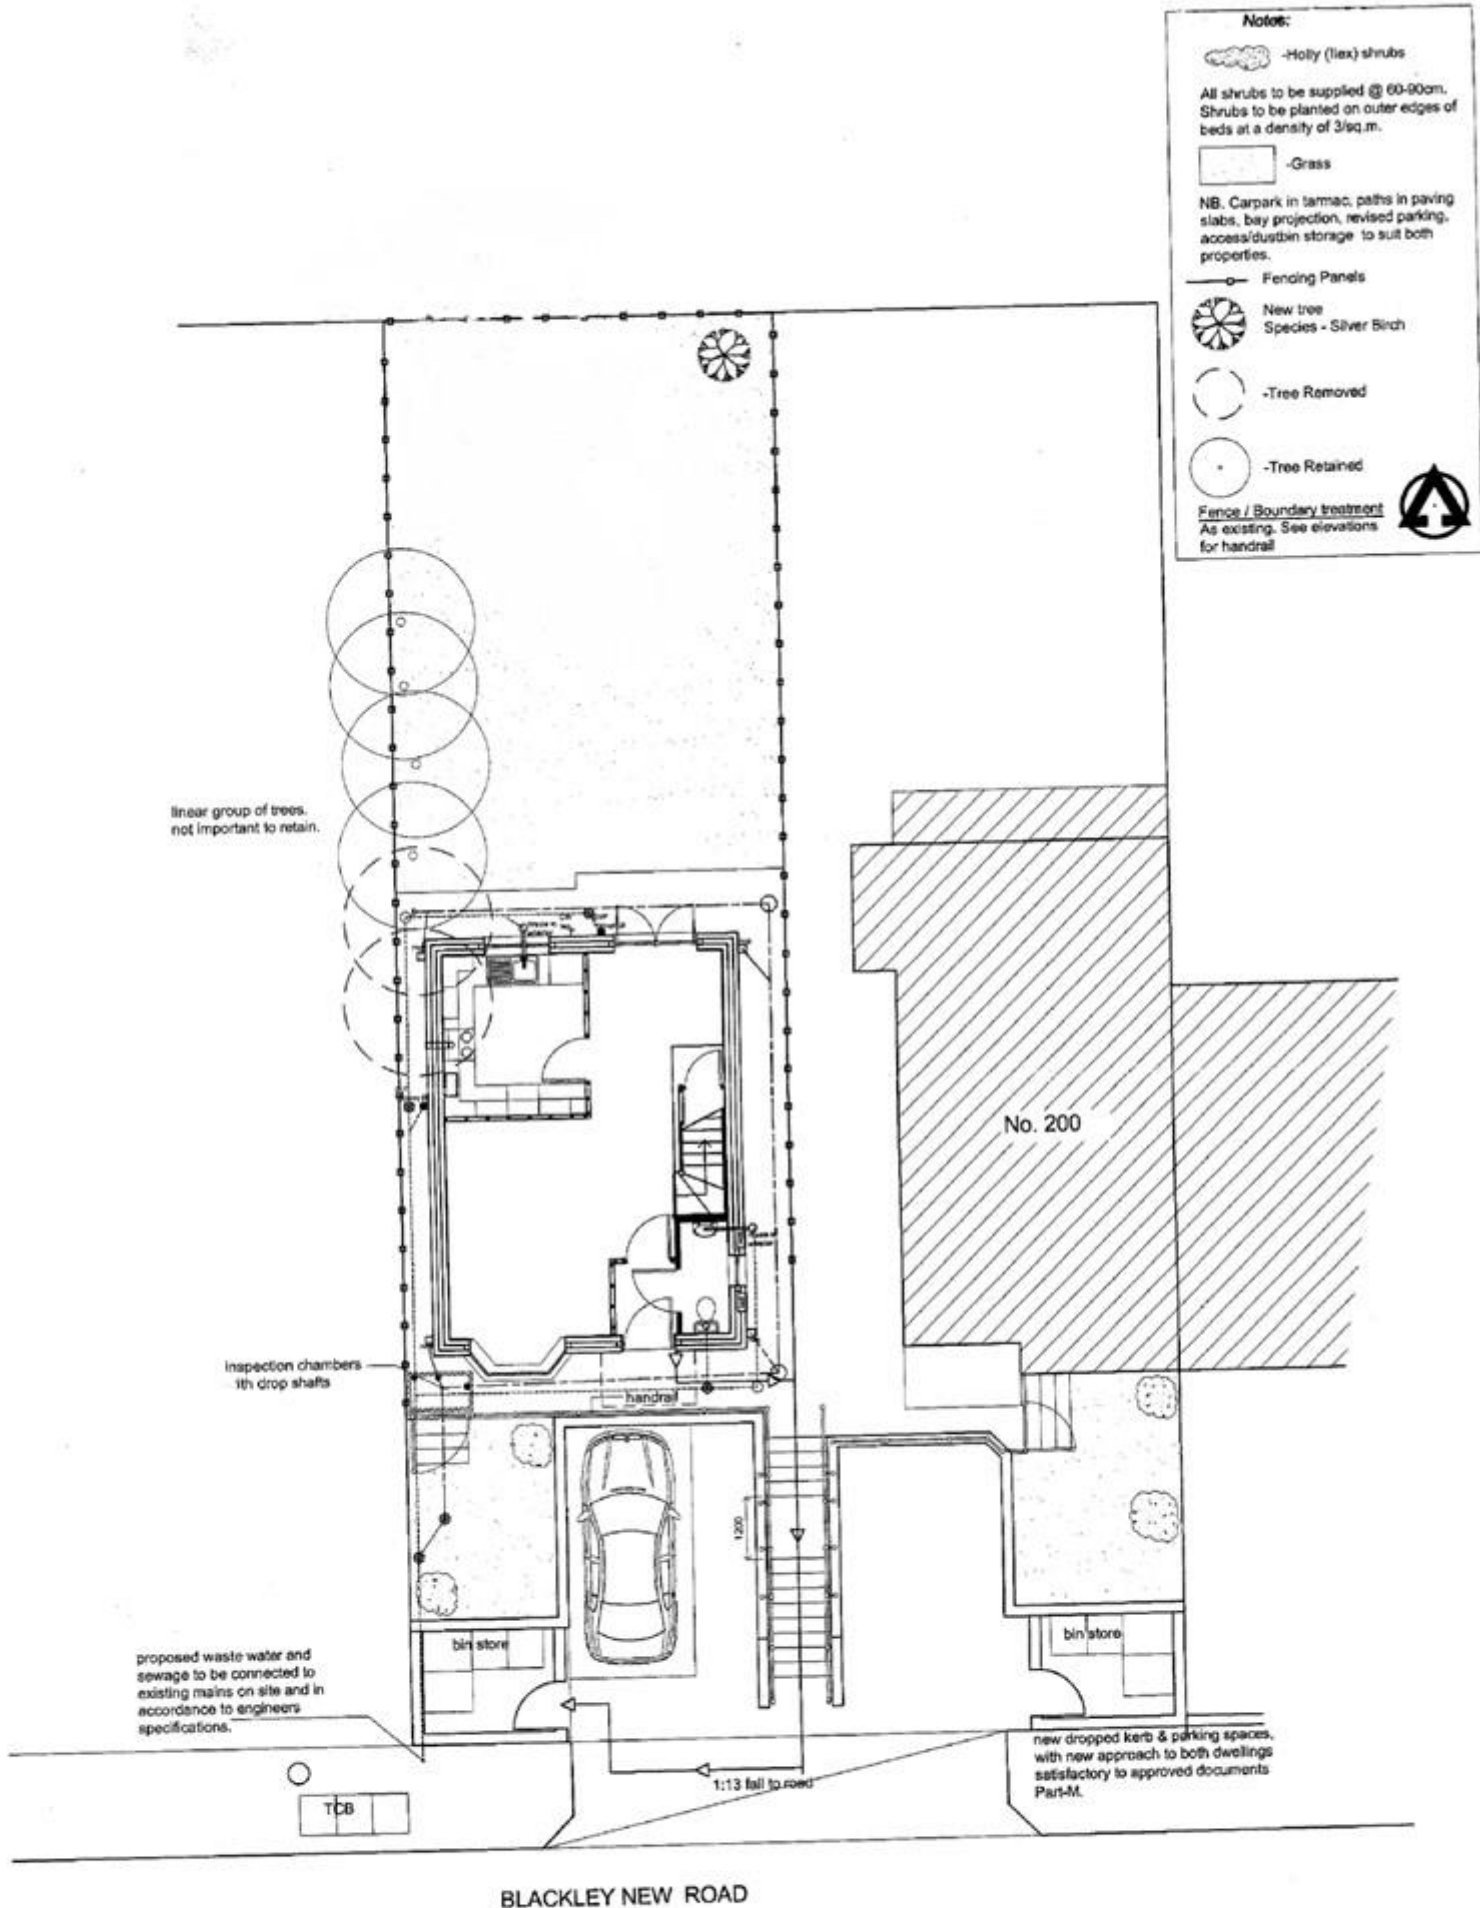

Title
Proposed Site Plan

Site
Adjacent to
200 Blackley New Road
Manchester

Scale: 1:100@A3

Applied by: Dr. Thafer Sulaiman

29/7/2019