



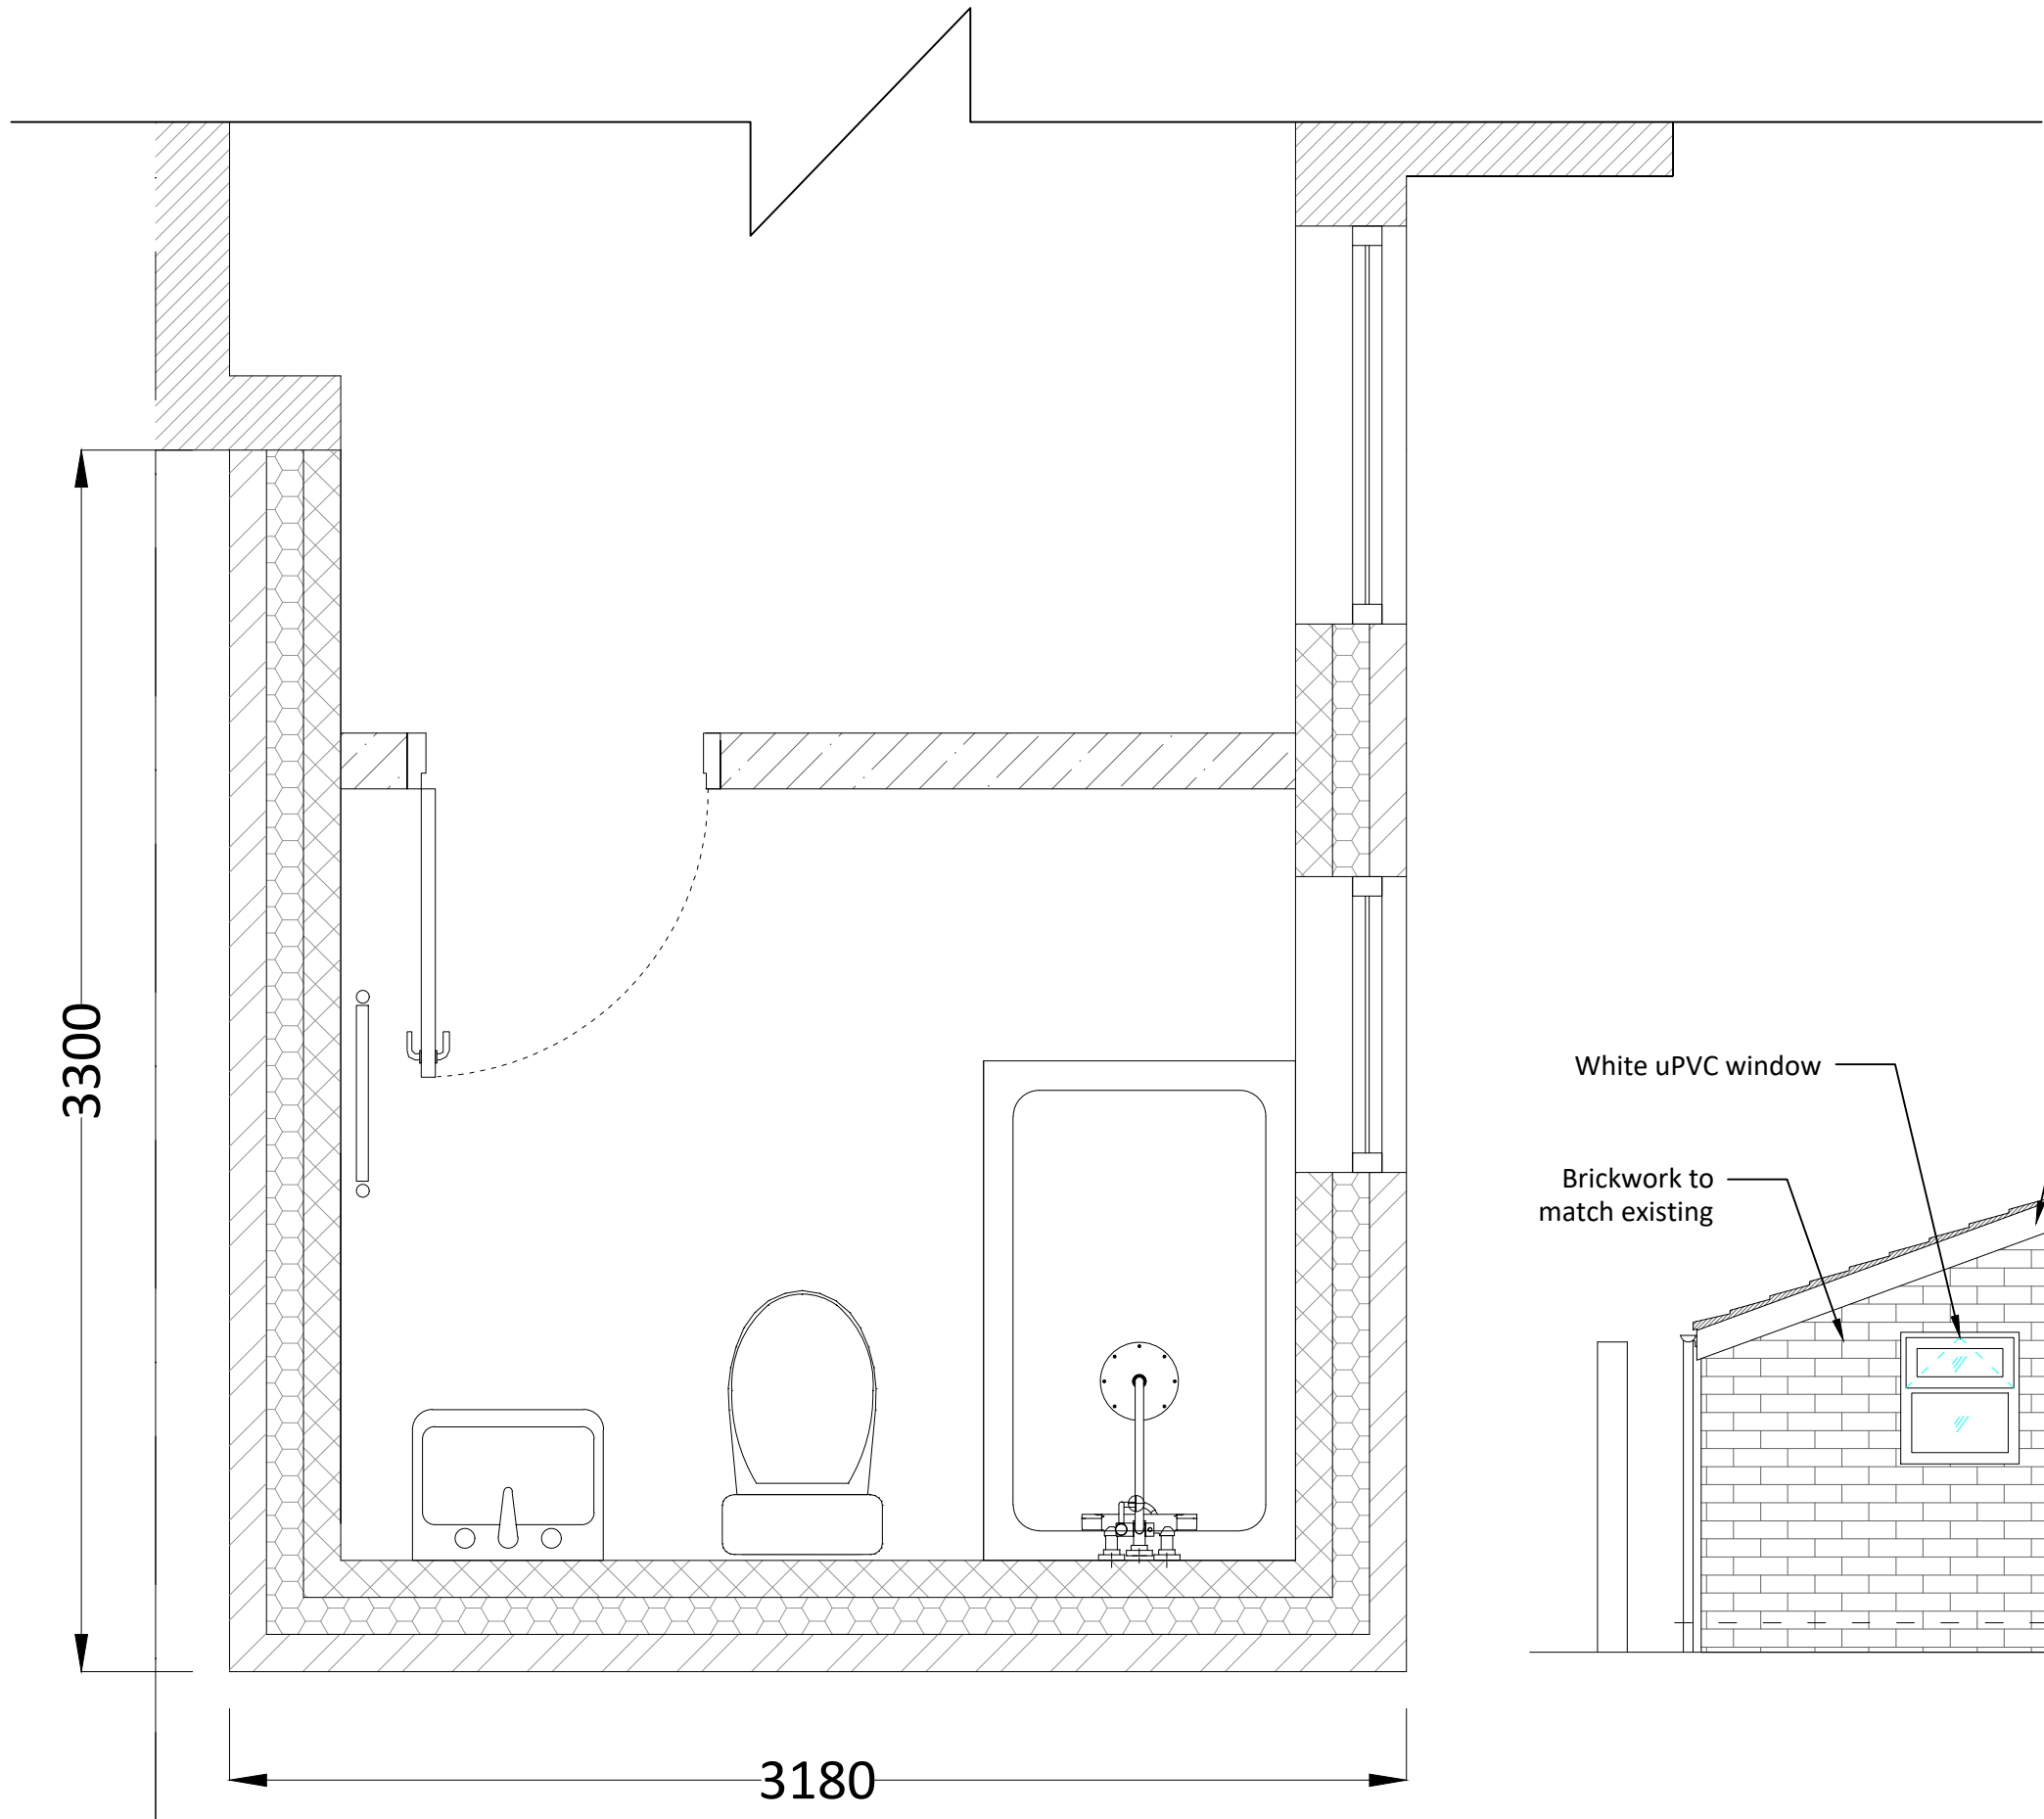

Proposed Floor Plan
1:20

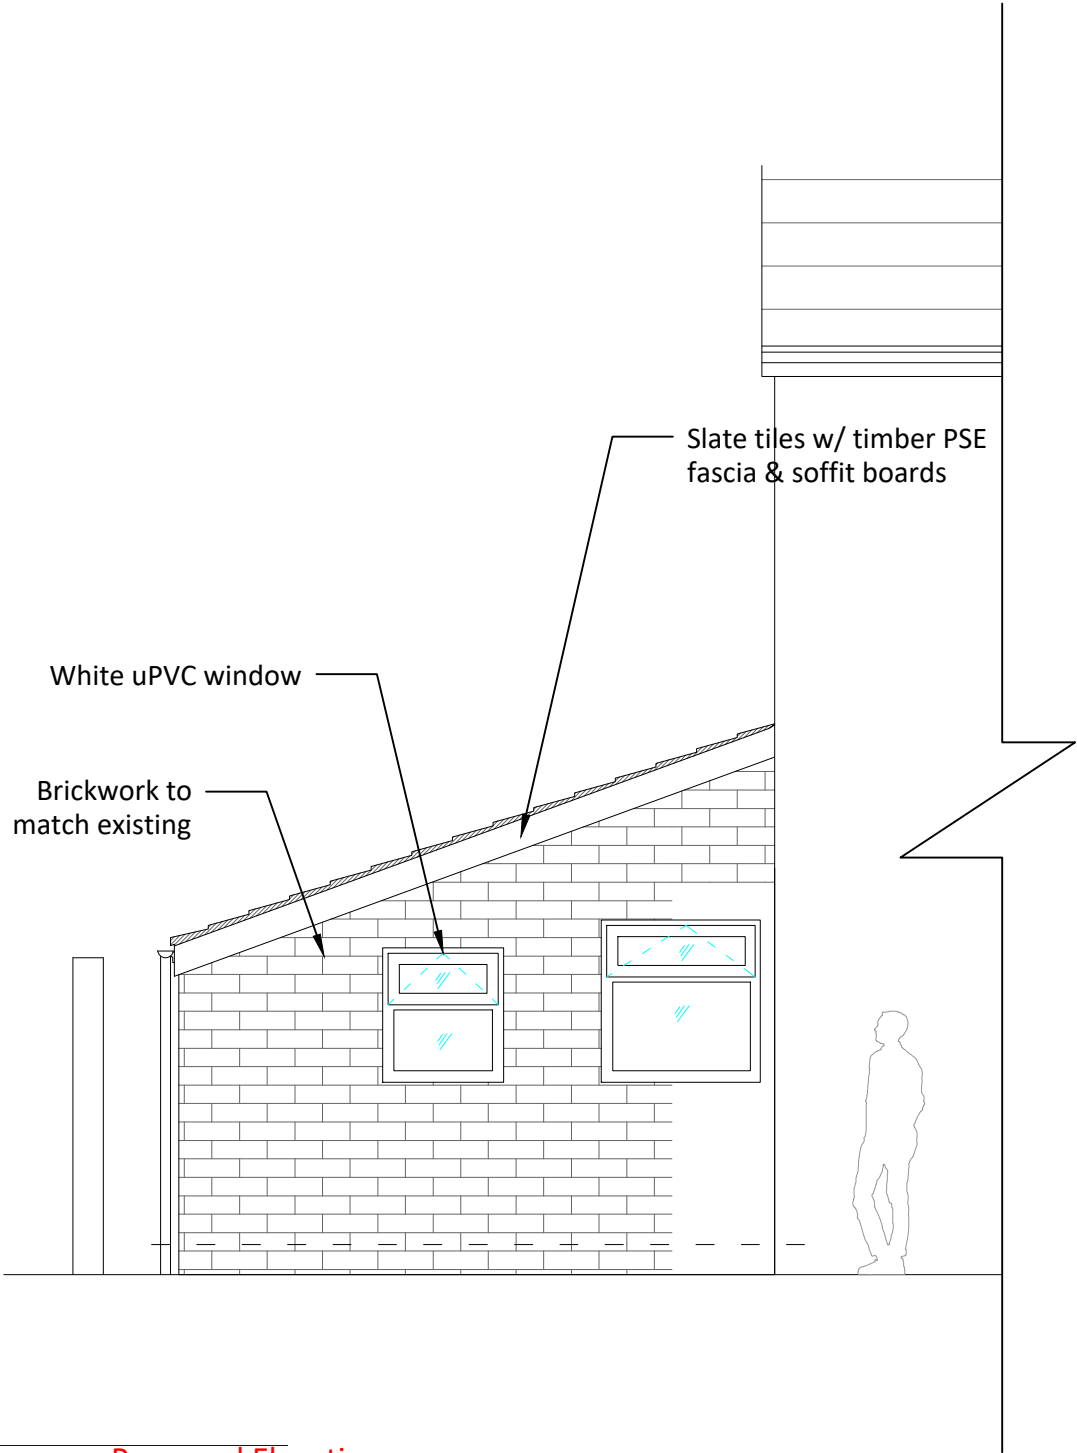

Proposed Elevation
1:50

General Notes

- COORDINATE ALL WORK WITH ARCHITECTURAL DRAWINGS AND SPECIFICATIONS
- DO NOT SCALE DRAWINGS
- CONTRACTOR AND SUB-CONTRACTORS SHALL FAMILIARIZE THEMSELVES WITH EXISTING CONDITIONS, LOCATIONS, AND PROJECT REQUIREMENTS PRIOR TO SUBMITTING A BID.
- CONTRACTOR AND SUB-CONTRACTORS SHALL FIELD VERIFY DIMENSIONS, AND FAMILIARIZE THEMSELVES WITH PROJECT REQUIREMENTS PRIOR TO COMMENCING WITH THE WORK.
- CONTRACTOR SHALL REPORT ANY DISCREPANCIES TO ARCHITECT.
- ALL WORK SHALL BE DONE IN ACCORDANCE WITH APPLICABLE CODES AND STANDARDS

Revisions

Client			
Mr Sibtian Abdil			
Address			
11 Argyle Ave Victoria Park, Manchester M14 5PX			
Title			
Proposed Plans & Elevation (Enhanced Scale)			
Scale	VAR@A3	Date	28/03/22
Dwg No.	P5	Rev	