



All proposed materials
to match existing

All proposed materials
to match existing

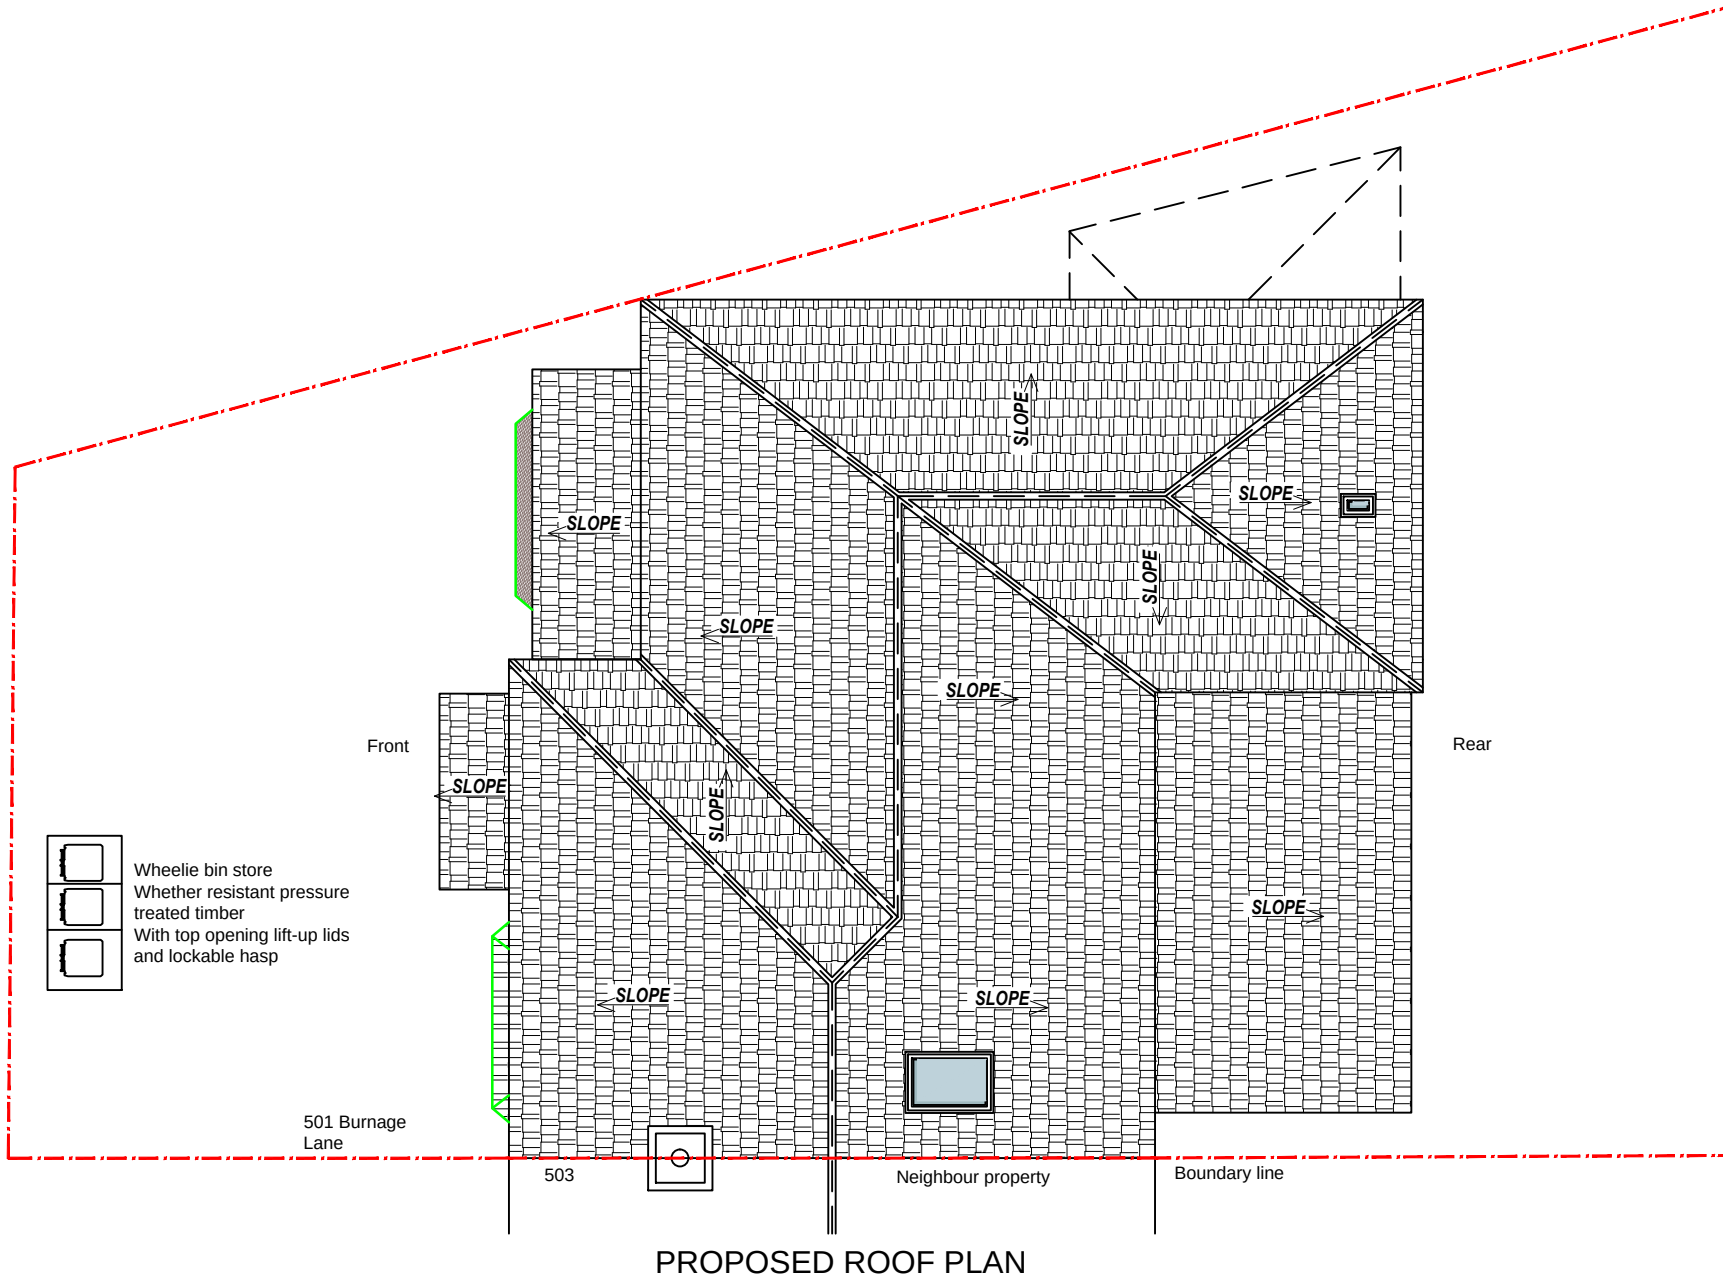

PROPOSED ROOF PLAN

 

Copyright all rights reserved.
The contents of this drawing can
not be copied without written
permission of the
DRAWNHOUSE LTD



DRAWNHOUSE LTD
Agent
E.mail: office@drawnhouse.co.uk
Mob: +44 7999 329377

Key:
- existing
- proposed

Project name:
501 Burnage Lane, Manchester,
M19 1WL
Title: **PROPOSED PLANS**

Project number:
8776
Drawn:
AN
Revision:

Scale:
A3 - 1:100
Drawing No:
05
Date:
November 2021