




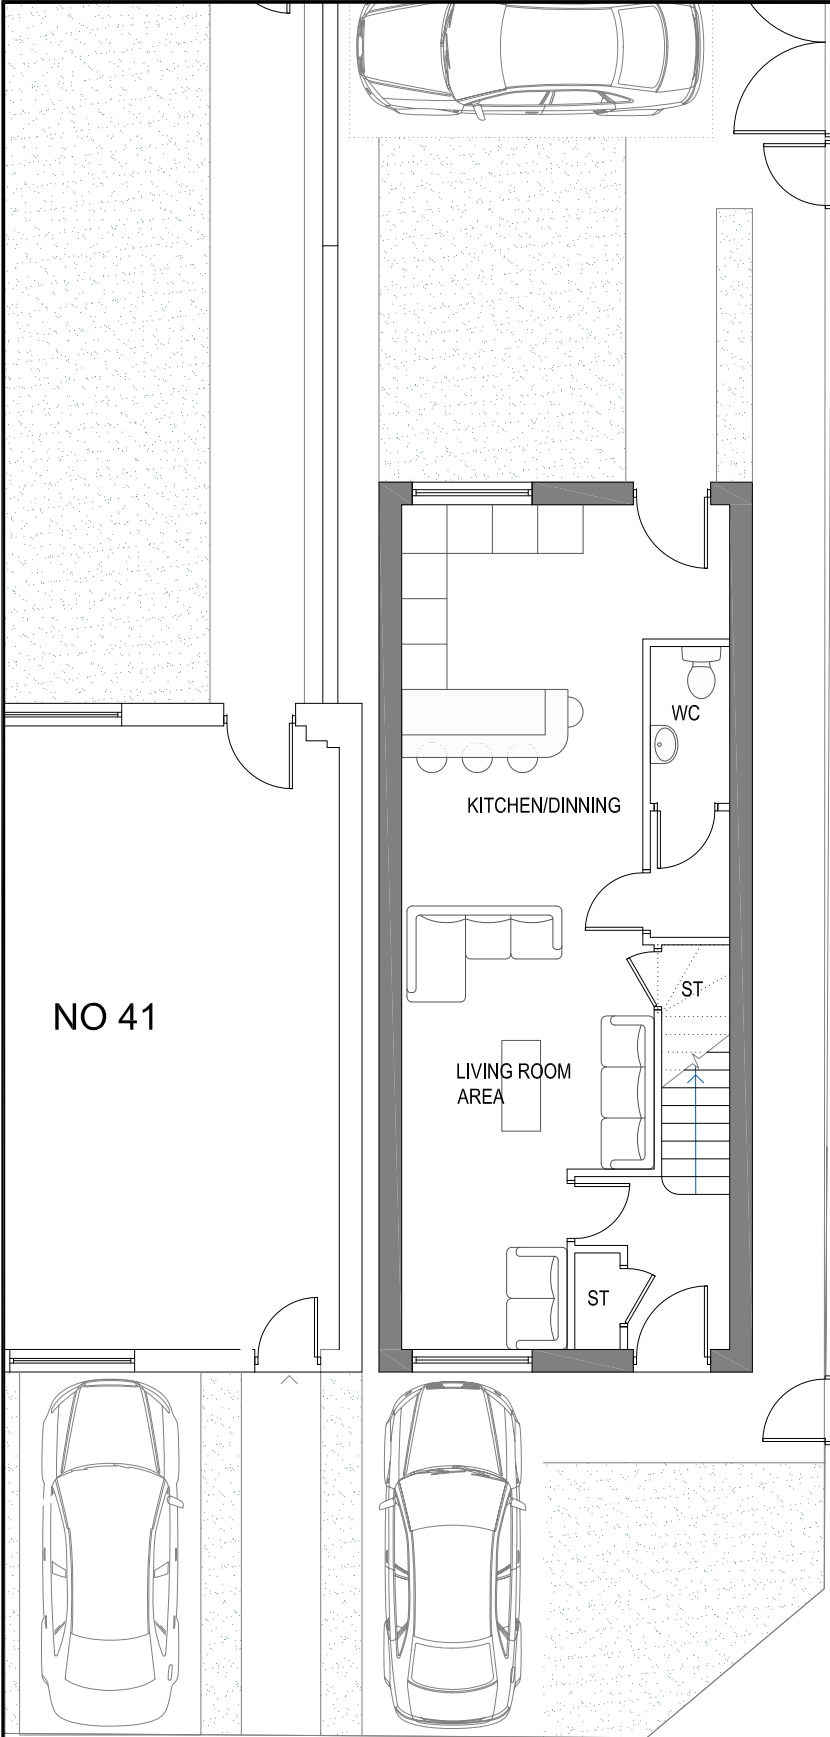

PLOT NO 43
PROPOSED NEW BUILT
GROUND FLOOR

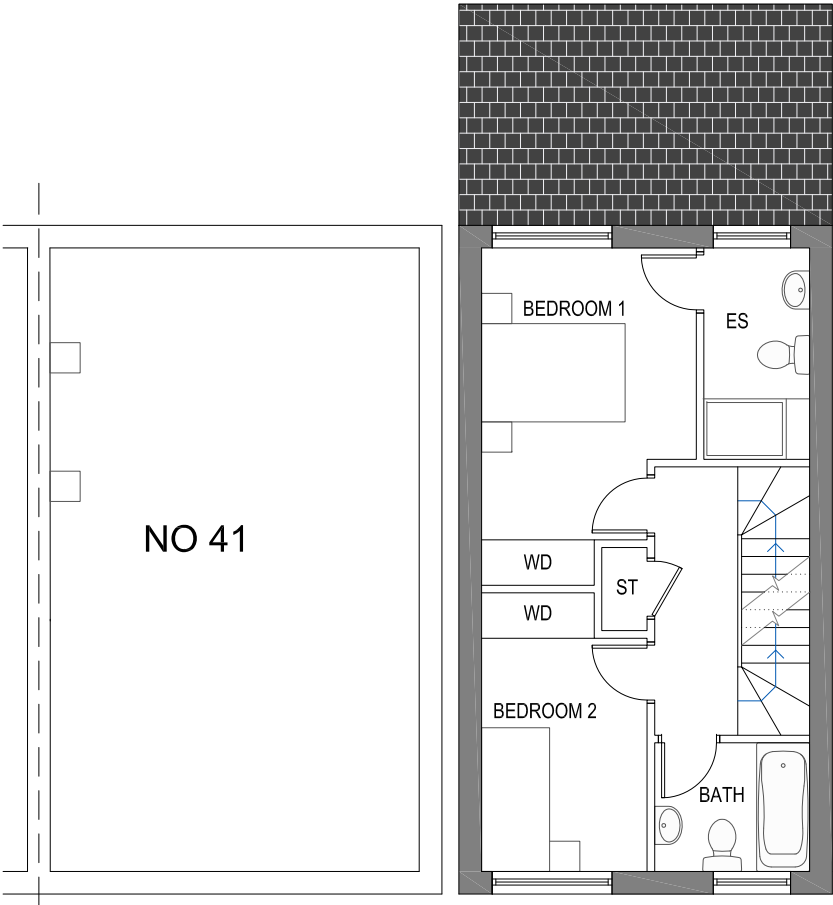

PLOT NO 43
PROPOSED NEW BUILT
FIRST FLOOR
1:100

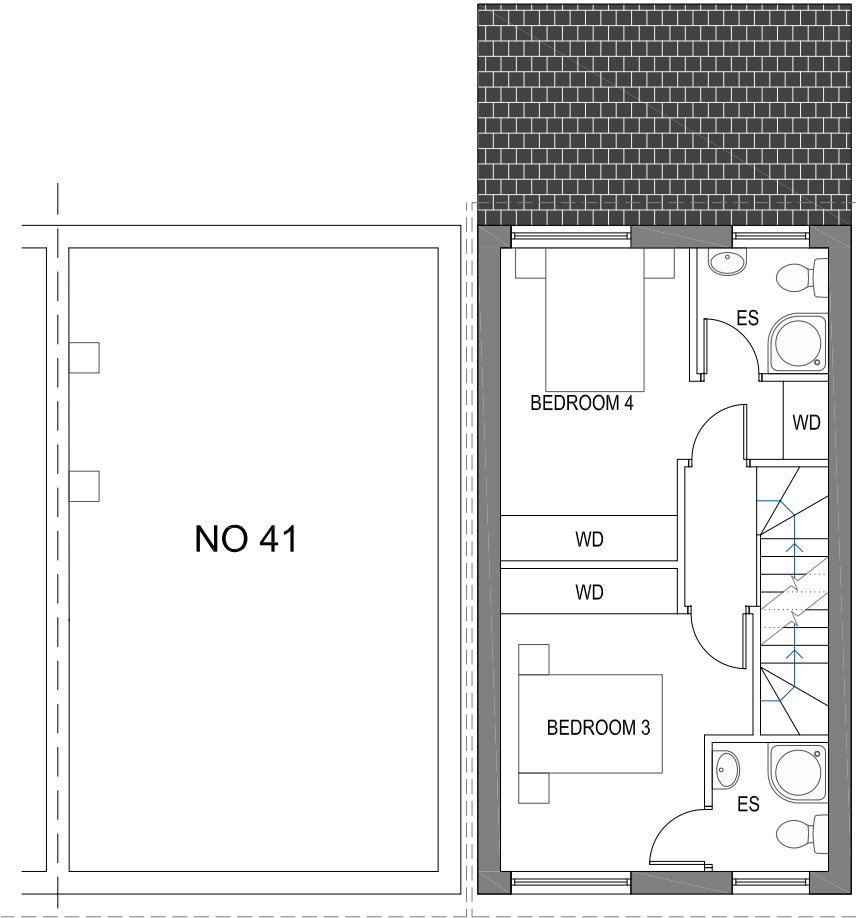

PLOT NO 43
PROPOSED
LOFT FLOOR
1:100



REV	DESCRIPTION	BY	DATE
B	SCHEMES UNDER SEPARATE APPLICATIONS REMOVED	RW	13.04.22
A	FIRST ISSUE	ET	02.02.22

HOWARD & SEDDON A.R.I.B.A.
CHARTERED ARCHITECTS,
64 WASHWAY ROAD,
SALE, CHESHIRE. M33 7RE.
TEL No 0161-973 8296
FAX No 0161-962 3485
e-mail : admin@howardandseddon.co.uk

PROJECT
RESIDENTIAL DEVELOPMENT,
41 NANCY STREET, M15 4FZ
OLD TRAFFORD
CLIENT
Mr OSMAN & Mr ABDUL SALIM

TITLE
PROPOSED NEW BUILT
FLOOR PLANS

DRAWN
ET
DATE
02/02/22
SCALE
1:100 (A3)

DRG No.
15,091
17
AMENDMENT
B