



VISUAL SCALE 1:100 @ A1

Notes:


All dimensions are in millimetres unless stated otherwise. No dimensions to be scaled from drawings. All dimensions to be checked on site prior to manufacture.

Any discrepancies between drawings and site conditions are to be reported to the contract manager.


This drawing is to be read in conjunction with all relevant Structural Engineers and Mechanical & Electrical Engineers drawings and specification.

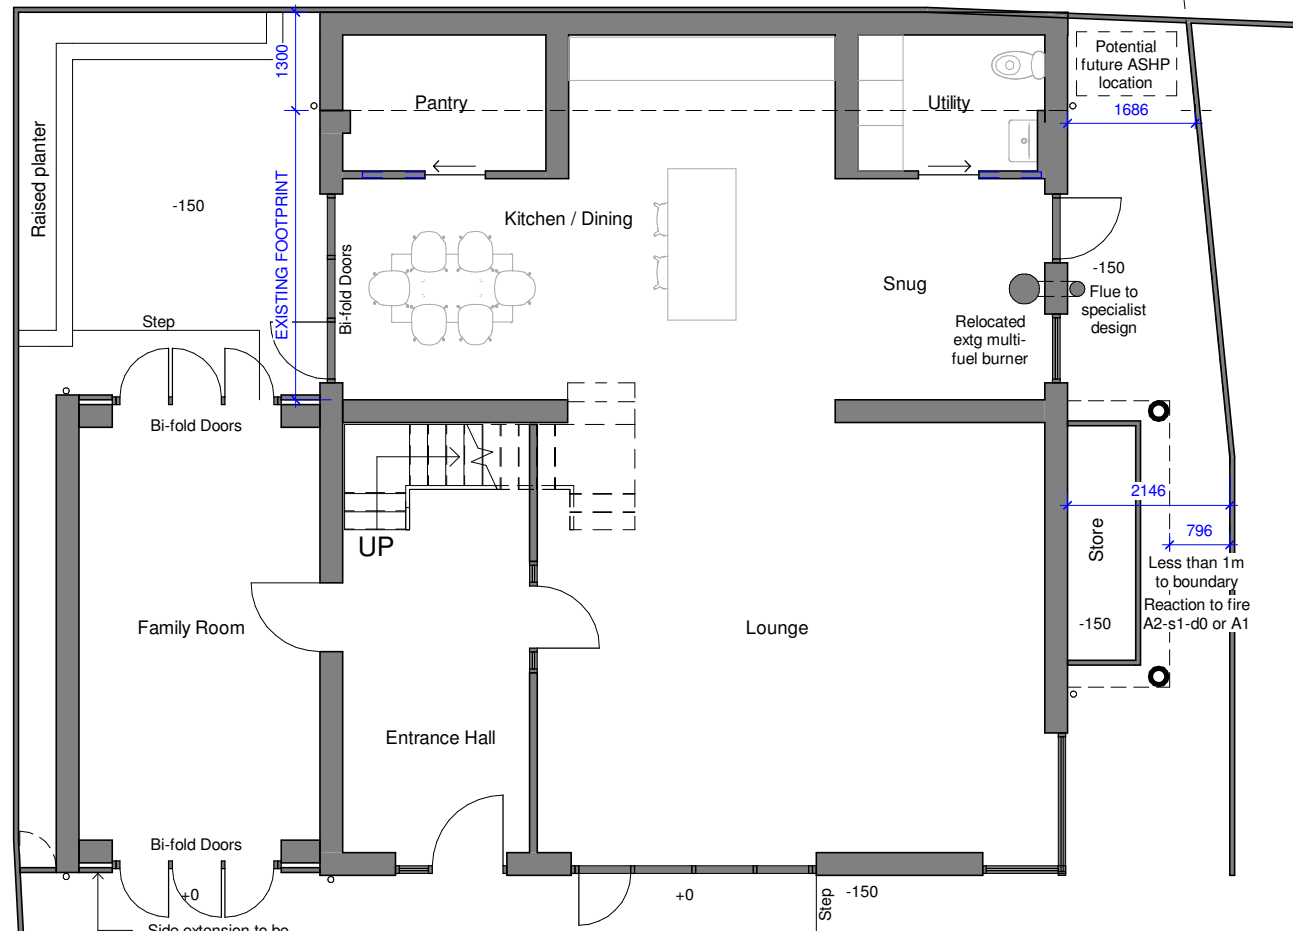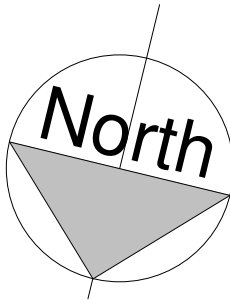

Proposed Ground Floor Plan
1 : 100

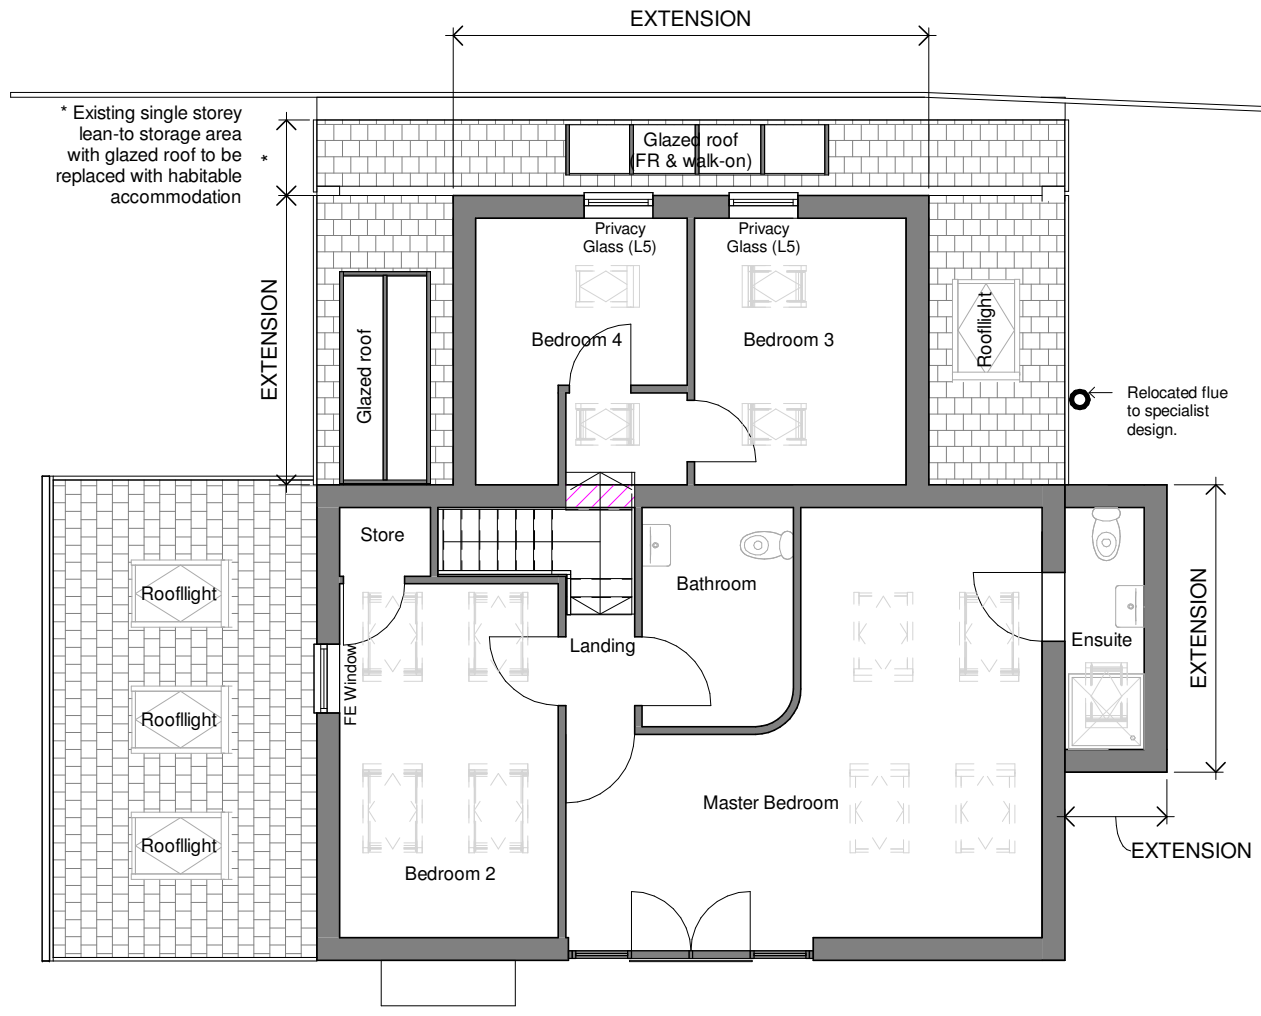


Proposed First Floor Plan
1 : 100

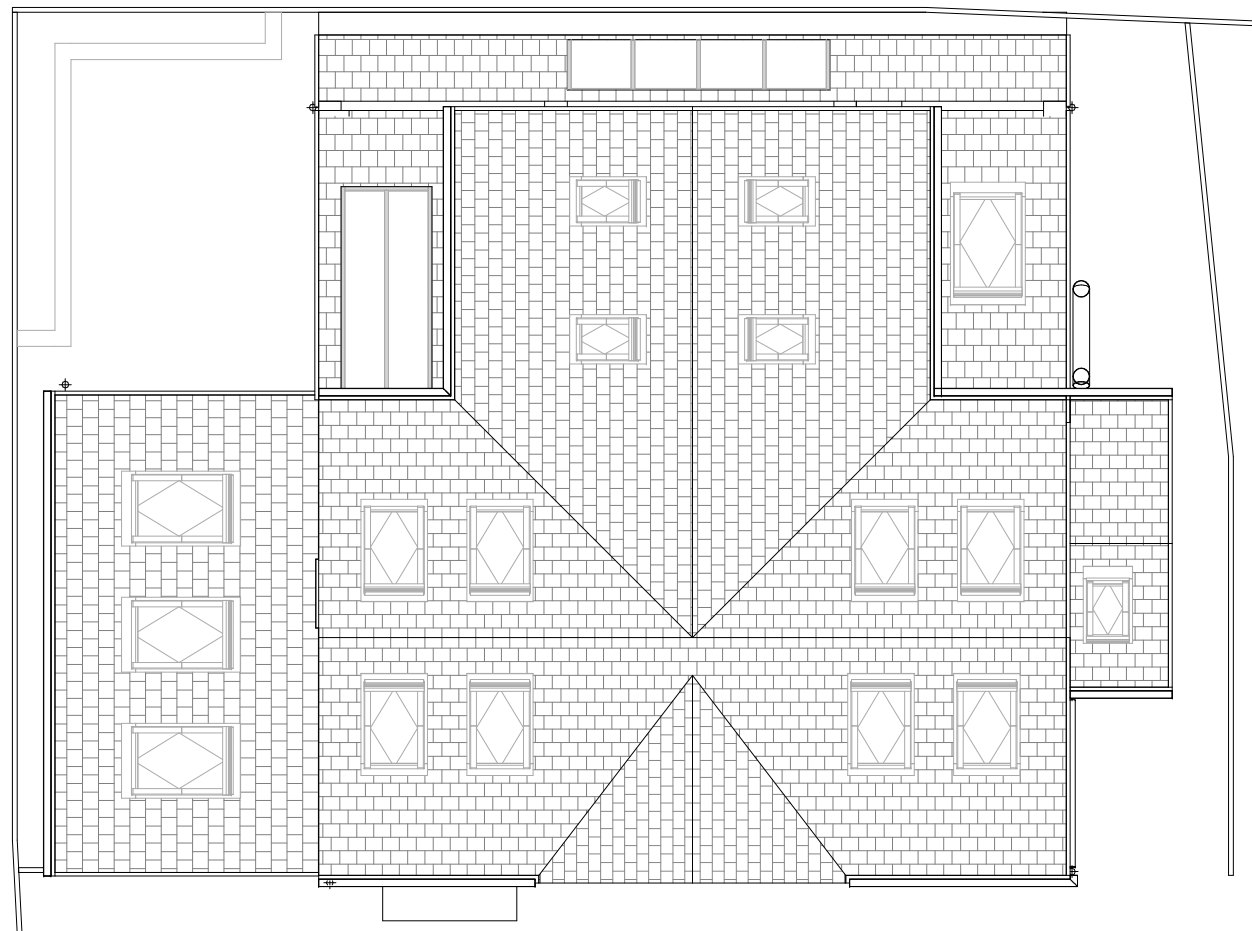


Proposed Roof Plan
1 : 100




Proposed Front Elevation (NW)
1 : 100

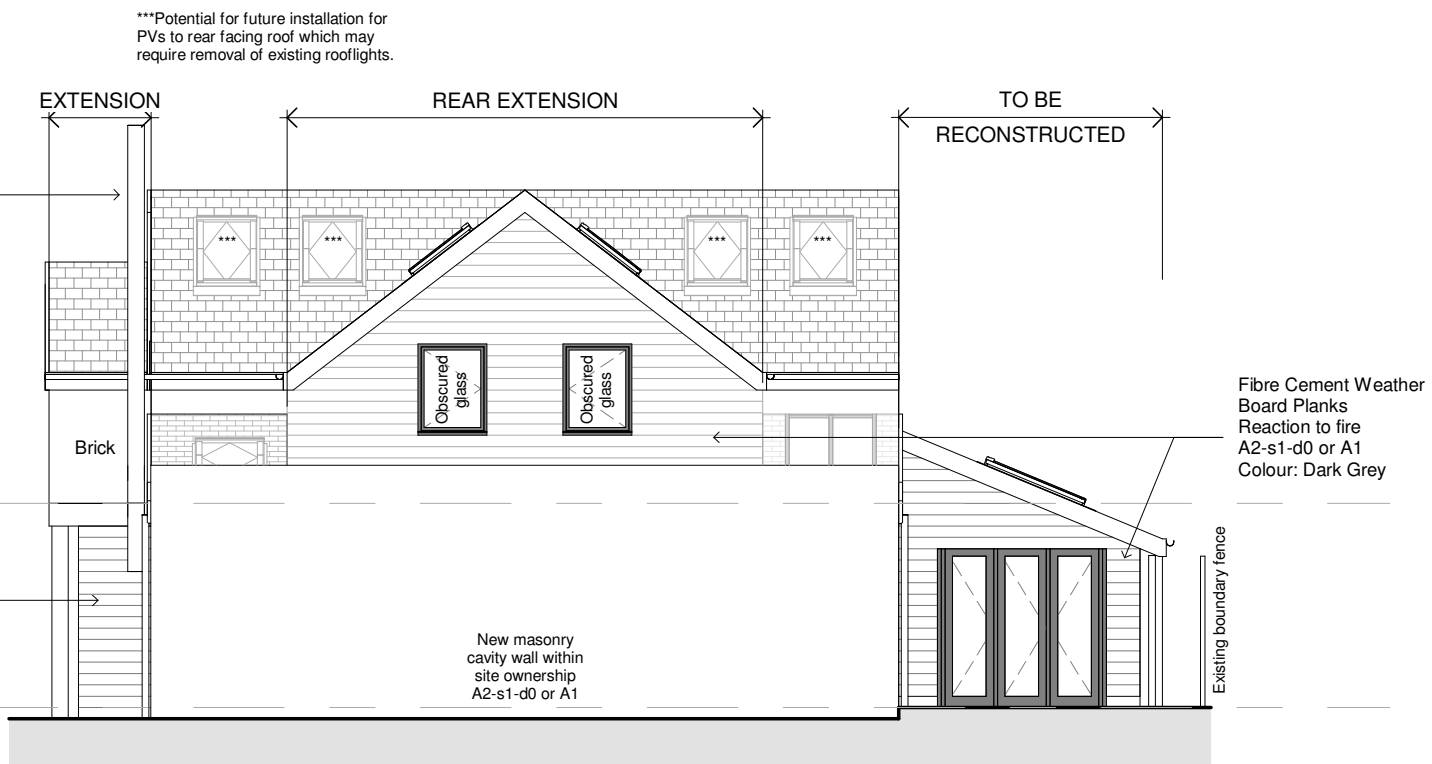


Proposed Rear Elevation (SE)
1 : 100

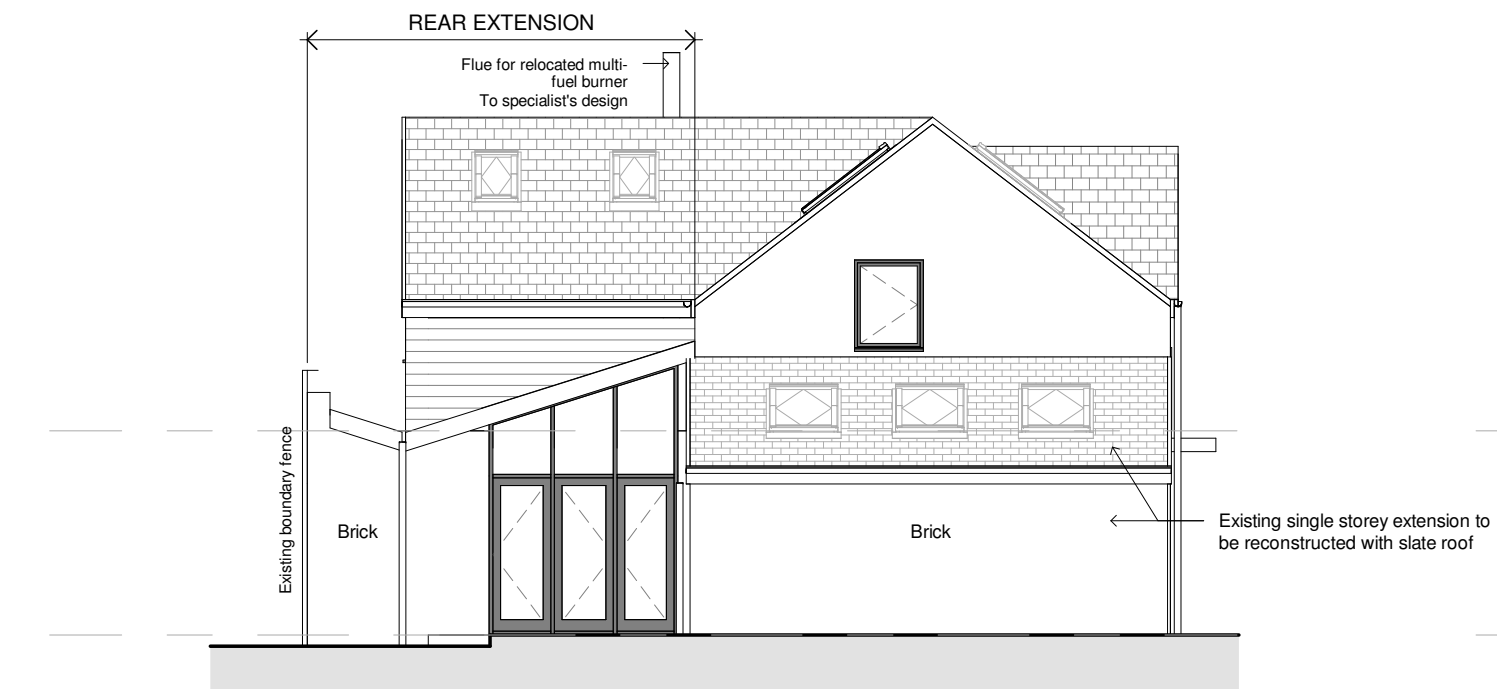

Proposed Side Elevation (NE)
1 : 100

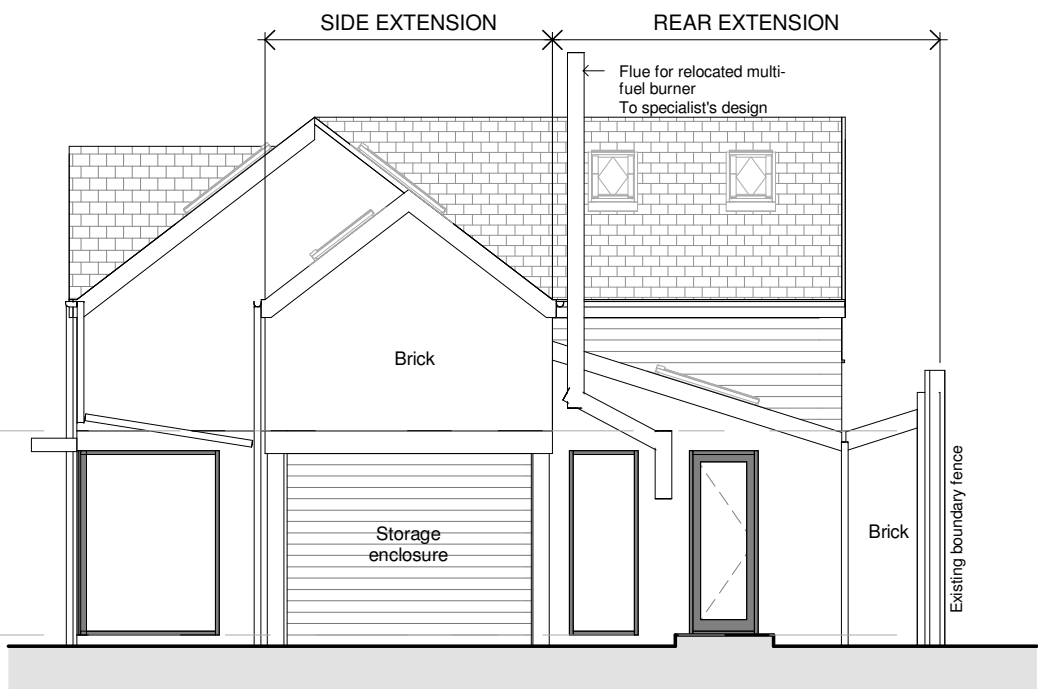

Proposed Side Elevation (SW)
1 : 100

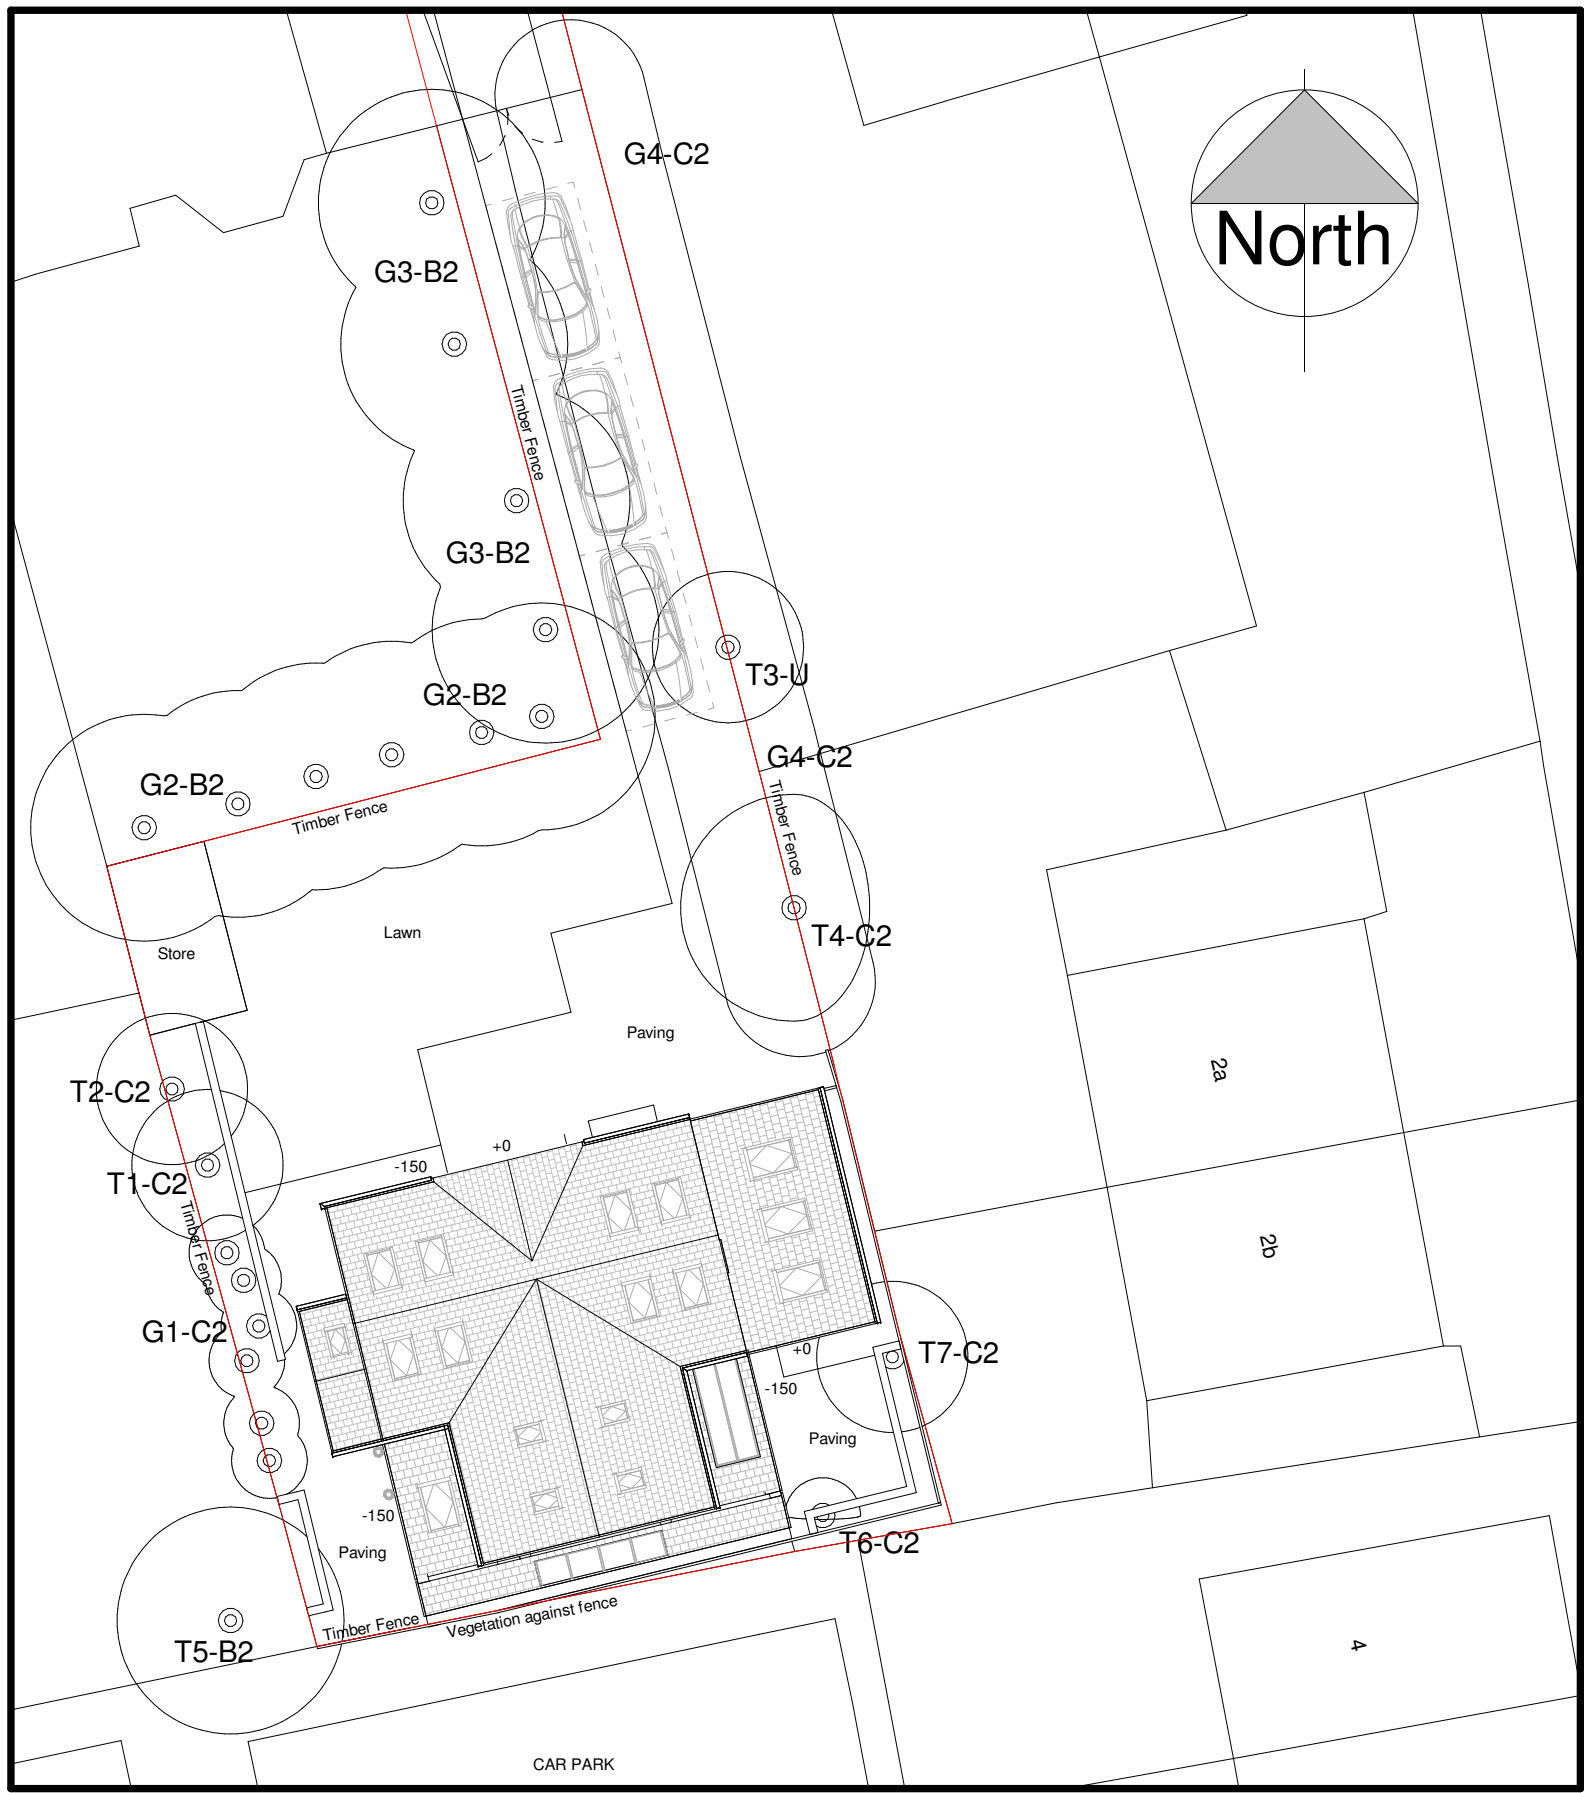

Proposed Site Plan
1 : 200

dwg status:

PLANNING				
A	Proposals reduced in scale and form following dialogue with LPA, including omission of first floor extension over existing glazed lean-to (to be reconstructed), widen rear extension to accommodate 2 small bedrooms.	03.05.22		
Rev	Description	Date	By	Chk

dwg title:	Proposed Plans and Elevations			
job title:	E Sykes & A Russell 8a Parsonage Road, Wittington, M20 4PQ			
scale:	As indicated @ A1	drawn:	JH	
date:	27.03.21	job no:	2021-002	
dwg no:	A-PL-20-003	rev:	A	