


General Notes


All dimensions are to be checked on site prior to construction, manufacture of any components and ordering of materials and equipment.

Any discrepancies are to be reported to the architect for clarification.

All materials and workmanship to be in accordance with the current British Standards and codes of practice.

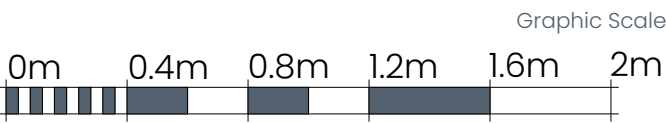

Building Key

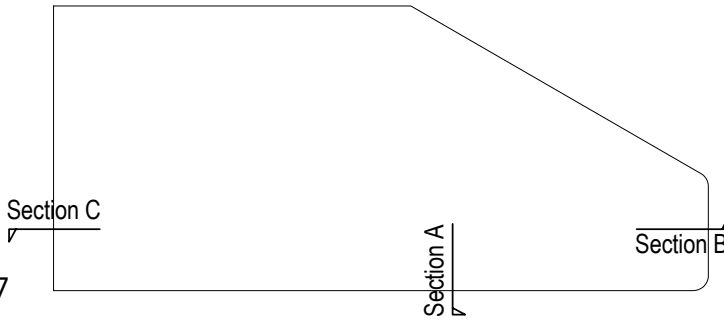


Sections key plan

1:500


Proposed Materials Key

1. Facing Brickwork
2. Capped Stick-Built aluminium or composite aluminium Curtain Wall or Window system, bronze finish
3. Aluminium or composite aluminium Glazed Doors to Capped Stick-Built Curtain wall system, bronze finish
4. Brick Faced Concrete Upstand
5. Early years canopy polycarbonate canopy, bronze finish to metal frame
6. Louvre System, bronze finish
7. Perforated metal panels infill (anticlimb - anti-trap), bronze finish

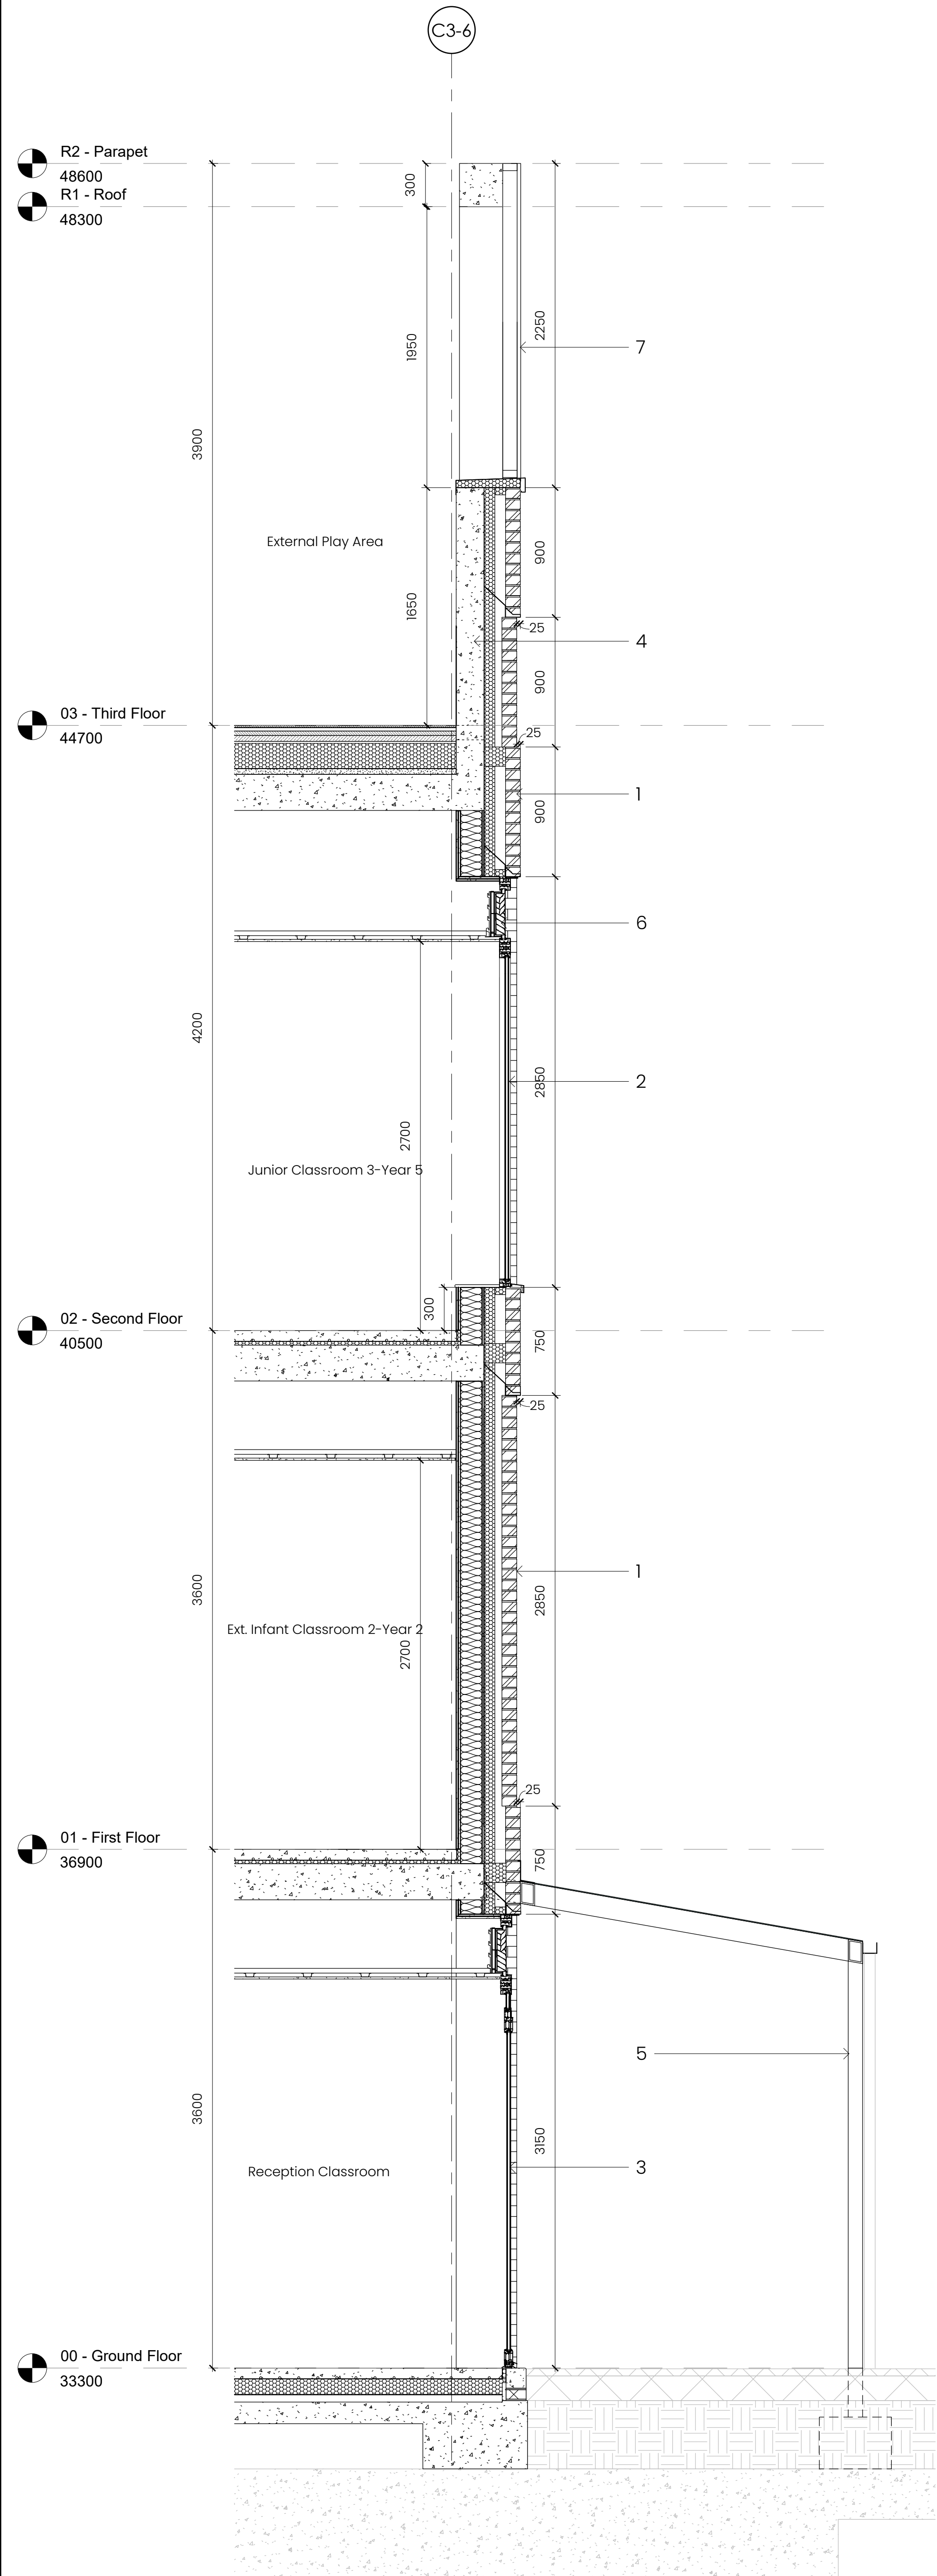

Section A

1:25

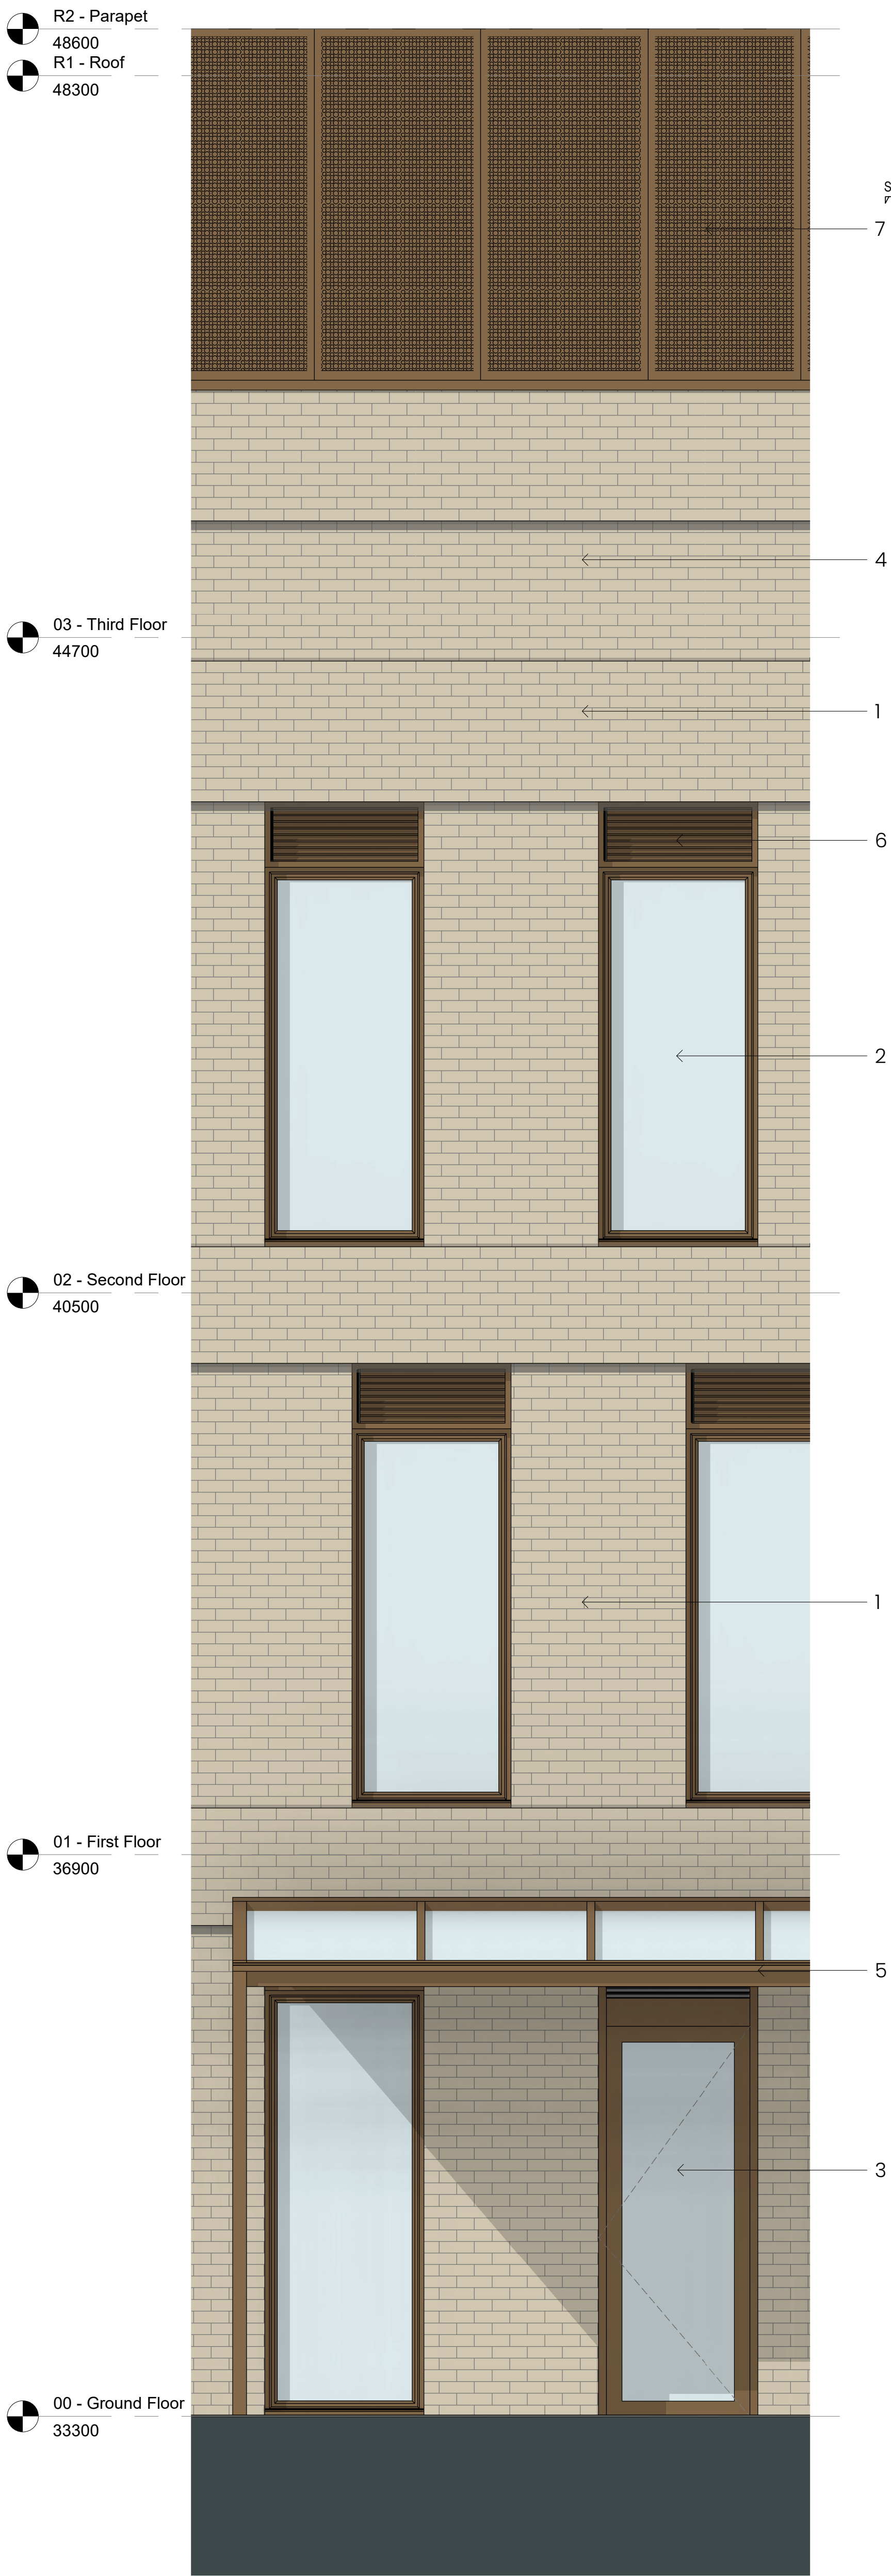

East Elevation Extract - Detail A

1:25

X01 31/03/22 KK Reserved Matters Application Submission

Rev Date By Description

arkilab
DESIGN STUDIO

www.arkilab.co.uk info@arkilab.design

Client Renaker Build, MCC

Project Crown Street Primary School

Drawing External Facade Details - Section A

Drawing Number Revision

zone - originator - class - type - level - number

C3 - AKL - G251 - SE - XX - 0017 - X01

Suitability S5 Suitability Description For Client Approval

Stage RIBA 03 Purpose Planning

AKL Job Number 21018 Scale As indicated @A1 Date March 2022

Drawn By RSB Checked By KK

Copyright of Arkilab Ltd 2022. All rights reserved. This drawing is not to be copied or disclosed by or to any unauthorised persons without the prior written consent of Arkilab Ltd.