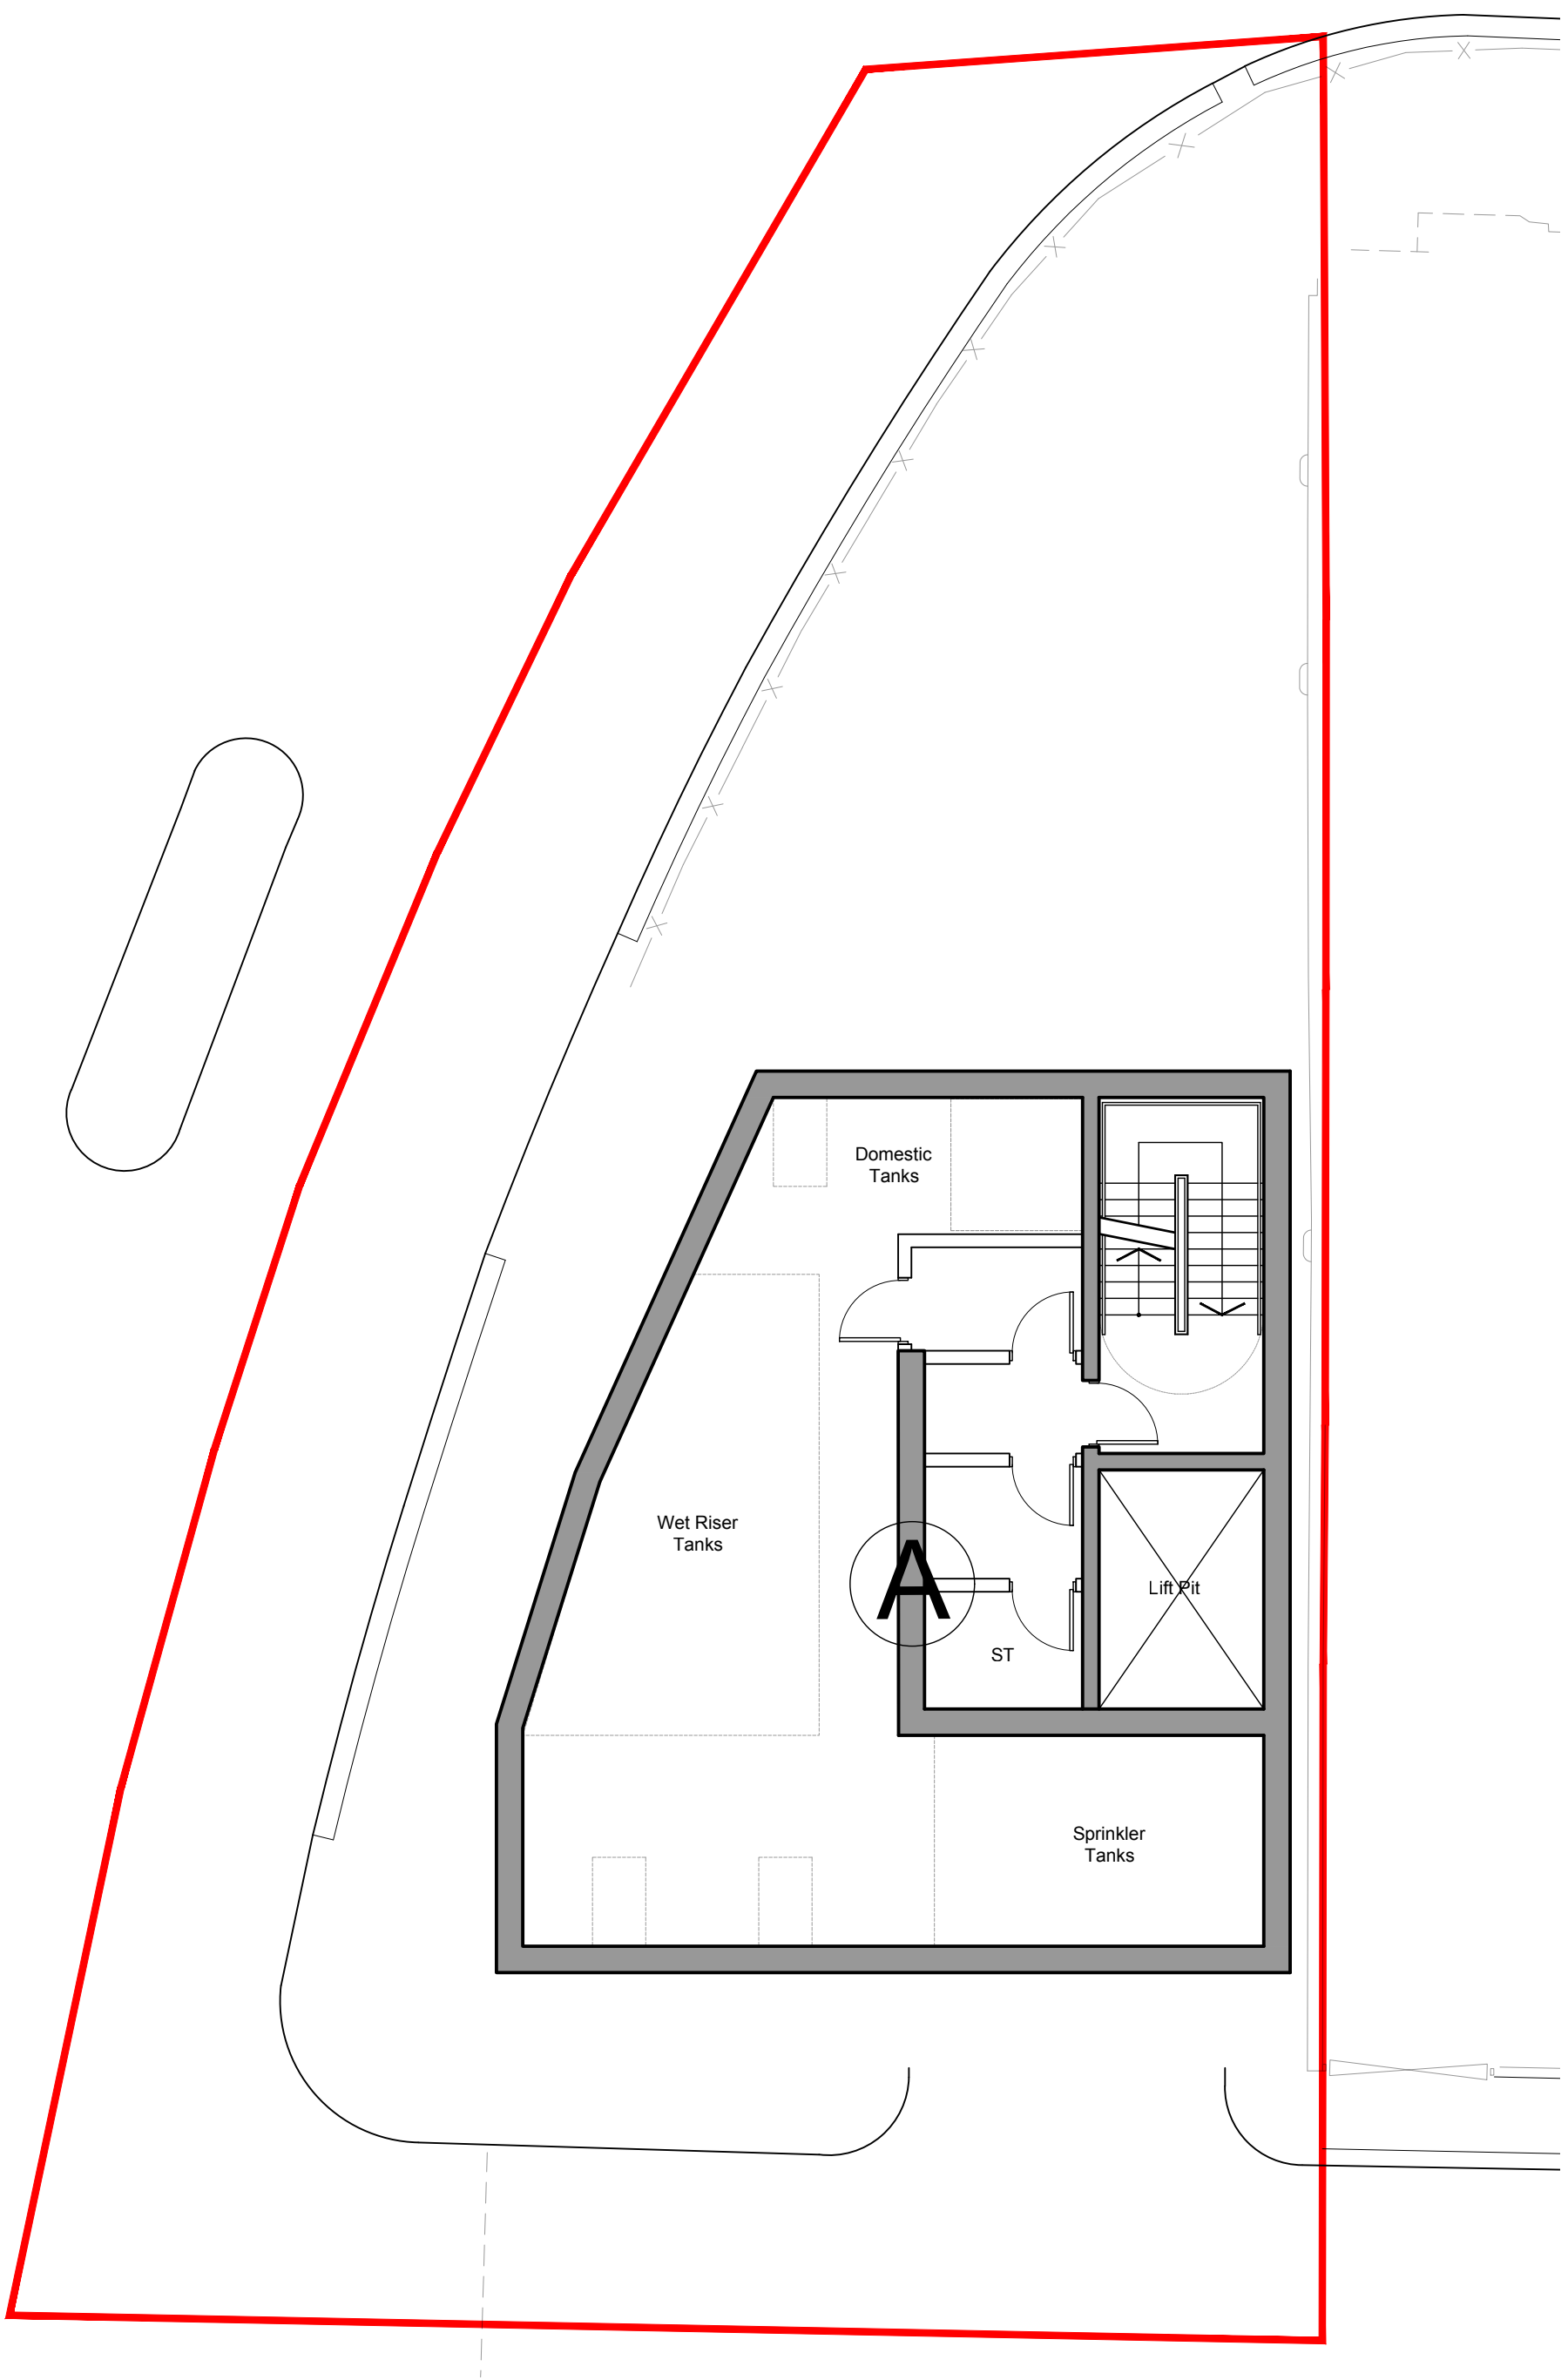


rev	description	drawn	auth	date
DO NOT SCALE OFF THIS DRAWING				

© LEACH RHODES WALKER 2001

LeachRhodesWalker
Architects

info@lrw.co.uk | www.lrw.co.uk
50 Dearmans Place Manchester M3 5LH
Manchester London Bucharest
+44 (0)161 833 0211 +44 (0)207 993 1363 +40 (21)650 4026

client ARROWSMITH MANAGEMENT LTD			
project APEX TOWER ALBION STREET, MANCHESTER			
project no 8158	drawing no L(00)124	rev E	
description SITE A BASEMENT FLOOR PLAN			
scale 1:100@ A1	date drawn 28.01.22	drawn by KM	authorised by CJG
file: \\fs1\arrowsmith\projects\APEX\28-01-22\00-124\client\p1\p1.dwg purpose of issue planning ☐ building regs ☐ tender ☐ comment ☐ approval ☐ construction ☐			