


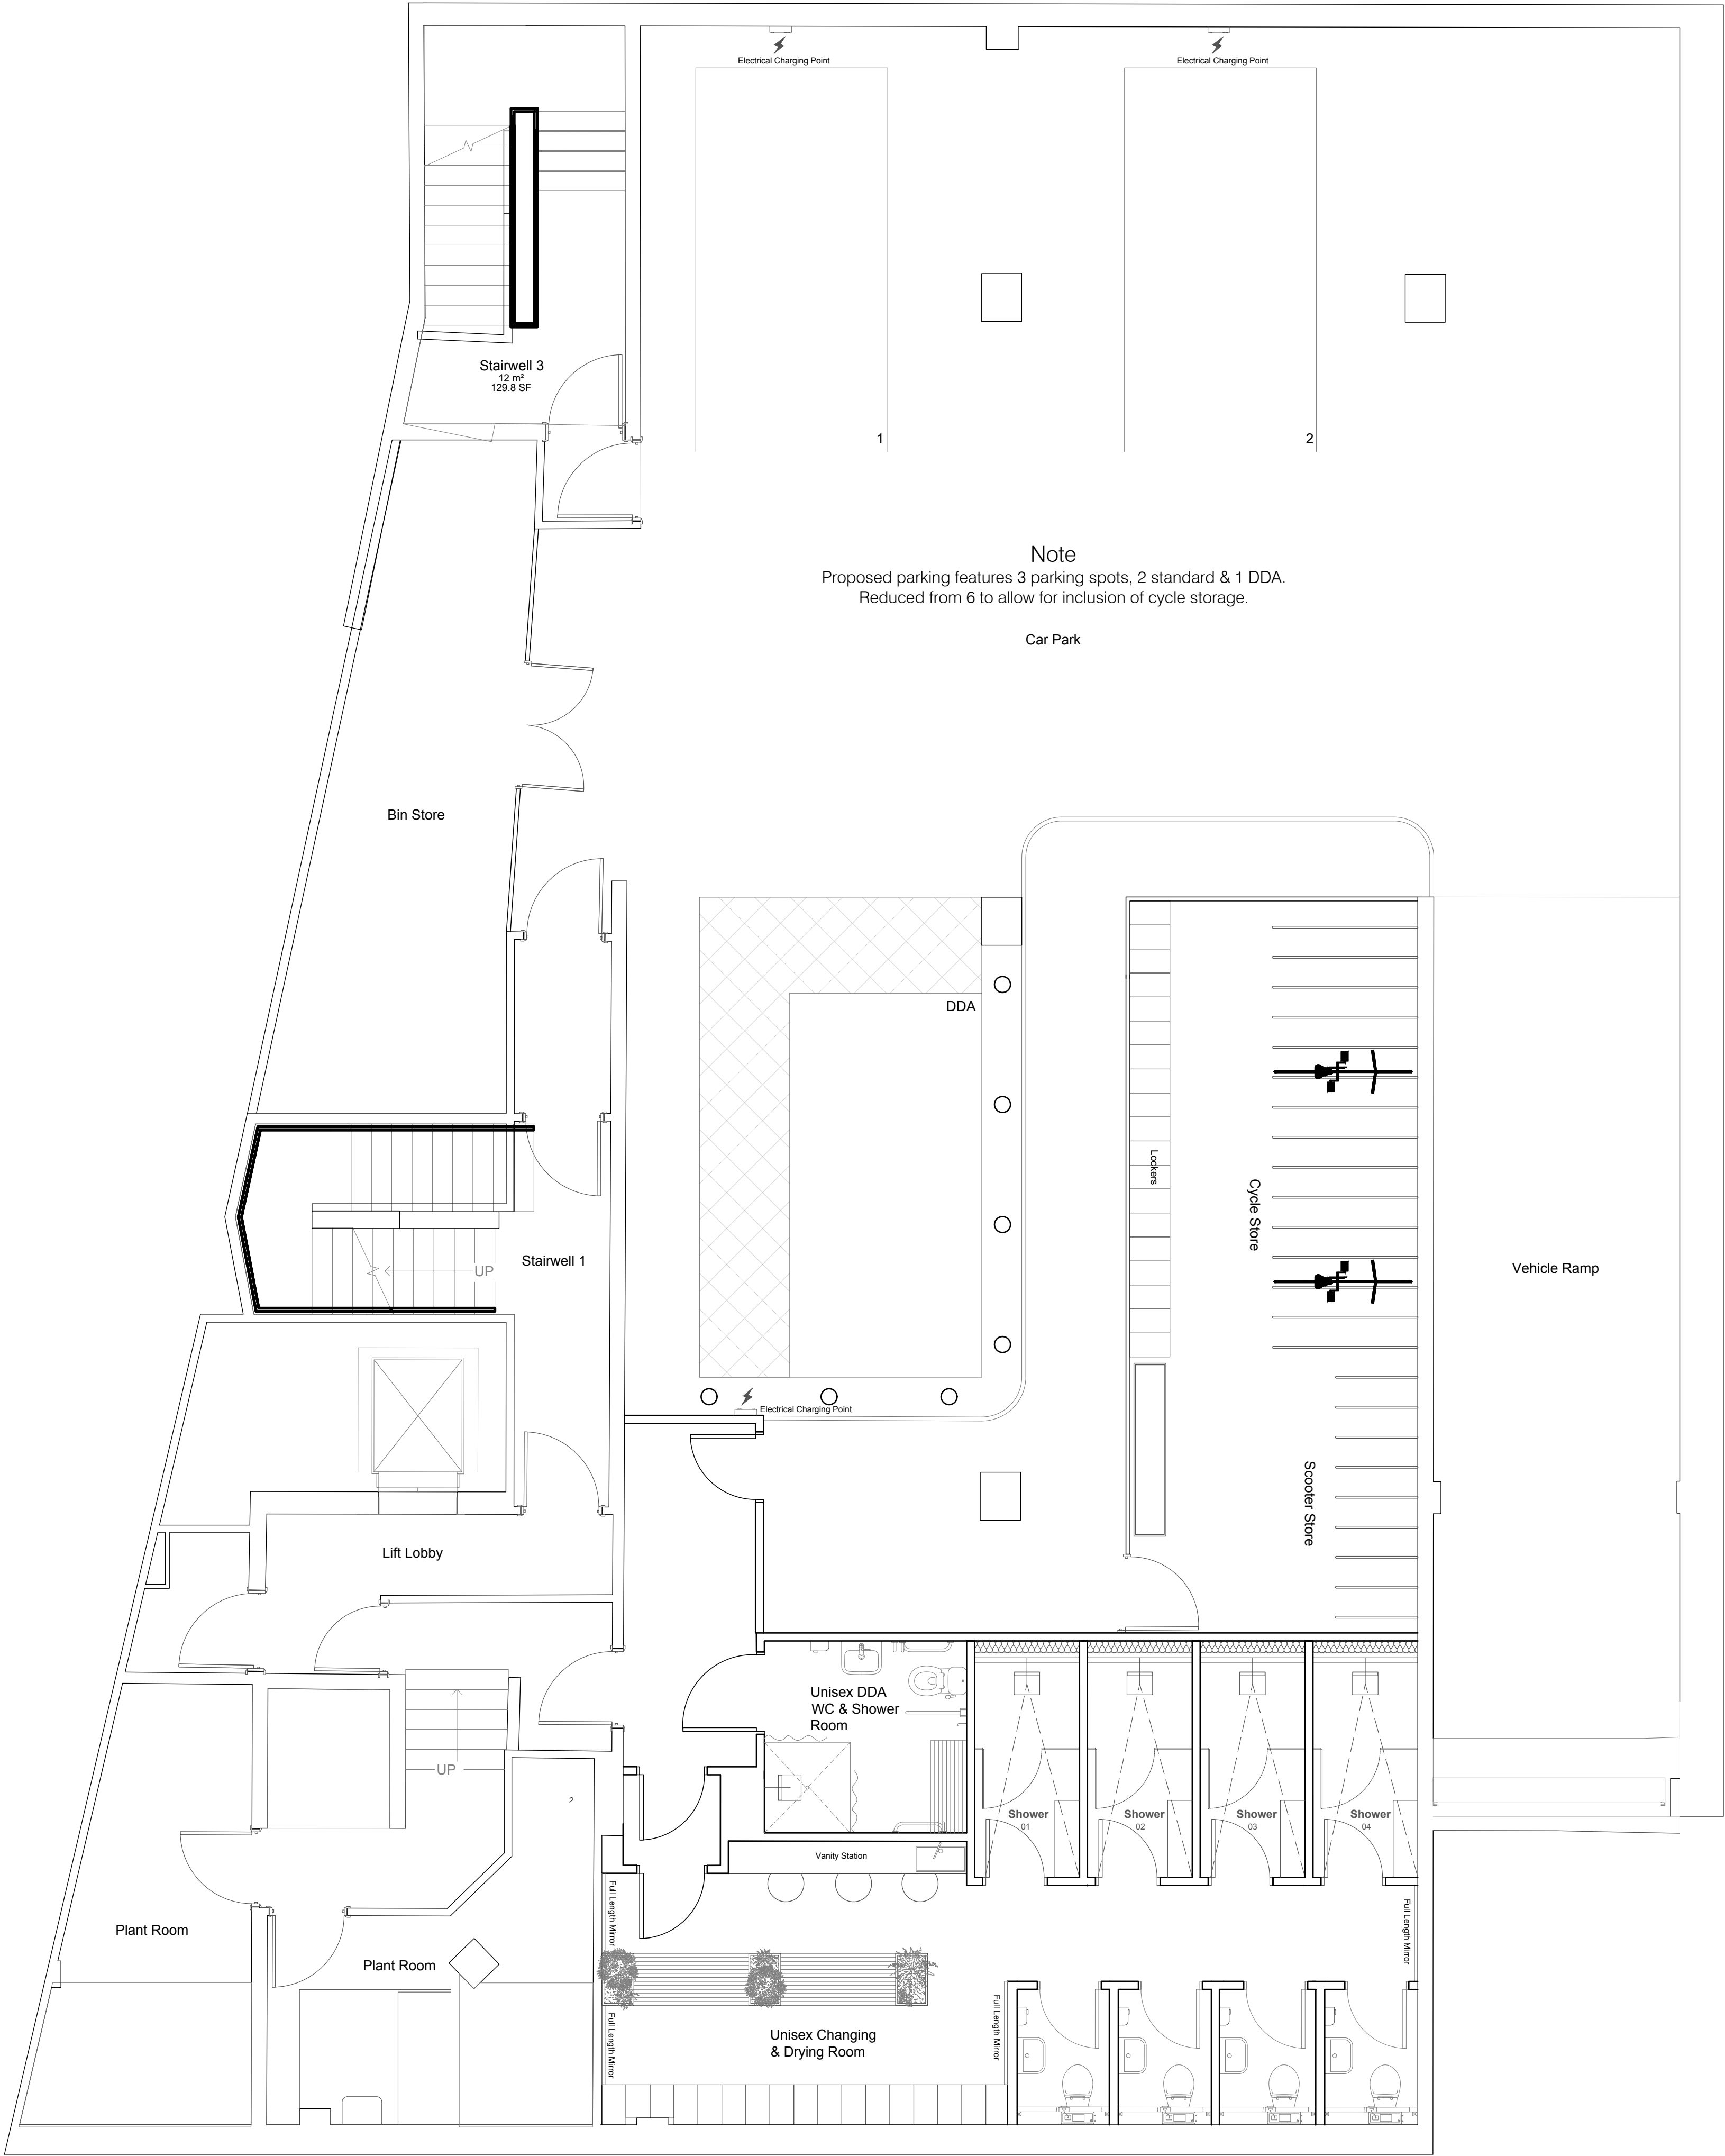

proposed
Basement floor plan

Scale 1:50 @ A1

All dimensions are in millimeters unless otherwise stated. All dimensions are to be checked on site prior to construction/installation. All drawings and dimensions shall be verified by the relevant contractors on site prior to commencement of any works, ordering of materials or setting out. Any discrepancies should be reported in writing to Jole Studio Ltd. Dimensions are not to be scaled from this drawing, this drawing is the property of Jole Studio Ltd. and copyright reserved by them. This drawing is not to be copied or disclosed by or to any unauthorized persons without prior written authorization or consent from Jole Studio Ltd.

Rev

Date

Description

P01	22/11/21	Planning Drawings
-----	----------	-------------------

12 Hilton St, Manchester, M1 1JF / hello@jolestudio.co.uk

Project	
60 Fountain Street Manchester	
Title	
Proposed Basement Floor Plan	
Client	
Salboy	
Drawing Name	
FS-JS-XX-00-DR-I-1004	
Scale	Approved By
1:50 @ A1	FT
Drawn By	Checked By
ZS	FT
Date Drawn	Revision
22/11/21	P01