


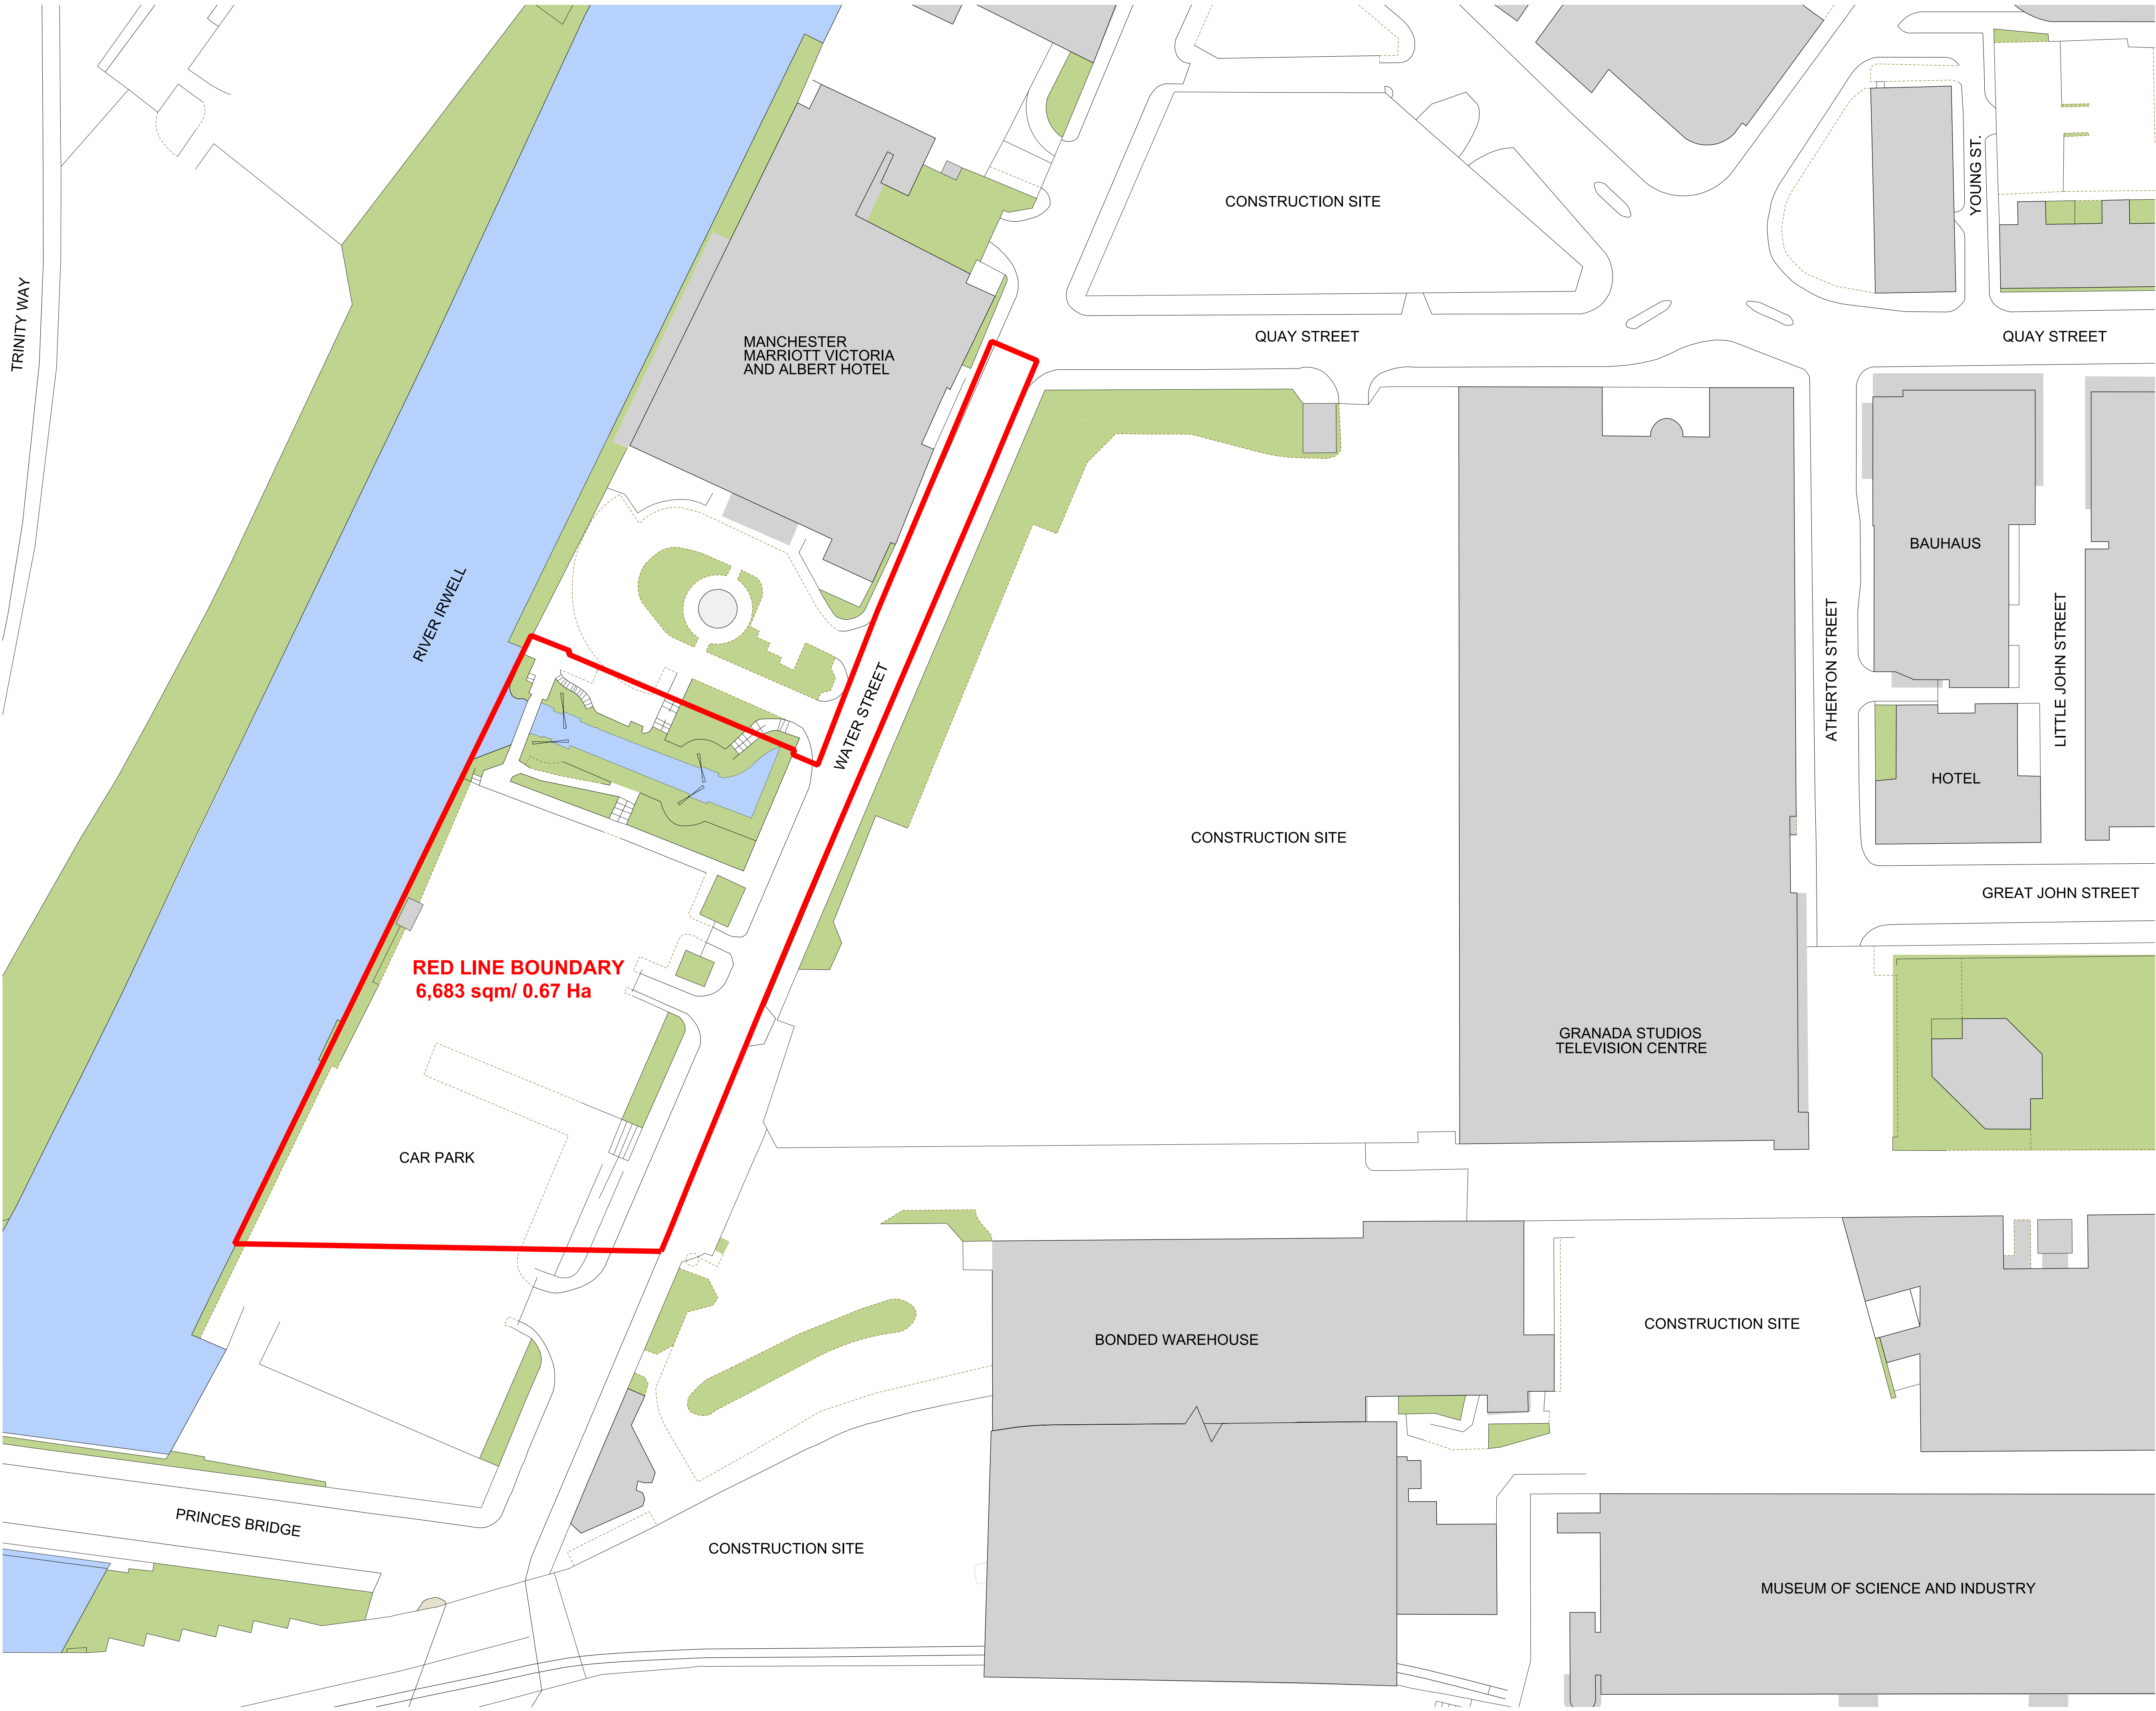

General Notes
Do not scale from drawing. Use marked dimensions.
To be read in conjunction with all other Consultant's drawings.
The Architect to be immediately notified of any discrepancies.
Copyright on this drawing retained by the Architect.

KEY
— RED LINE APPLICATION BOUNDARY

A	20200320	EN	PT	JR	First Issue:
No.	Date	Dwn	Chk	App	ISSUED FOR PLANNING
					Revision or reason for issue


**DENTON
CORKER
MARSHALL**

Architect
Denton Corker Marshall LLP
3.04 The Frames 1 Phipp Street
London EC2A 4PS
Telephone: 020 7553 2020
Email: mail@dentoncorkermarshall.co.uk

Project Title
**UNION, ST. JOHNS
VITA T2**

Client
VITA
The Box, Horseshoe Lane
Alderly Edge, SK9 7QP
Telephone:
Email: info@selectproperty.com

Scale / North Point
1:1000 @ A3
0 5 10 15 25m
1:500 @ A1
0 5 10 15 25m

 

Drawing Title
EXISTING SITE PLAN

Drawing Number	Revision
6555-P-B500-XP-00-002	A
Drawing Status	
PLANNING	