



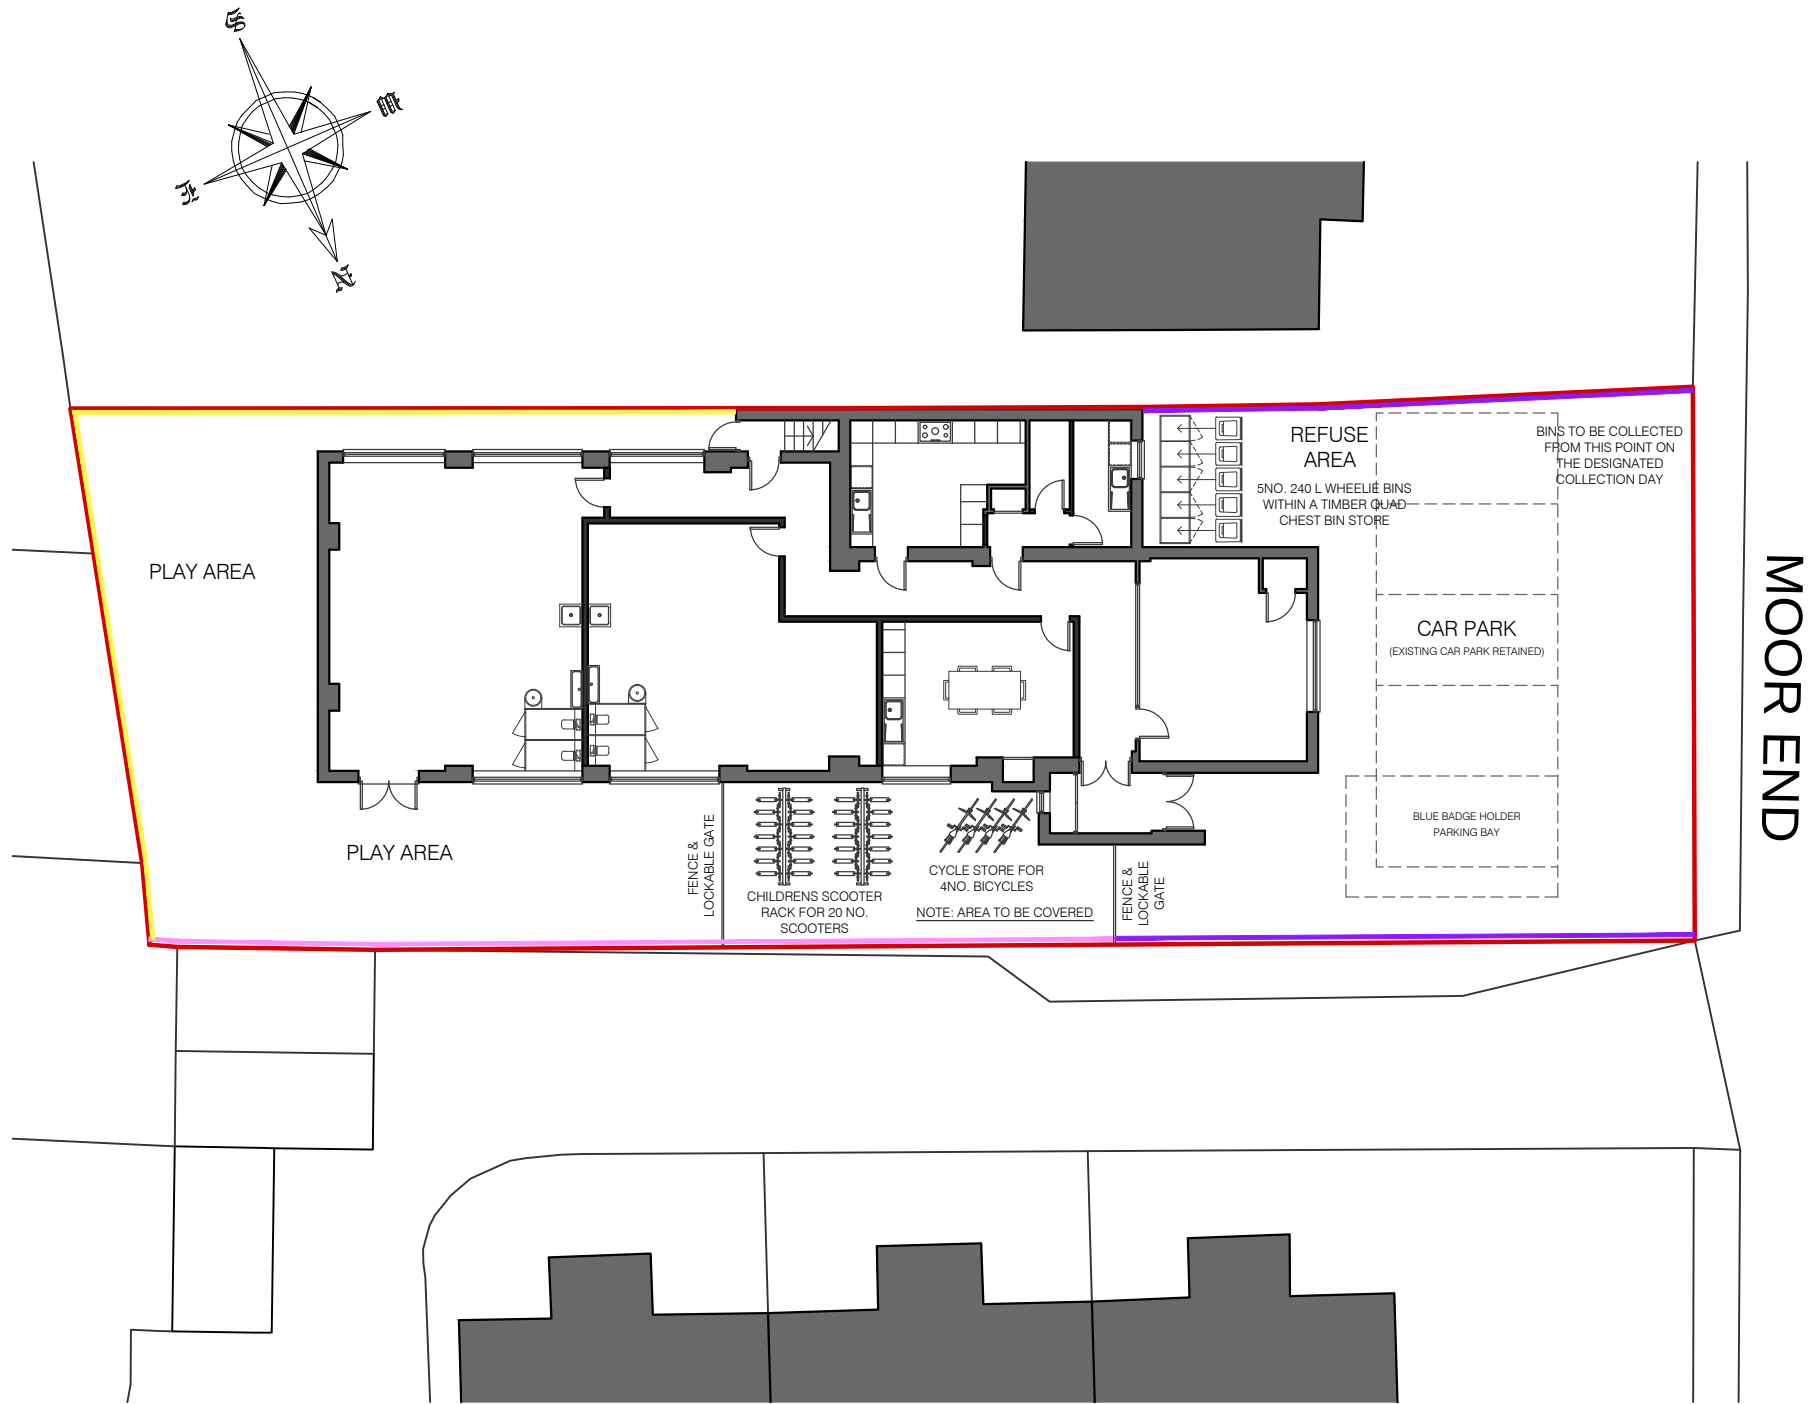

proposed drawing
SITE PLAN - 1:200

SITE PLAN KEY

- NEW 2.3M HIGH ACOUSTIC FENCE
- EXISTING 1.2M HIGH FENCE TO BE RETAINED
- EXISTING 1.8M HIGH FENCE TO BE RETAINED

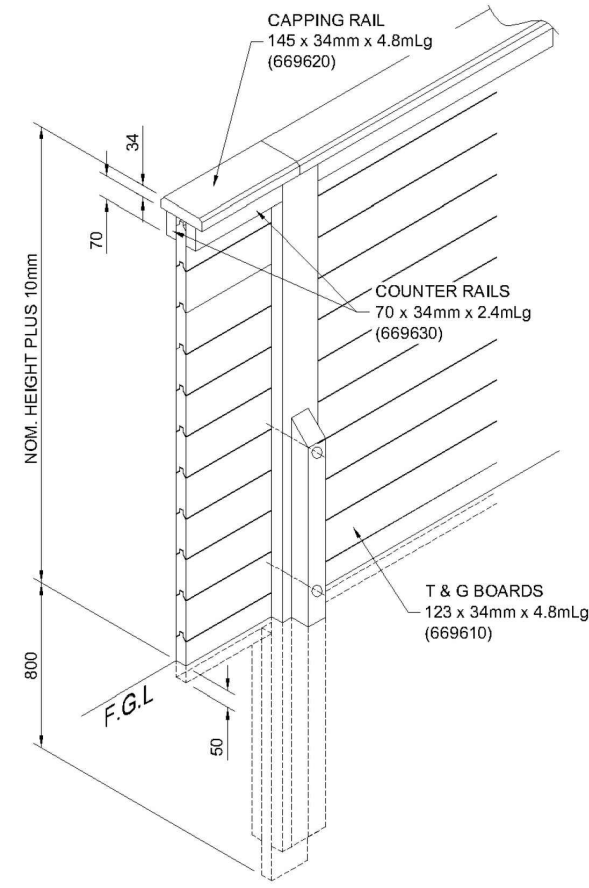

1. Posts are made with 'solid' bottom sections for below ground, with the top sections remaining 'open' for clamping the boards.
2. Posts are designed to be sunk into the ground to depth of 800mm. The centre section of the post is 750mm long. This allows the bottom fence board to act as a gravel board to a depth of 50mm into the ground.
3. The bottom of the side boards will not go to the full depth of the post hole.
4. The post sides extend 125mm above the nominal height of the fence (for standard heights). Once the fence is erected they are trimmed to the same level as the top board. This arrangement facilitates any variations in board dimensions caused by moisture content. The Fence Erector needs to apply new Jakcure End Grain Preservative to cut post tops.
5. Fence systems above 2.0m high will have a steel spur post fitted to the post shown. They are designed to support the fence up to a height of 1.2 - 1.4m below the finished level of the fence. These spur posts are sent separately, for fixing to the timber post during installation on site.
6. The screws should be used to secure completed rows of boards as the height of the fence is gradually built up, in order to maintain its strength during the build. Do not assemble the full height 'loose' as there is a risk of collapse, especially in windy conditions.

TYPICAL ACOUSTIC FENCE DETAIL (NTS)



MONKEY PUZZLE DAY NURSERIES LTD
4 CHURCHGATES, BERKHAMSTED, HERTS, HP4 2UB

NURSERY LOCATION: MONKEY PUZZLE DAY NURSERY 7 MOOR END, NORTHENDEN MANCHESTER, M22 4JQ		
DRAWING TITLE: PLANNING DRAWINGS PROPOSED SITE PLAN		
DATE: JULY 2021	SCALES: 1:200	PAPER: A3 - L
DRAWING REF: 1020-21.PL.004	REV: G	

