




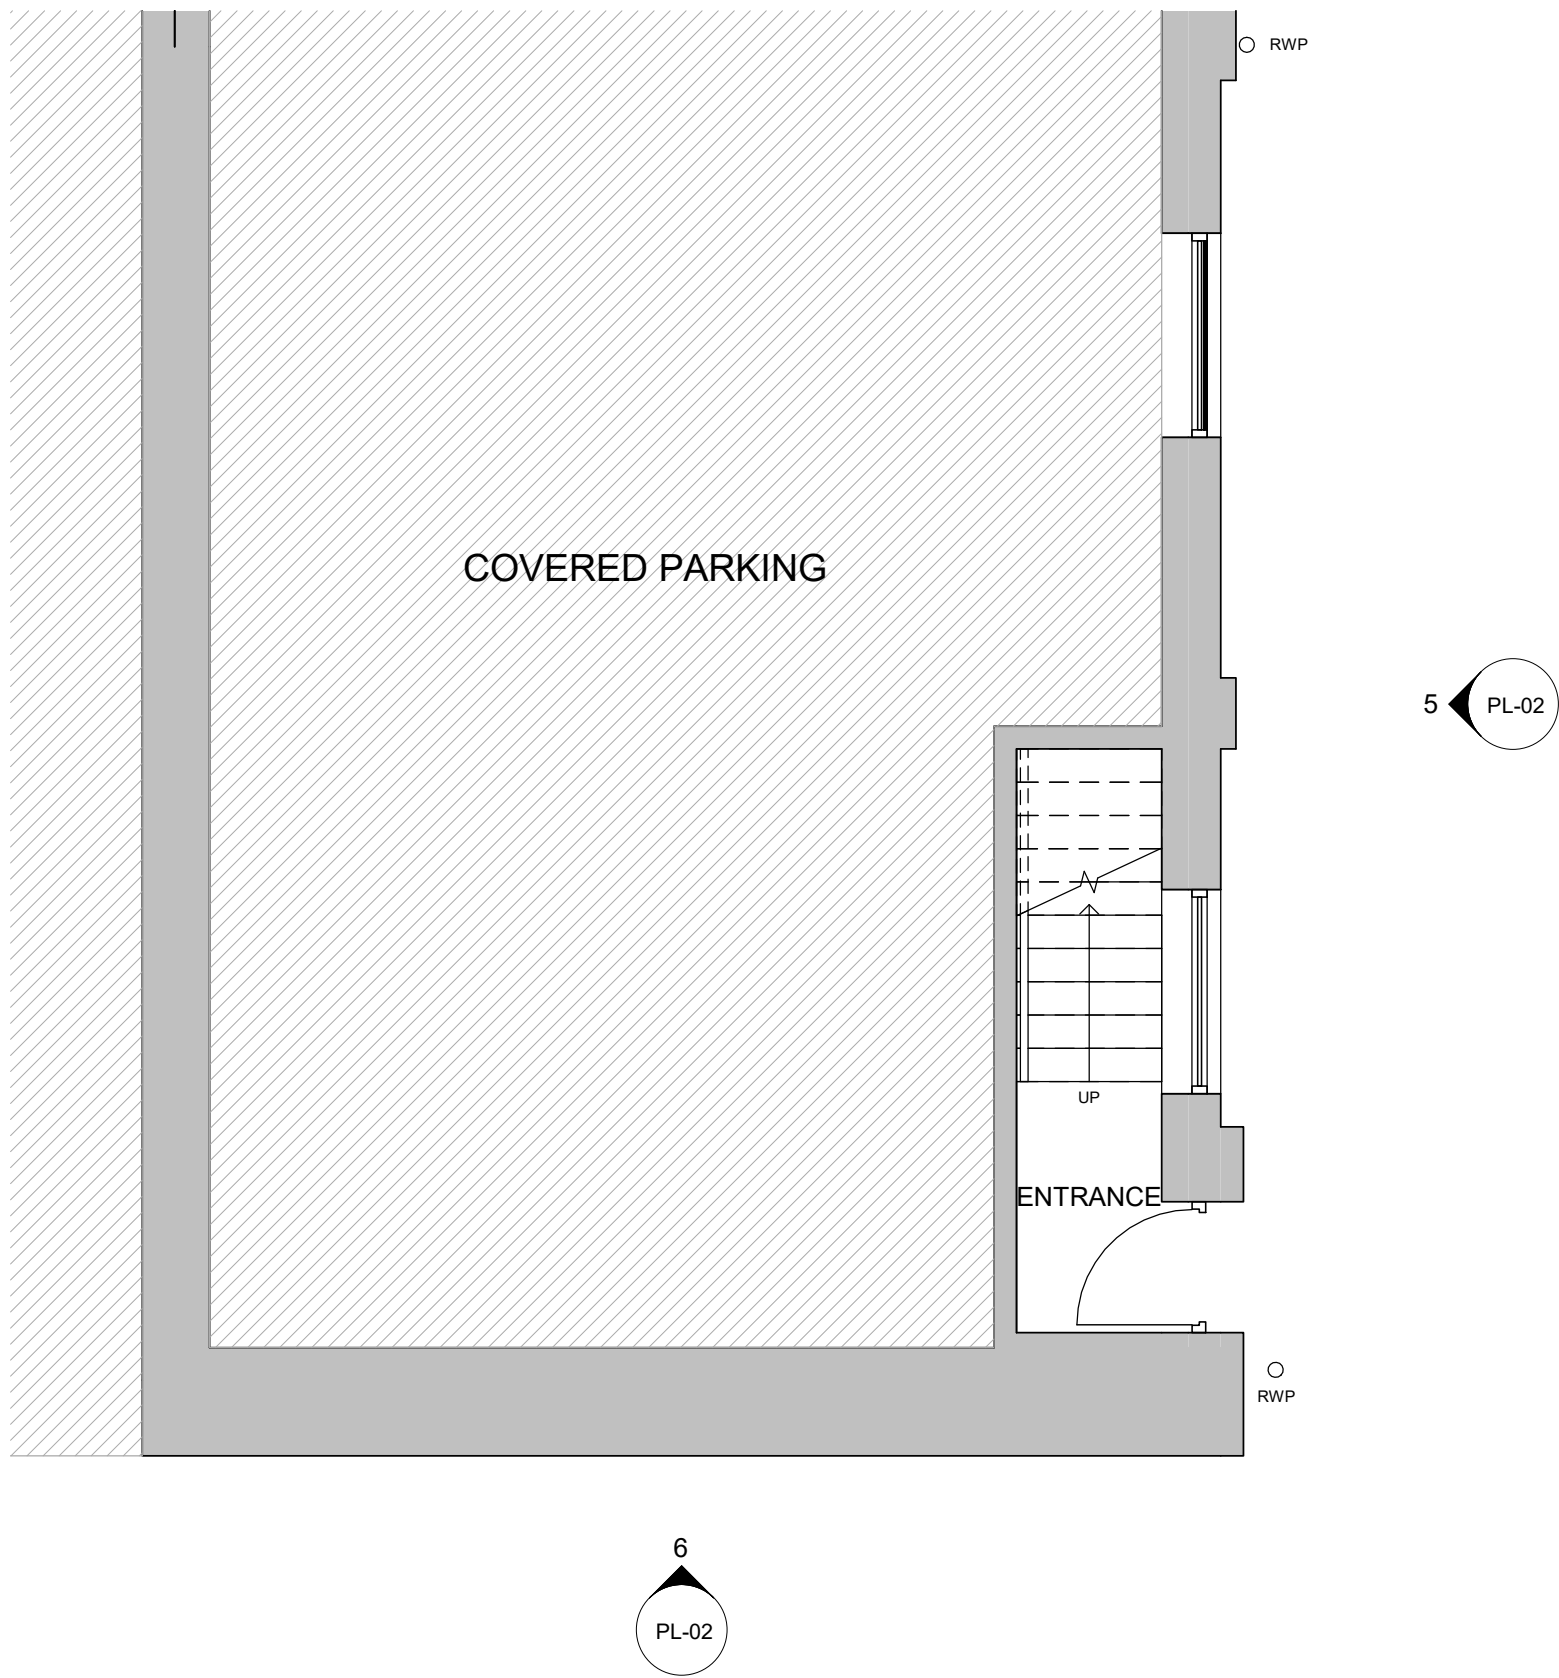


1 Existing Ground Floor Level
1 : 50

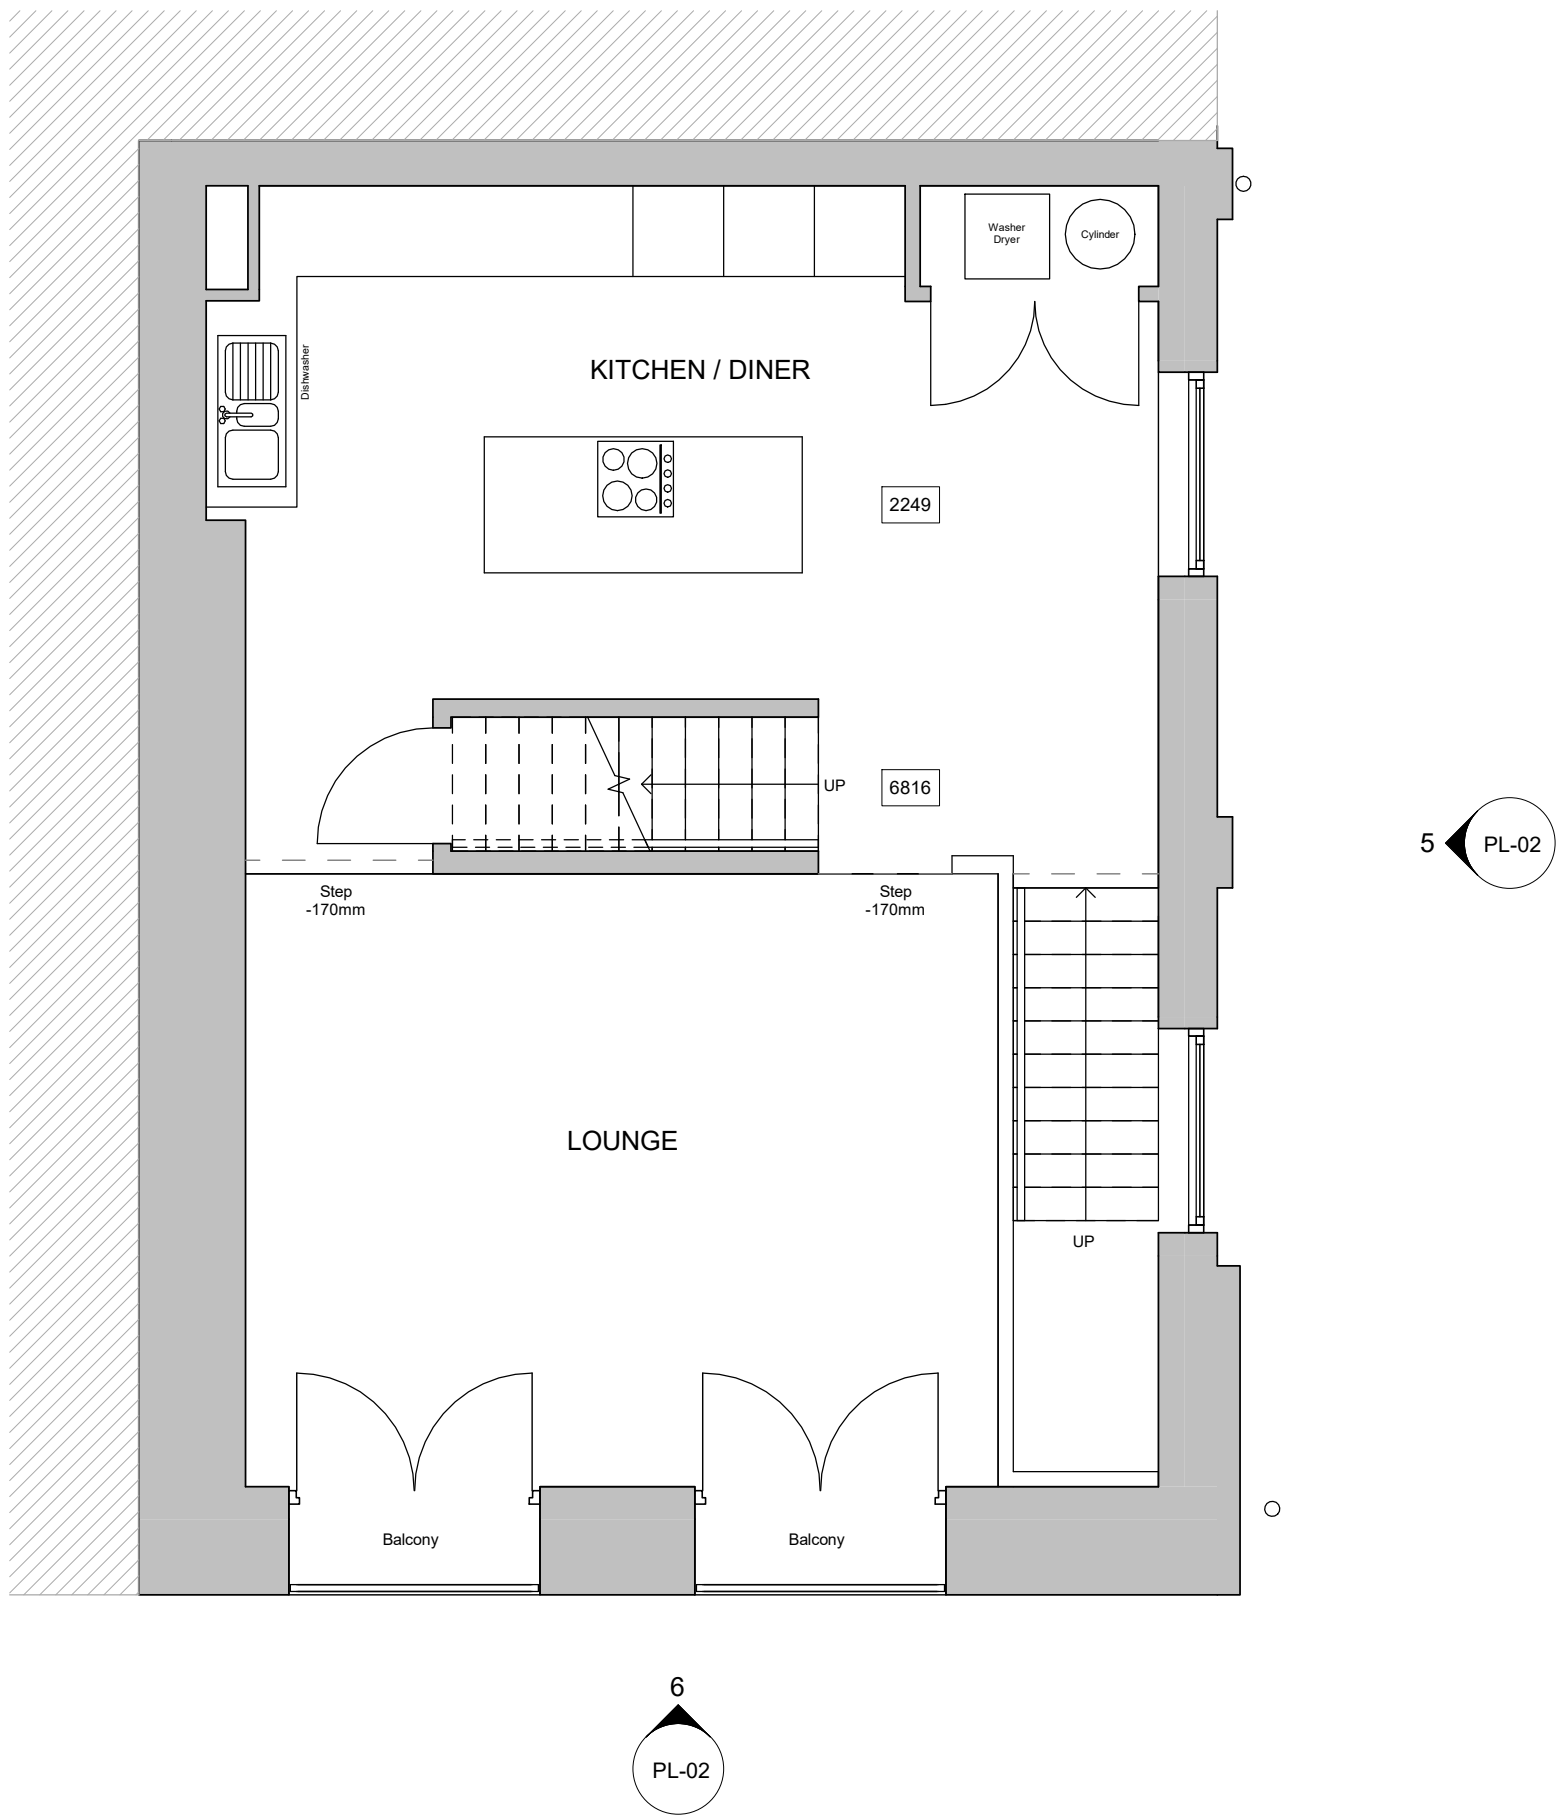


2 Existing First Floor Level
1 : 50

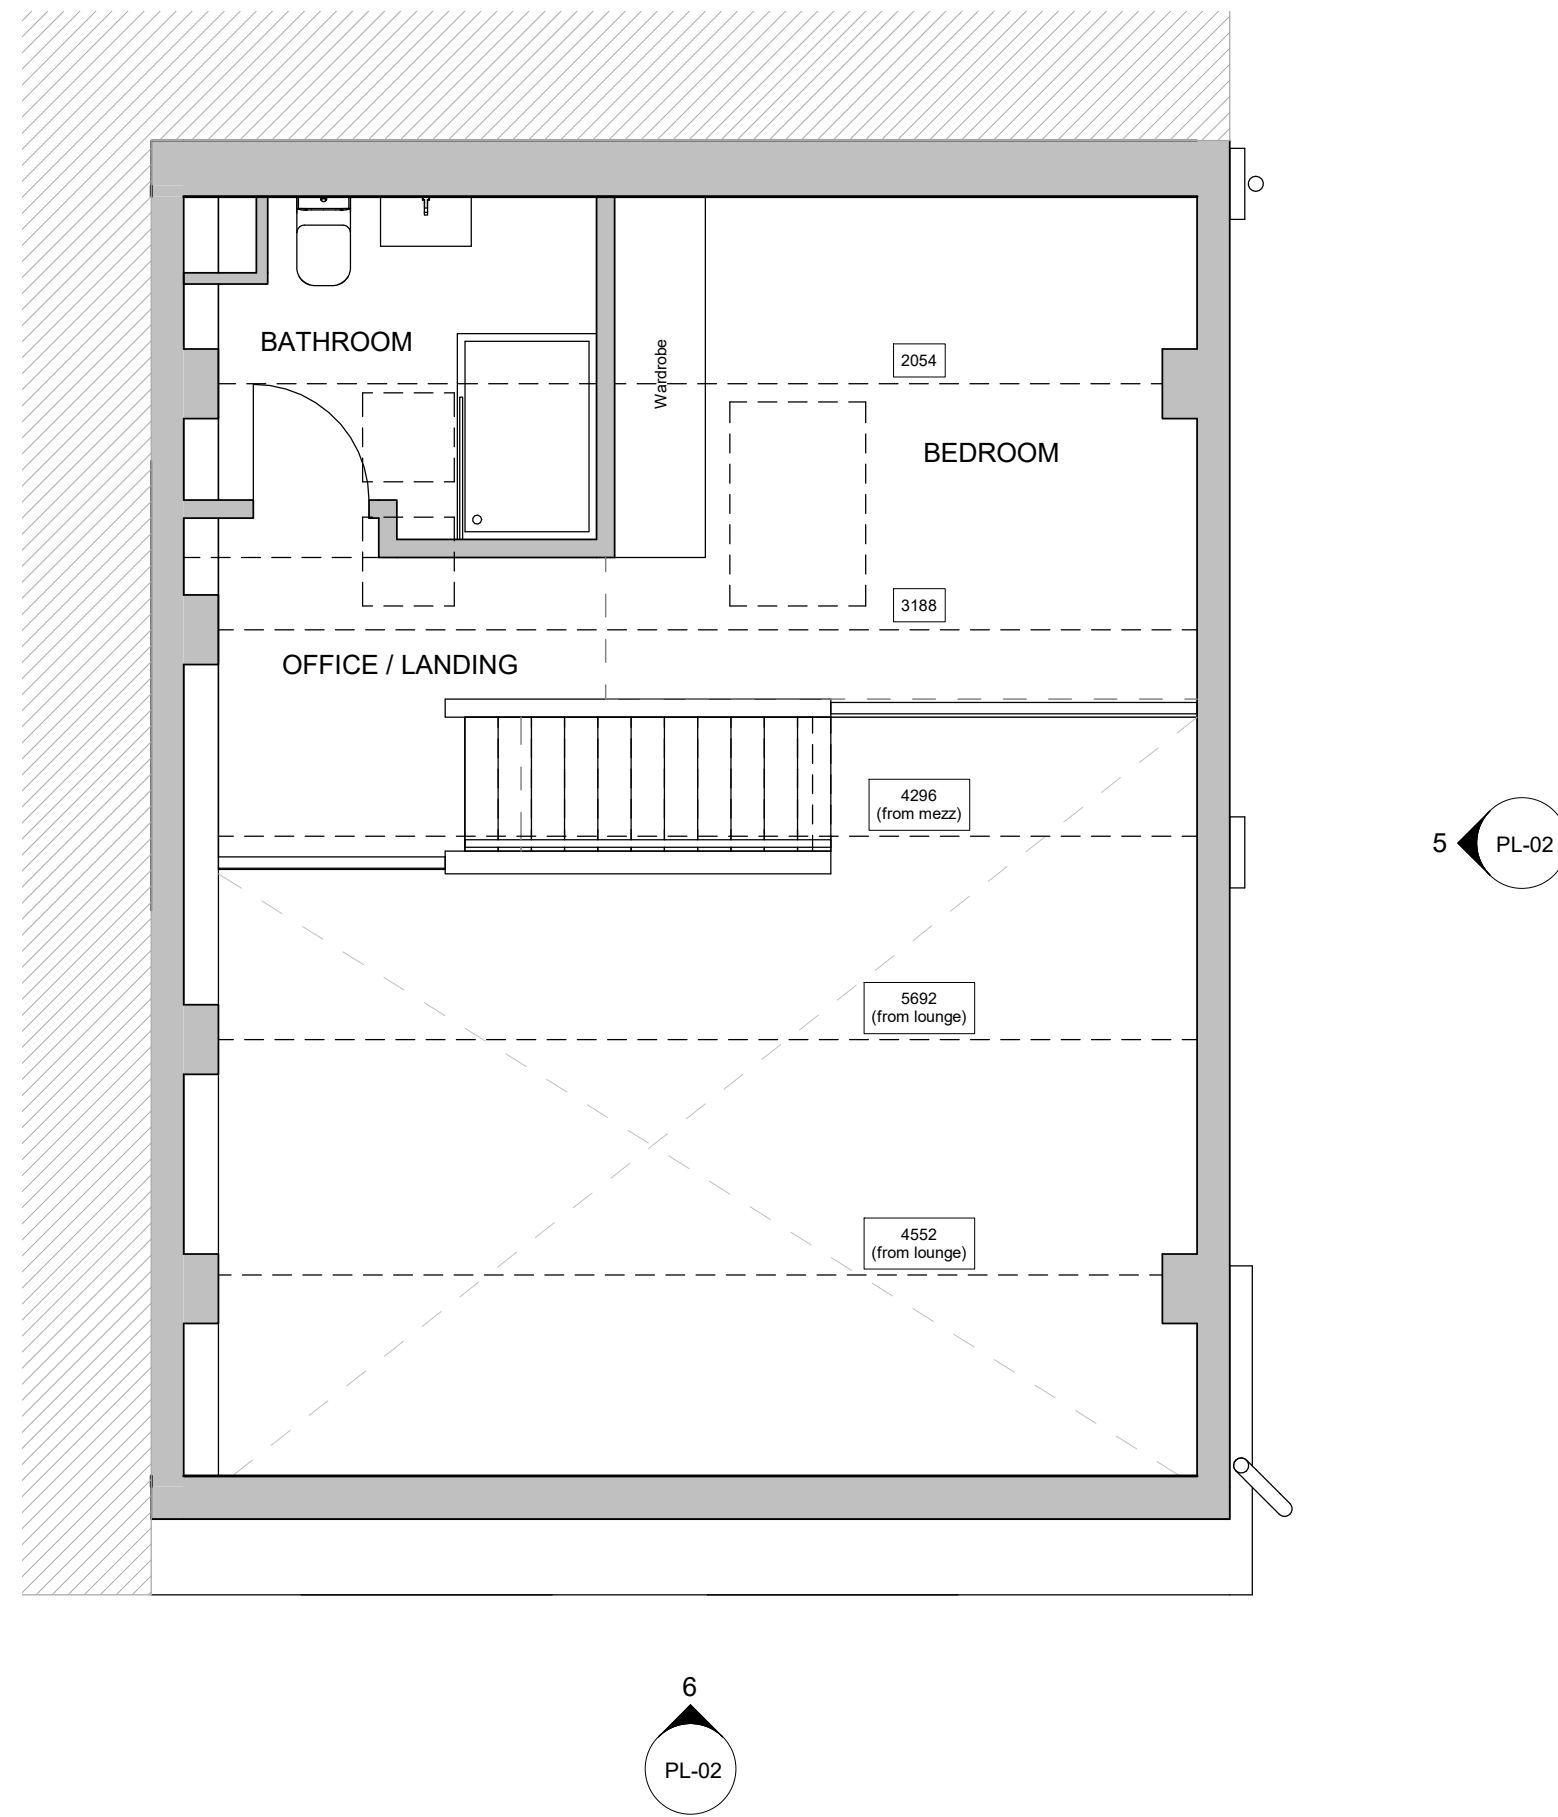


3 Existing Mezzanine Level
1 : 50

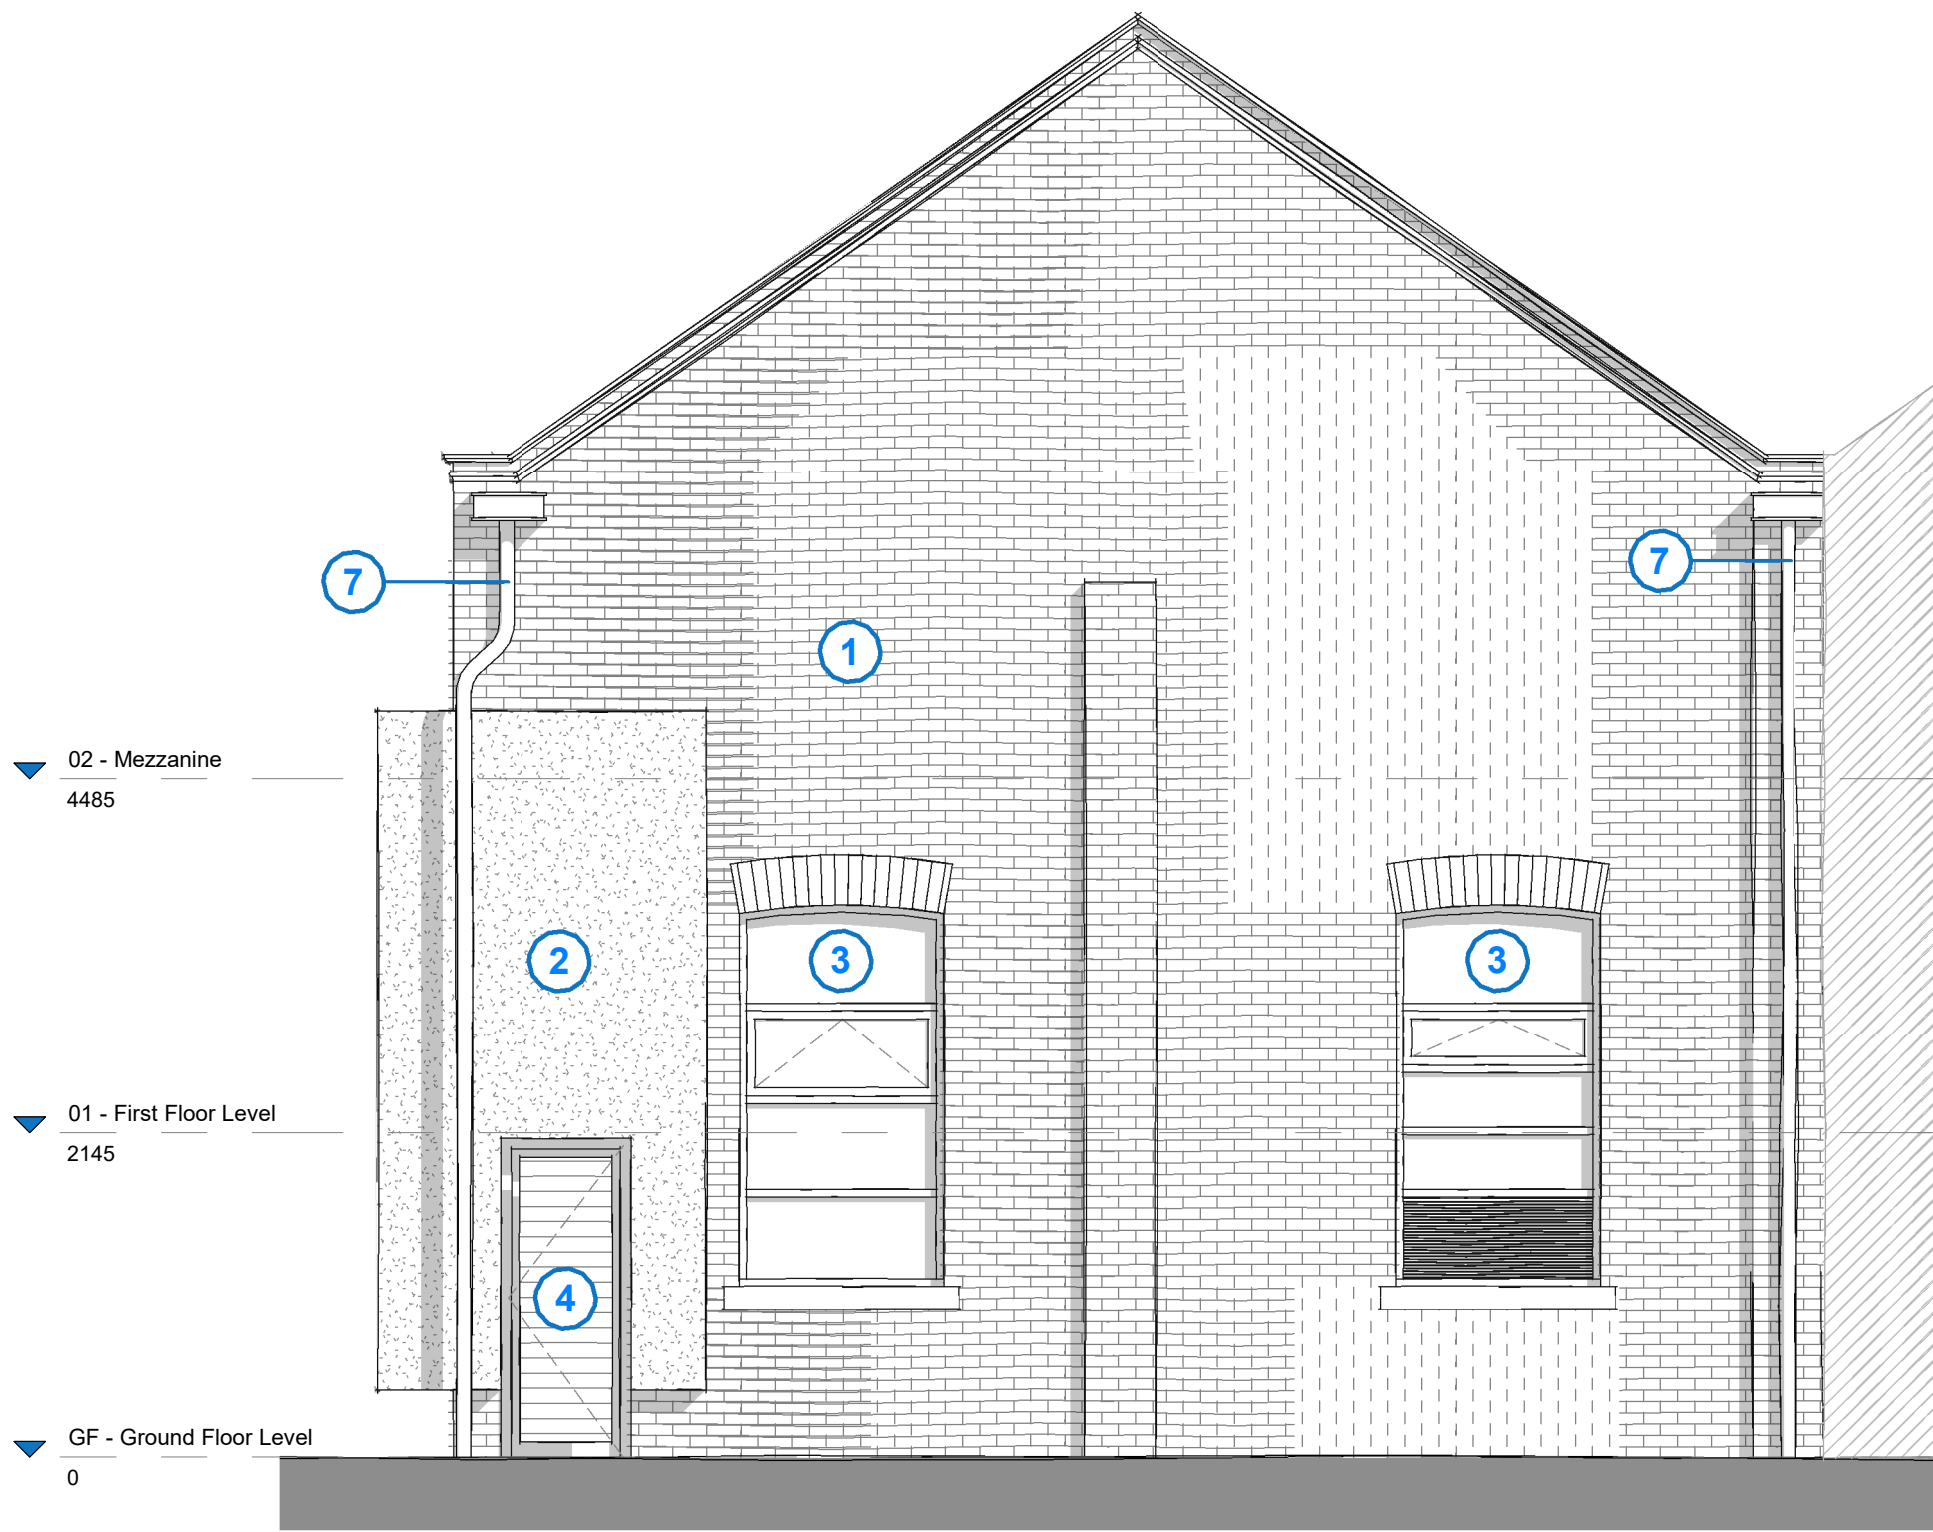

5 Existing Front Elevation
1 : 50

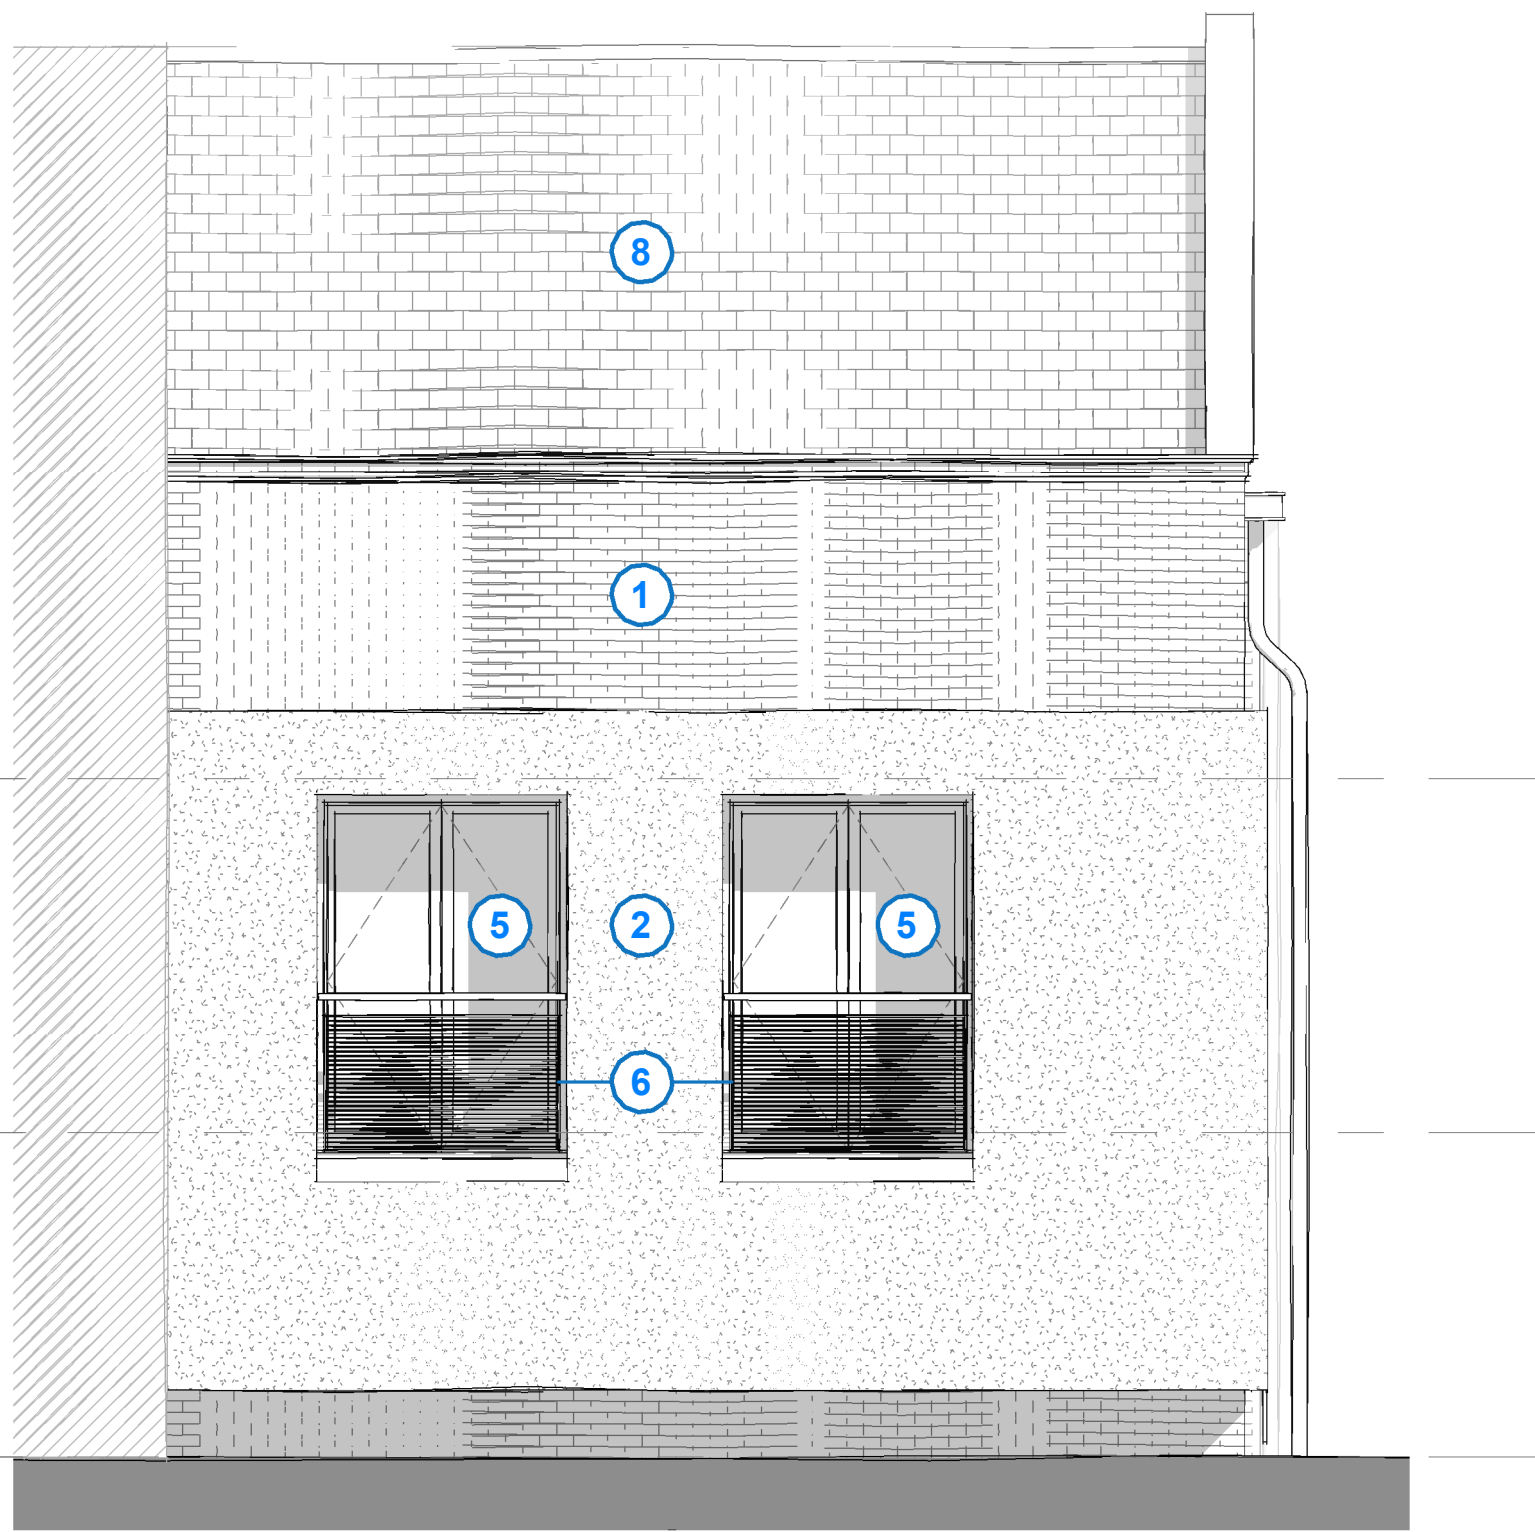

6 Existing Side Elevation
1 : 50

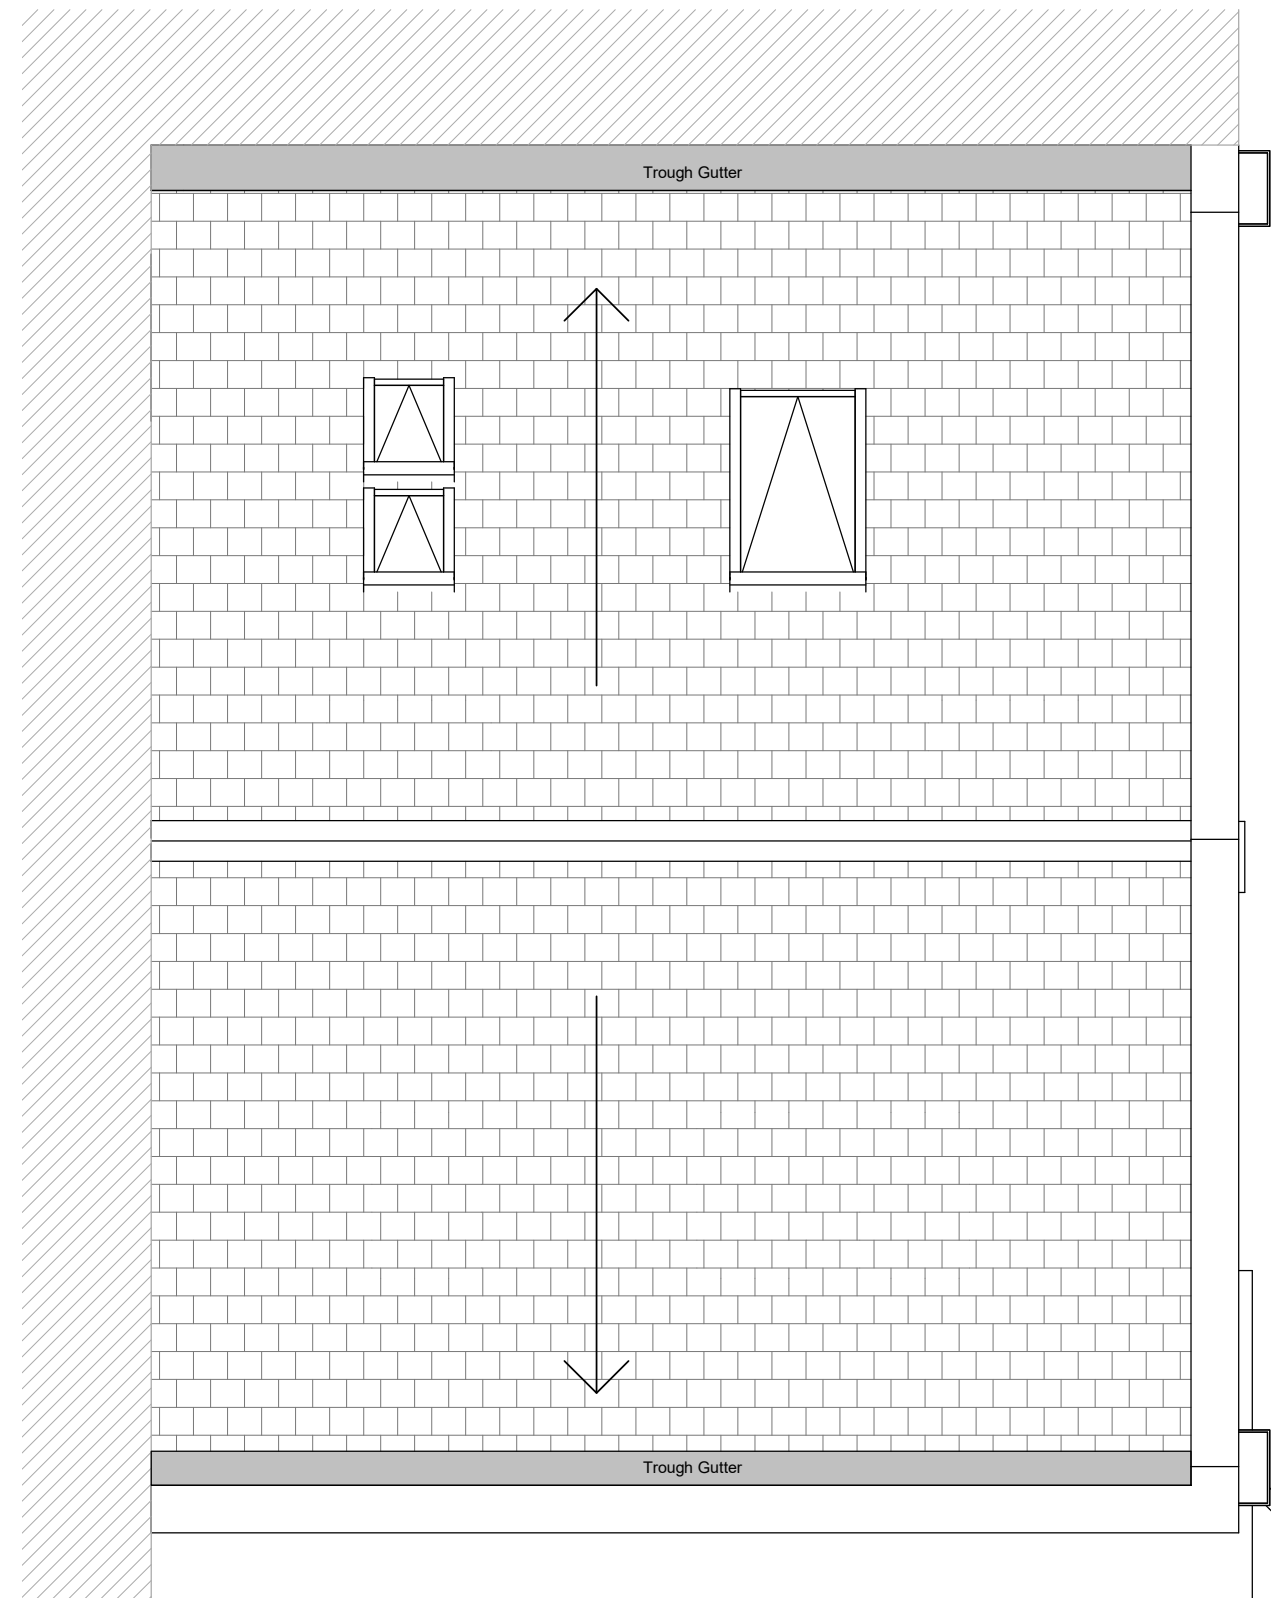

4 Existing Roof Plan
1 : 50

Notes:
This drawing is copyright. Figured dimensions are to be followed in preference to scaled dimensions and particulars are to be taken from the actual work where possible. Any discrepancy must be reported to the architect immediately and before proceeding. If in doubt, ask.

Elevation Materials Legend

- 1 Traditional red brick
- 2 Render - painted blue
- 3 Black framed obscure glazed windows with stone cills
- 4 Timber entrance door
- 5 Timber framed glazed doors
- 6 Metal balustrade
- 7 Traditional black rainwater pipe and hopper
- 8 Slate roof tiles

rev	description	date
Revision Schedule		

Rev No:

Drawn by: DW

Project No:

DP2138

Project:

Apartment 34, Britannia Mills,
Manchester, M15 4LA

Drawing Title:

Existing Plans and Elevations

Drawing No:

DP-2138-PL-02

Date:

20/12/21

Scale:

1 : 50 @A1

Client:


Johnson

Architect:



Draw Plan Ltd - Suite 2, Newton House, Faraday Street,
Birchwood Park, Warrington, WA3 6FW

Telephone: 07384 977700
Email: hello@drawplan.co.uk
Website: www.drawplan.co.uk

 

VISUAL SCALE 1:50 @ A1