

PROJECT REF
22022

DRAWING REF
210

Bluechip Architecture

SCALE
1:50 @ A1

DATE
MAR '22


CLIENT
MR & MRS BROADHEAD
17 GADDUM ROAD
DIDSBURY
MANCHESTER
M20 6SY

PROJECT
FIRST FLOOR REAR EXTENSION
TWO STOREY SIDE EXTENSION
INTERNAL REMODELING
DETACH GARDEN ANNEXE

PROPOSED ELEVATIONS


DRAWING TITLE
PLANNING

- 1 WHITE ROUGH RENDER
- 2 FACING BRICK
- 3 ROSEMARY ROOF TILE
- 4 BLACK ALUMINUM DOORS
- 5 BLACK ALUMINUM WINDOWS
- 6 NATURAL TIMBER CLADDING
- 7 GREY TIMBER CLADDING

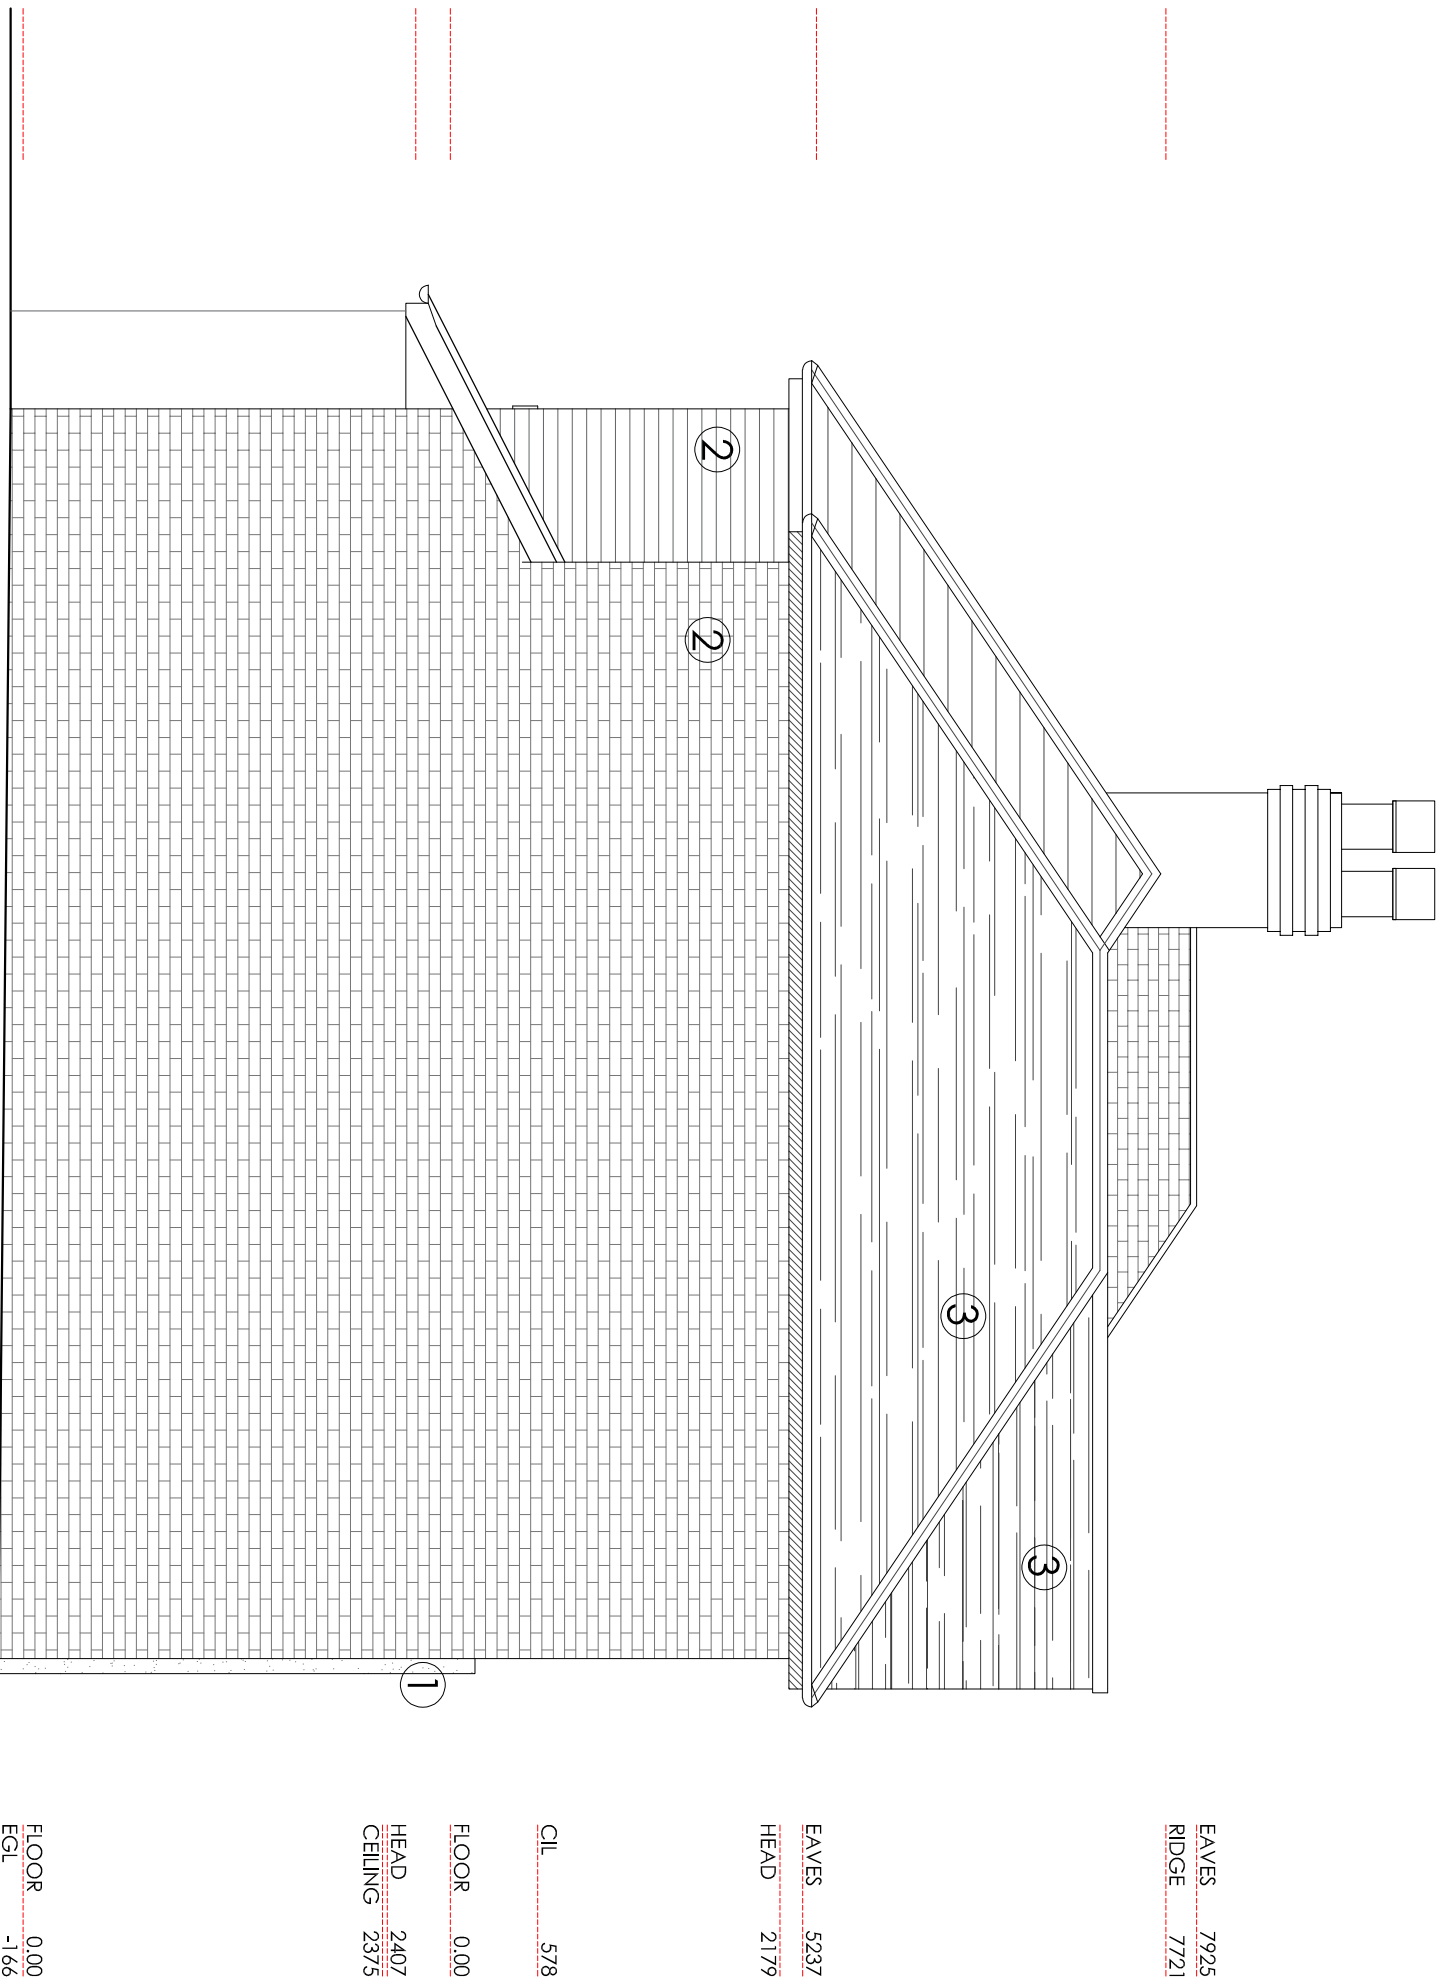


SIDE ELEVATION (SE)

EAVES 5237
HEAD 2179
CL 578
FLOOR 0.00
HEAD 2407
CEILING 2375
RIDGE 7639
FLOOR 0.00
EQL -33

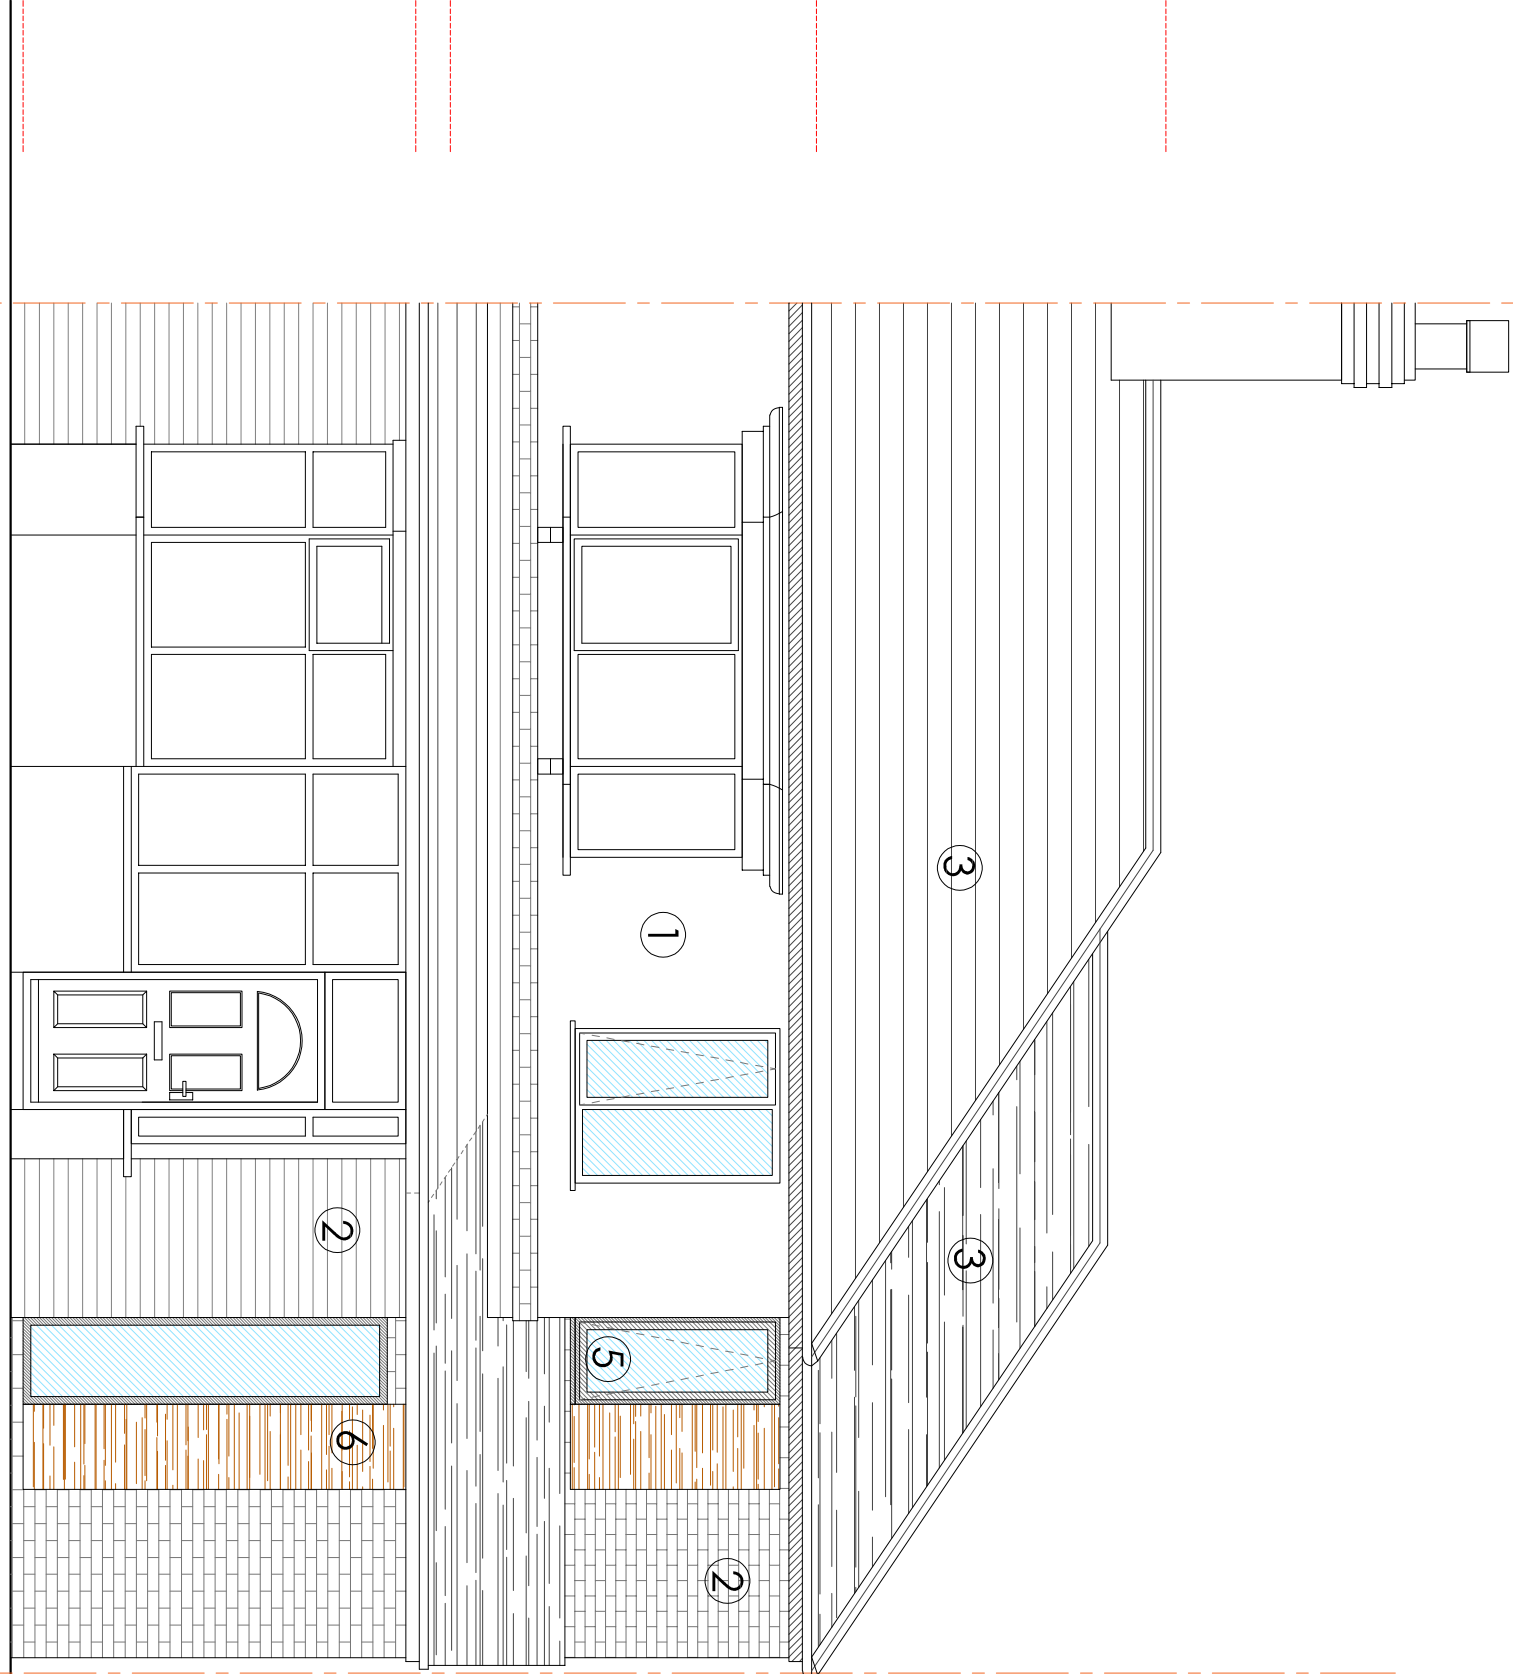


FRONT ELEVATION (SW)

EAVES 5237
HEAD 2179
CL 578
FLOOR 0.00
HEAD 2407
CEILING 2375
RIDGE 7721
FLOOR 0.00
EQL -166

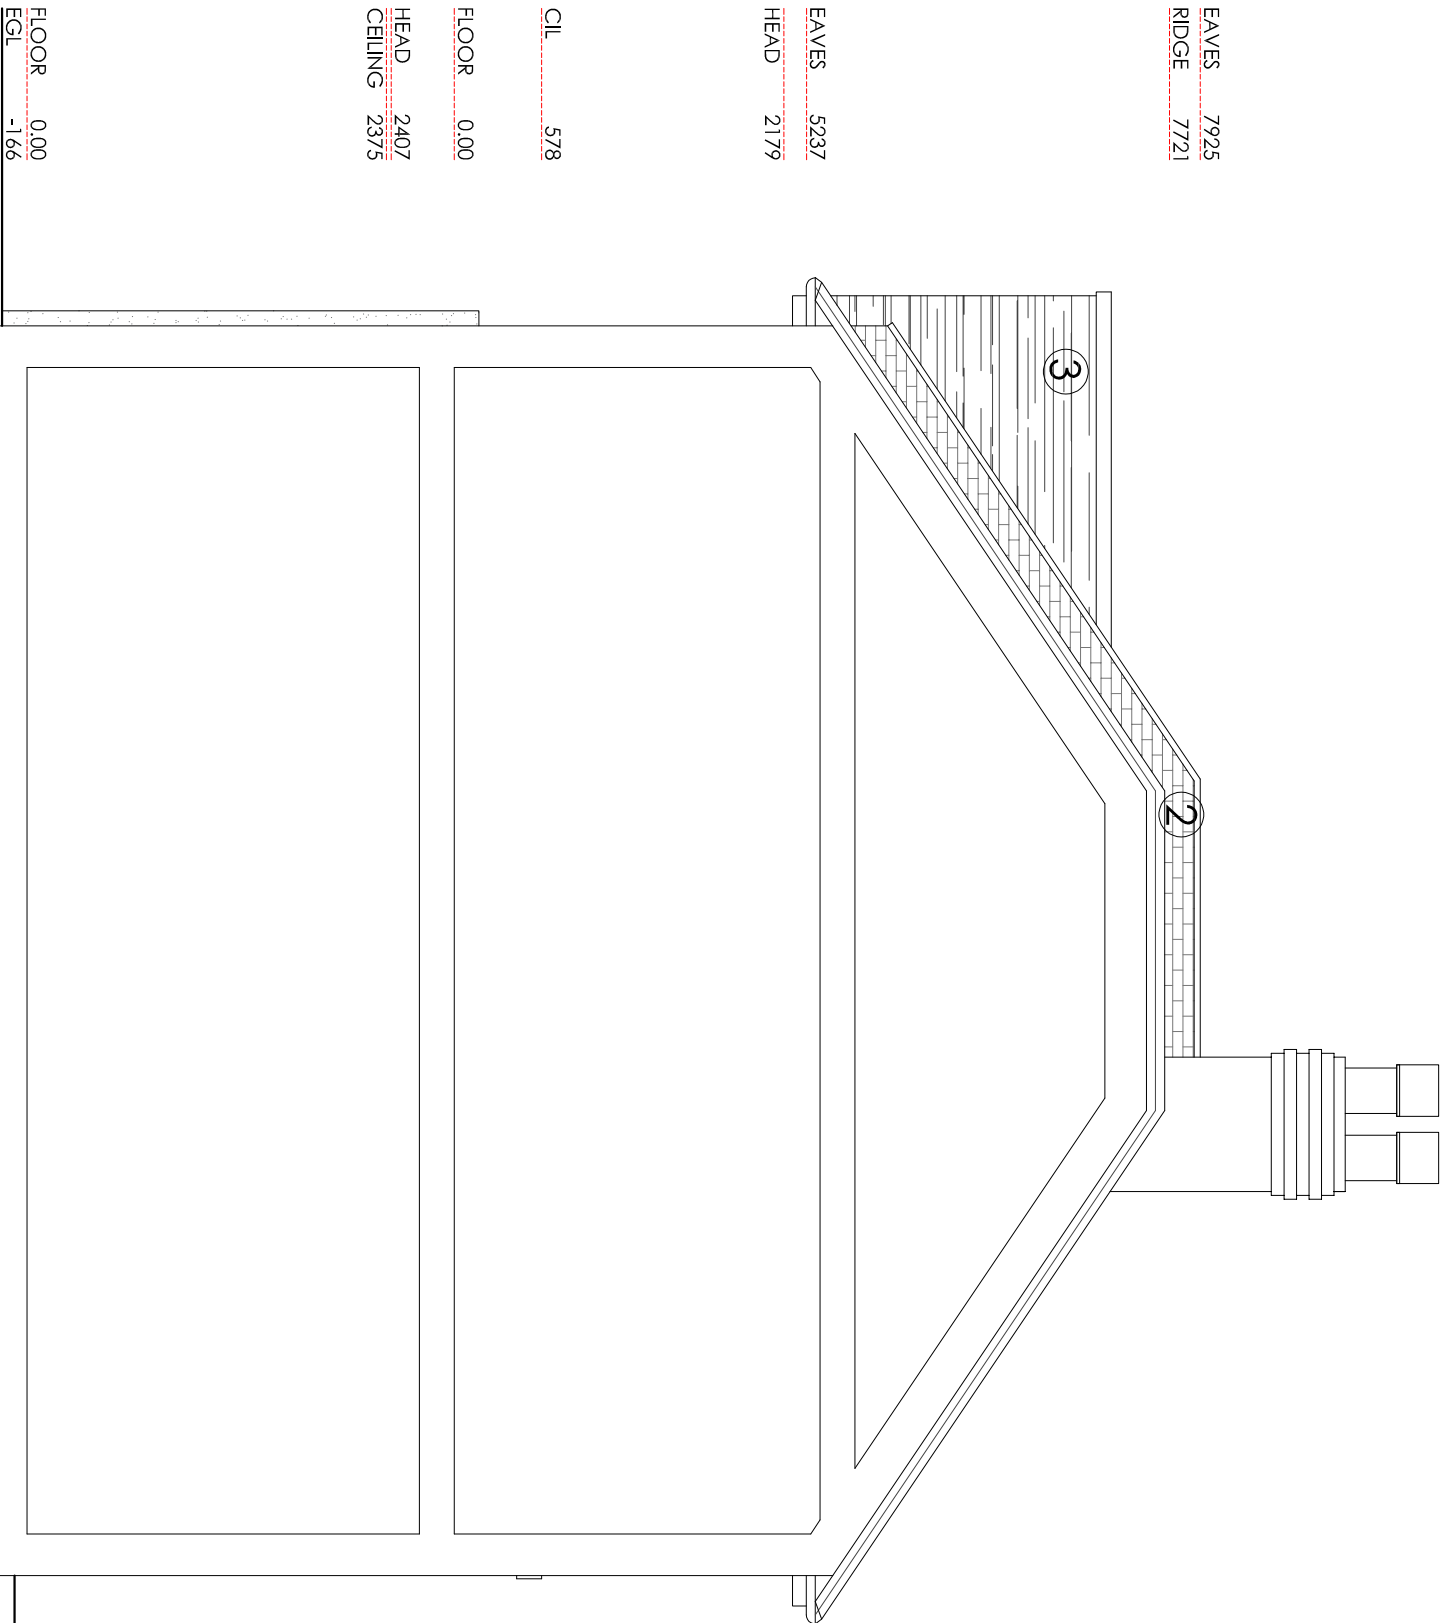


SIDE ELEVATION (NE)

EAVES 5237
HEAD 2179
CL 578
FLOOR 0.00
HEAD 2407
CEILING 2375
RIDGE 7721
FLOOR 0.00
EQL -166

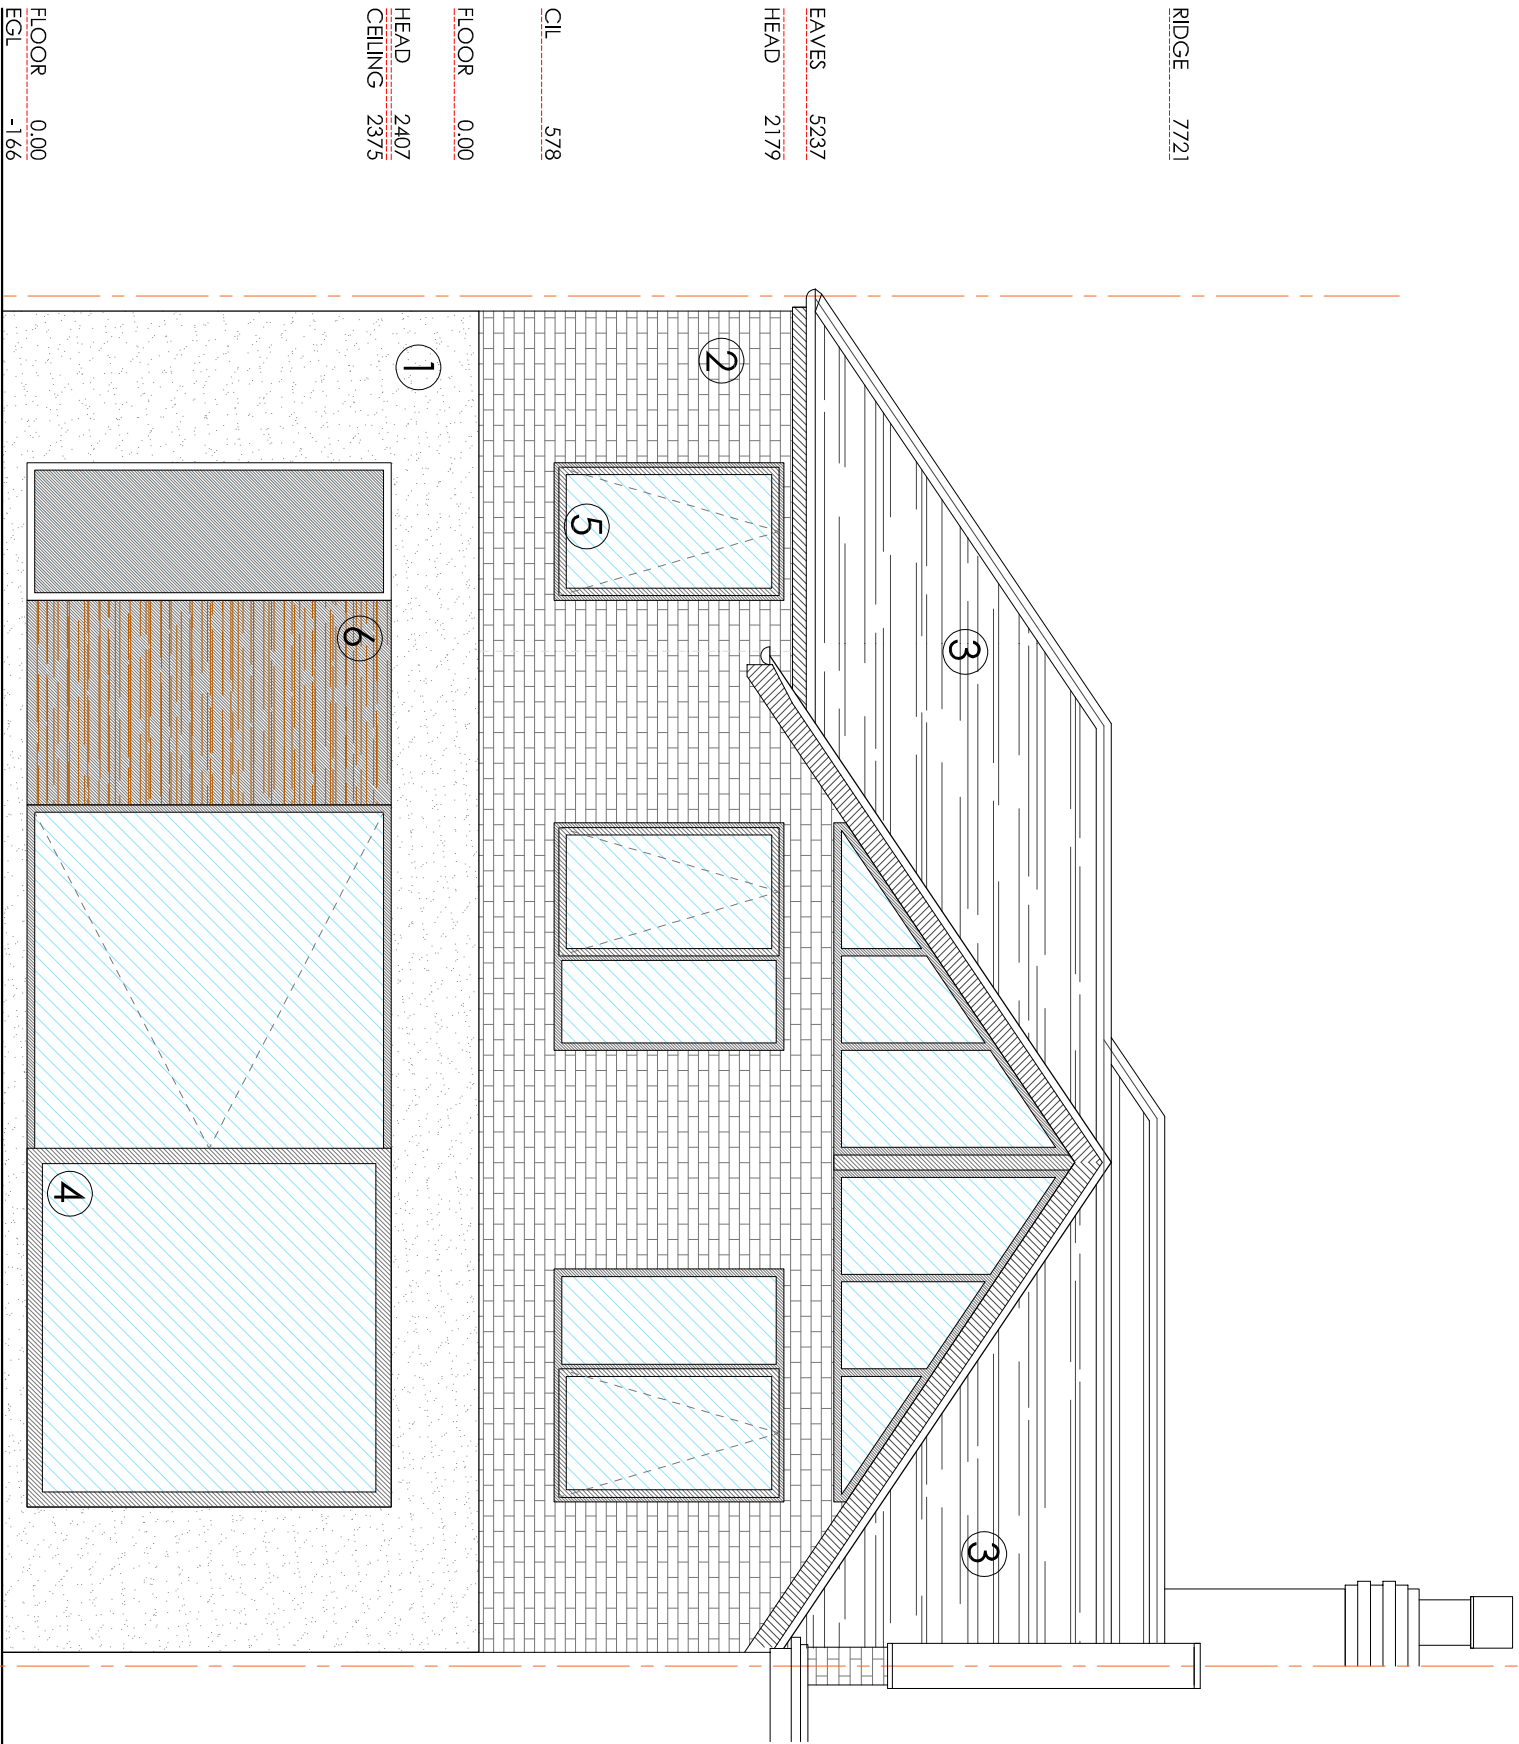

REAR ELEVATION (NW)

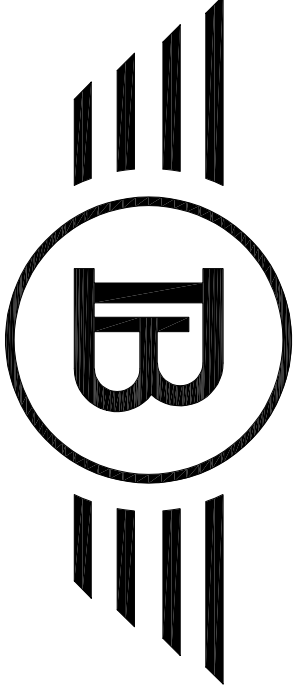

Bluechip Architecture

07999 294 675

DESIGN@BLUECHIP-ARCHITECTURE.CO.UK
WWW.BLUECHIP-ARCHITECTURE.CO.UK

LOWRY MILL | LEE ST. | SWINTON | MANCHESTER | M27 6DB
DO NOT SCALE FROM THE DRAWING. COPYRIGHT PROTECTED & ISSUED
UNDER LICENCE TO THE CLIENT NAMED BELOW. ALL INFORMATION
CONTAINED WITHIN IS NON-TRANSFERABLE WITHOUT APPROVAL FROM
BLUECHIP ARCHITECTURE

ISSUED FOR PLANNING APPROVAL

24.03.22