



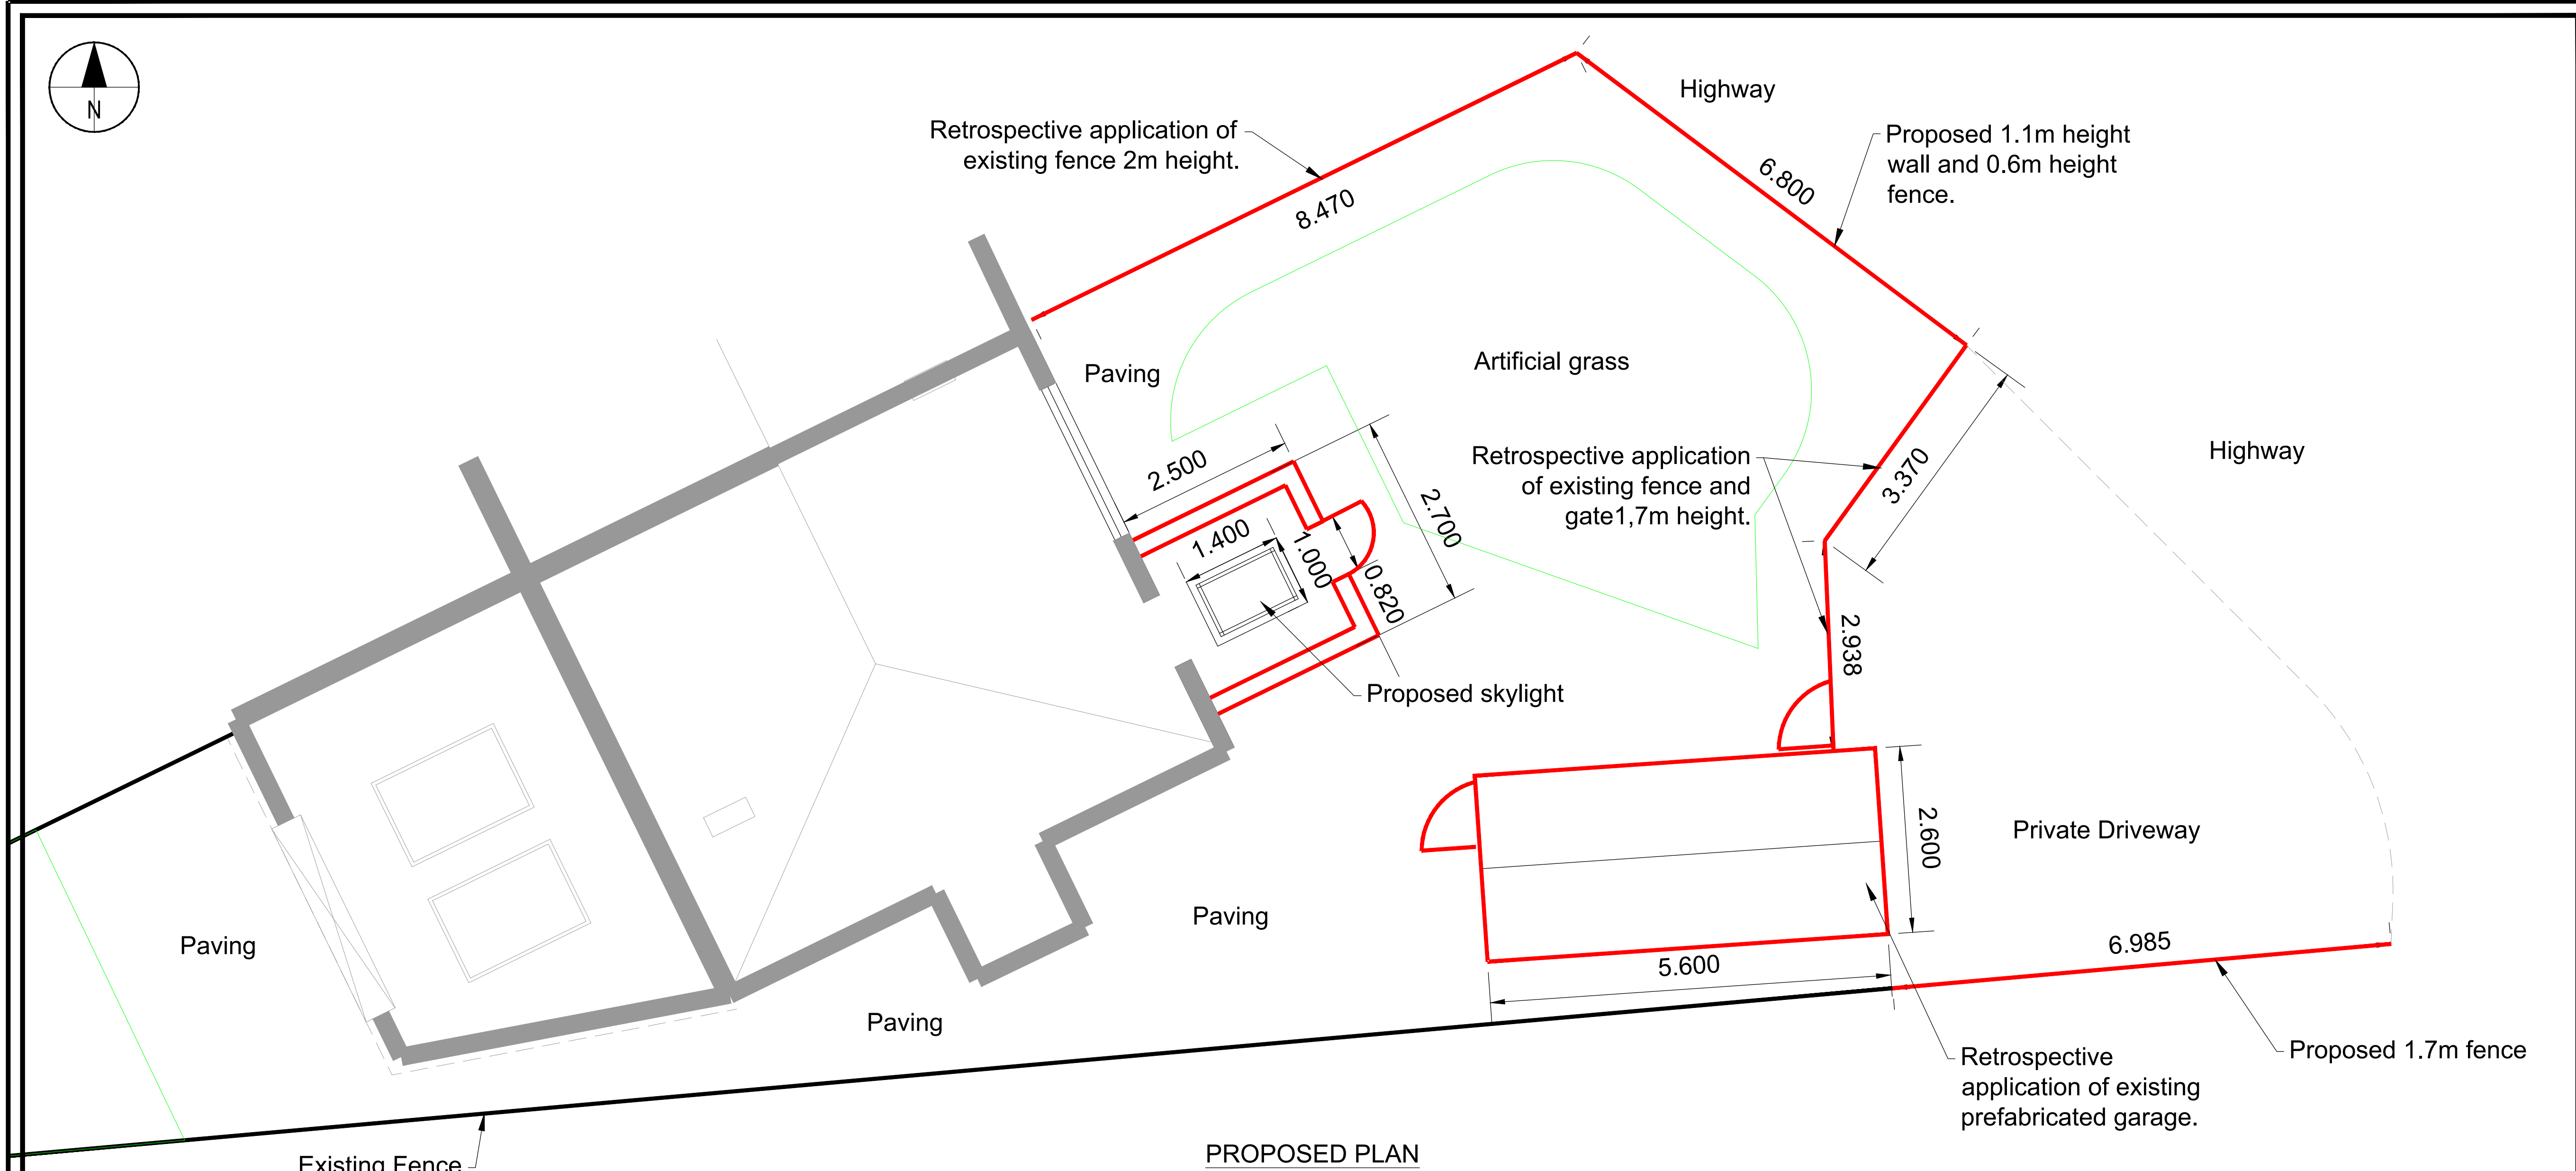

PROPOSED PLAN

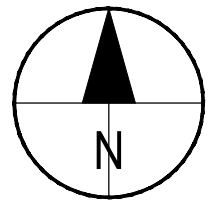

PROPOSED NORTH WEST
ELEVATION (SIDE)

PROPOSED SOUTH ELEVATION
(SIDE)

PROPOSED FRONT ELEVATION

General Notes

All dimensions are in metres, unless noted otherwise.

Proposed

No.	Revision/Issue	Date

Project Name and Address

Regina Otero Pose
Proposed Front Door Porch
Retrospective application for a
prefabricated garage and proposed wall
and fence.
Withington
M20 4XN

Drawing Title

Proposed Floor Plans and
Porche Elevations

Project

25 Heyscroft Rd

Date March 2022

Scale 1:50

Sheet

0003 of
0005