


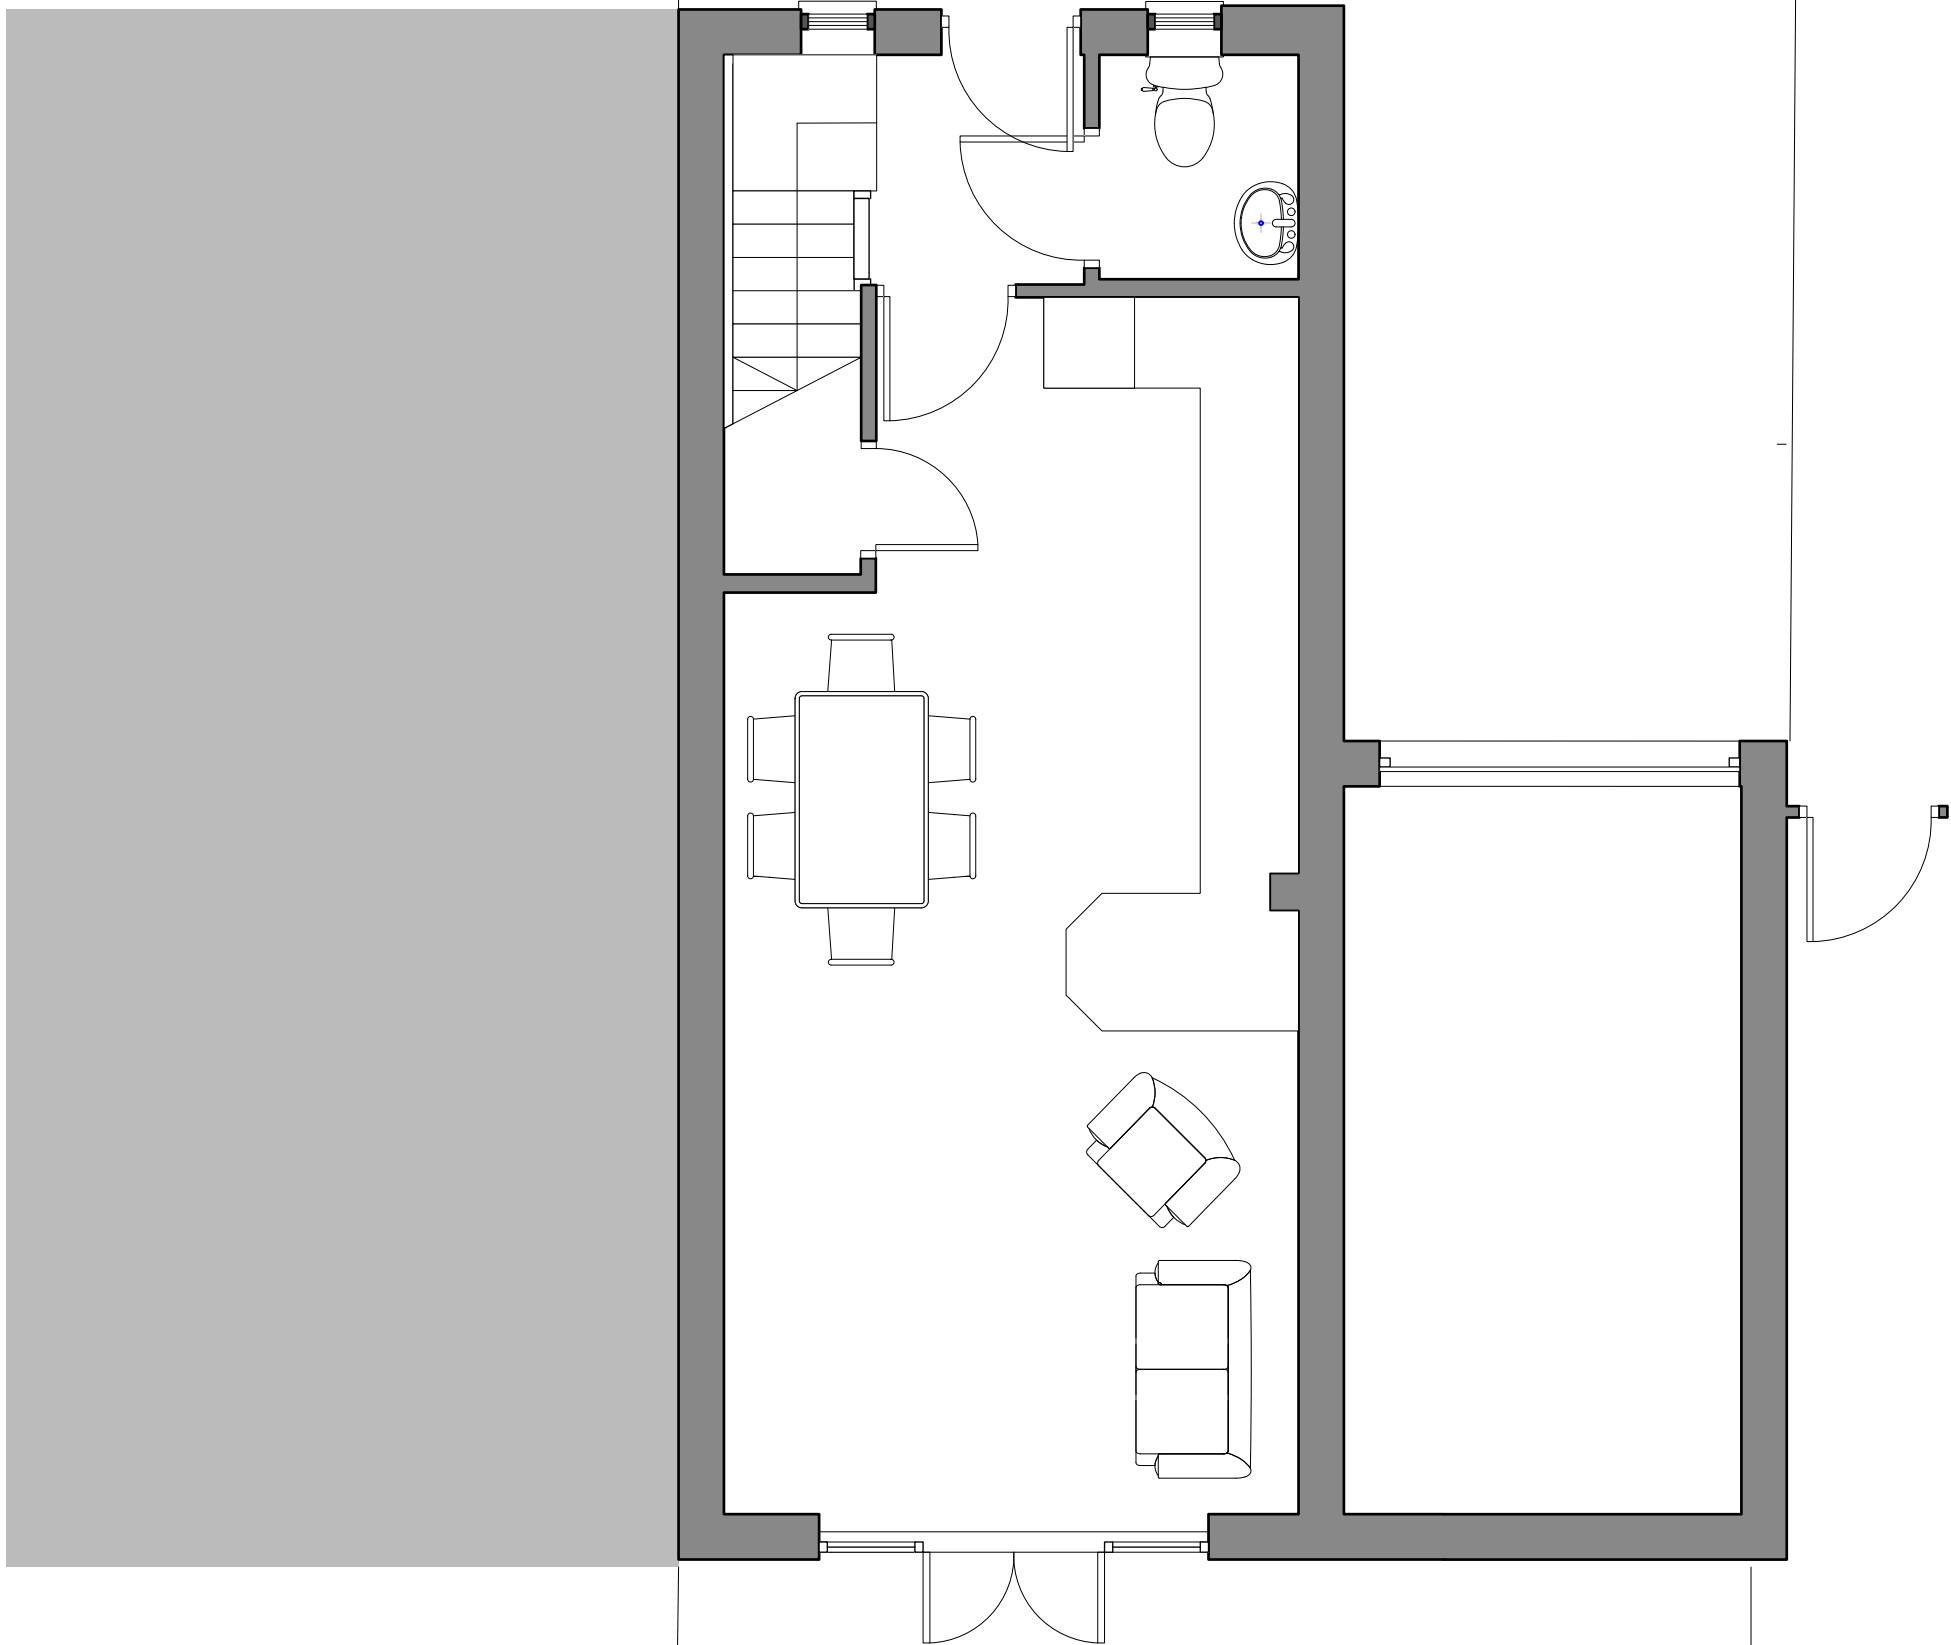

architecture:m

Moravian College,
14 Fairfield Square,
Manchester, M43 6AD.
+44 [0]161 370 6166
mail@architecturem.co.uk
www.architecturem.co.uk

Revision Notes

Project Title

Astoria Avenue

Date

21.04.22

Drawn By

MAH

Scale @ A3

1:50

Drawing Title

Ground Floor Plan

Job Number

537

Status


• E


Drawing Number


• 101

Revision

• -

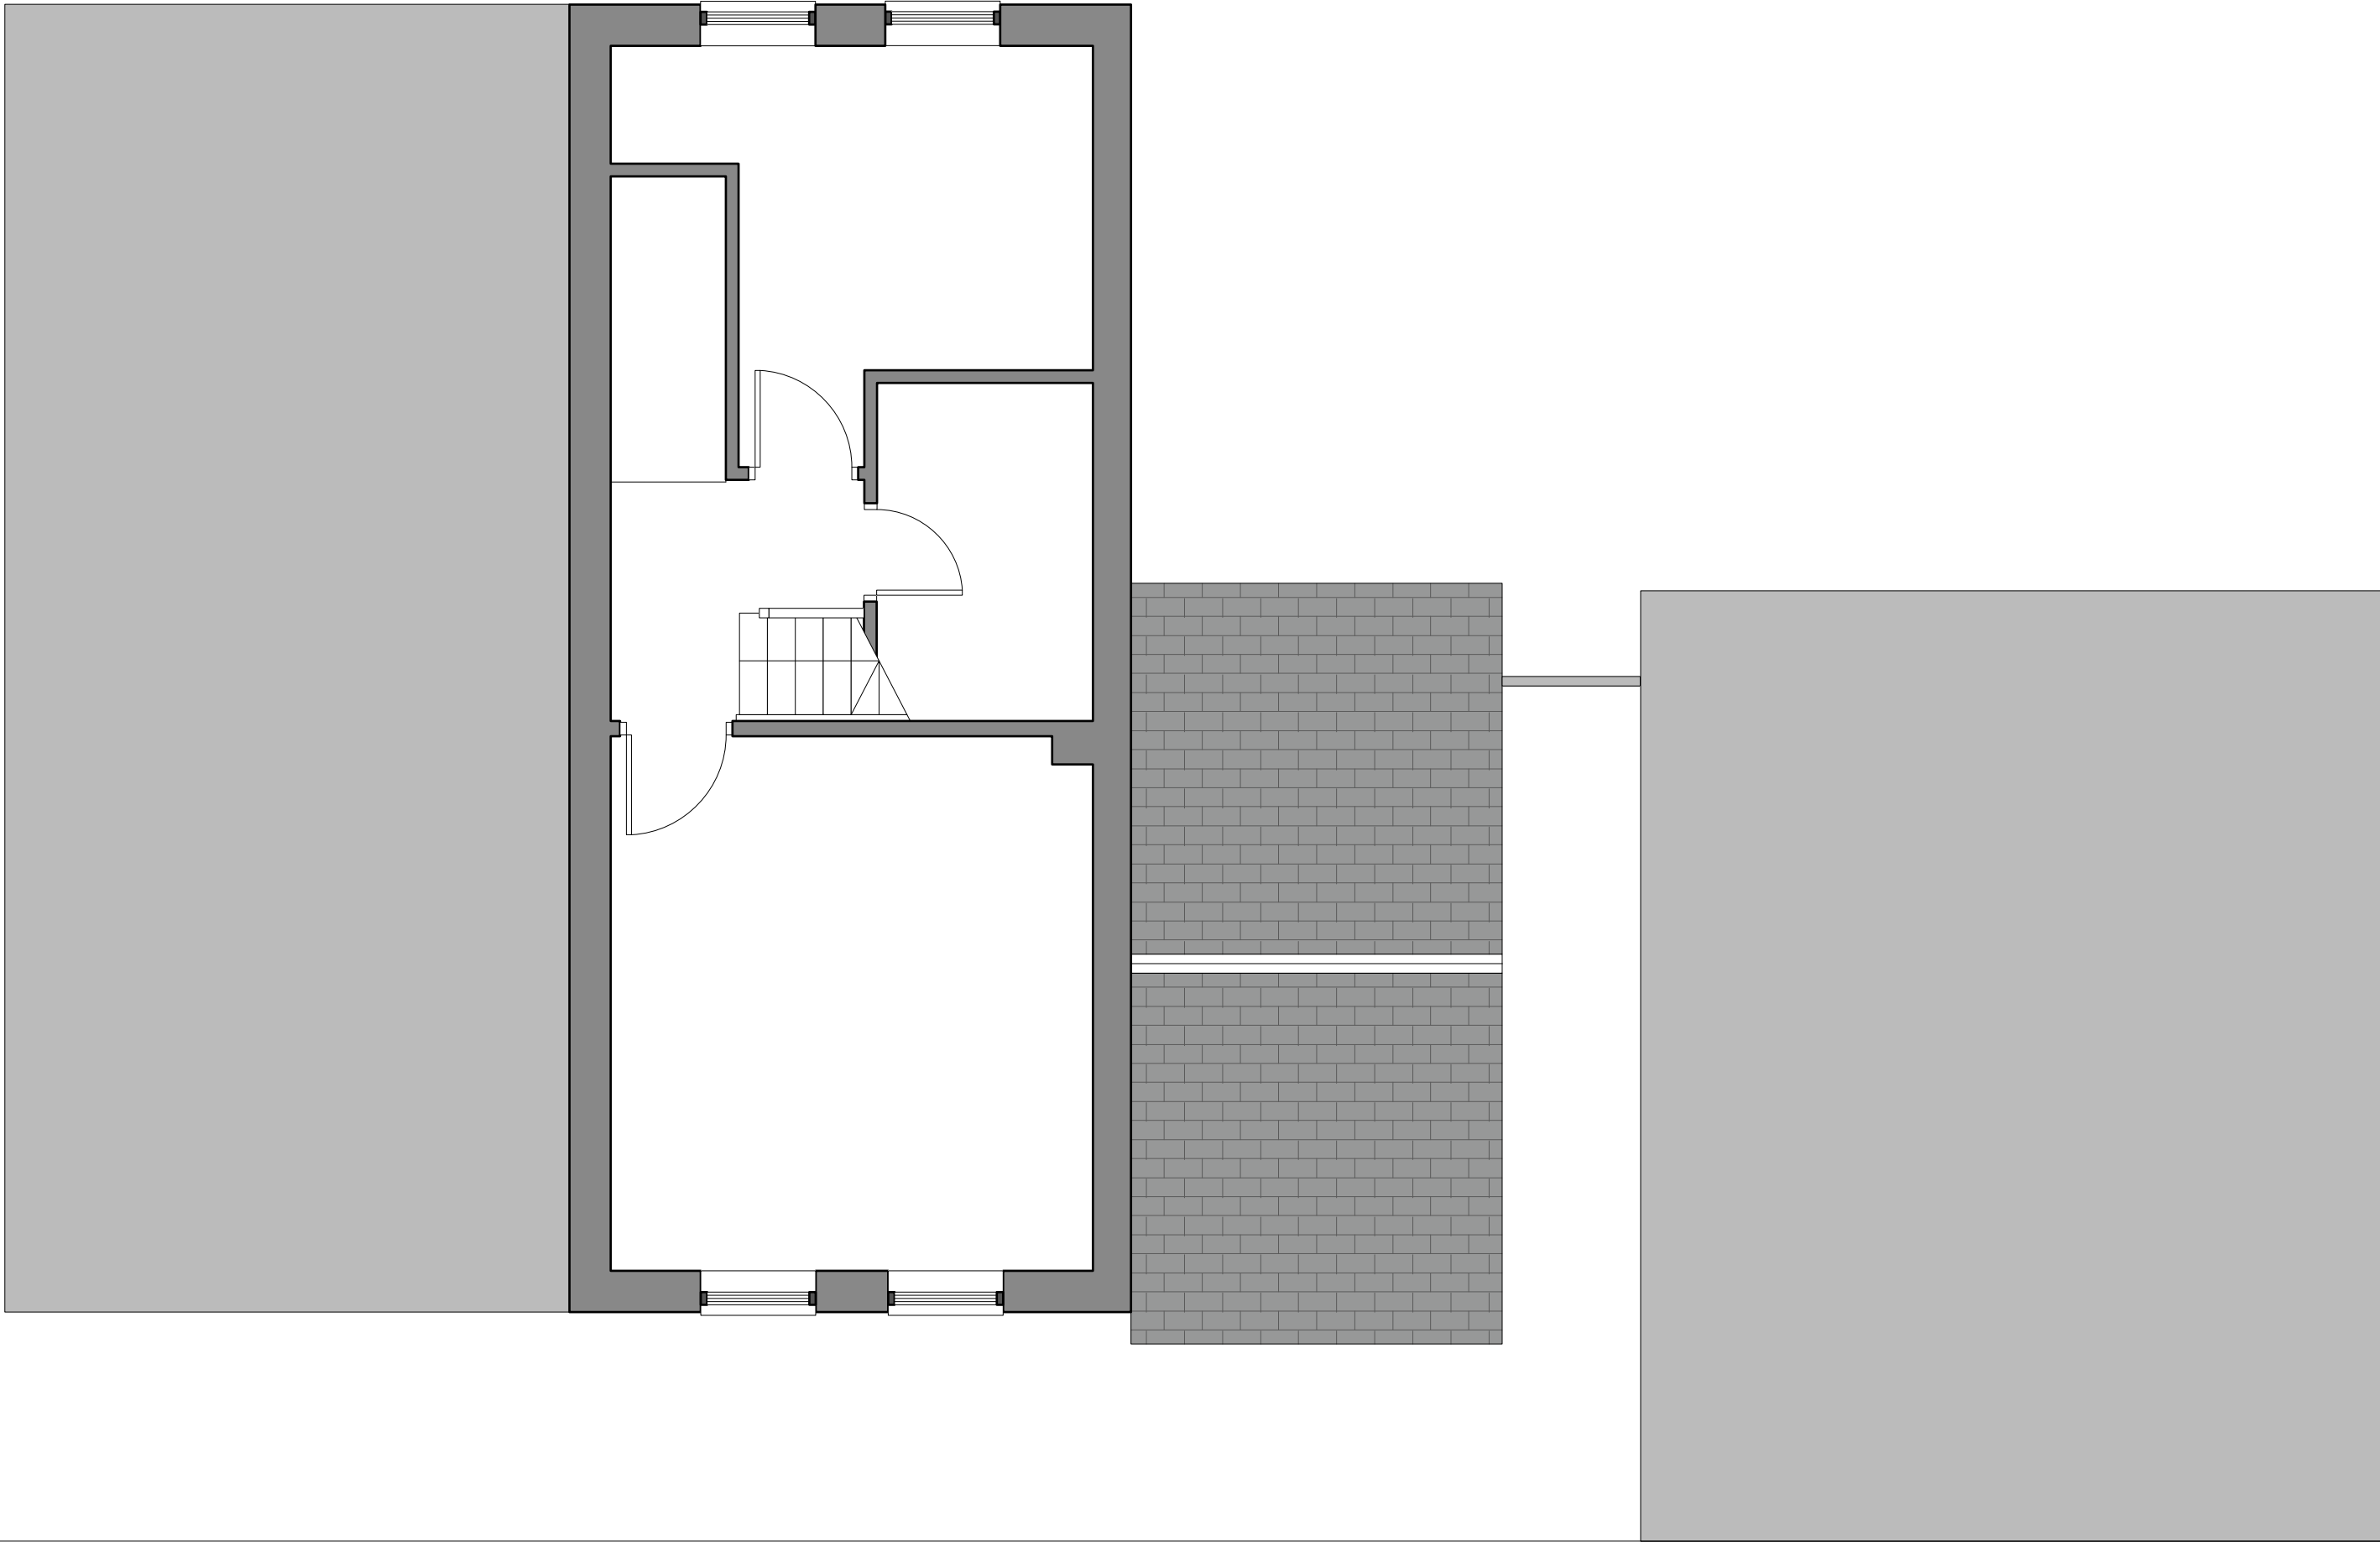

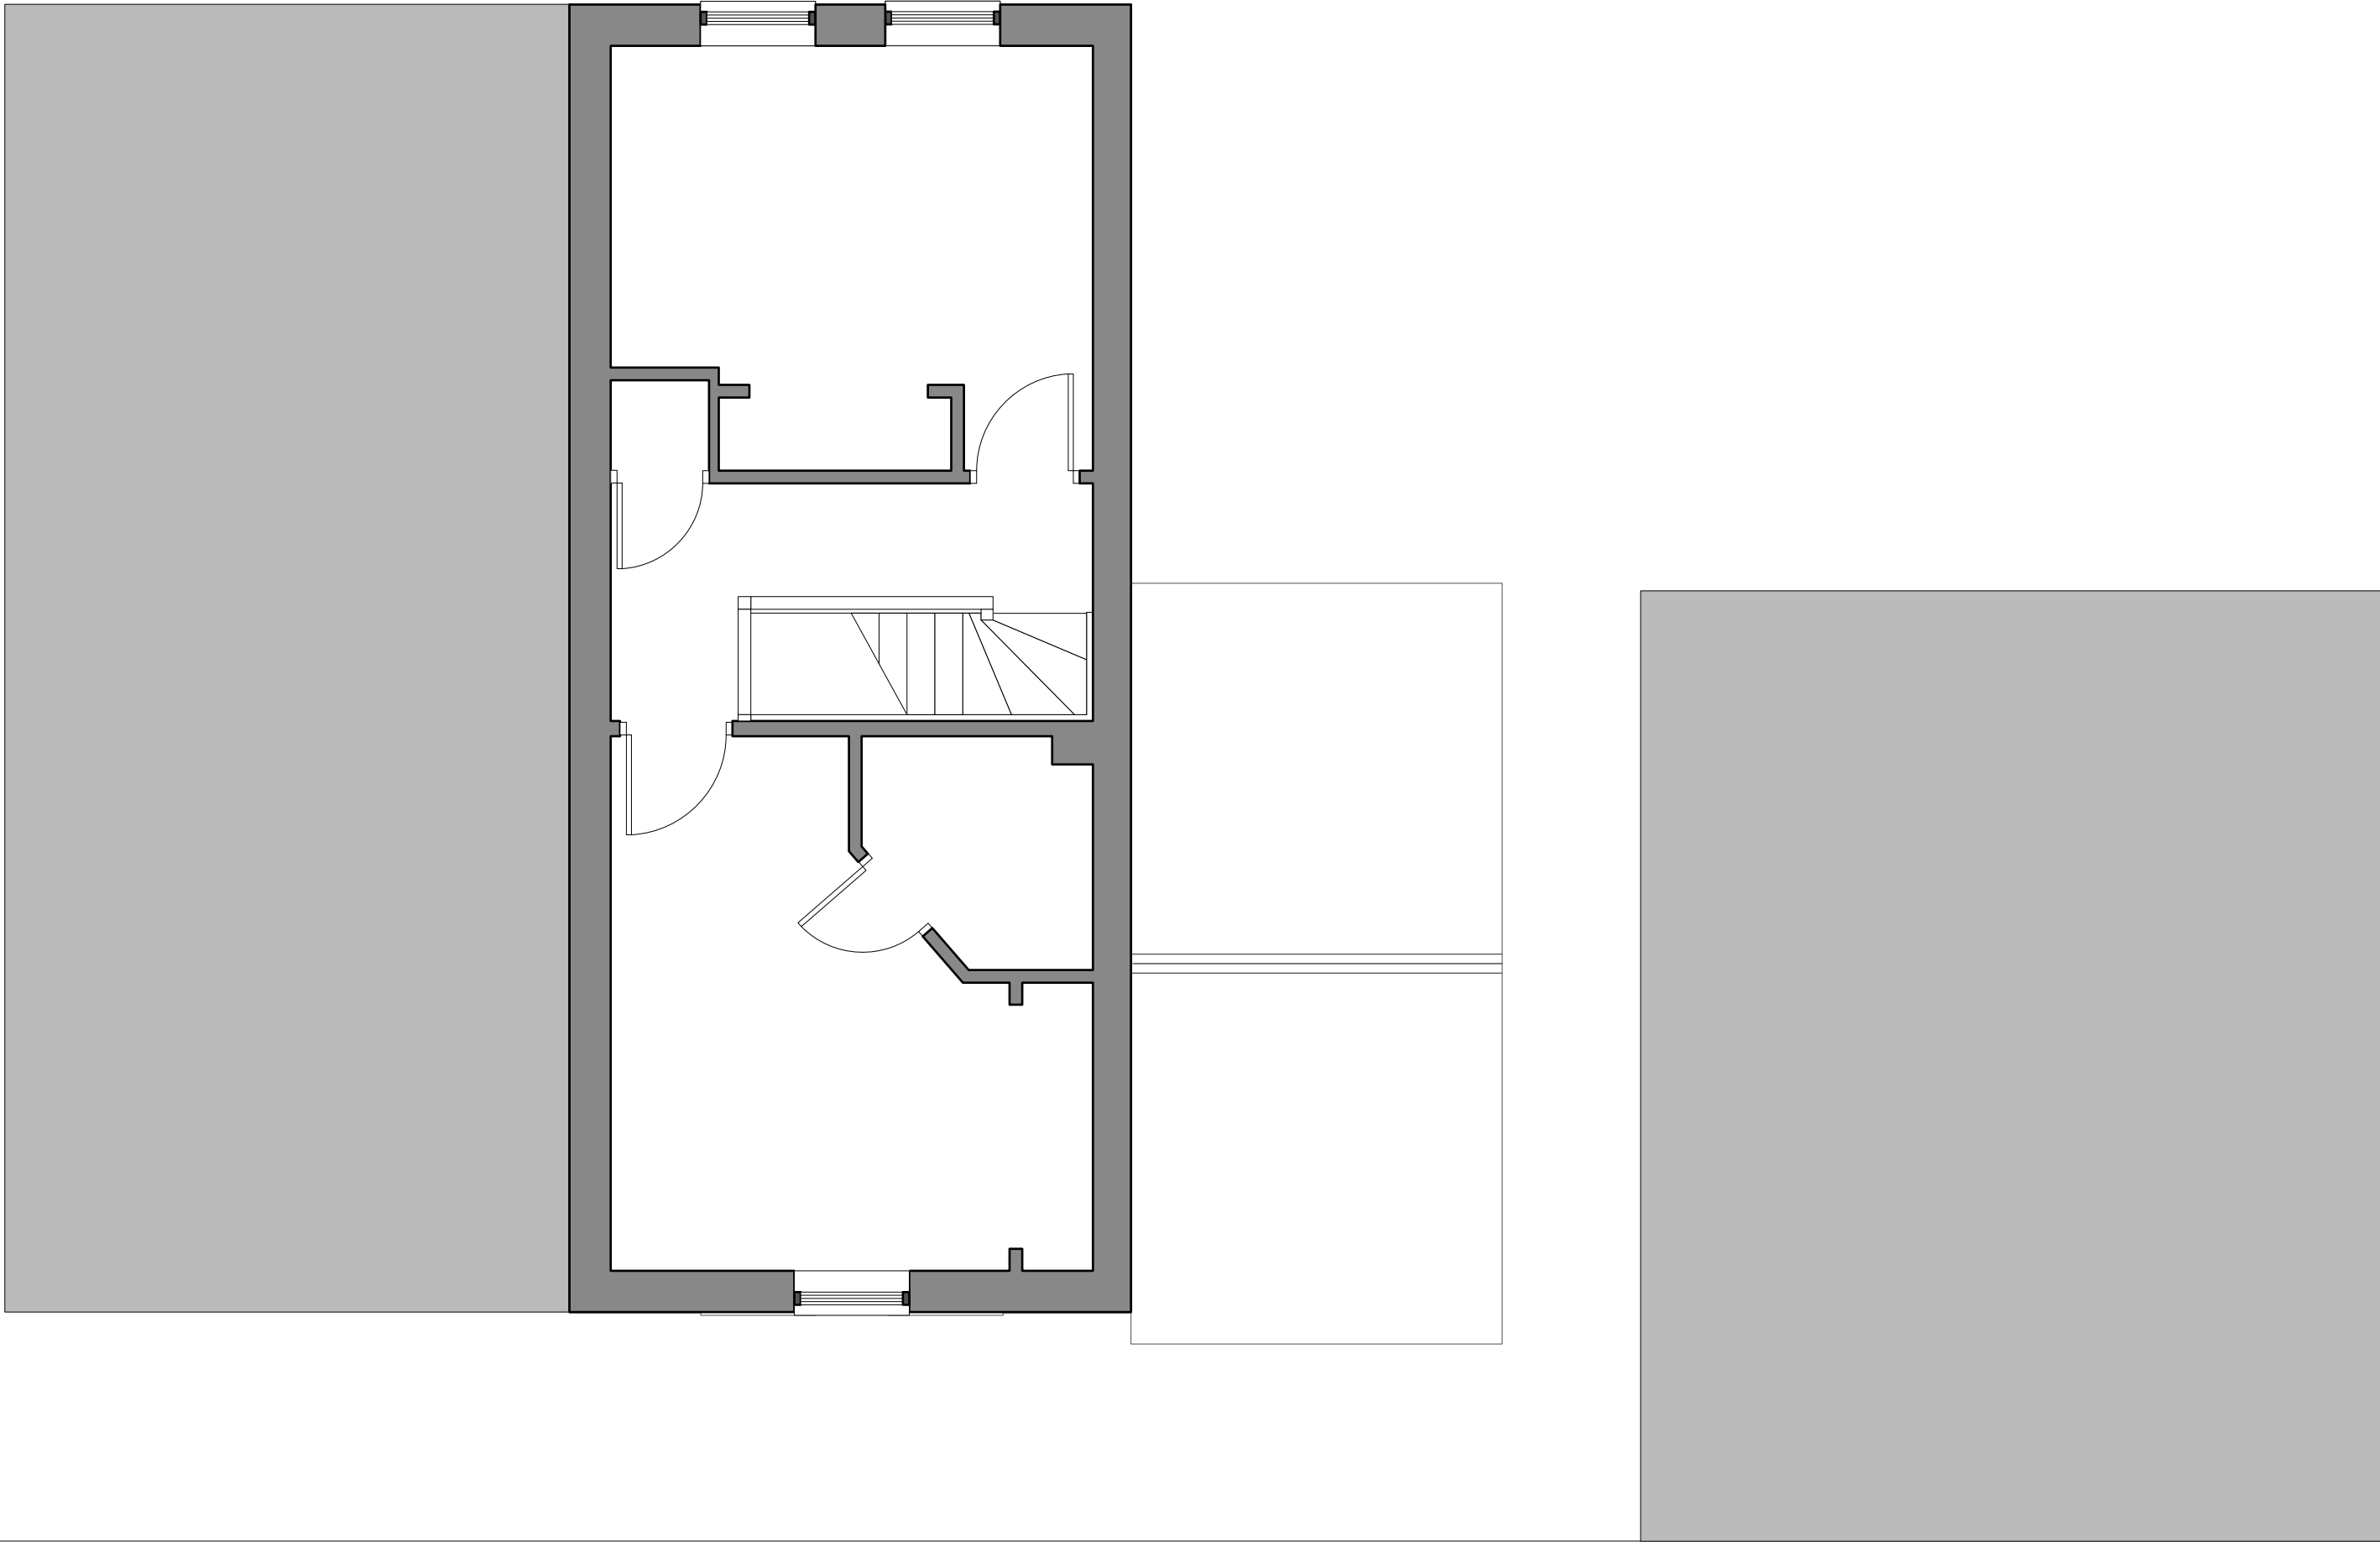

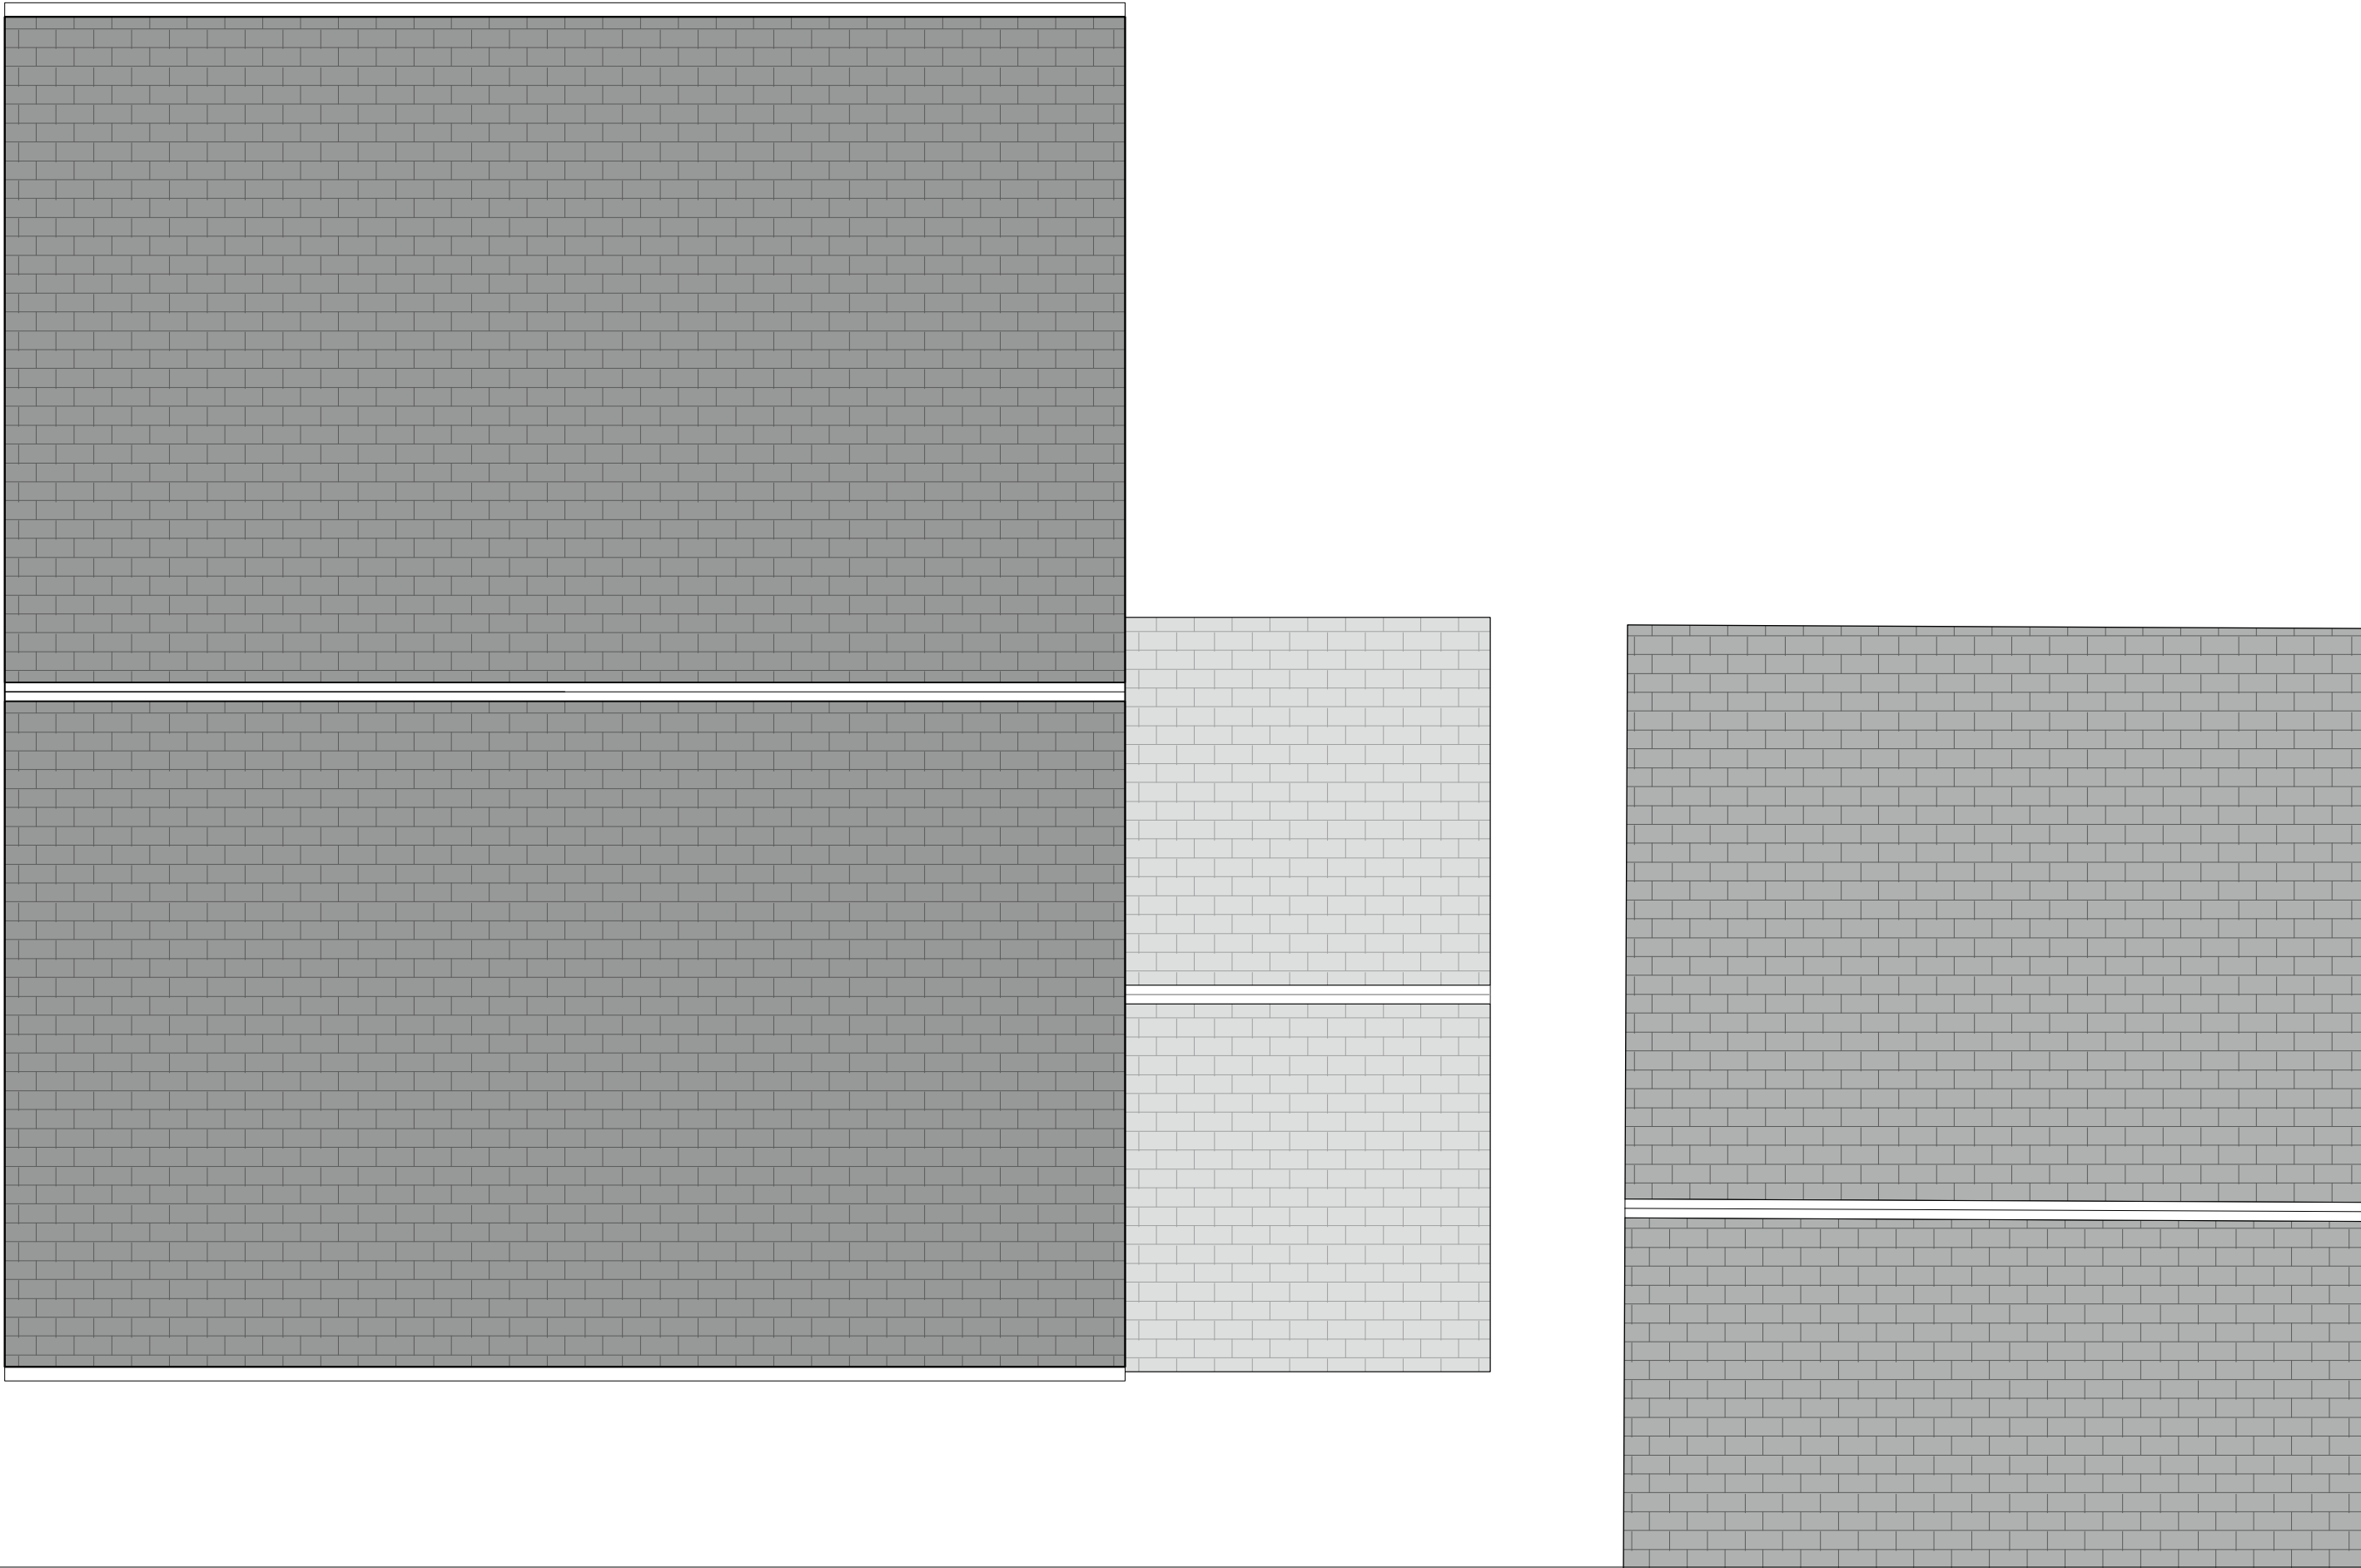

Date

21.04.22

Drawn By

Scale @ A3

Job Number

537

Status

Drawing Number

• 104

Revision



