




Solar PV array shown is indicative only, tbc by specialist design

Front Elevation (Pitched Roof) Brick Type A
1 : 50



SVP

Rear Elevation (Pitched Roof) Brick Type A
1 : 50

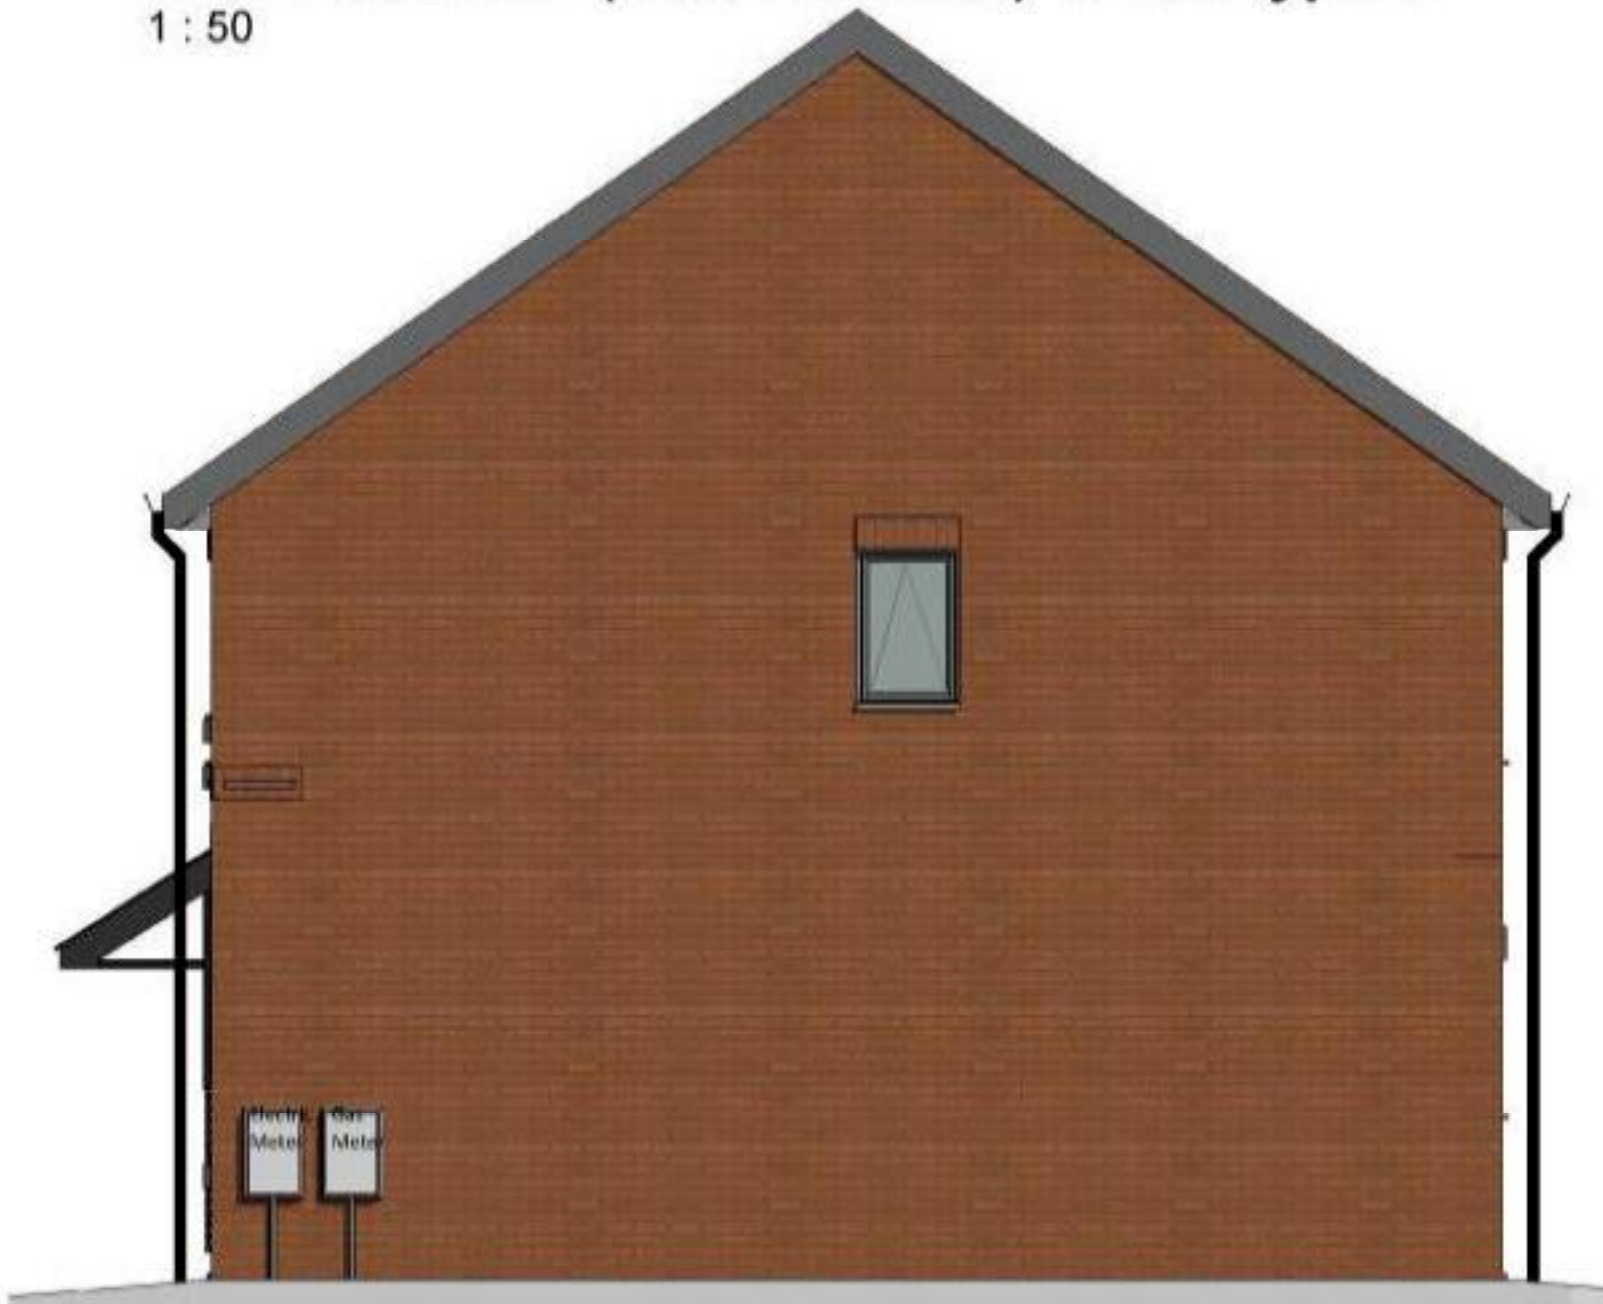

Gable Elevation (Pitched Roof) Brick Type A
1 : 50

6	30.03.22	LT	Added PV panels. Front elevation window amended.
5	10.06.20	LT	Roofs amended
4	24.03.20	LT	Design amended following client comment.
3	13.02.20	LT	Design amended following client comment. Drawing number amended to reflect tenure variations.
2	09.01.20	LT	Fascia updated
1	01.08.18	MA	Windows amended. Additional windows added to WC/bathroom on gables
Rev	Date	Int	Description



Client:
WCHG

Project:
Glendene, Wythenshawe

Description:
2B3P 70m² House elevations type 1 - Affordable Rent (Brick Type A)

Purpose of Issue:
Planning

Drawn By:	Checked By:	Date:	Scale @ A1:
LT	VS	13/02/20	1 : 50
Job No:	Status Code:	Drawing No:	Rev:
3375	S2	133	6

File Identifier:
GD-BTP-01-E-DR-A-3375_133.6