




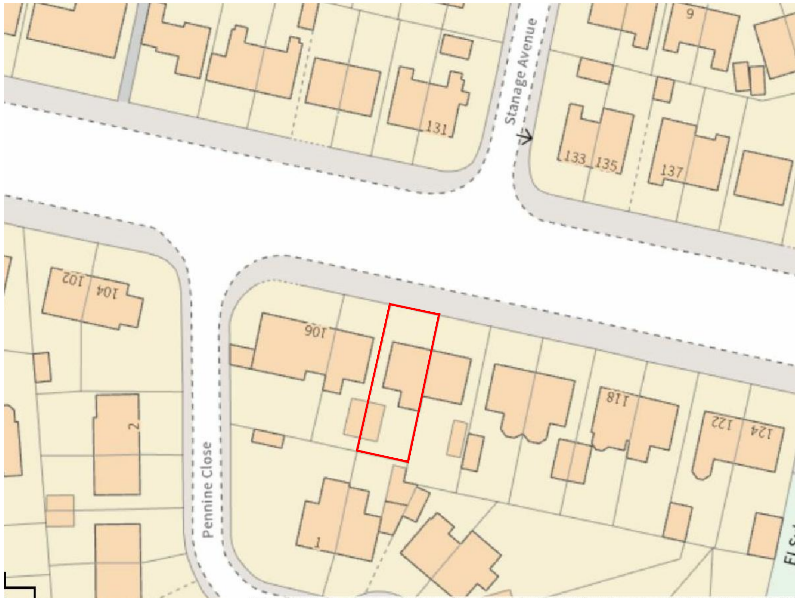

Location plan Scale 1:1250

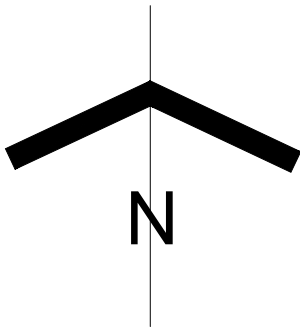

Site Plan Scale 1:500

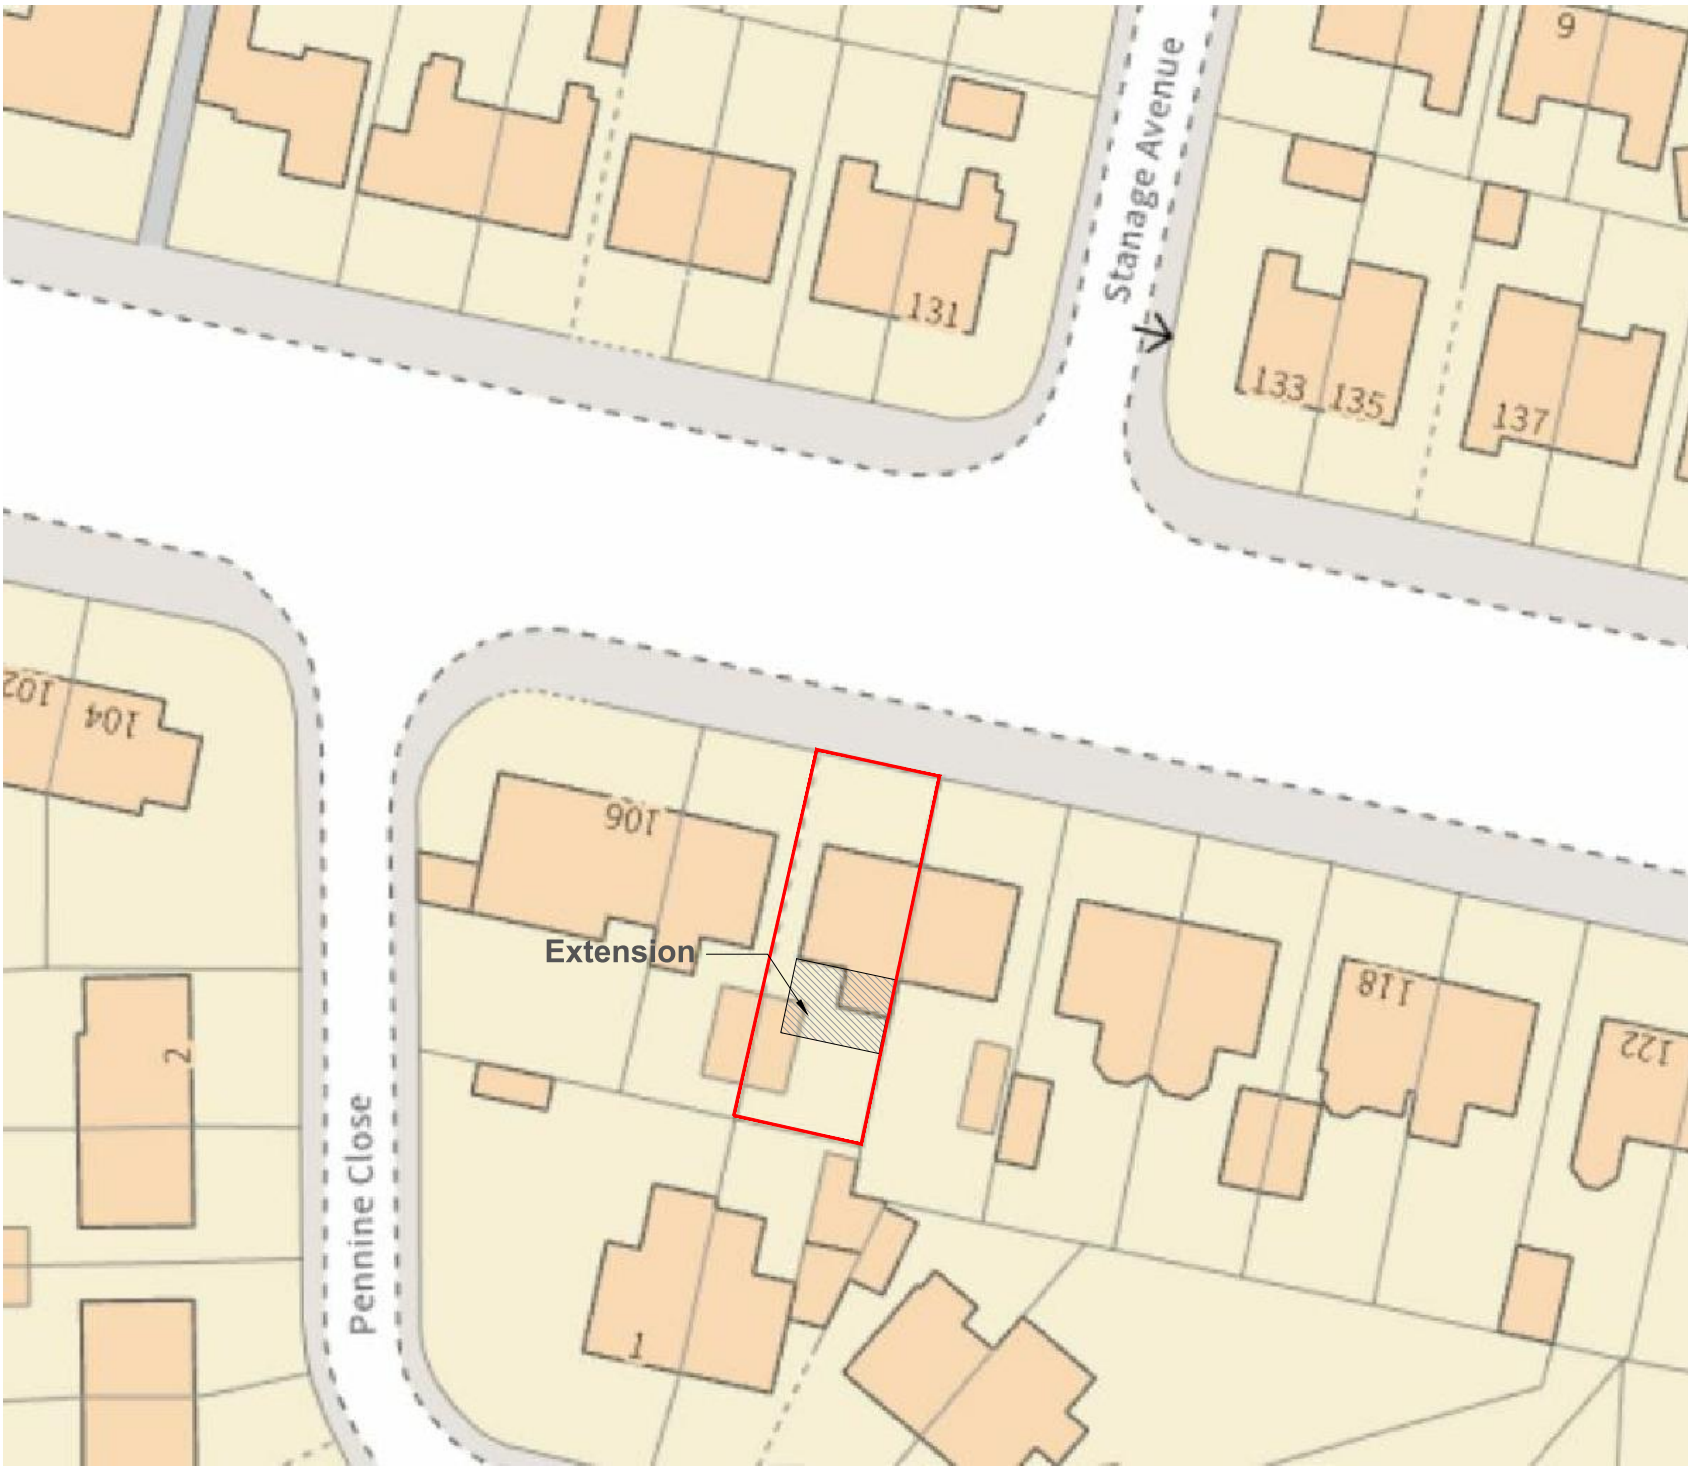

ARCHITECTURE

www.m1architecture.co.uk
T:0161 327 2011
M:07506237914

Home Extension
2207

110 Victoria Avenue

01.

Location & site plan @A3