



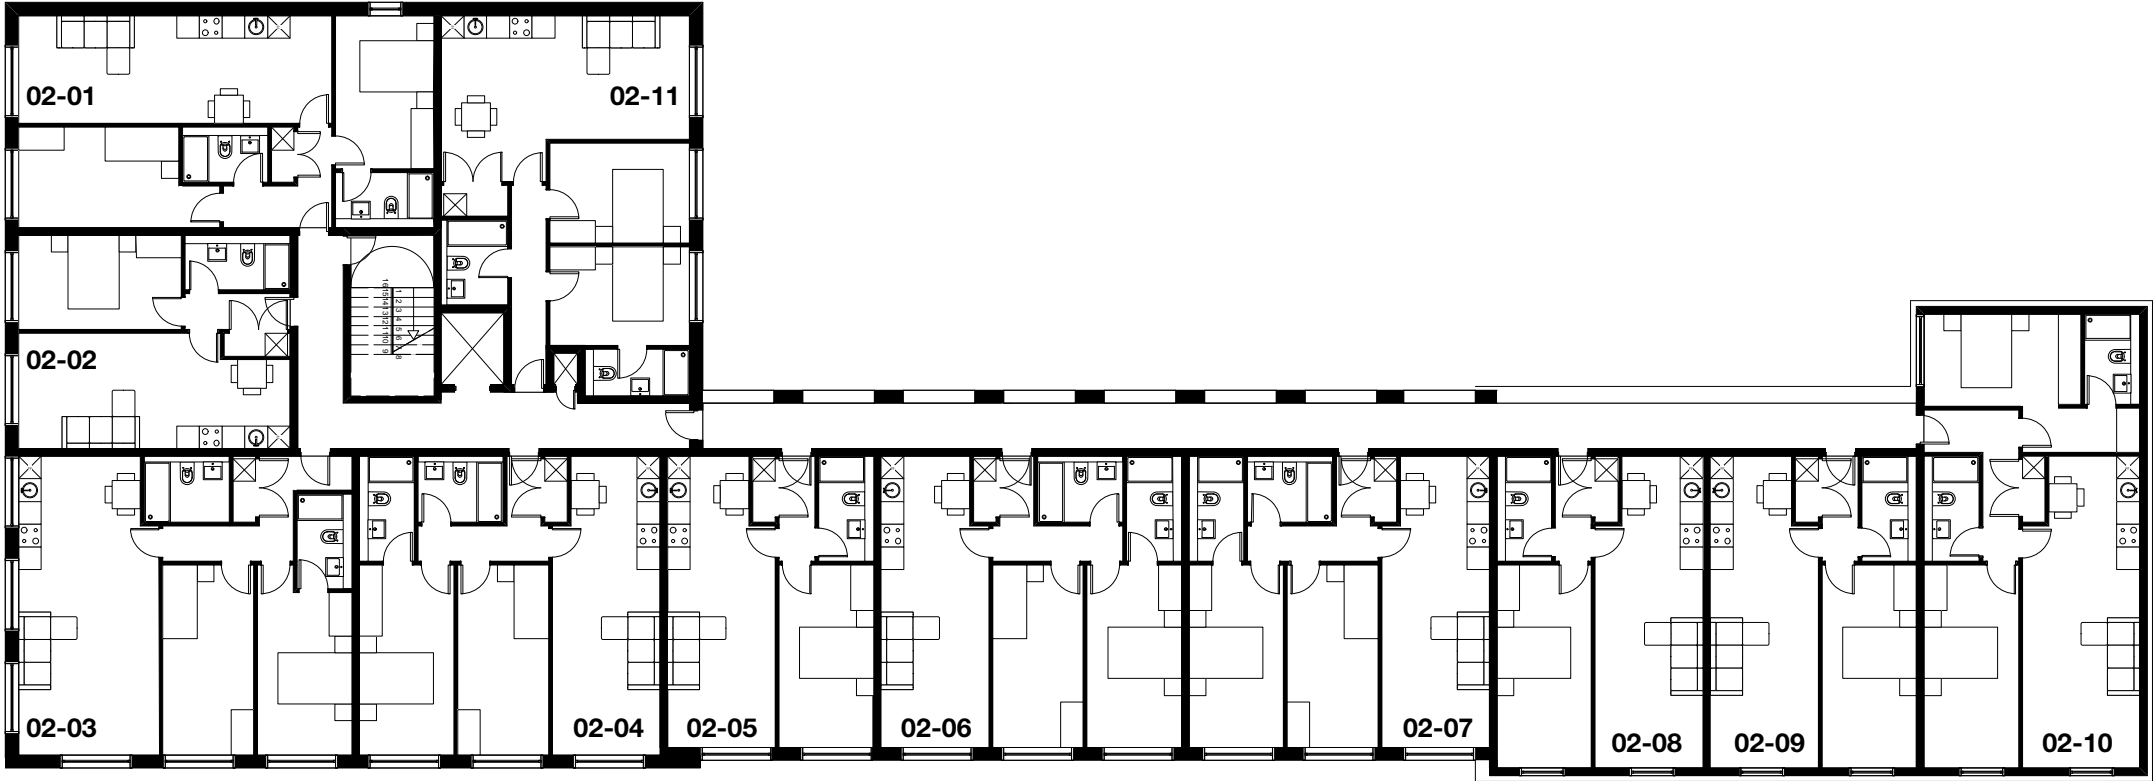

PROPOSED SECOND FLOOR PLAN
1:200 @ A3

 

REVISION	DATE	DESCRIPTION

CLIENT: VIEWS	
PROJECT: PROPOSED RESIDENTIAL DEVELOPMENT	
ADDRESS: 764 STOCKPORT ROAD	
DRAWING TITLE: SECOND FLOOR PLAN	
SCALE: 1:200@A3	DATE: MARCH 2022
DRAWING NO: A666_P_112	

OLLIER SMURTHWAITE ARCHITECTS
40 King Street, Manchester, M2 6BA
T 0161 883 0838
F 0161 883 0839
E mail@olliersmurthwaite.com