




Existing Front Elevation
1:100

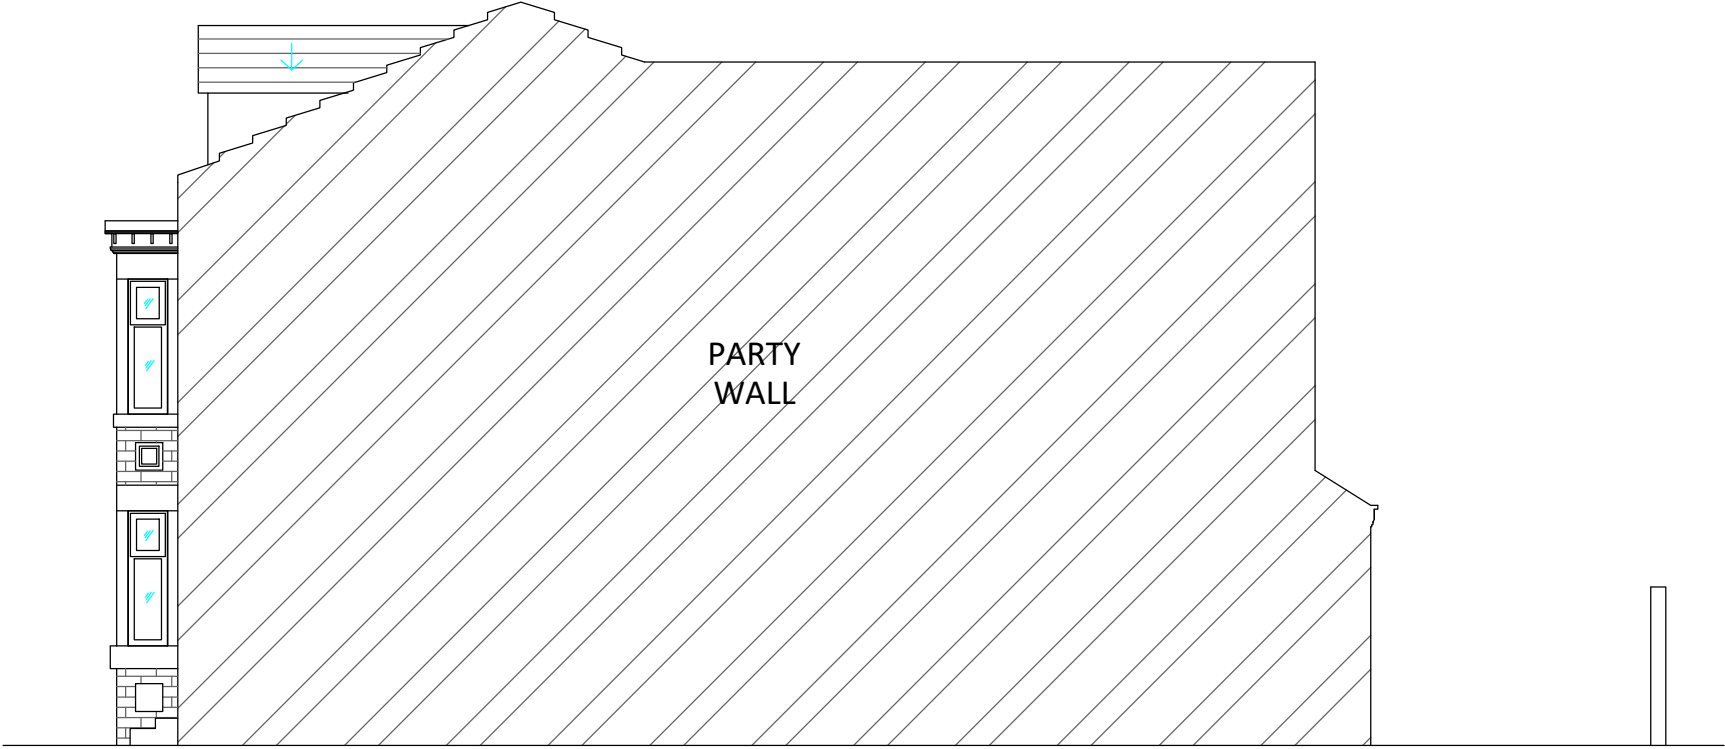

Existing Side Elevation
1:100



Existing Rear Elevation
1:100



Existing Side Elevation
1:100

General Notes

- COORDINATE ALL WORK WITH ARCHITECTURAL DRAWINGS AND SPECIFICATIONS
- DO NOT SCALE DRAWINGS
- CONTRACTOR AND SUB-CONTRACTORS SHALL FAMILIARIZE THEMSELVES WITH EXISTING CONDITIONS, LOCATIONS, AND PROJECT REQUIREMENTS PRIOR TO SUBMITTING A BID.
- CONTRACTOR AND SUB-CONTRACTORS SHALL FIELD VERIFY DIMENSIONS, AND FAMILIARIZE THEMSELVES WITH PROJECT REQUIREMENTS PRIOR TO COMMENCING WITH THE WORK.
- CONTRACTOR SHALL REPORT ANY DISCREPANCIES TO ARCHITECT.
- ALL WORK SHALL BE DONE IN ACCORDANCE WITH APPLICABLE CODES AND STANDARDS

Revisions

Client
Mr Sibtian Abdil

Address
**11 Argyle Ave
Victoria Park, Manchester
M14 5PX**

Title
Existing Elevations

Scale	VAR@A3	Date	23/12/21
Dwg No.	P2	Rev	