



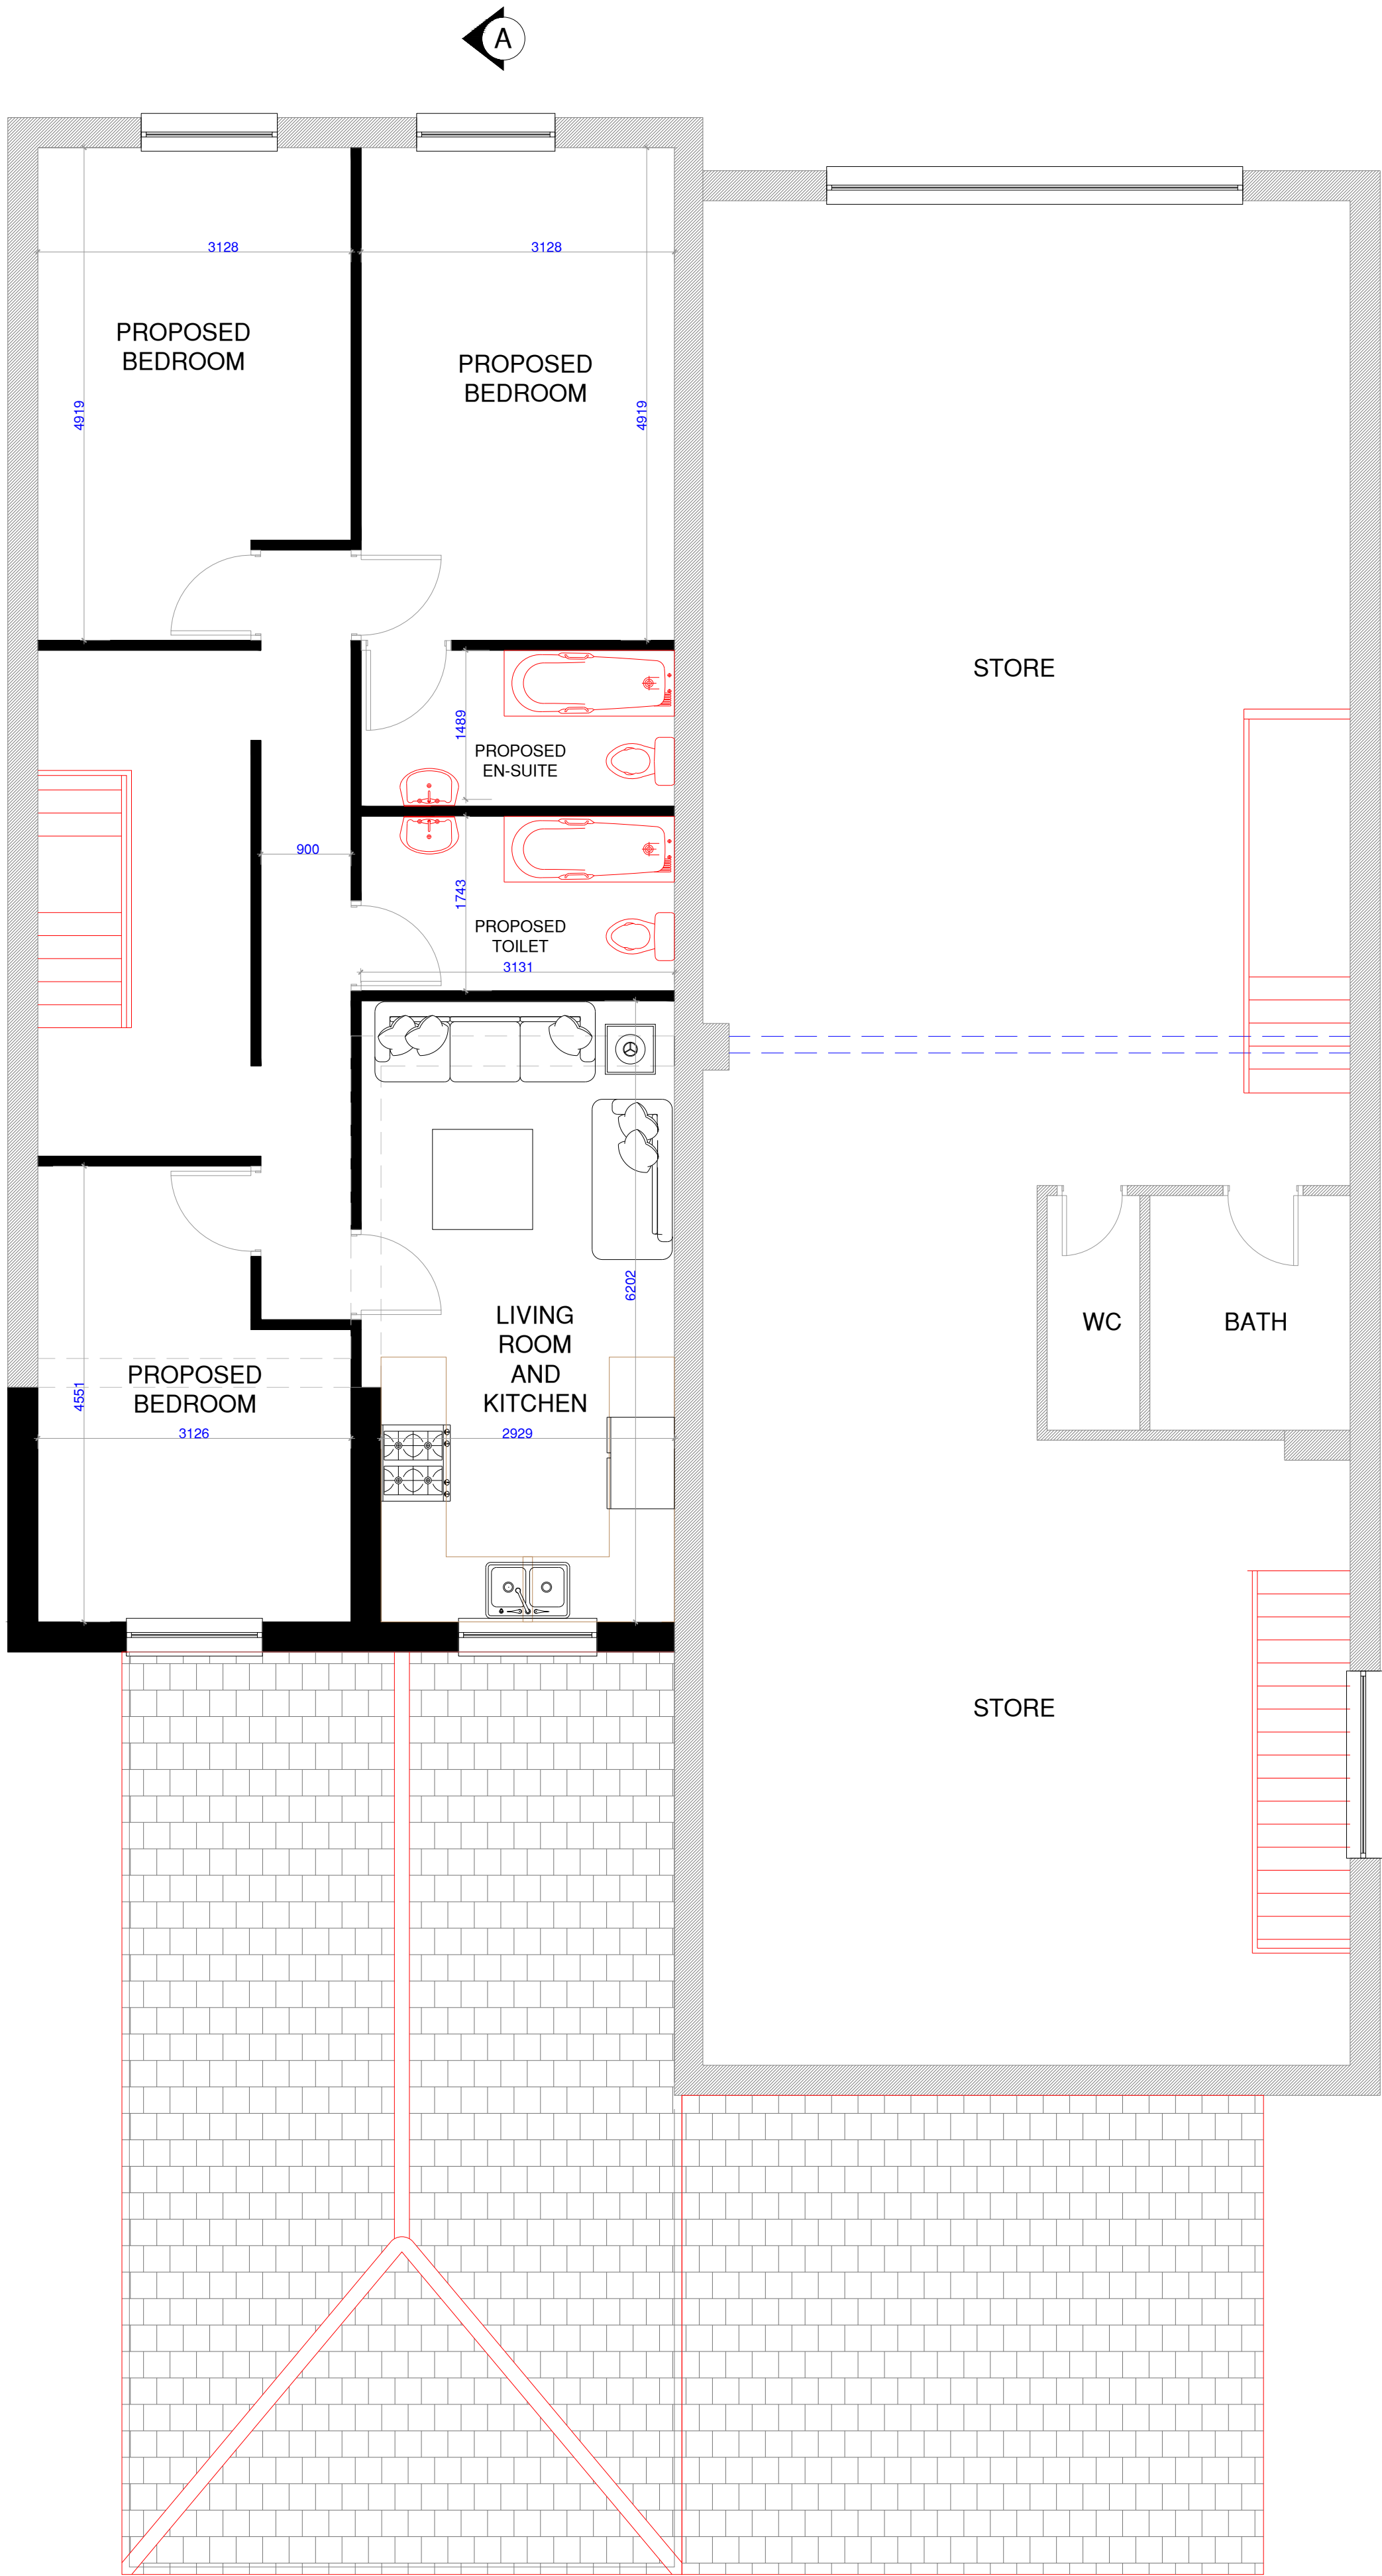

PROPOSED FIRST FLOOR PLAN

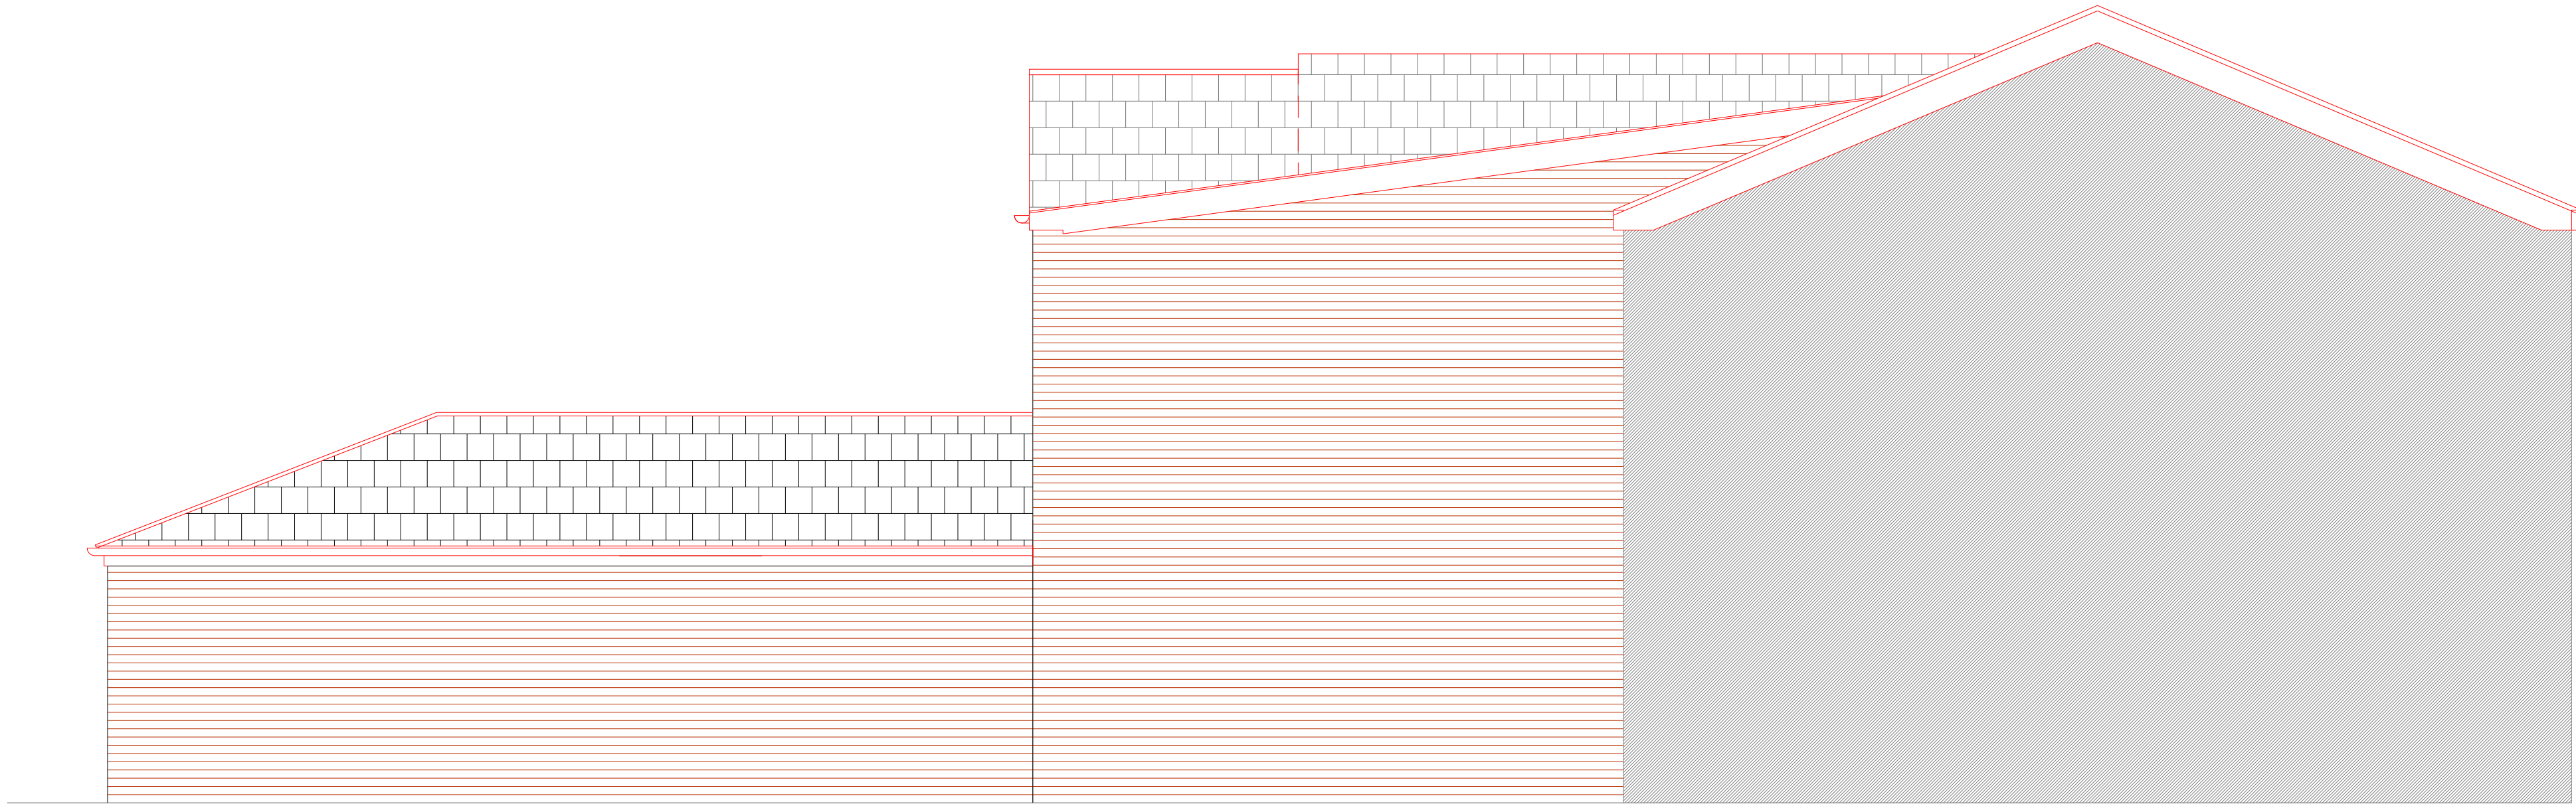

PROPOSED SIDE ELEVATION A:A

Notes:

B	DRAWINGS AMENDED	RR	20 07 20
A	Buildings reduce in size	RR	07 07 20
REV:	DESCRIPTION:	BY:	DATE:



Arch Designs
*Don't just dream it,
let us design it!*
www.archdesigns.co.uk
TEL: 07910600970

ARCH DESIGNS

CLIENT: **DENOTHAN KETHESWARAN**
4 MELDON ROAD
MANCHESTER
M13 0TZ

ARCHITECT: **MR REUBEN RAMELIZE**
ARCH DESIGNS, WILSONS PARK C/O MAS
MONSALL ROAD
MANCHESTER M40 8WN

DRAWN: **REUBEN** CHECKED: **checked** DATE: **DEC 2021** REVISION: **0**

PROJECT NAME: **PROPOSED TWO STOREY REAR EXTENSION.**

DRAWING TITLE: **PROPOSED FIRST FLOOR PLAN AND ELEVATIONS**

SCALE: **1:50** SHEET SIZE: **A1** SHEET NO.: **04**

PROJECT NO: **2021/00** STATUS: **FOR PLANNING ONLY**

DRAWING NO: **A1/04**