




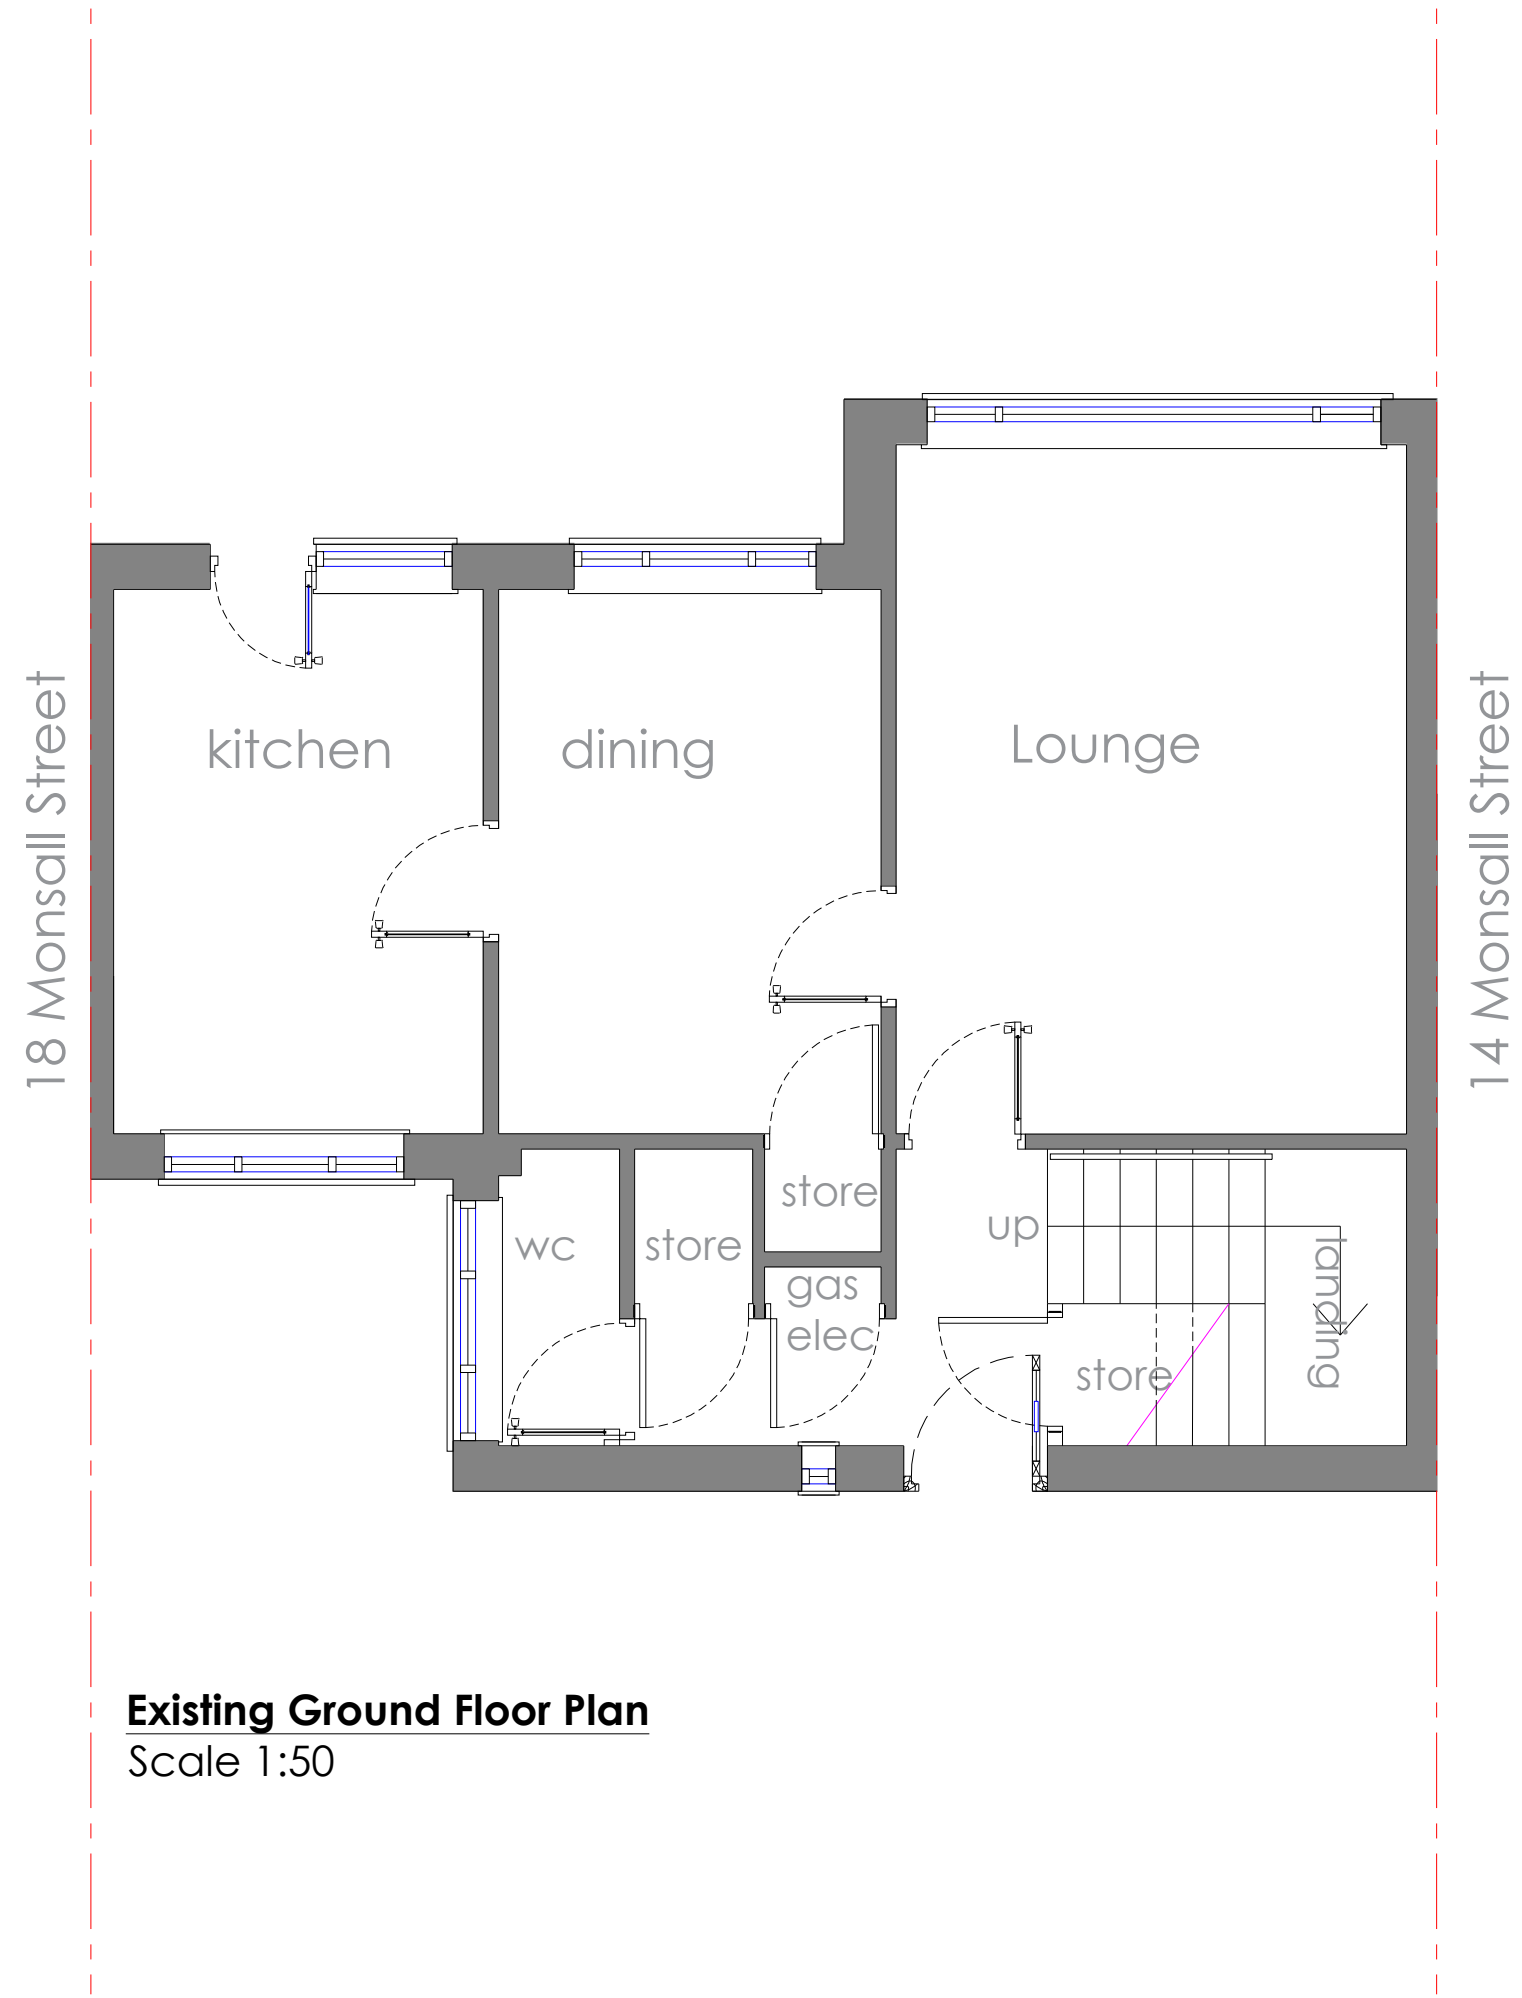

Existing Ground Floor Plan
Scale 1:50

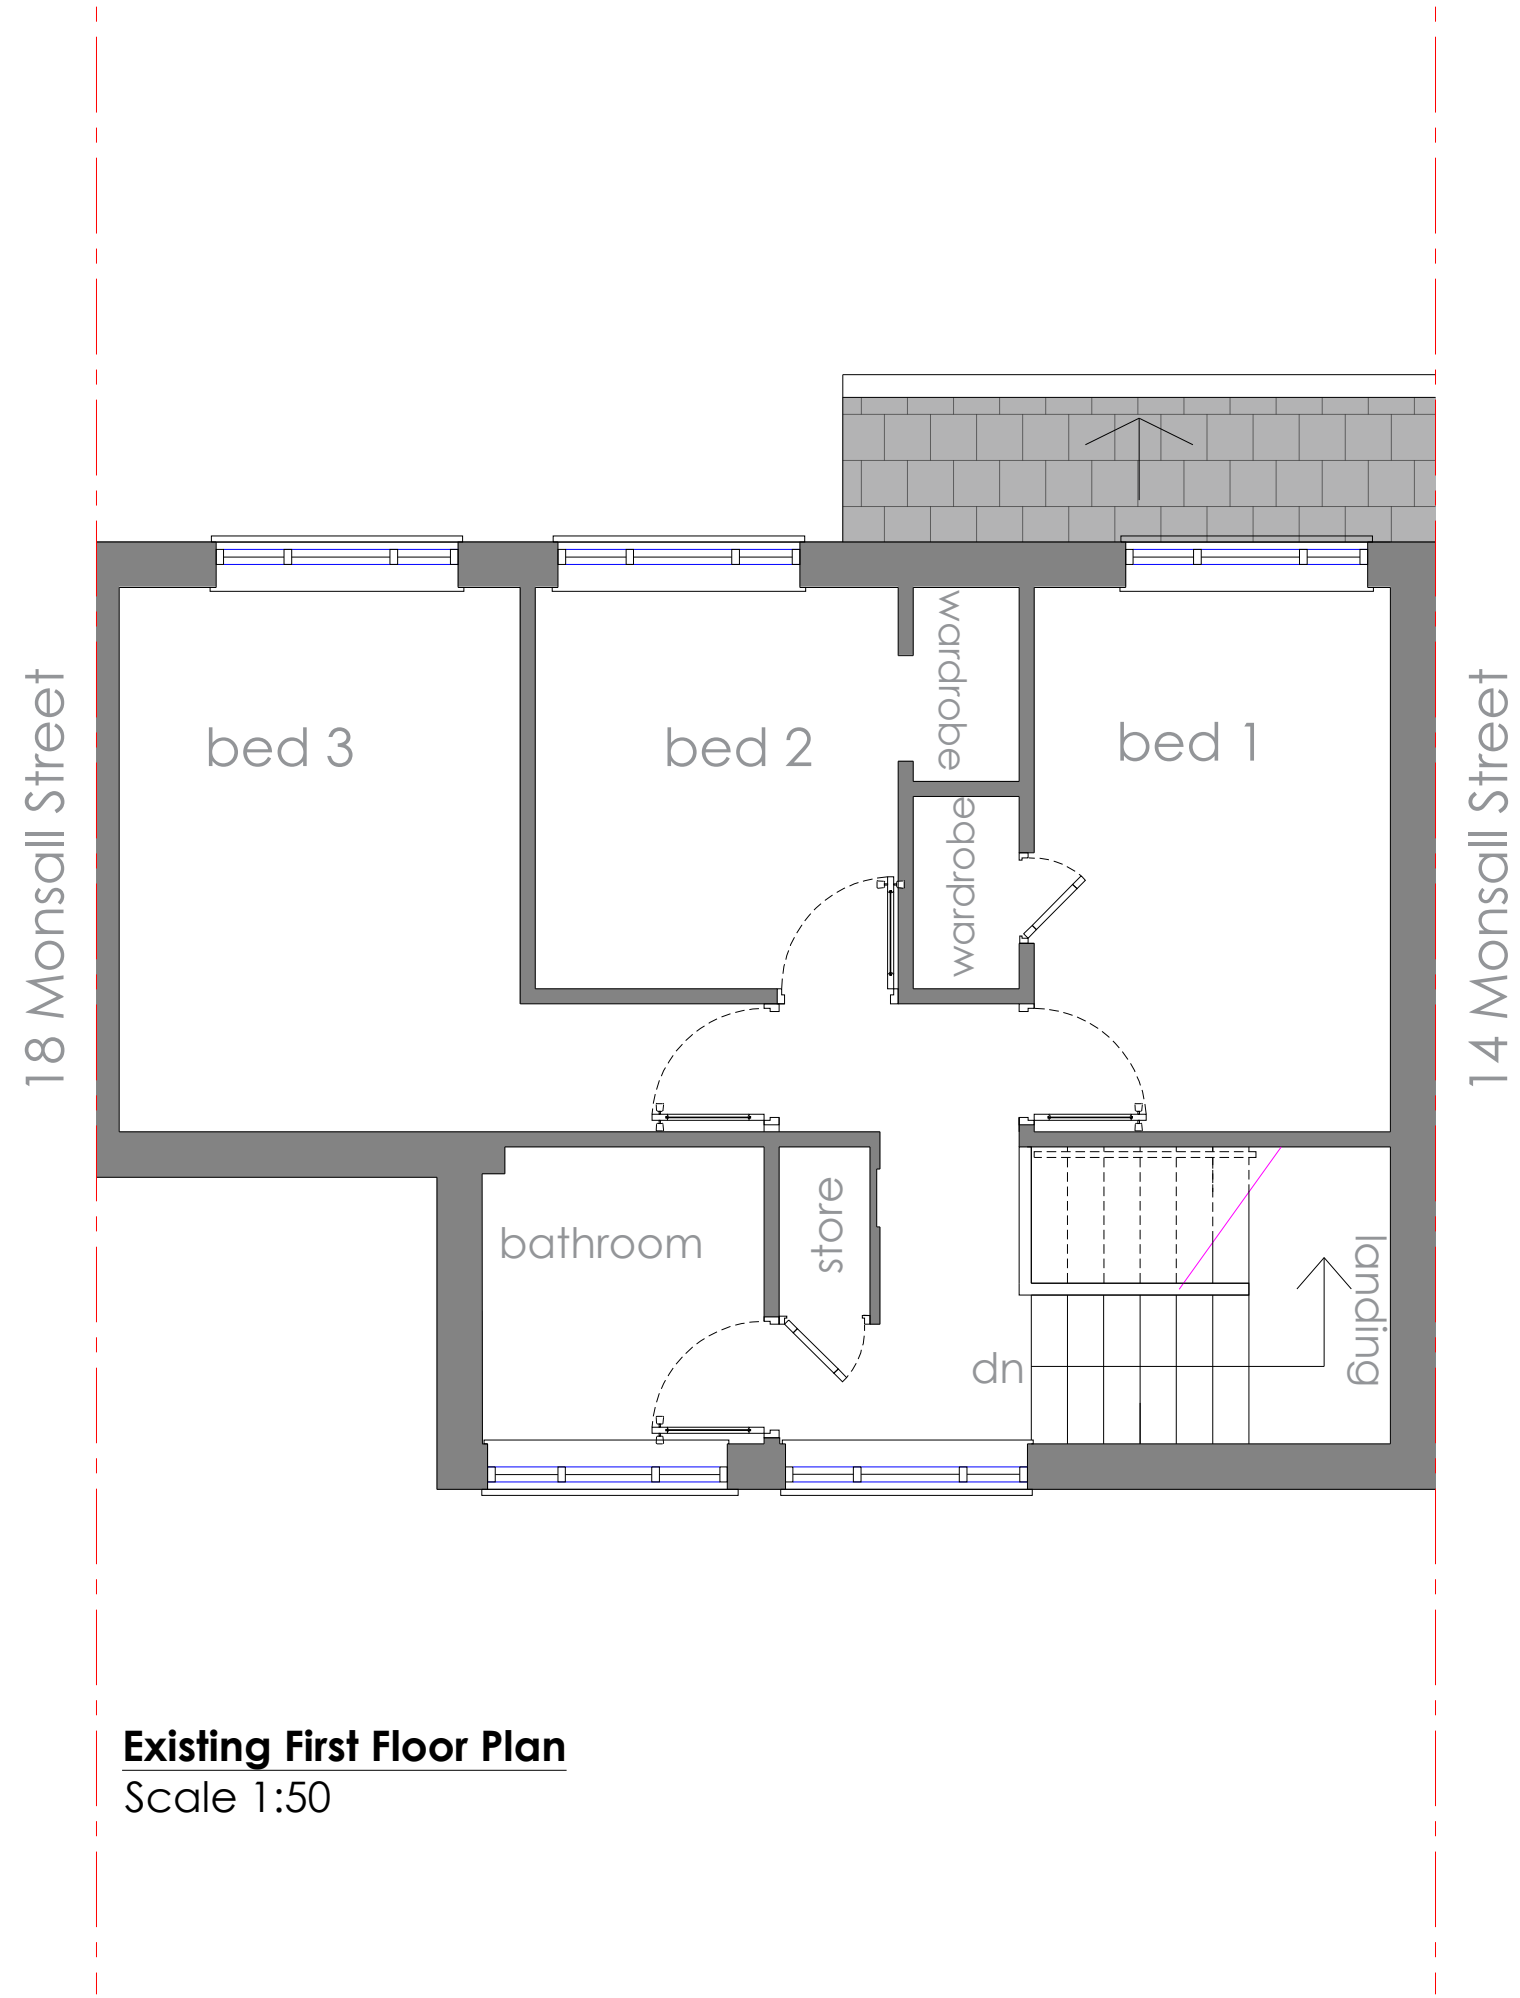

Existing First Floor Plan
Scale 1:50

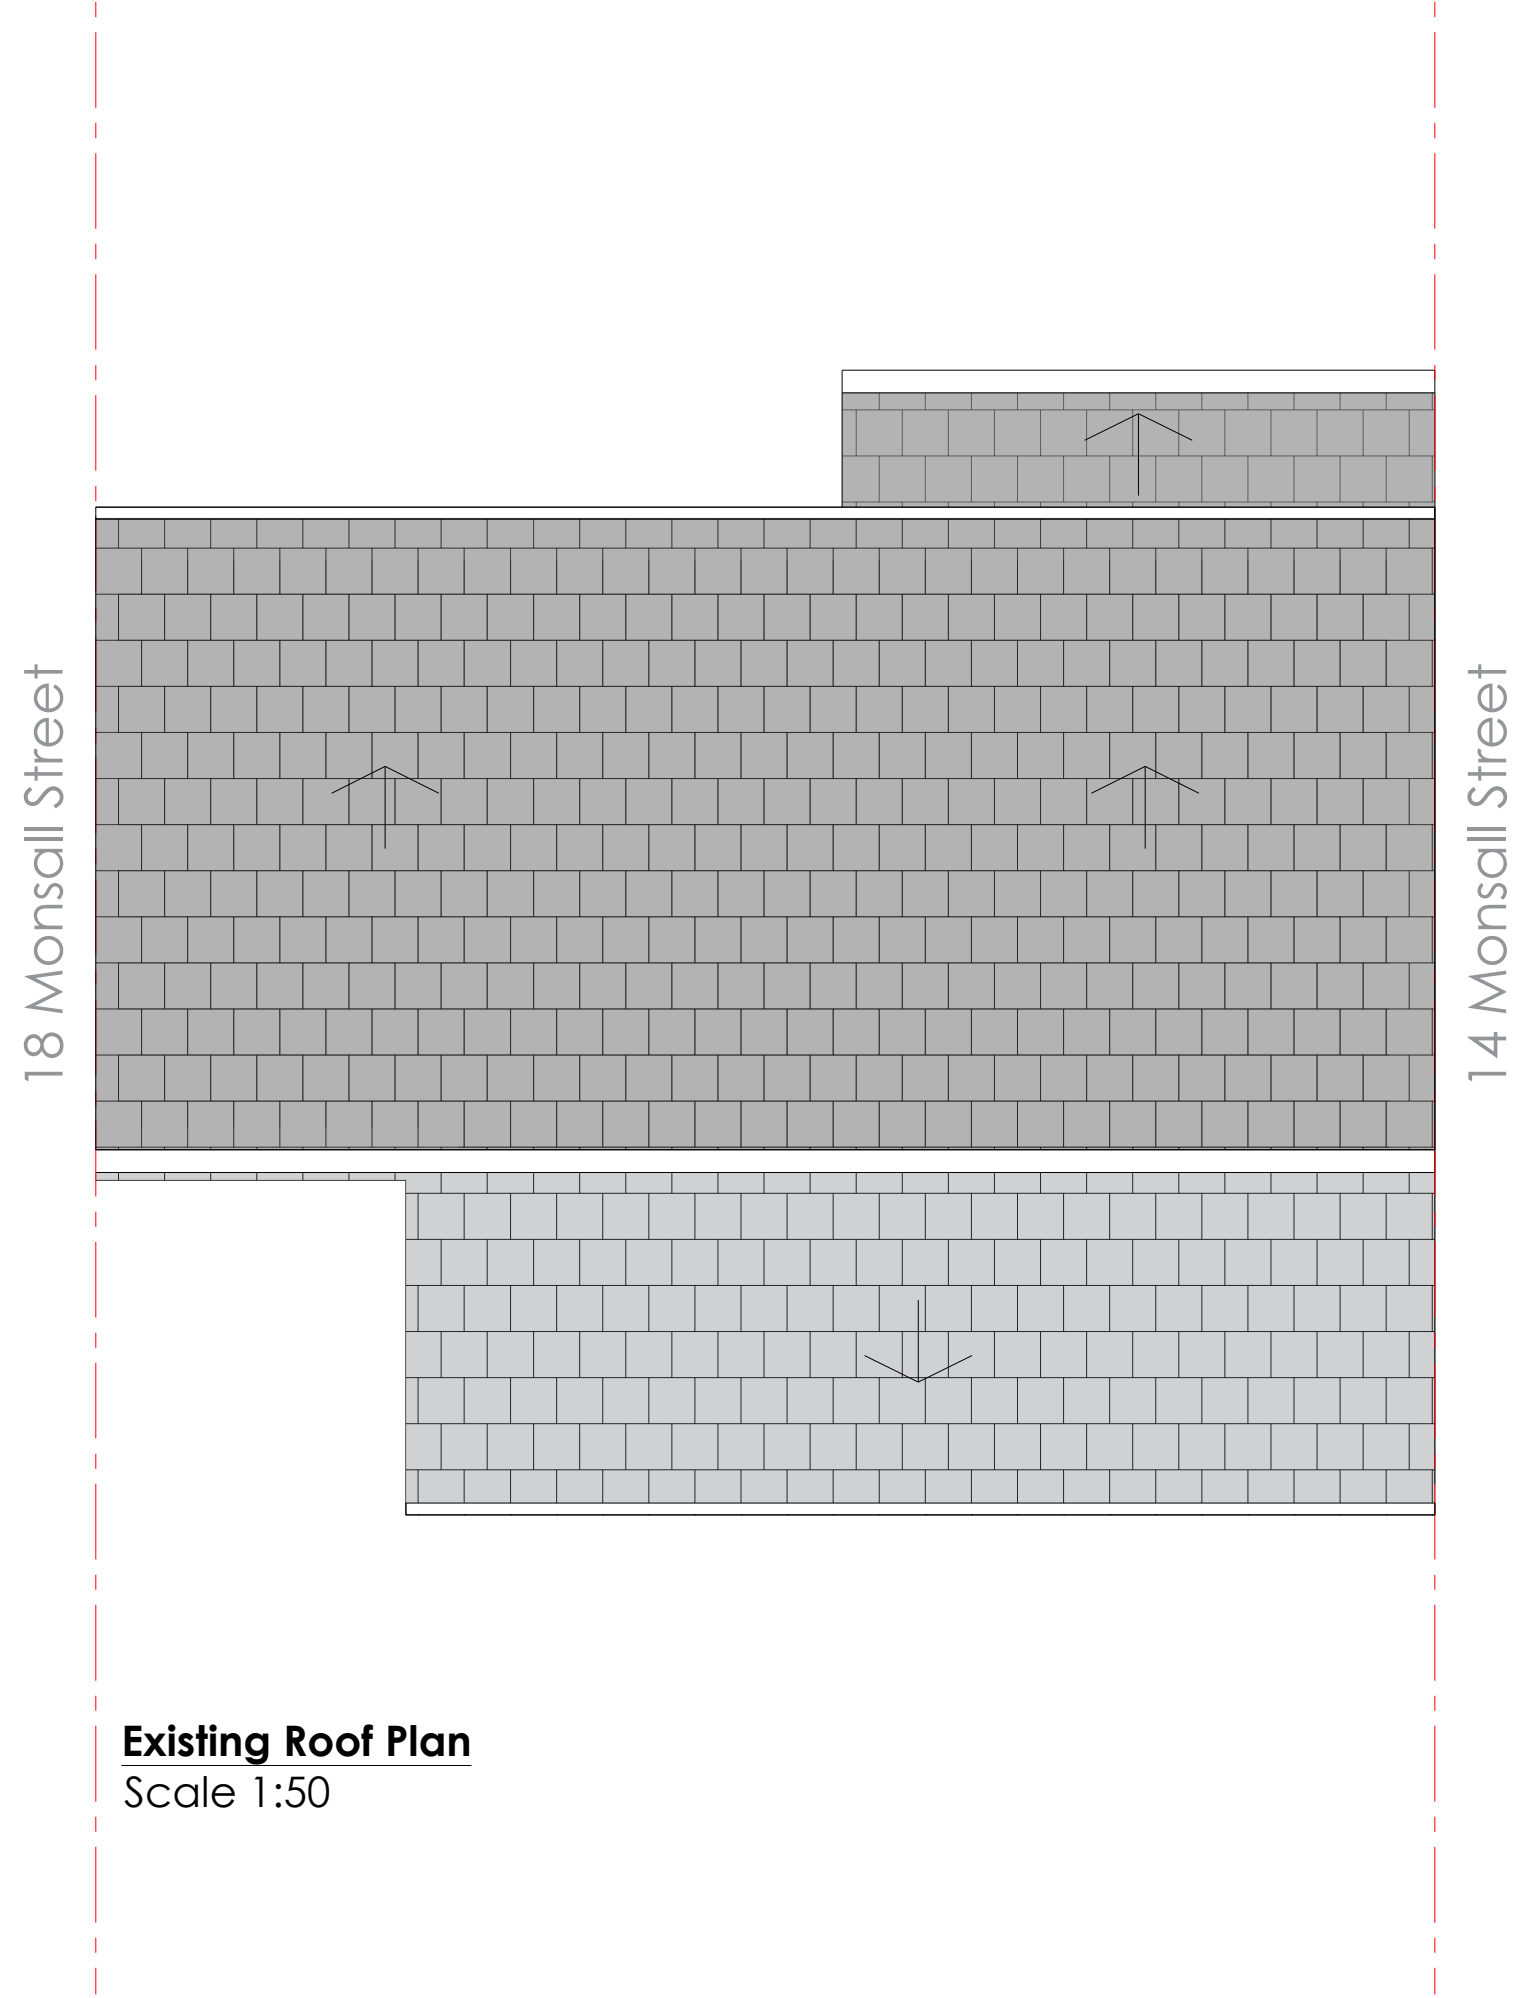

Existing Roof Plan
Scale 1:50

GENERAL NOTES

1. The contractor must check the site and the approved drawings before commencing the works and must take any working measurements as necessary and any discrepancy must be reported to the client.
2. Work shall comply with any current relevant BS/codes of practices and confirm to the Building Regulations including the latest amendment. The contractor is responsible for setting out the works.

PROJECT ADDRESS


16 Monsall Street
Manchester
M40 8QF

PROJECT


Proposed part double
storey front extension

KEY


RWP Rain water pipe
Boundary

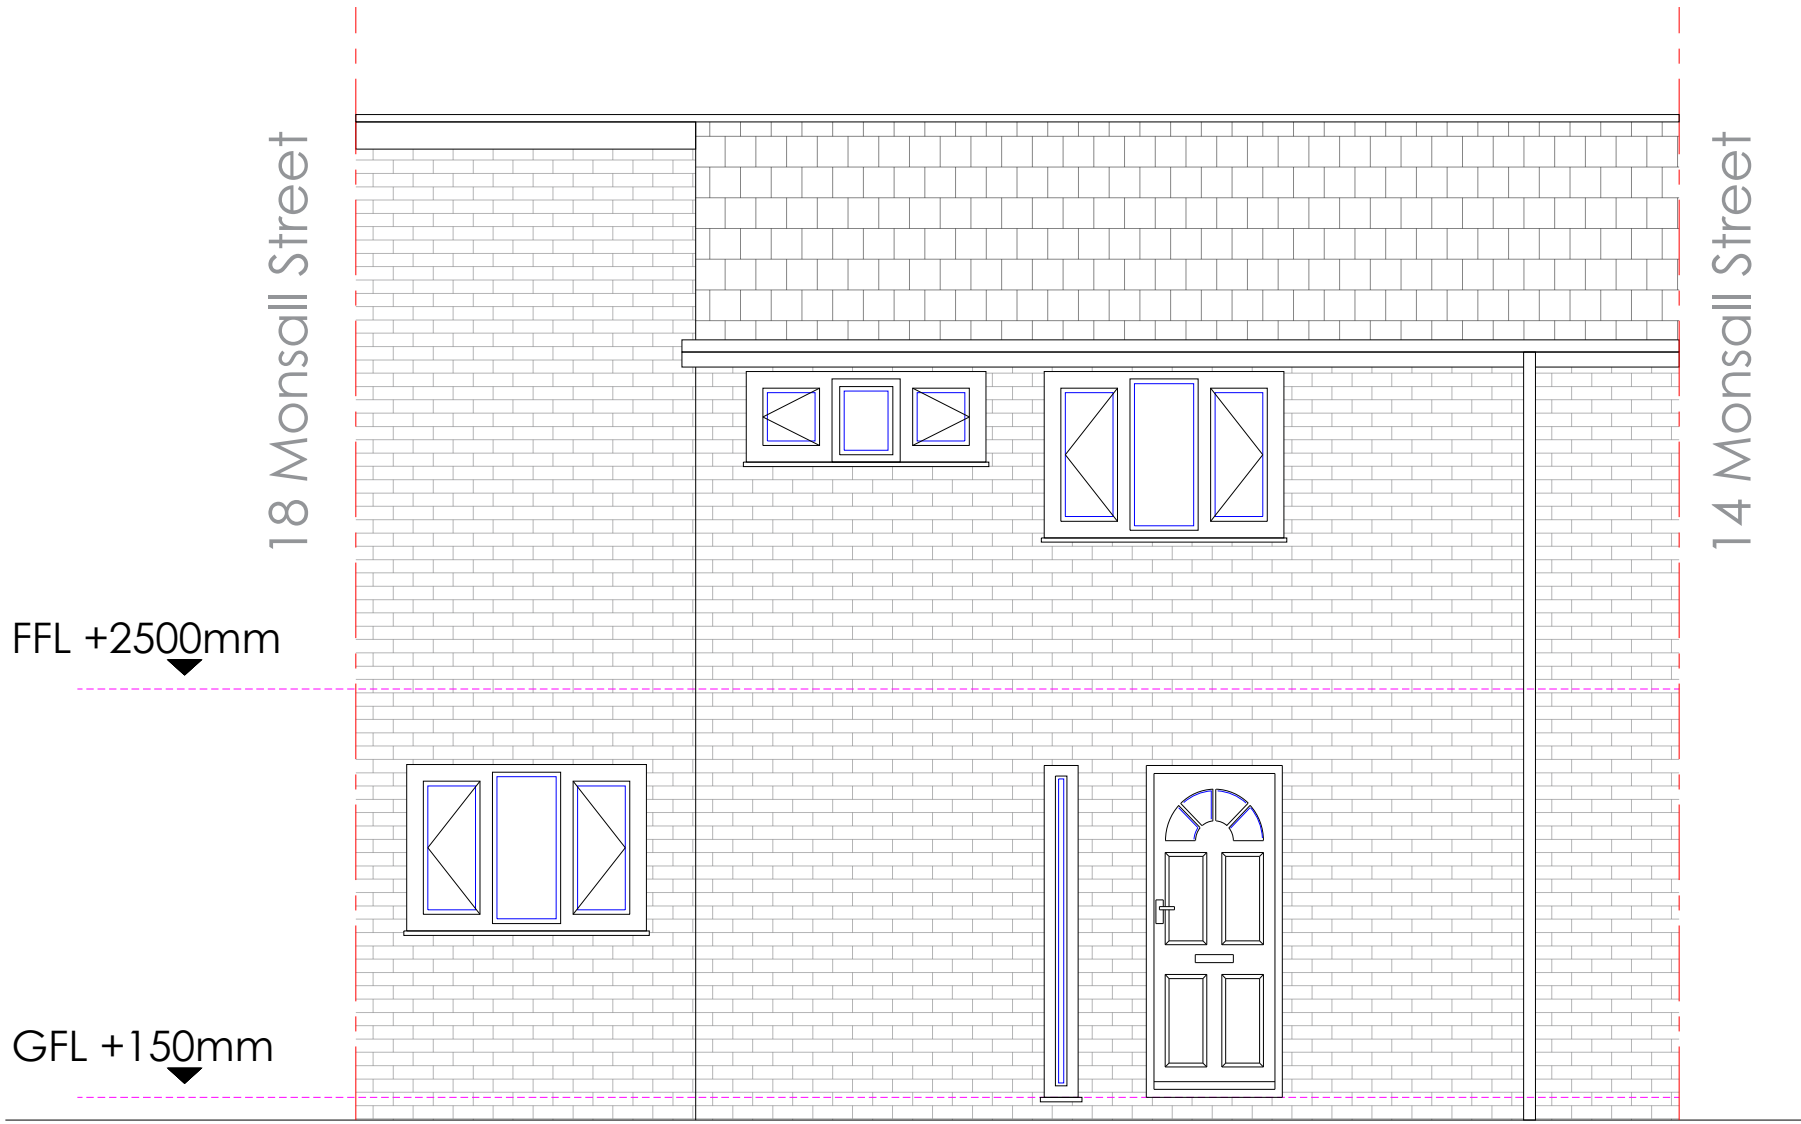

Existing Front Elevation
Scale 1:50

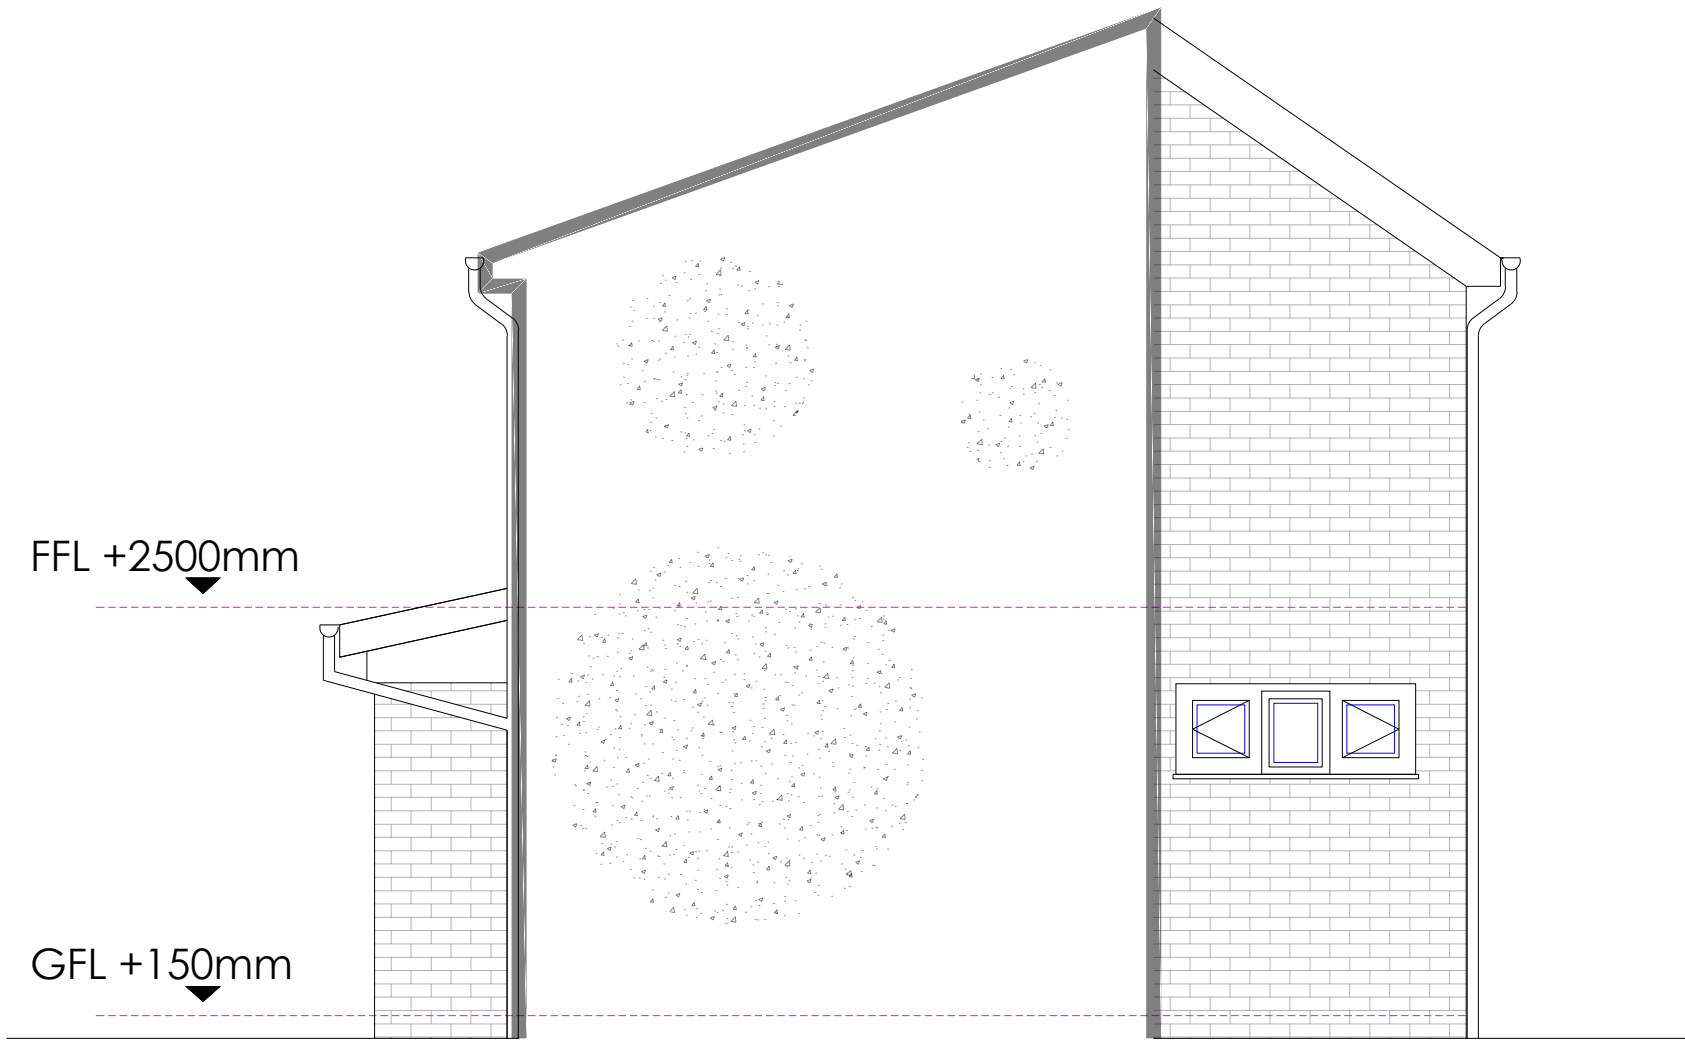

Existing Party Wall Elevation (house no.18 view)
Scale 1:50

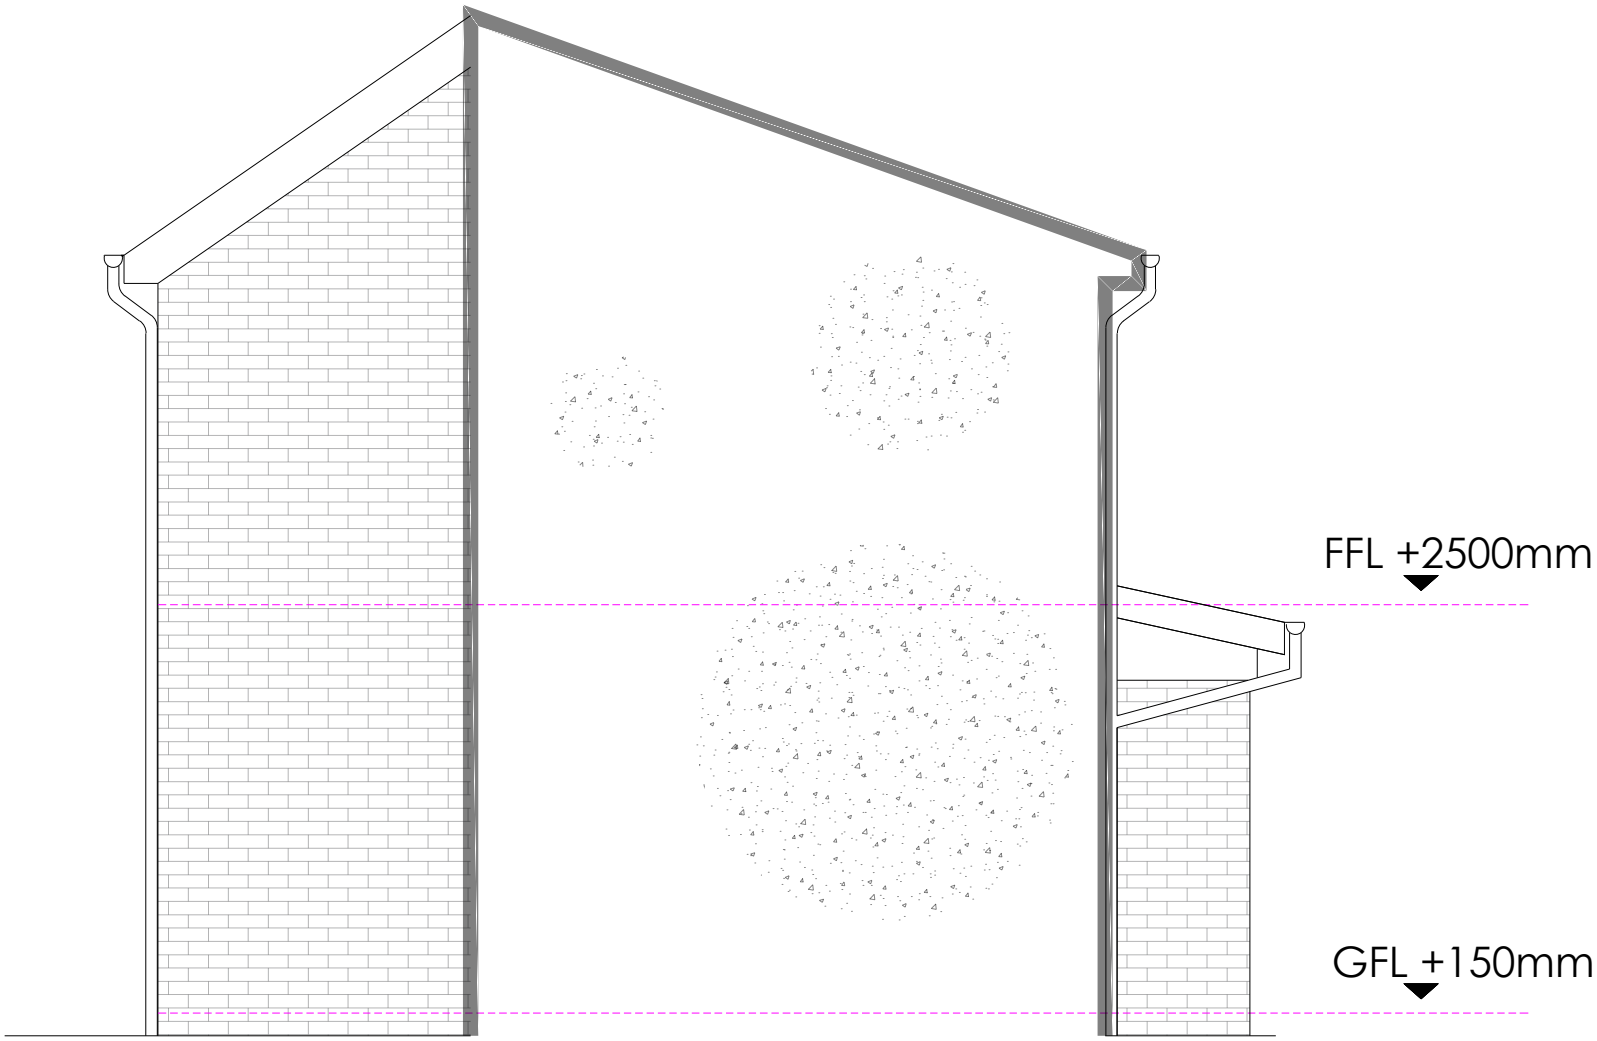

Existing Party Wall Elevation (house no.14 view)
Scale 1:50

Drawing No
PP129(2)22

Scale
1:50 @ A1

Date
14.03.22

Drawn by
at

AT A. Design

Address:
12 Hastings Gardens
Stockport
SK5 8BF

T. 07830039347
E. a.a.design@hotmail.com