
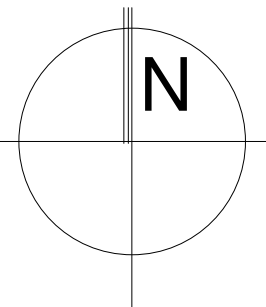


- Report Errors and Omissions to the Architect.
Check all dimensions on site
Drawing to be read in conjunction with the Health and Safety Plan and all relevant Risk Assessments

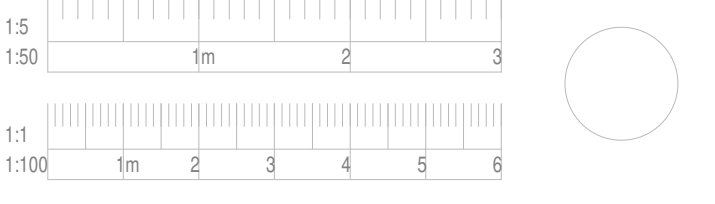

Rev.	Date	Dm.	Chkd.
------	------	-----	-------

BOWKER SADLER ARCHITECTURE


Hatherlow House | Hatherlow | Romiley | Stockport | SK6 3DY
0161 406 7333 | office@bowker-sadler.co.uk | www.bowker-sadler.co.uk

Project
**National Cycling Centre
Solar Car Ports**

Client
Warden Construction Ltd

Drawing
Site Plan

Scale	Sheet Size	Drawn	Checked	Date			
1 : 500	@ A1	TM	DH	28/03/2022			
Project No.	Originator	Zone	Level	Form	Discipline	Number	Revision
22-004 -						2000	
Status	PLANNING						

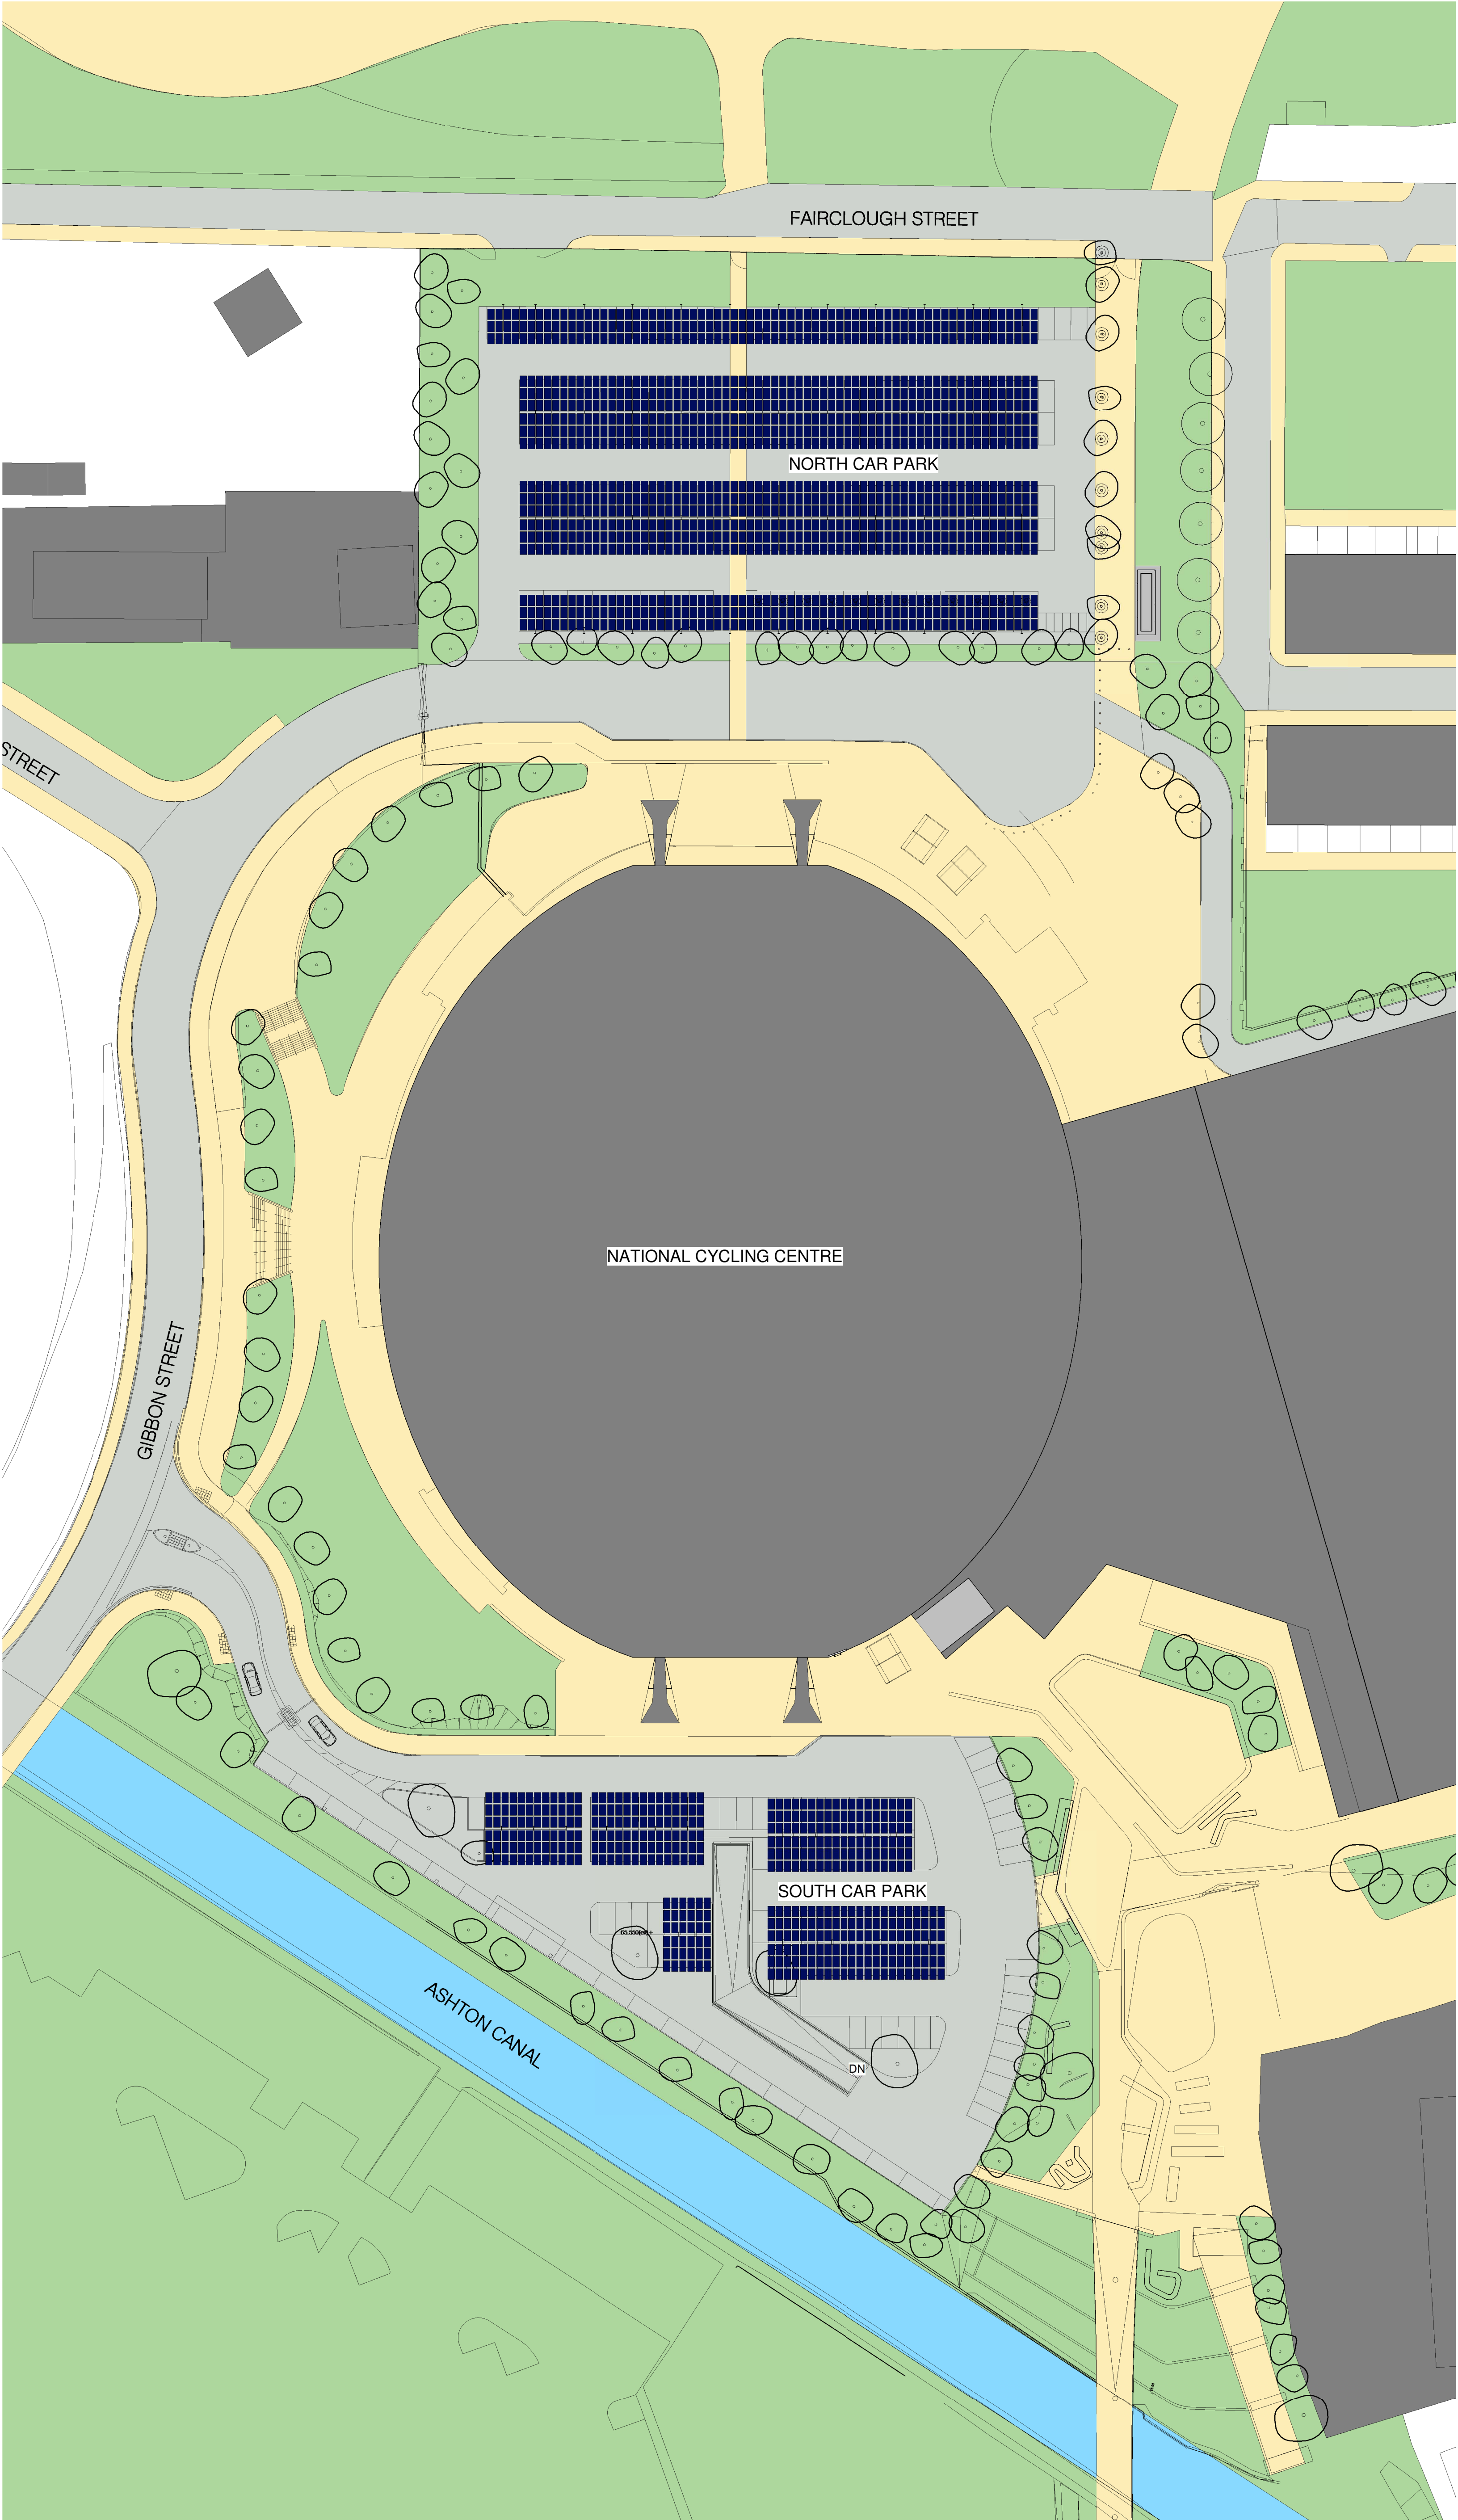

1 Site Plan - Masterplan
1 : 500