


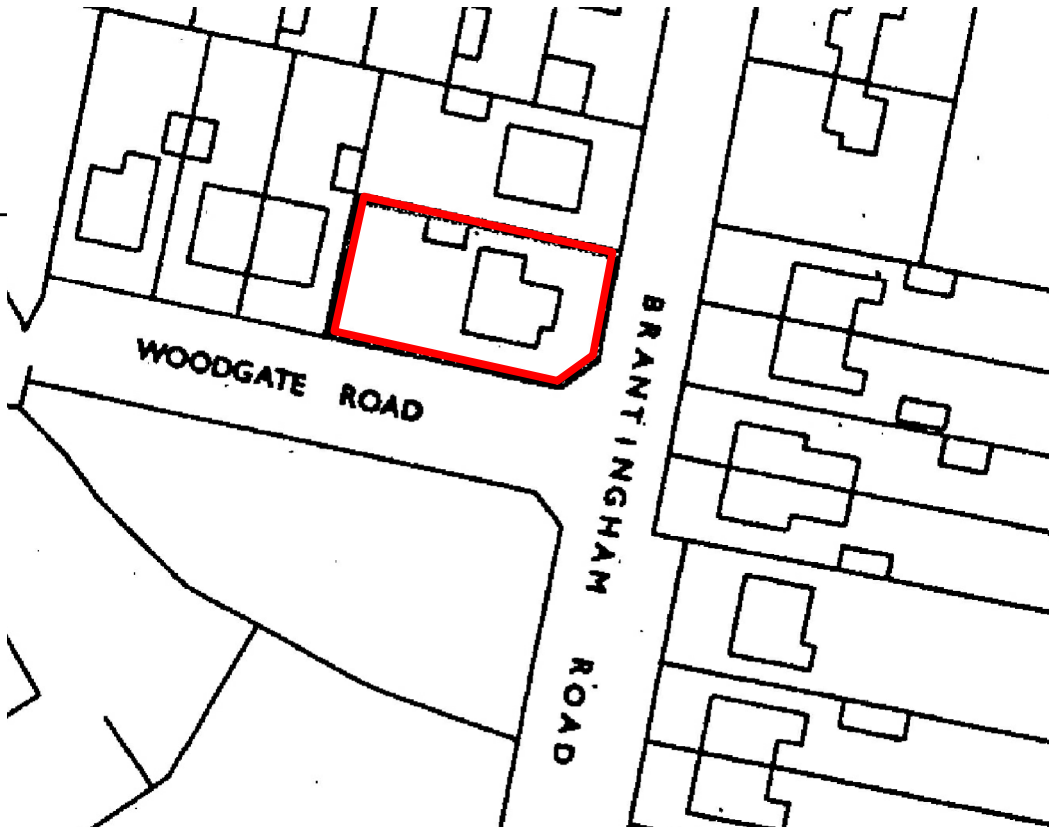


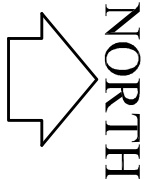


LOCATION PLAN
1:1000

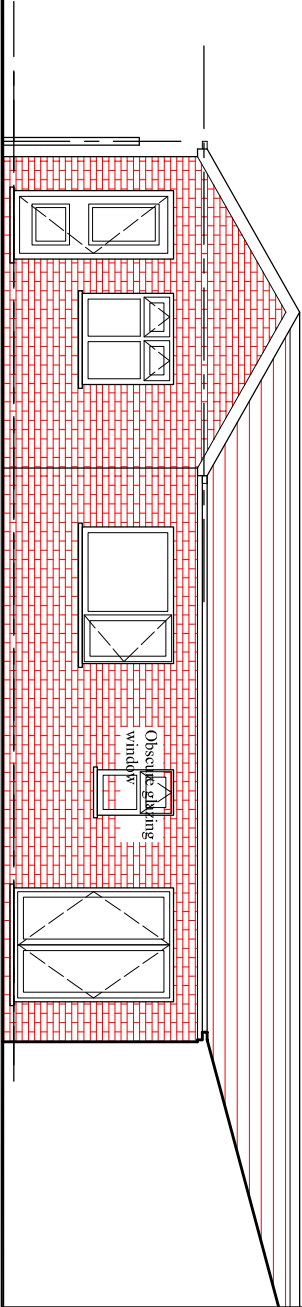


SIDE ELEVATION

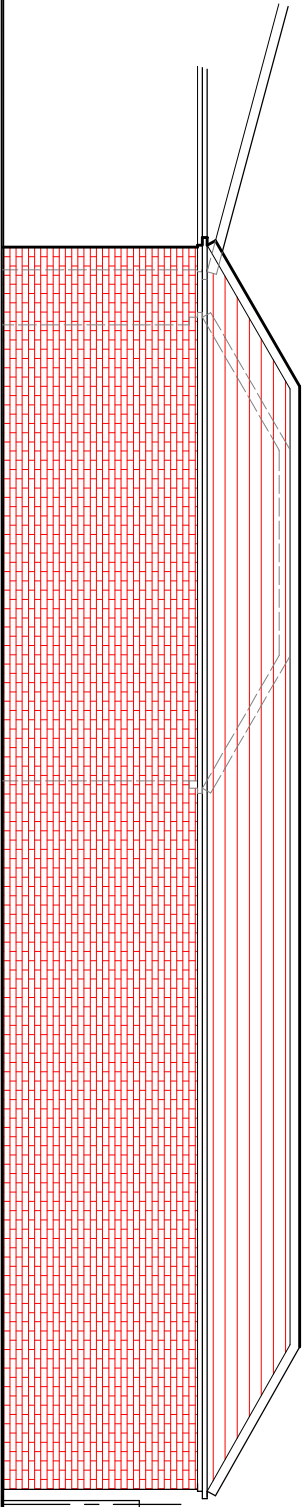


SIDE ELEVATION

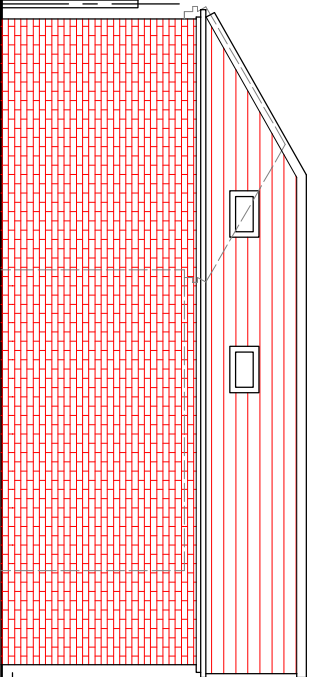

REAR ELEVATION

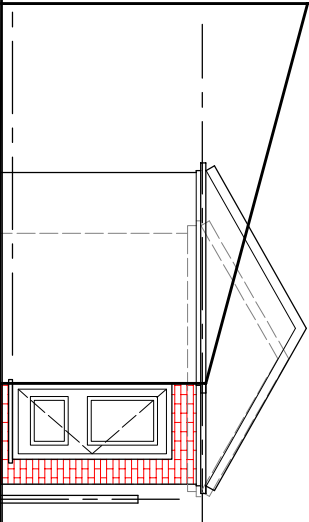

PROPOSED FRONT ELEVATION

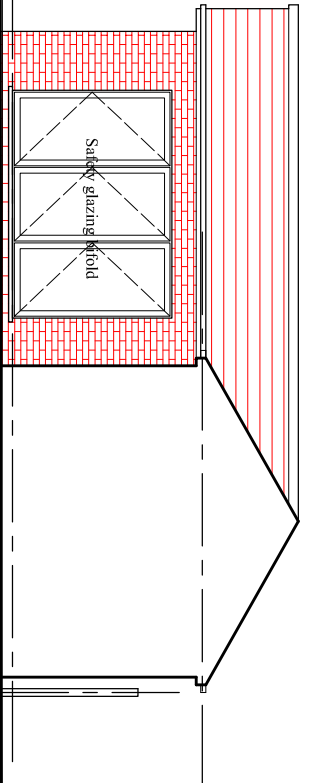

FRONT ELEVATION REAR GARDEN

PROJECT

89 Brantingham Road,
Manchester

CLIENT

Mr. Javaid

DRAWING TITLE
Elevation

JOB No

DRAWING No
NA-B02

SCALE	DATE	REVISION
1:100@A3	Jan. 2022	
DRAWN	CHECKED BY	-
NA		

t: 0782 895 3405

e: niamat@hotmail.co.uk