



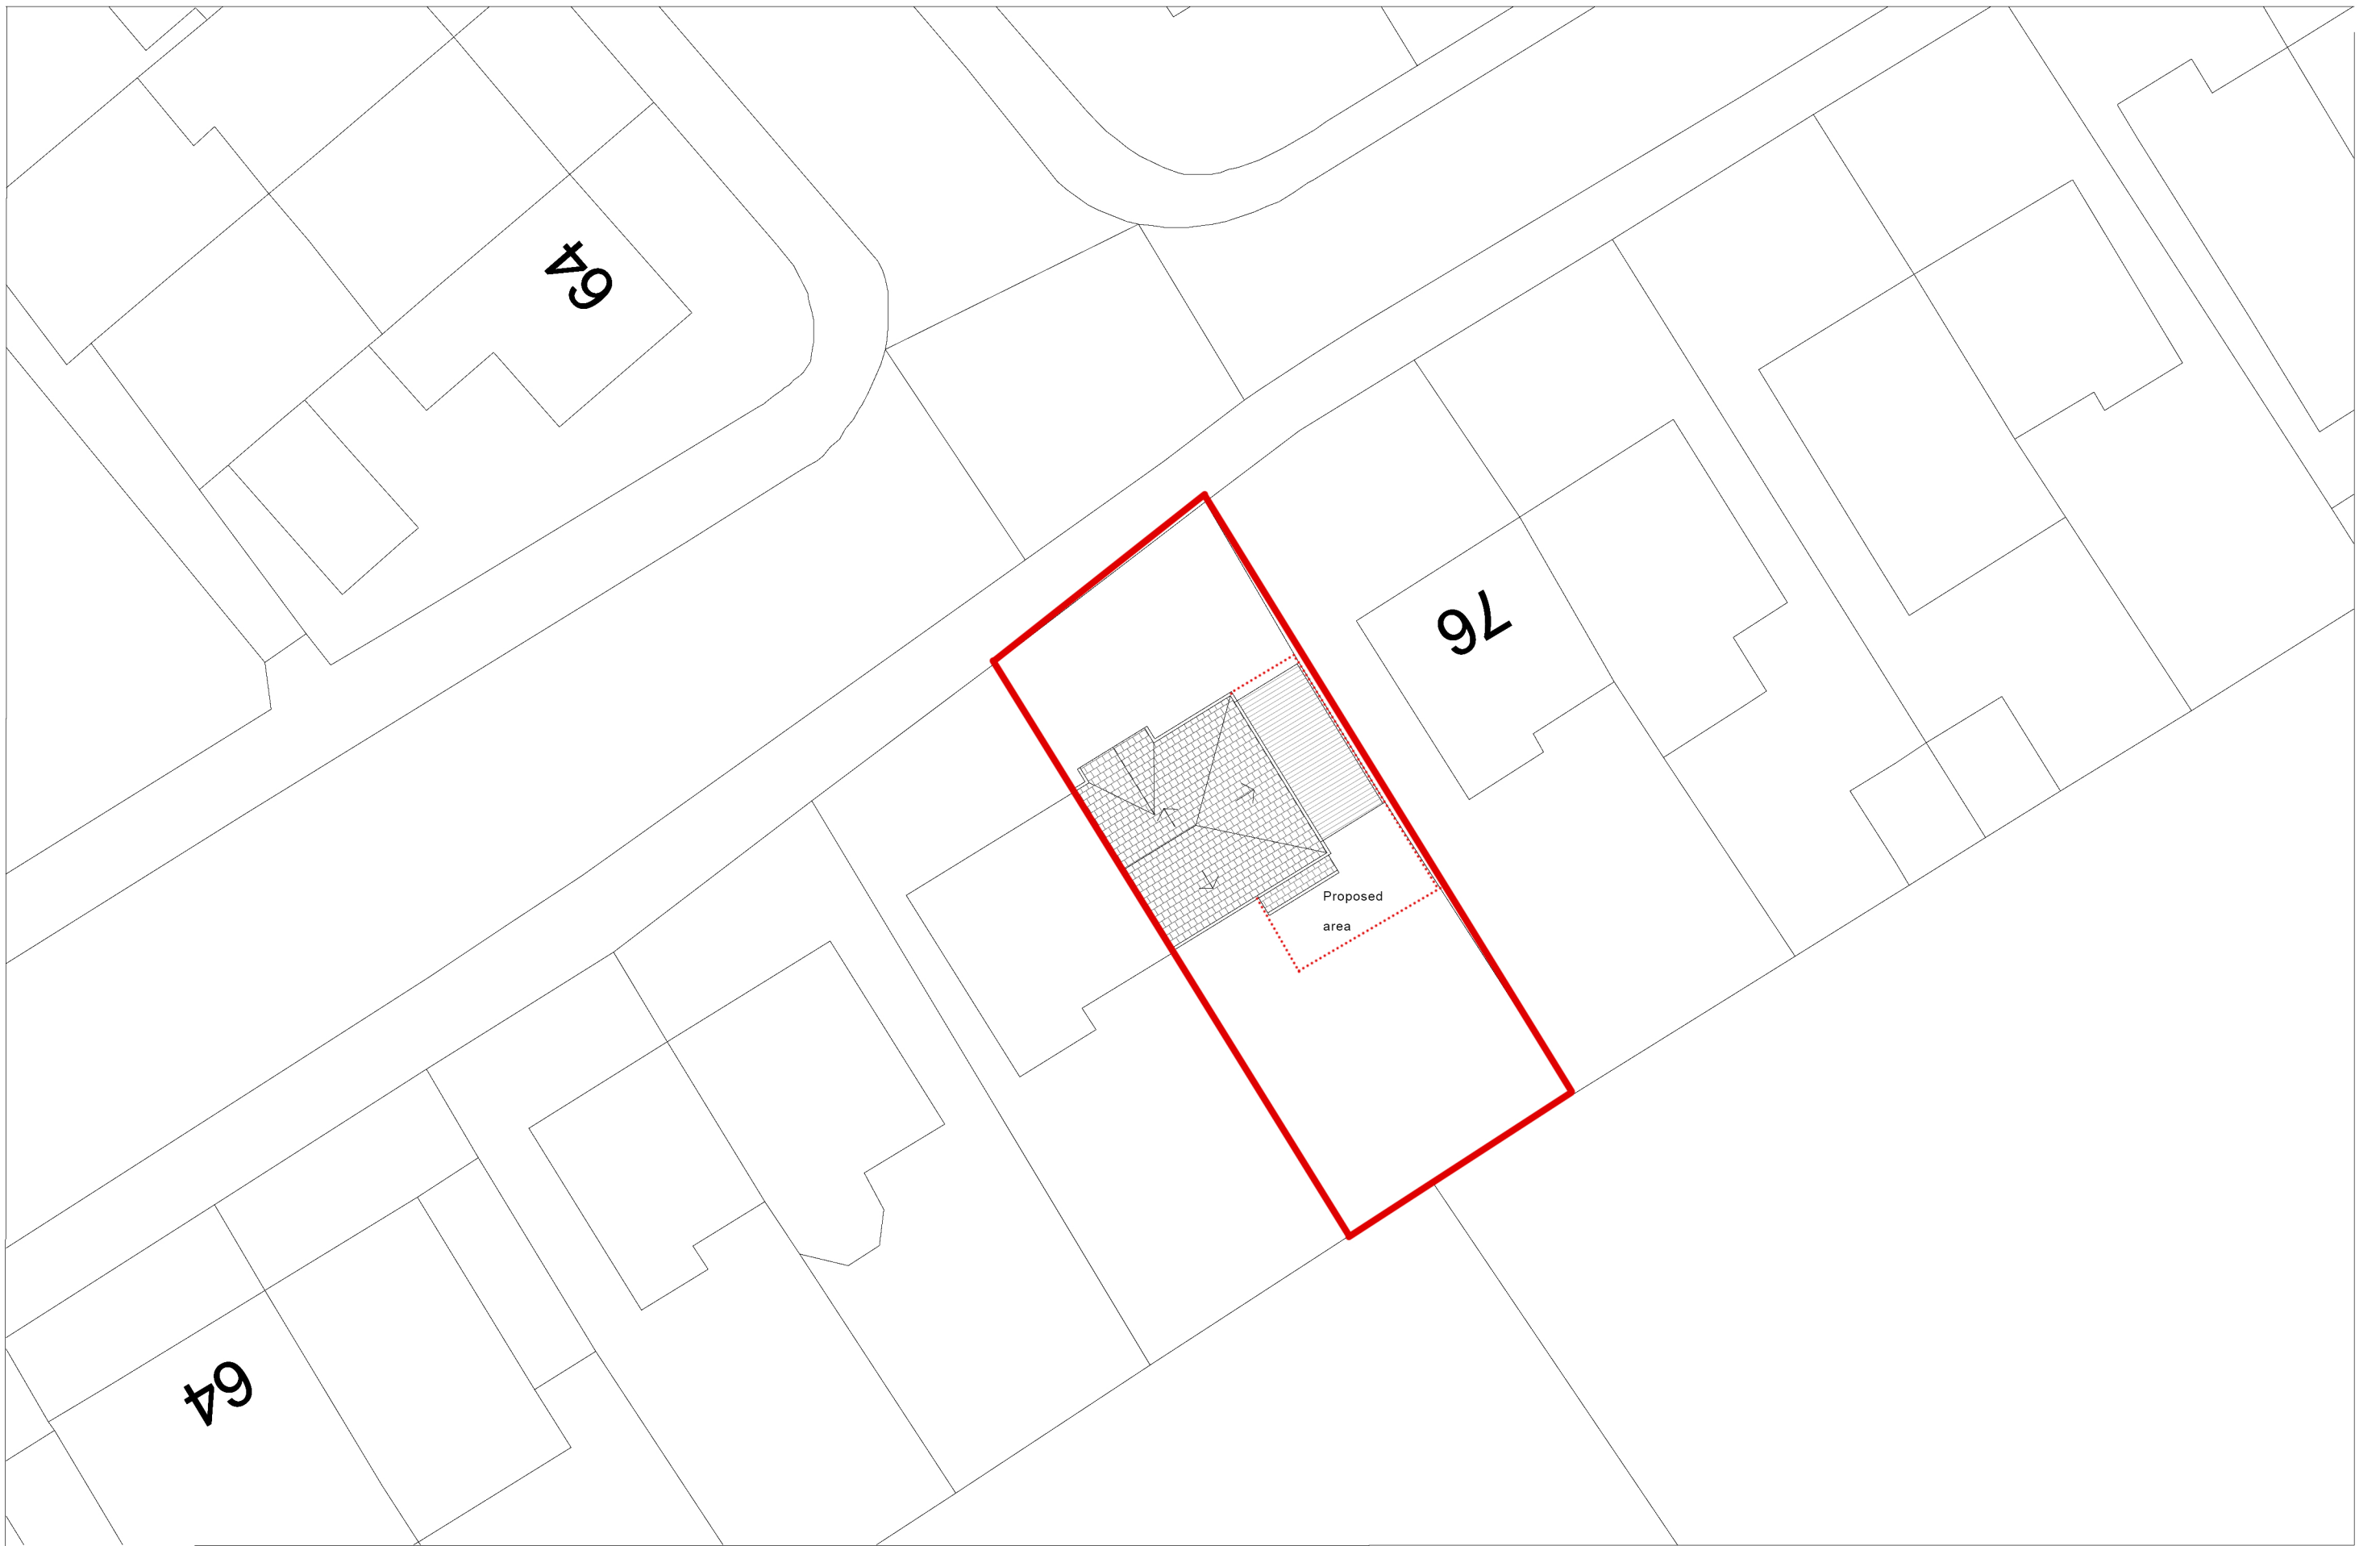

M 07514690111
E adfstudio11@gmail.com
A 96 Blacker Rd, Birkby
Huddersfield
HD1 5HN

 

Note: DESIGN INTENT DRAWING ONLY.
ANY CONSTRUCTION MUST COMPLY WITH ALL
APPLICABLE BUILDING REGULATIONS.
ALL DIMENSIONS IN MM.

Rev
Amendment
Date

DRG:
Existing Roof Plan in Context

DATE: Mar 2022
SCALE: 1:200
SIZE: A3

DRG STATUS:
Planning

DRAWN: DA
CHECKED: SB
DRG NO: 70.02

PROJECT:
Proposed double storey side and
Rear extension on first floor and rear
kitchen extension.

ADDRESS:
74 Bluestone Road, M409HY