




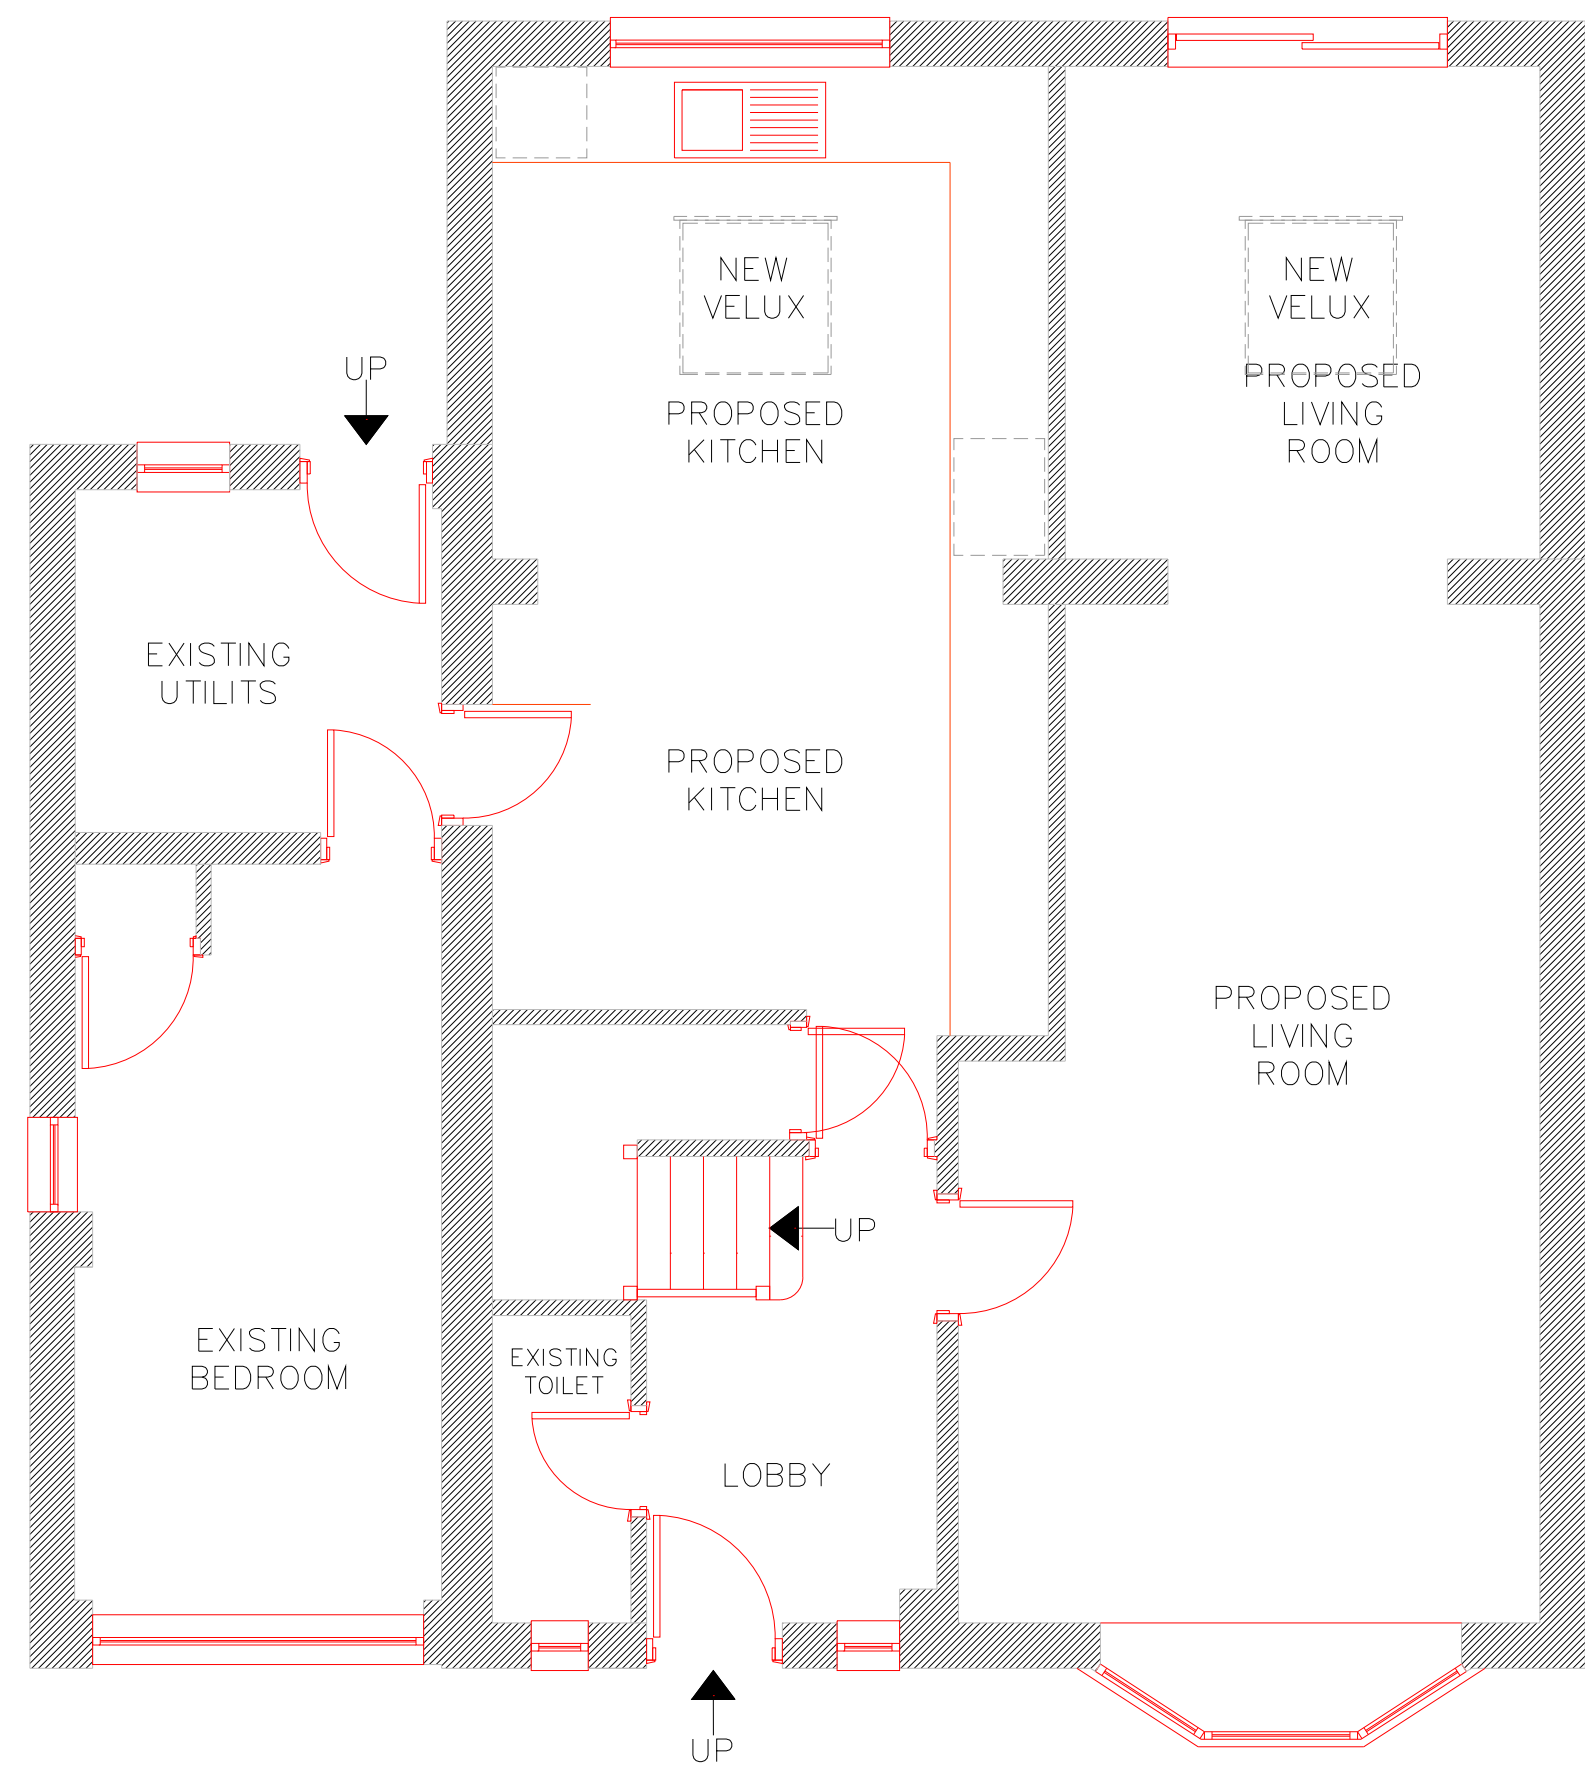

EXISTING GROUND FLOOR PLAN

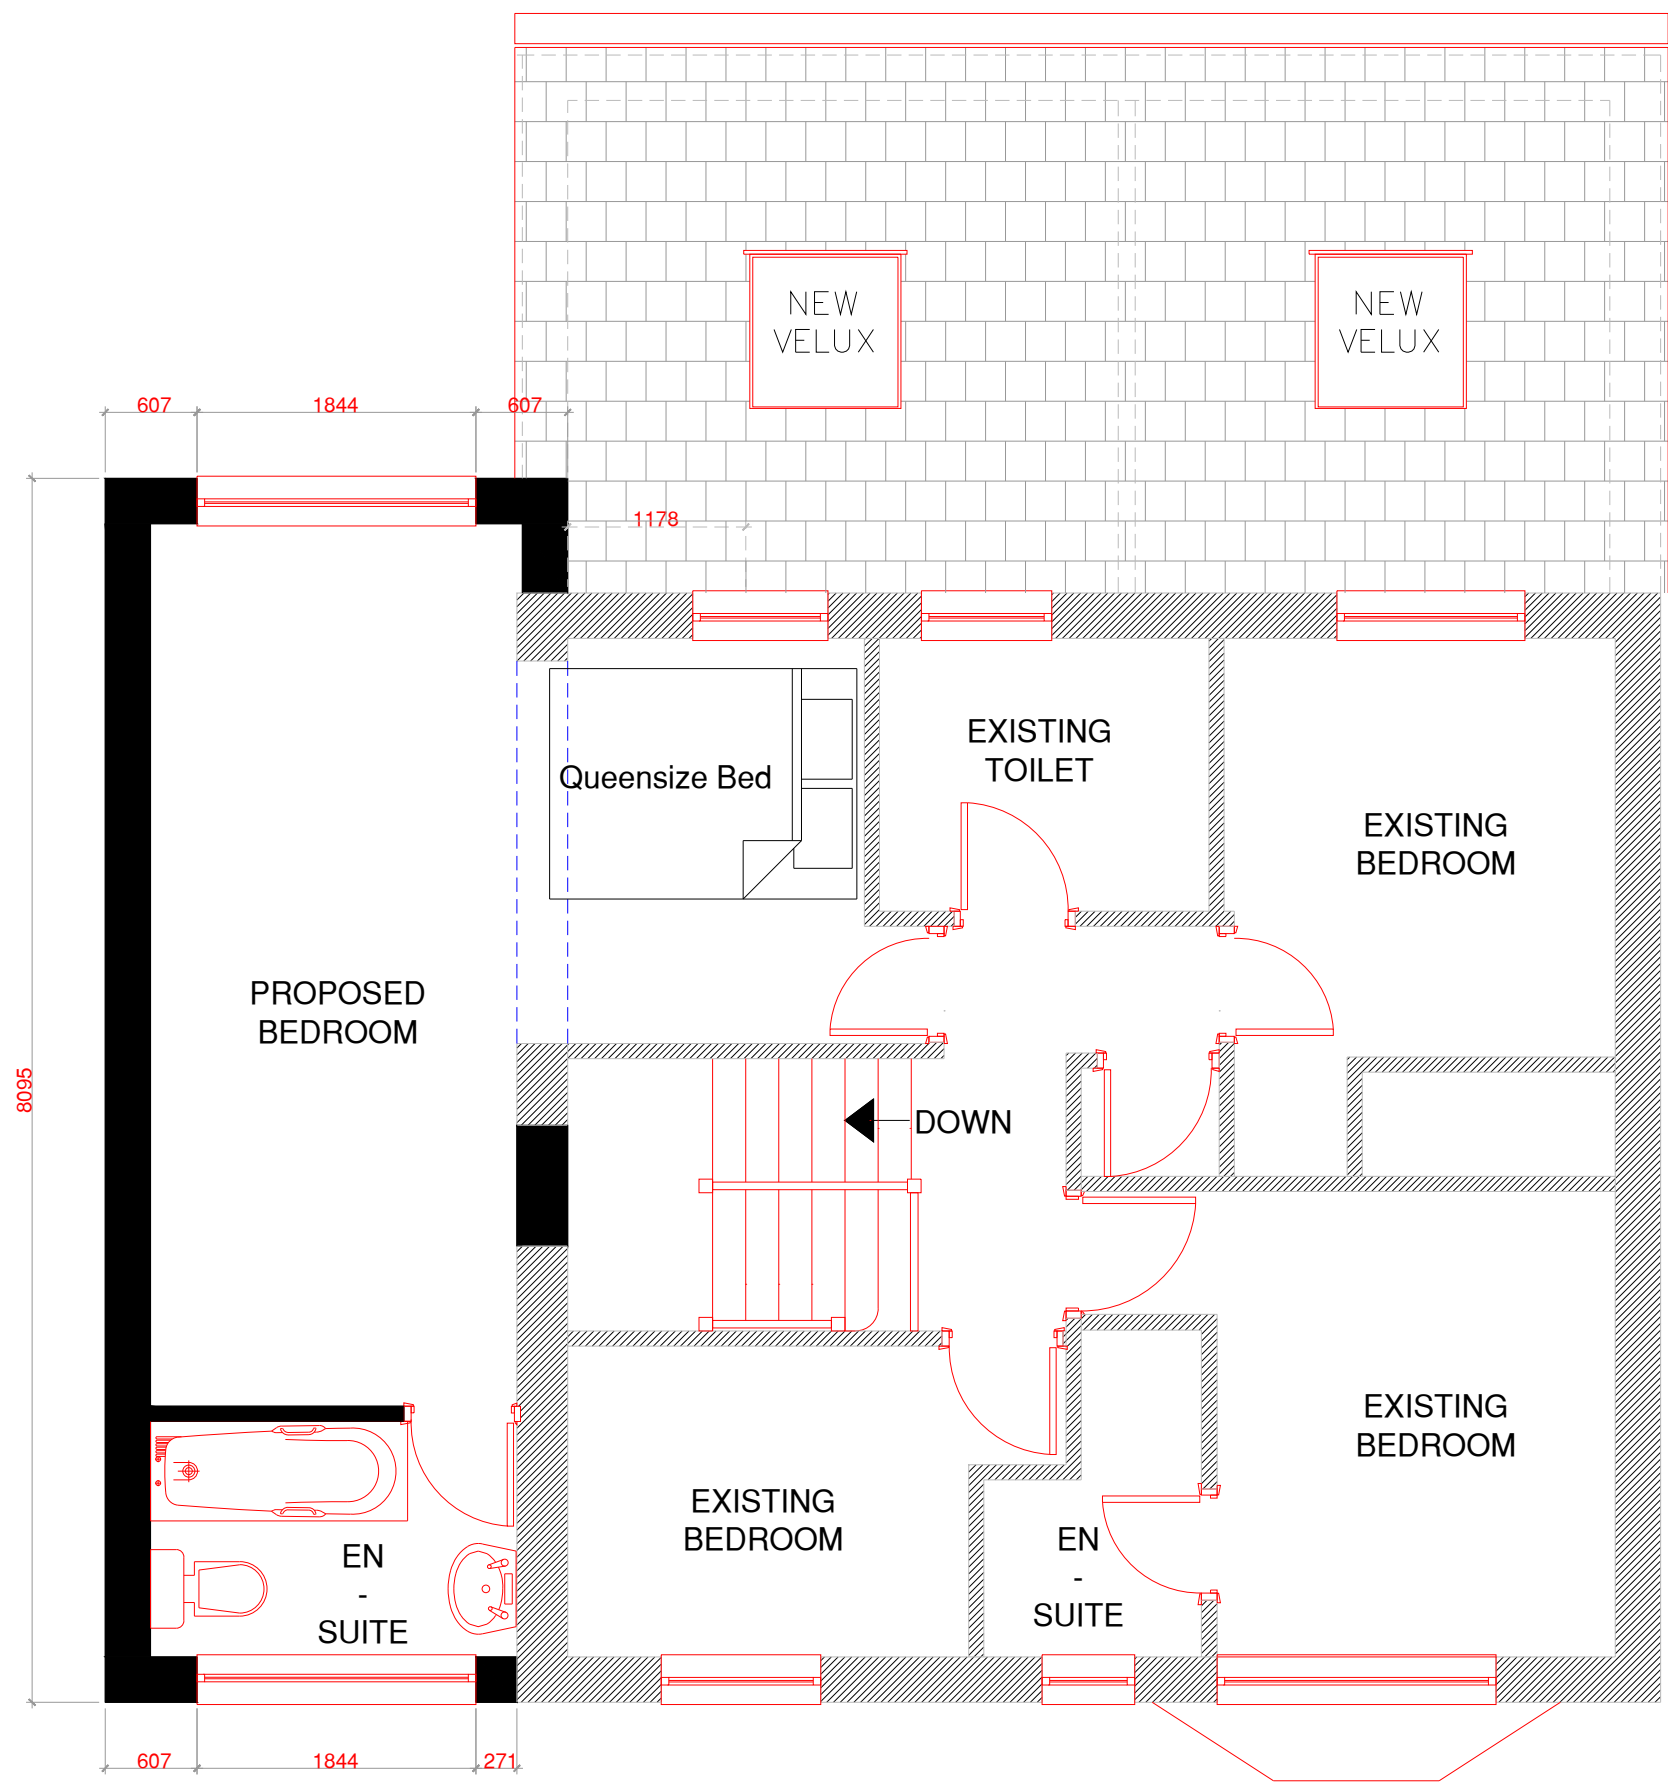

PROPOSED FIRST FLOOR PLAN

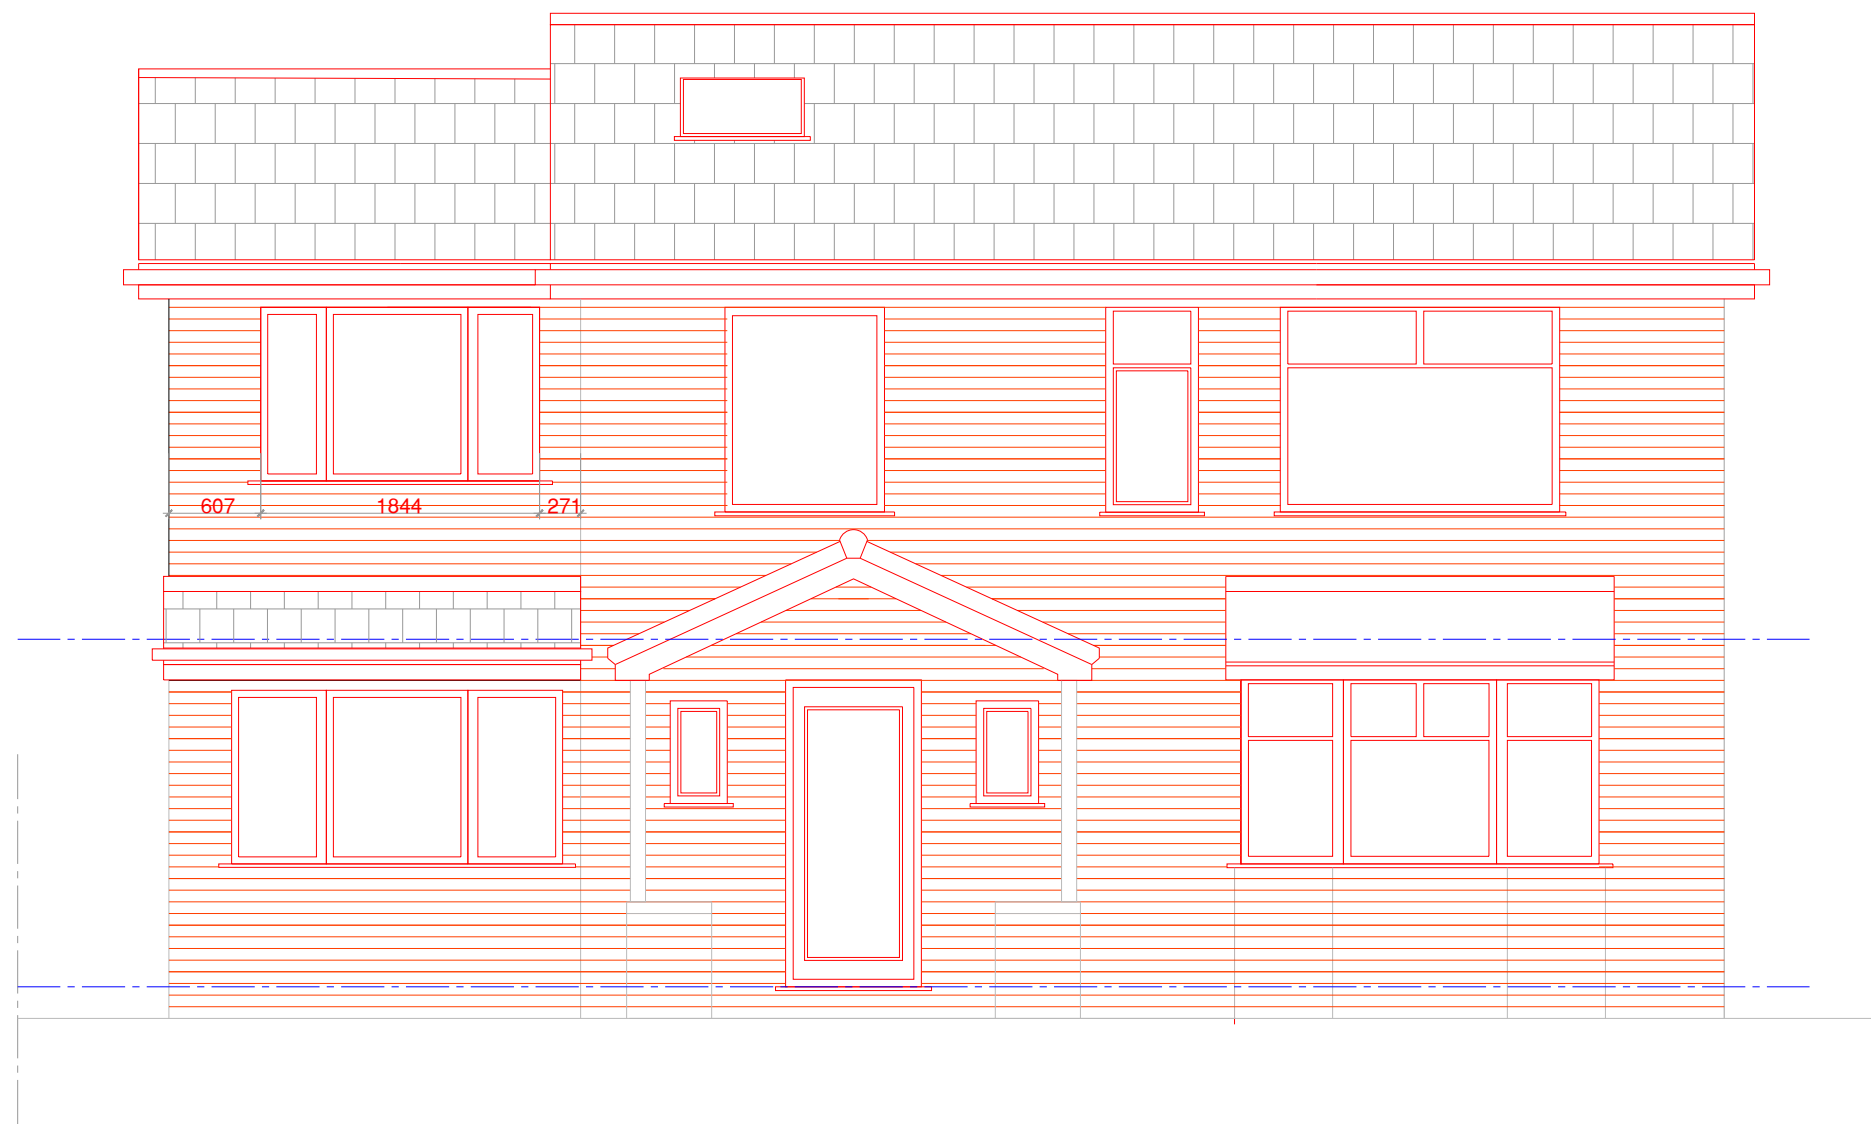

PROPOSED FRONT ELEVATION



PROPOSED REAR ELEVATION

Notes:

NOTES

|      |                                               |     |          |
|------|-----------------------------------------------|-----|----------|
|      |                                               |     |          |
| A    | First floor extension reduced from the front. | RR  | 05.05.22 |
| REV: | DESCRIPTION:                                  | BY: | DATE:    |



**Arch Designs**  
*Don't just dream it, let us design it!*  
**ARCH DESIGNS** [www.archdesigns.co.uk](http://www.archdesigns.co.uk)

CLIENT: **MR ANDREW TANG**  
4 Montcliffe Crescent,  
Manchester,  
M16 8GR

ARCHITECT: **MR REUBEN RAMELIZE**  
ARCH DESIGNS. WILSONS PARK C/O MAS  
MONSALL ROAD  
MANCHESTER M40 8WN

DRAWN: **REUBEN** CHECKED: **checked** DATE: **FEB 2022** REVISION: **A**

PROJECT NAME: **FIRST FLOOR SIDE EXTENSION.**

DRAWING TITLE: **PROPOSED PLANS AND ELEVATIONS**

SCALE: **1:50** SHEET SIZE: **A1** SHEET NO.: **03**

PROJECT NO: **2022/00** STATUS: **FOR PLANNING**

DRAWING NO: **A1/03**