
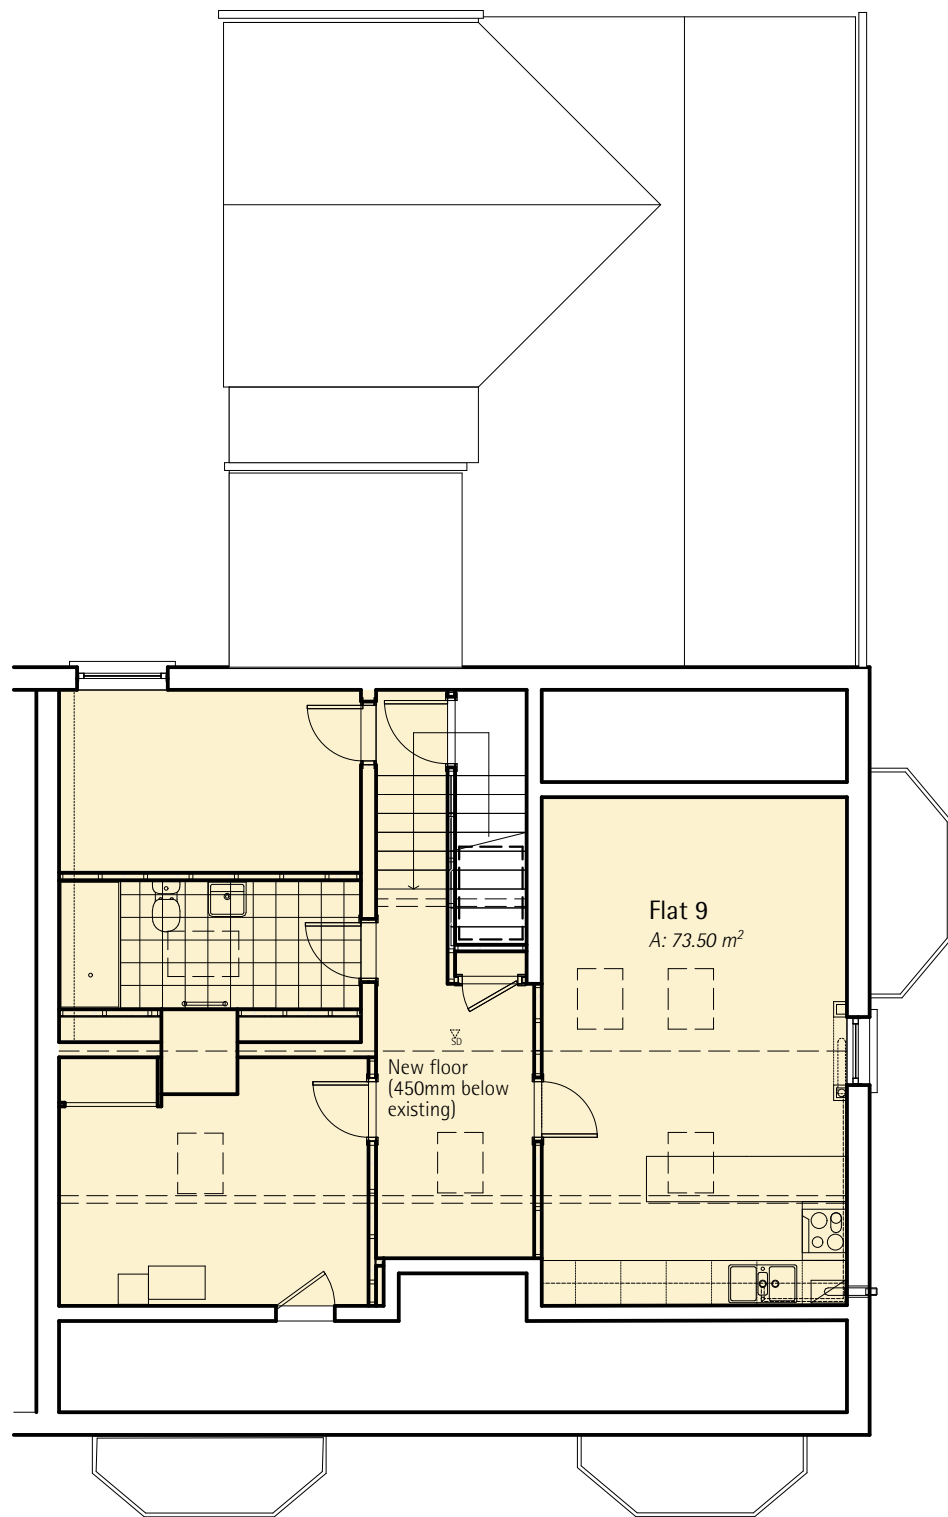
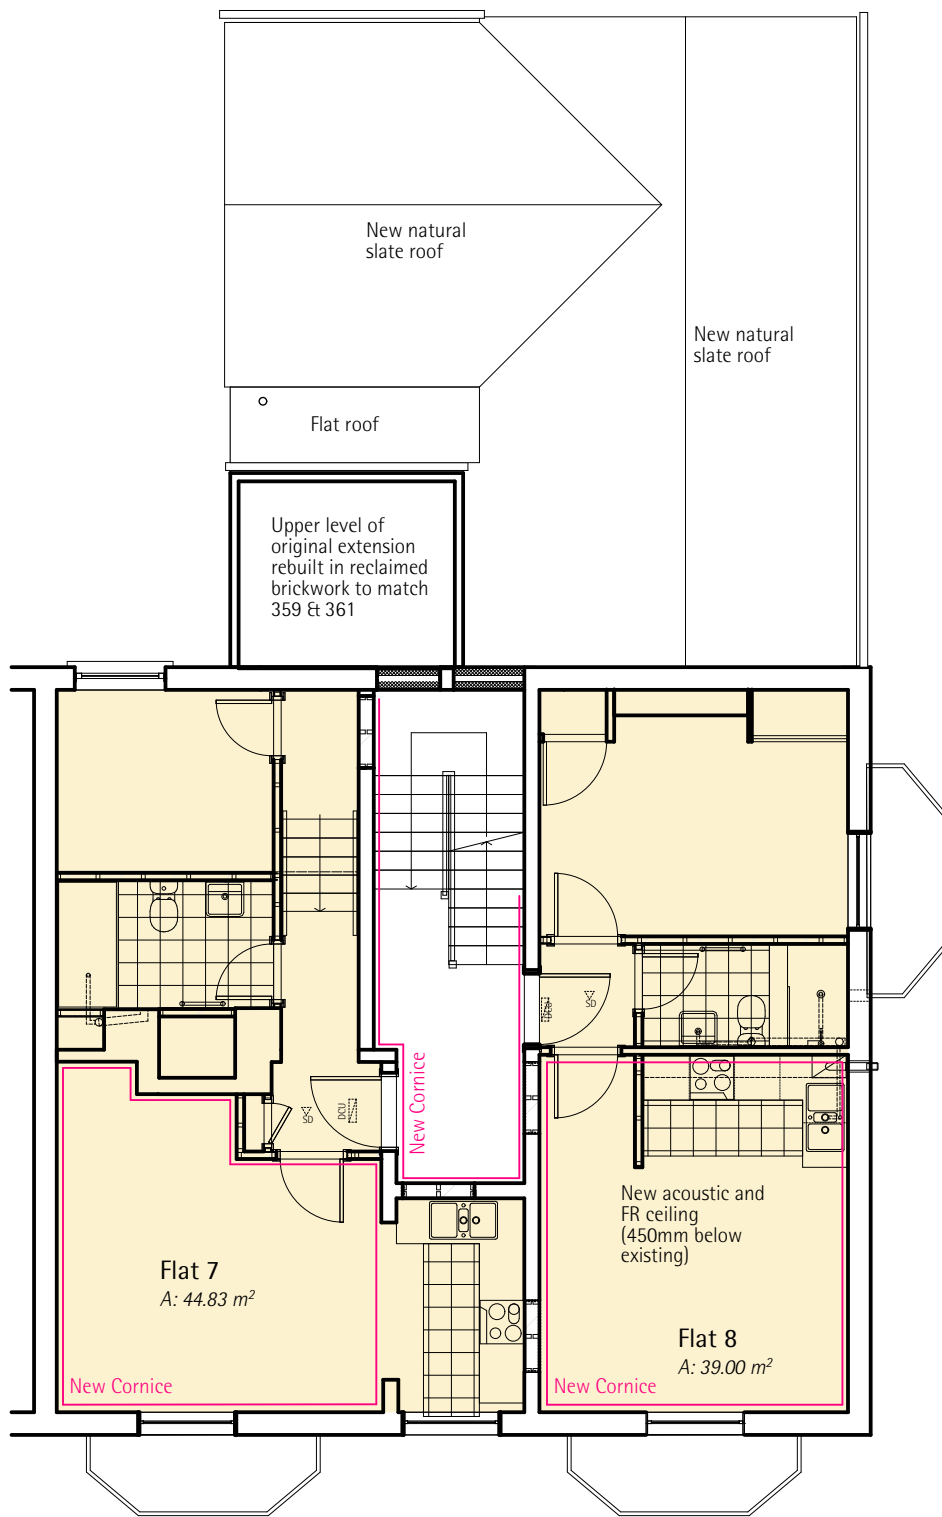
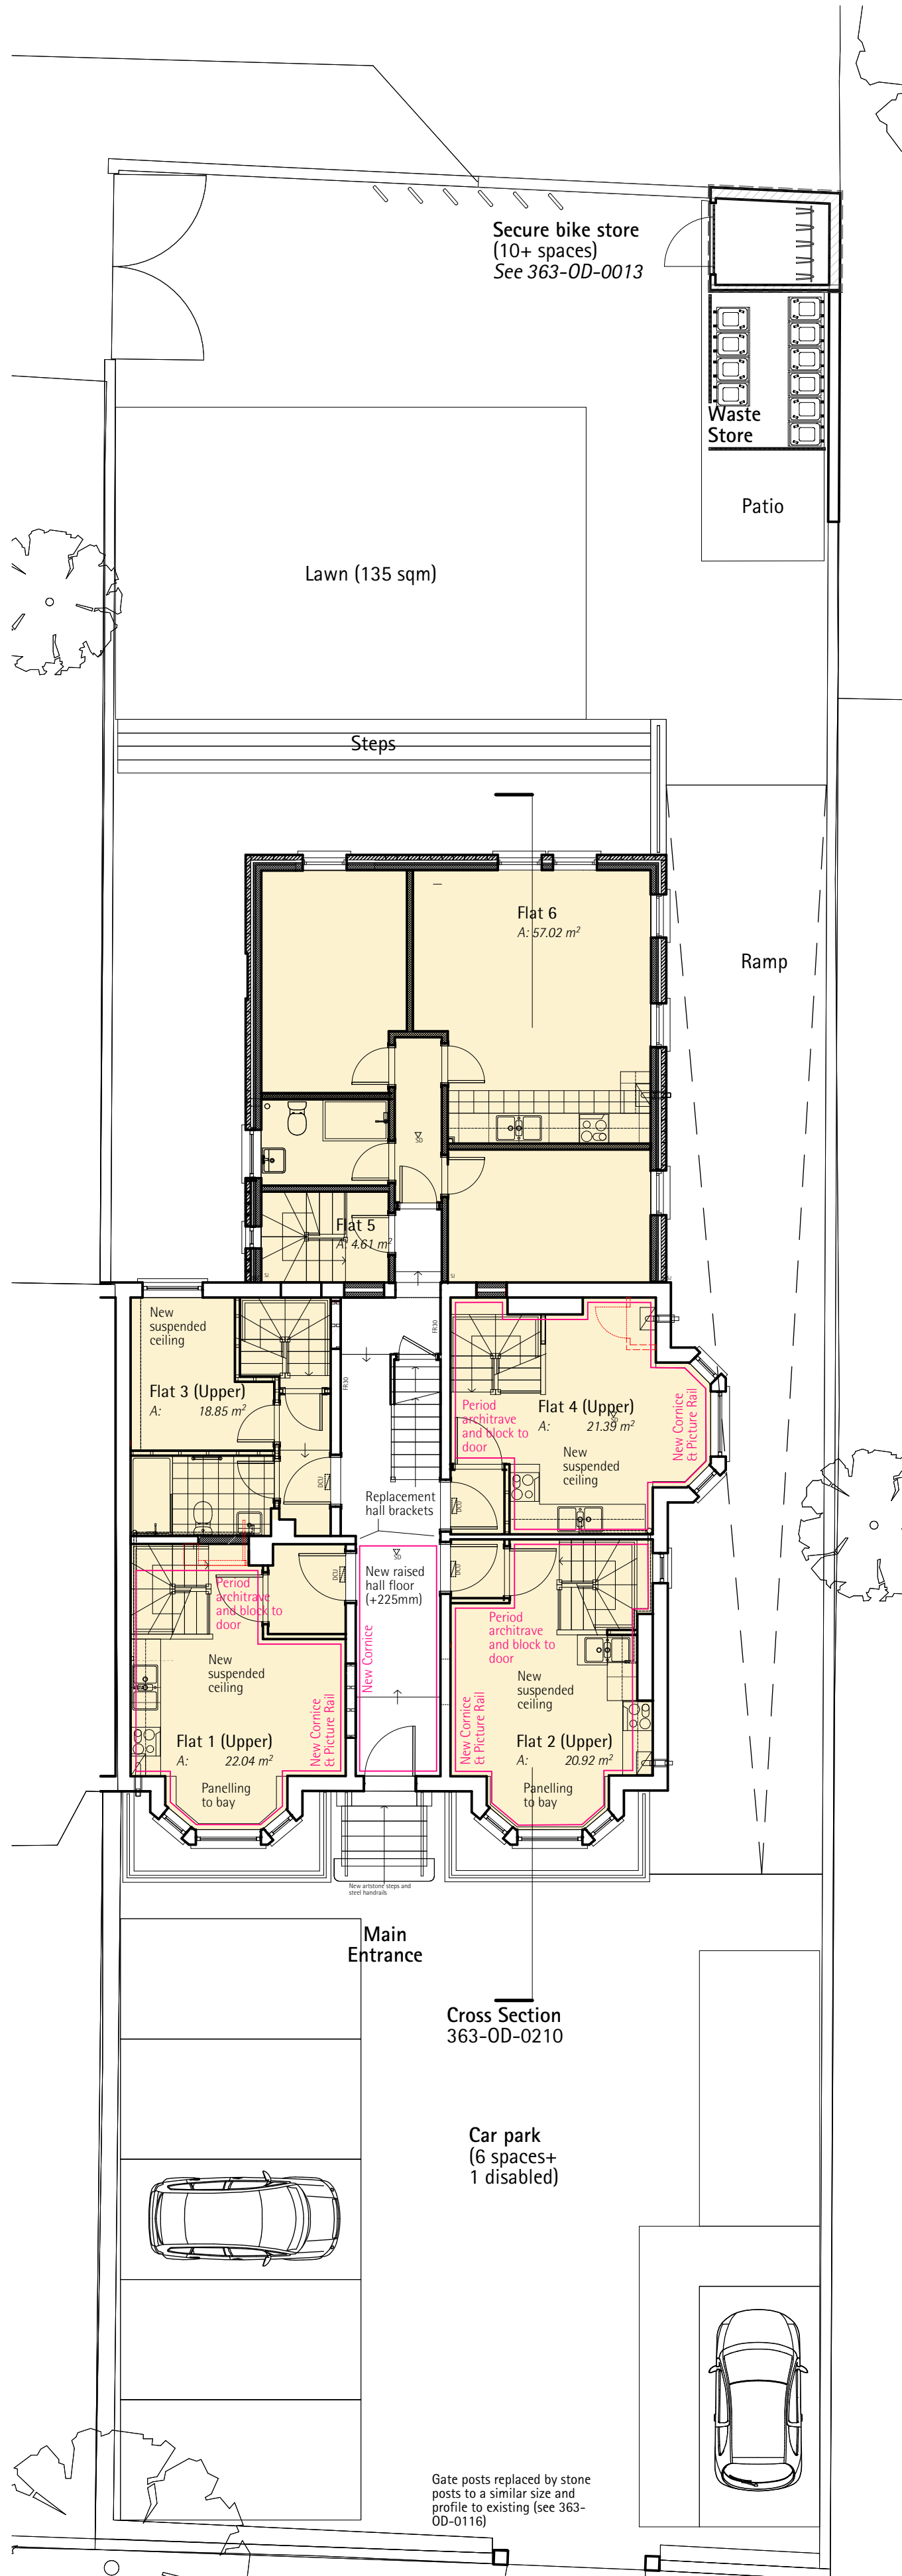


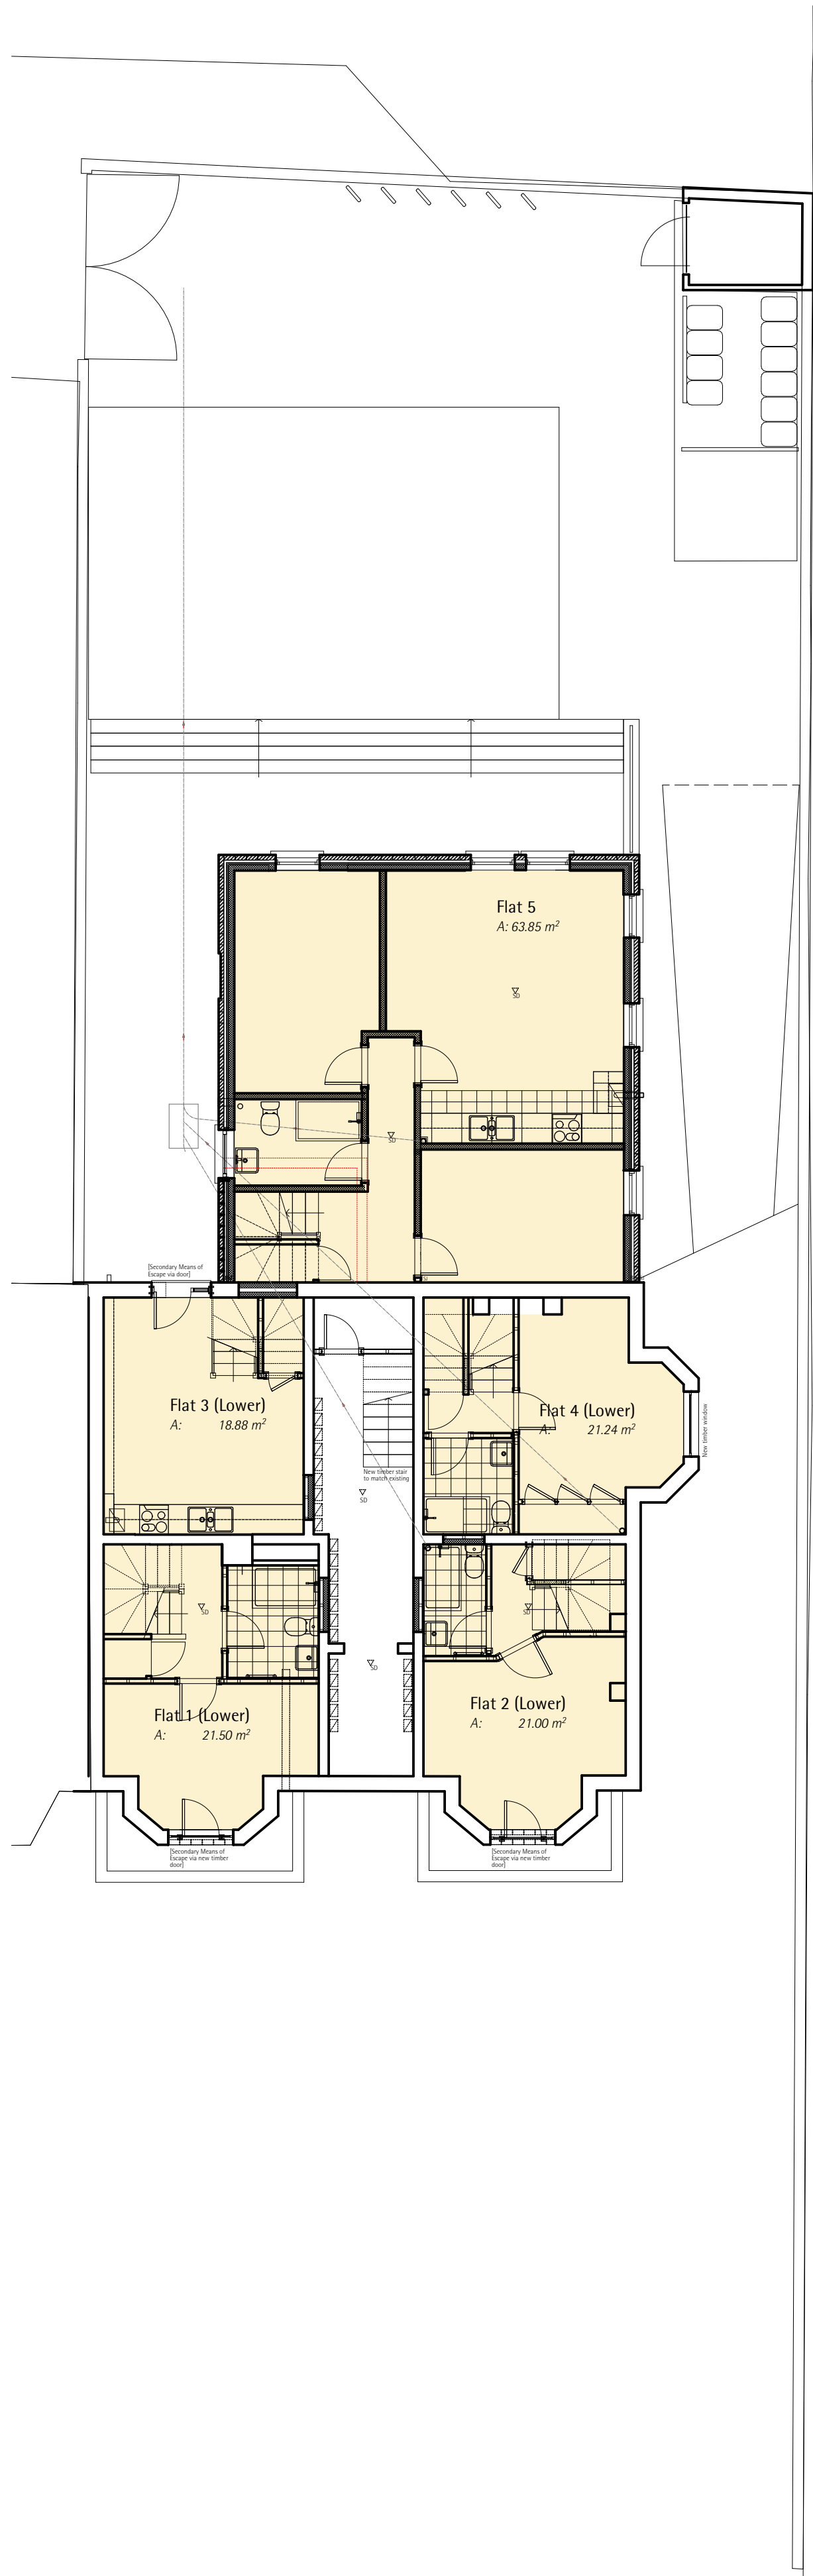

General Notes

- Do not scale drawings, dimensions govern.
- All dimensions are in millimeters unless noted otherwise.
- All dimensions to be field verified before proceeding with work.
- All areas are indicative and approximate only.

This document is copyright ©Arca

Legend

Rev	Description	Date
01	12 Simplified Design	23/03/2022

Client:

Feltham Management Ltd

20 Aldwych Avenue Rusholme Manchester M14 5NL UK

Project:

363 Wilmslow Road

New Homes

Manchester

Title:

Floor Plans (As Proposed)

Stage / Status:

For Planning Approval

Project Code	Scale @ A1	Date
363	1:100	23/03/2022

Drawing Number	Revision
363-OD-0208	01