





LOCATION PLAN 1:500


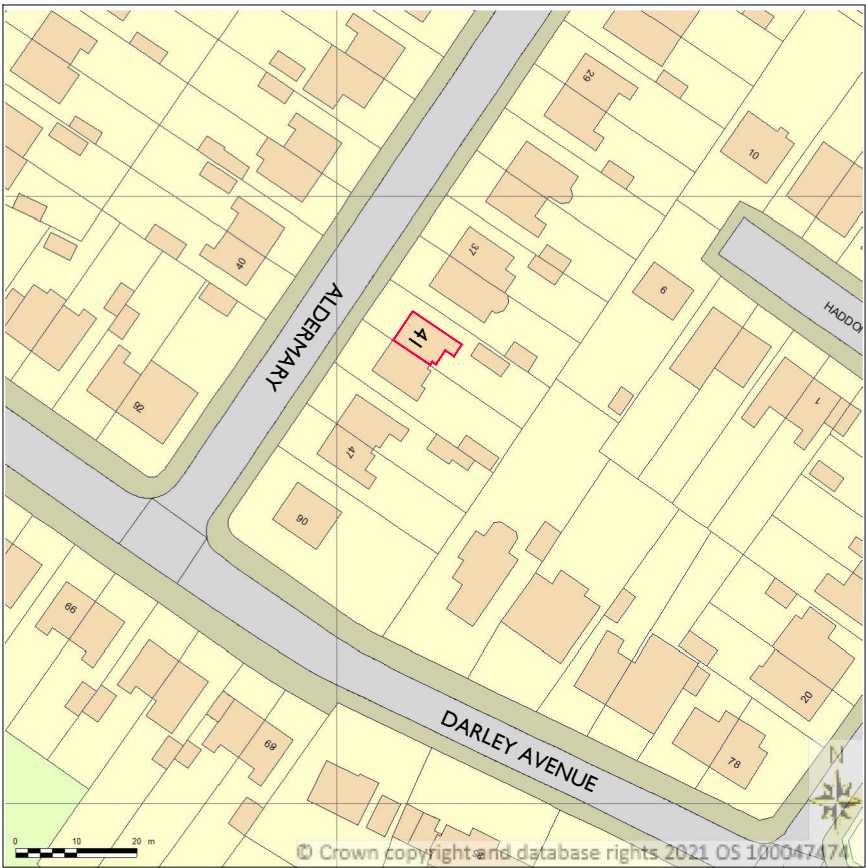


SITE PLAN 1:1250


 


LOCATION & SITE PLAN

REV.	DESCRIPTION	DATE
whitaker PLANNING & DESIGN LTD 6 Lawn Avenue, Burley-in-Wharfedale, LS29 7ET Tel: 07714 677721 email: stephen@whitakerpd.co.uk		
Project		
PROPOSED GROUND FLOOR EXTENSION 41 ALDERMARY, CHORLTON MANCHESTER, M21 7QW		
Title		
LOCATION & SITE PLAN		
Client		
MR & MRS P PANESAR		
Project No.	Drawing No.	Revision
.	001	-
Scale	1:500 & 1:1250 @ A3	Checked
Status	PLANNING	Date
		MAR 2022

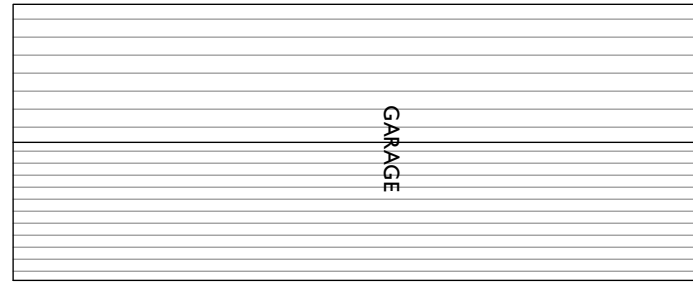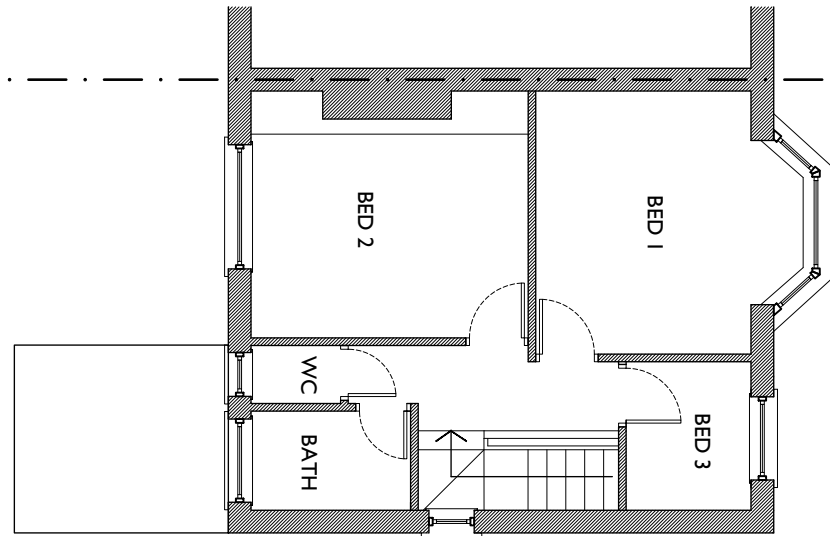

FIRST FLOOR

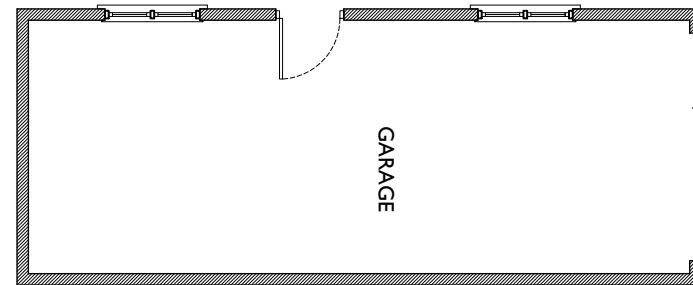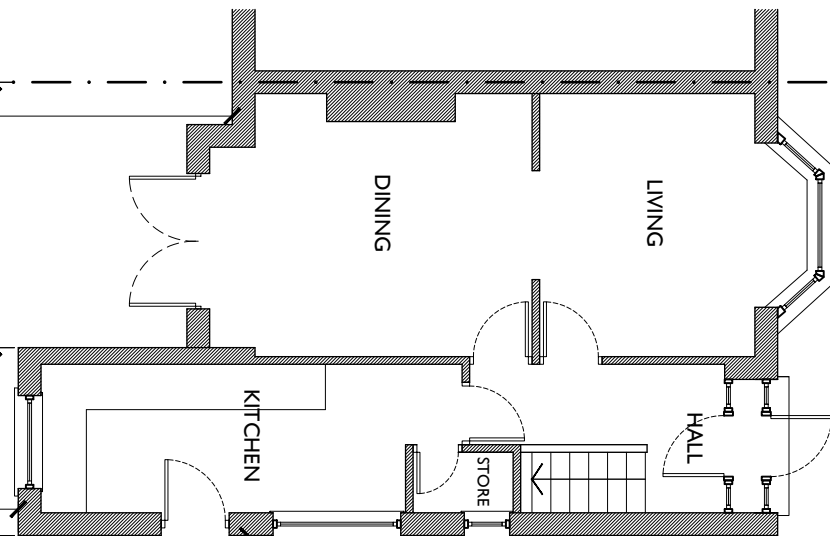


18760

6510

8247

5995
3510
2485


2252

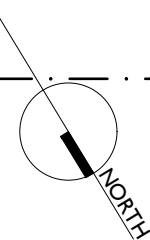


GROUND FLOOR

EXISTING GF & FF PLANS


REV.	DESCRIPTION	DATE
whitaker PLANNING & DESIGN LTD 6 Lawn Avenue, Burley-in-Wharfedale, Ilkley, LS29 7ET Tel: 07714 677721 email: stephen@whitakerpd.co.uk		
Project		
PROPOSED EXTENSION		
41 ALDERMARY, CHORLTON, MANCHESTER		
Title		
EXISTING GF & FF PLAN		
Client		
MR. & MRS P PANESAR		
Project No.	Drawing No.	Revision
.	002	
Scale		Checked
1:100 @ A3		.
Status	Drawn	Date
PLANNING	.	MAR 2022

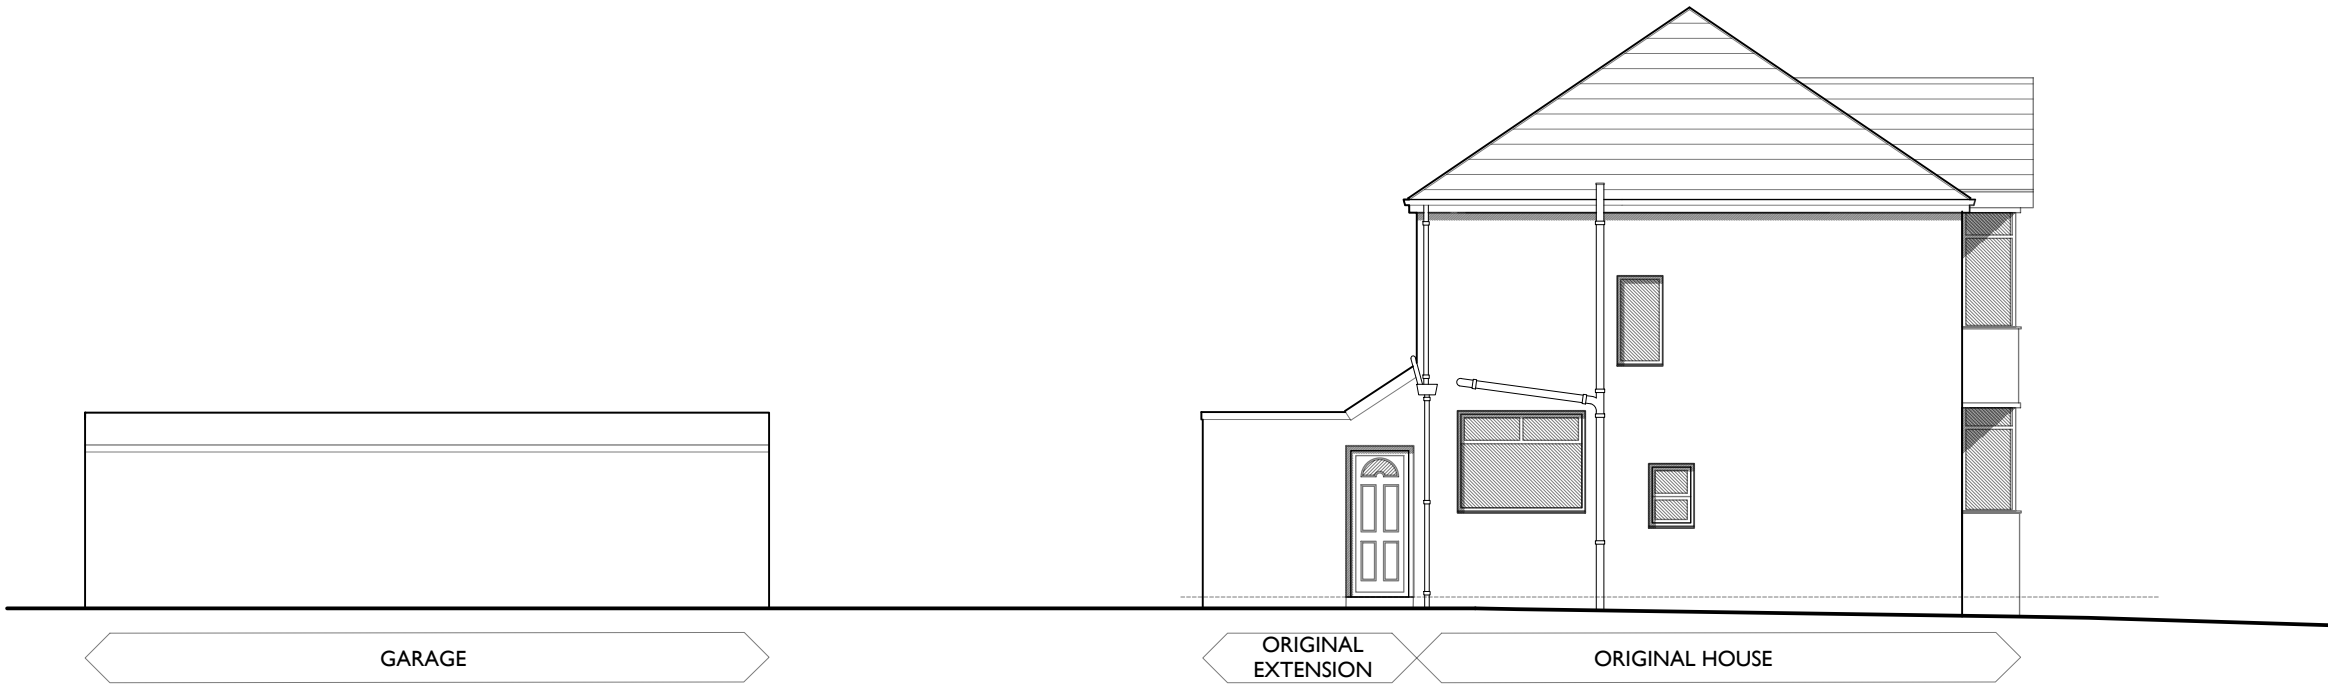

NE ELEVATION

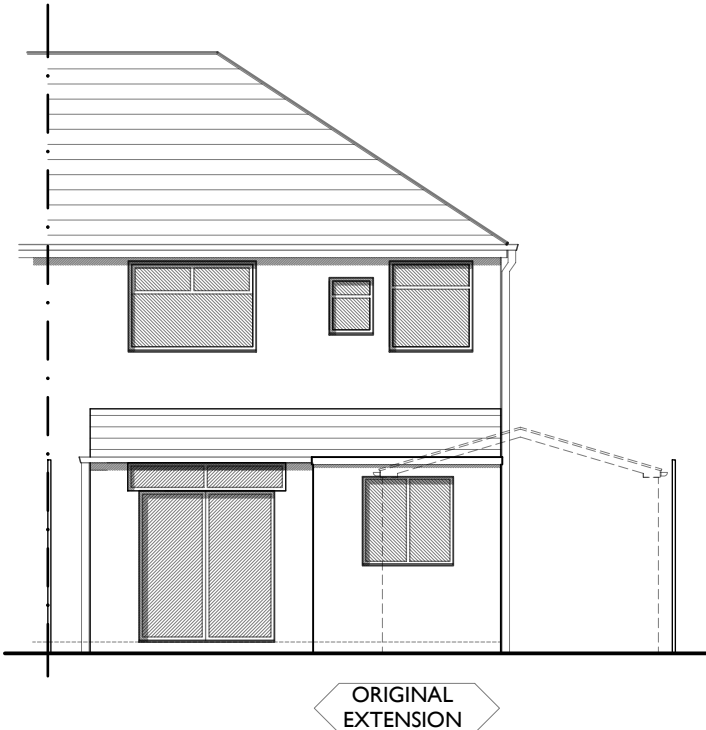

SE ELEVATION

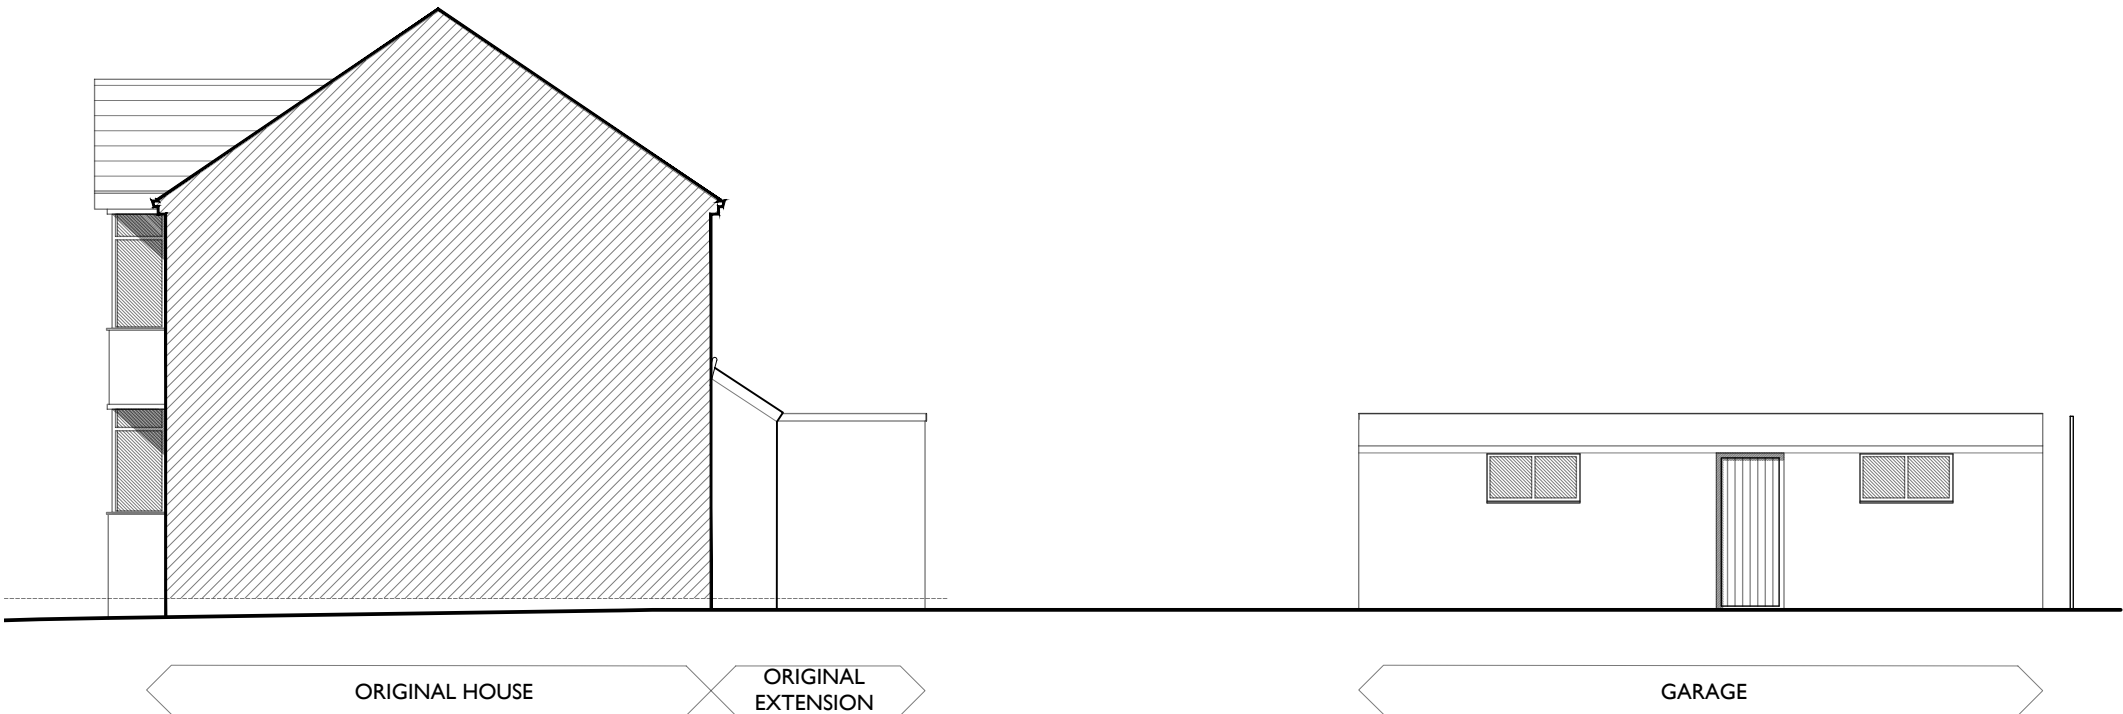

SW ELEVATION

REV.	DESCRIPTION	DATE
------	-------------	------


whitaker PLANNING & DESIGN LTD
 6 Lawn Avenue, Burley-in-Wharfedale, Ilkley, LS29 7ET
 Tel: 07714 677721 email: stephen@whitakerpd.co.uk

Project
PROPOSED EXTENSION
41 ALDERMARY, CHORLTON, MANCHESTER


Title
EXISTING ELEVATIONS

Client MR. & MRS P PANESAR		
Project No. .	Drawing No. 003	Revision
Scale 1:100 @ A3		Checked .
Status PLANNING	Drawn .	Date MAR 2022

EXISTING ELEVATIONS

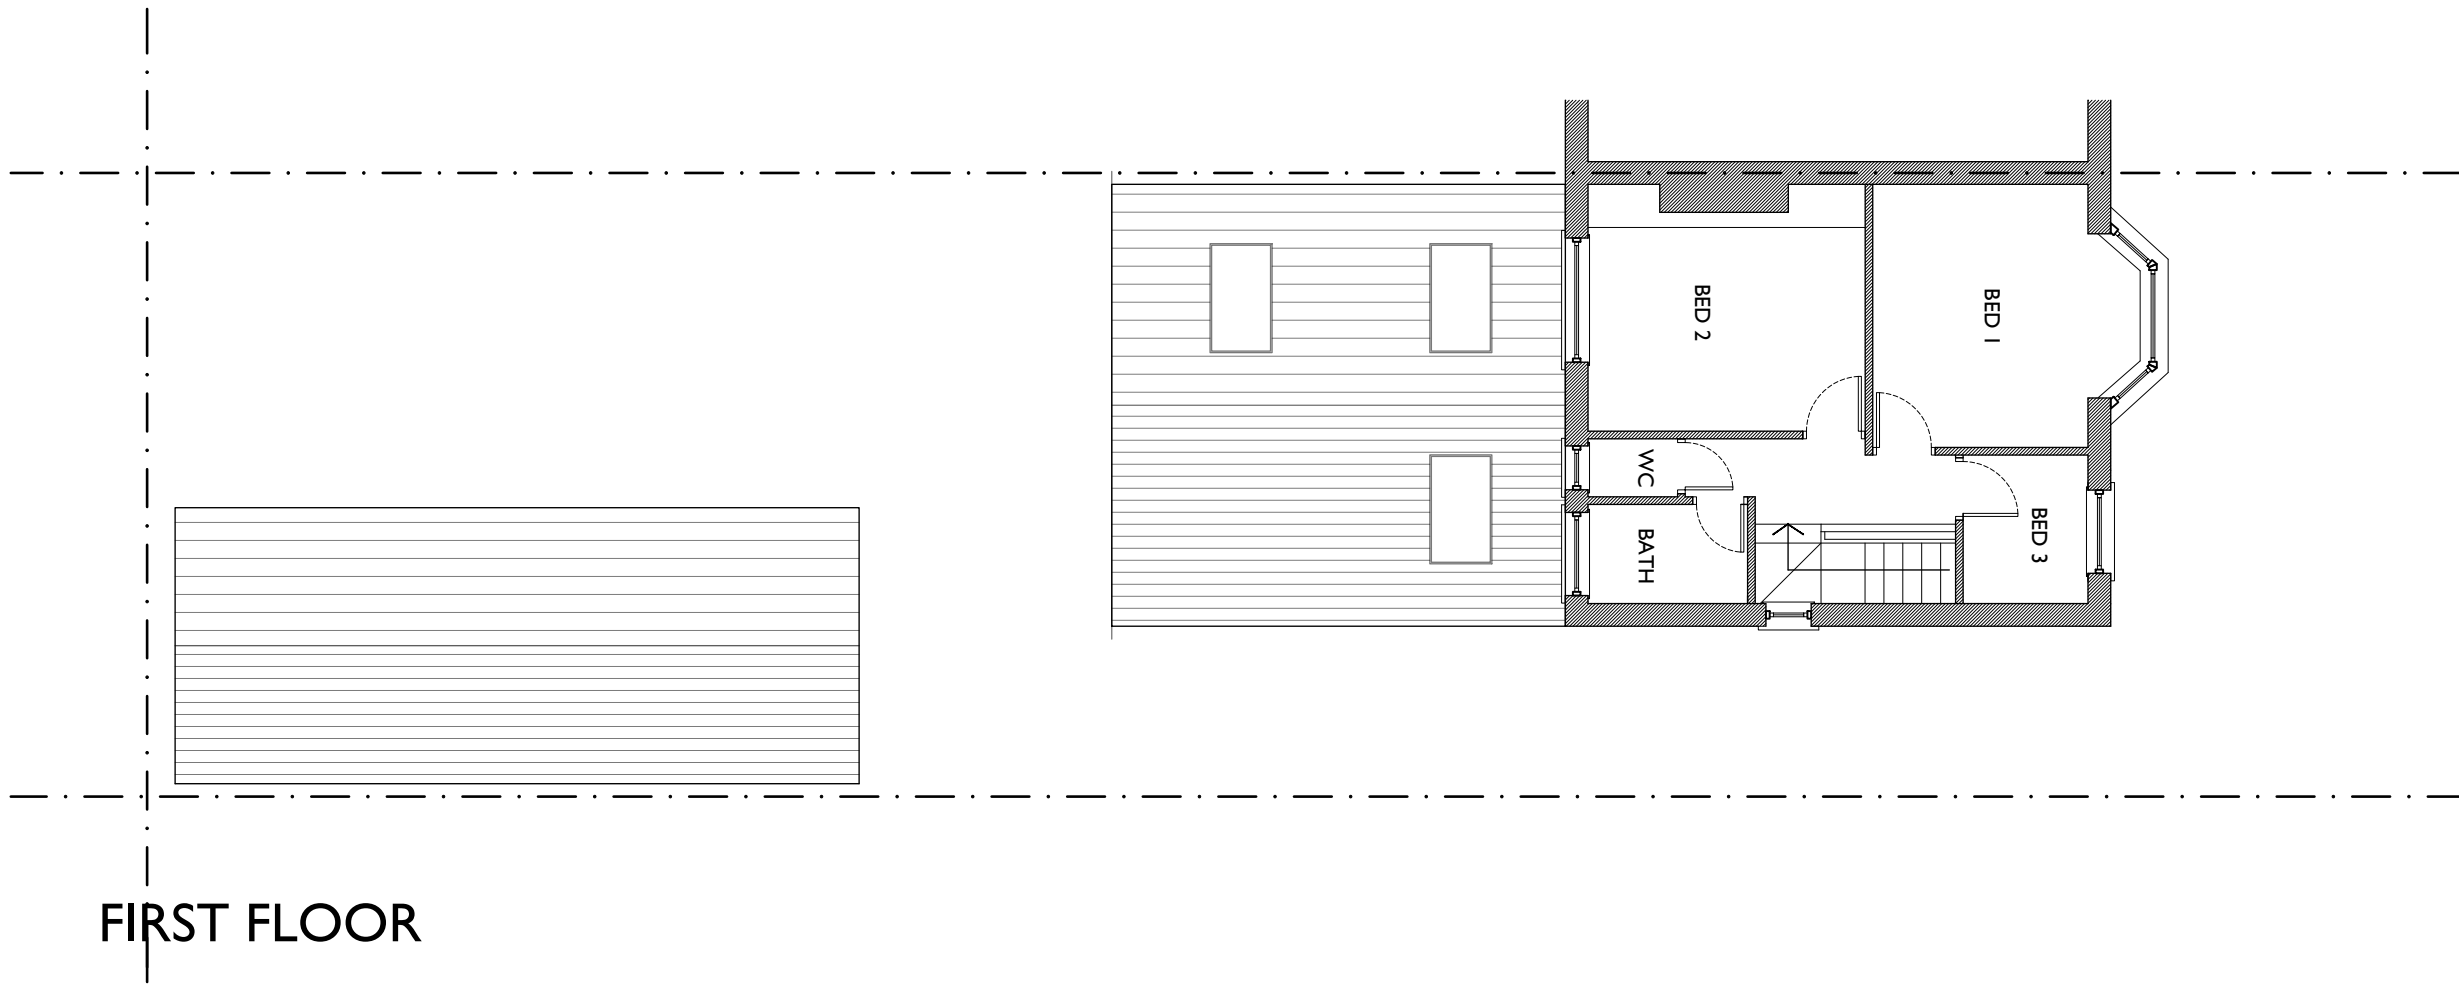

FIRST FLOOR

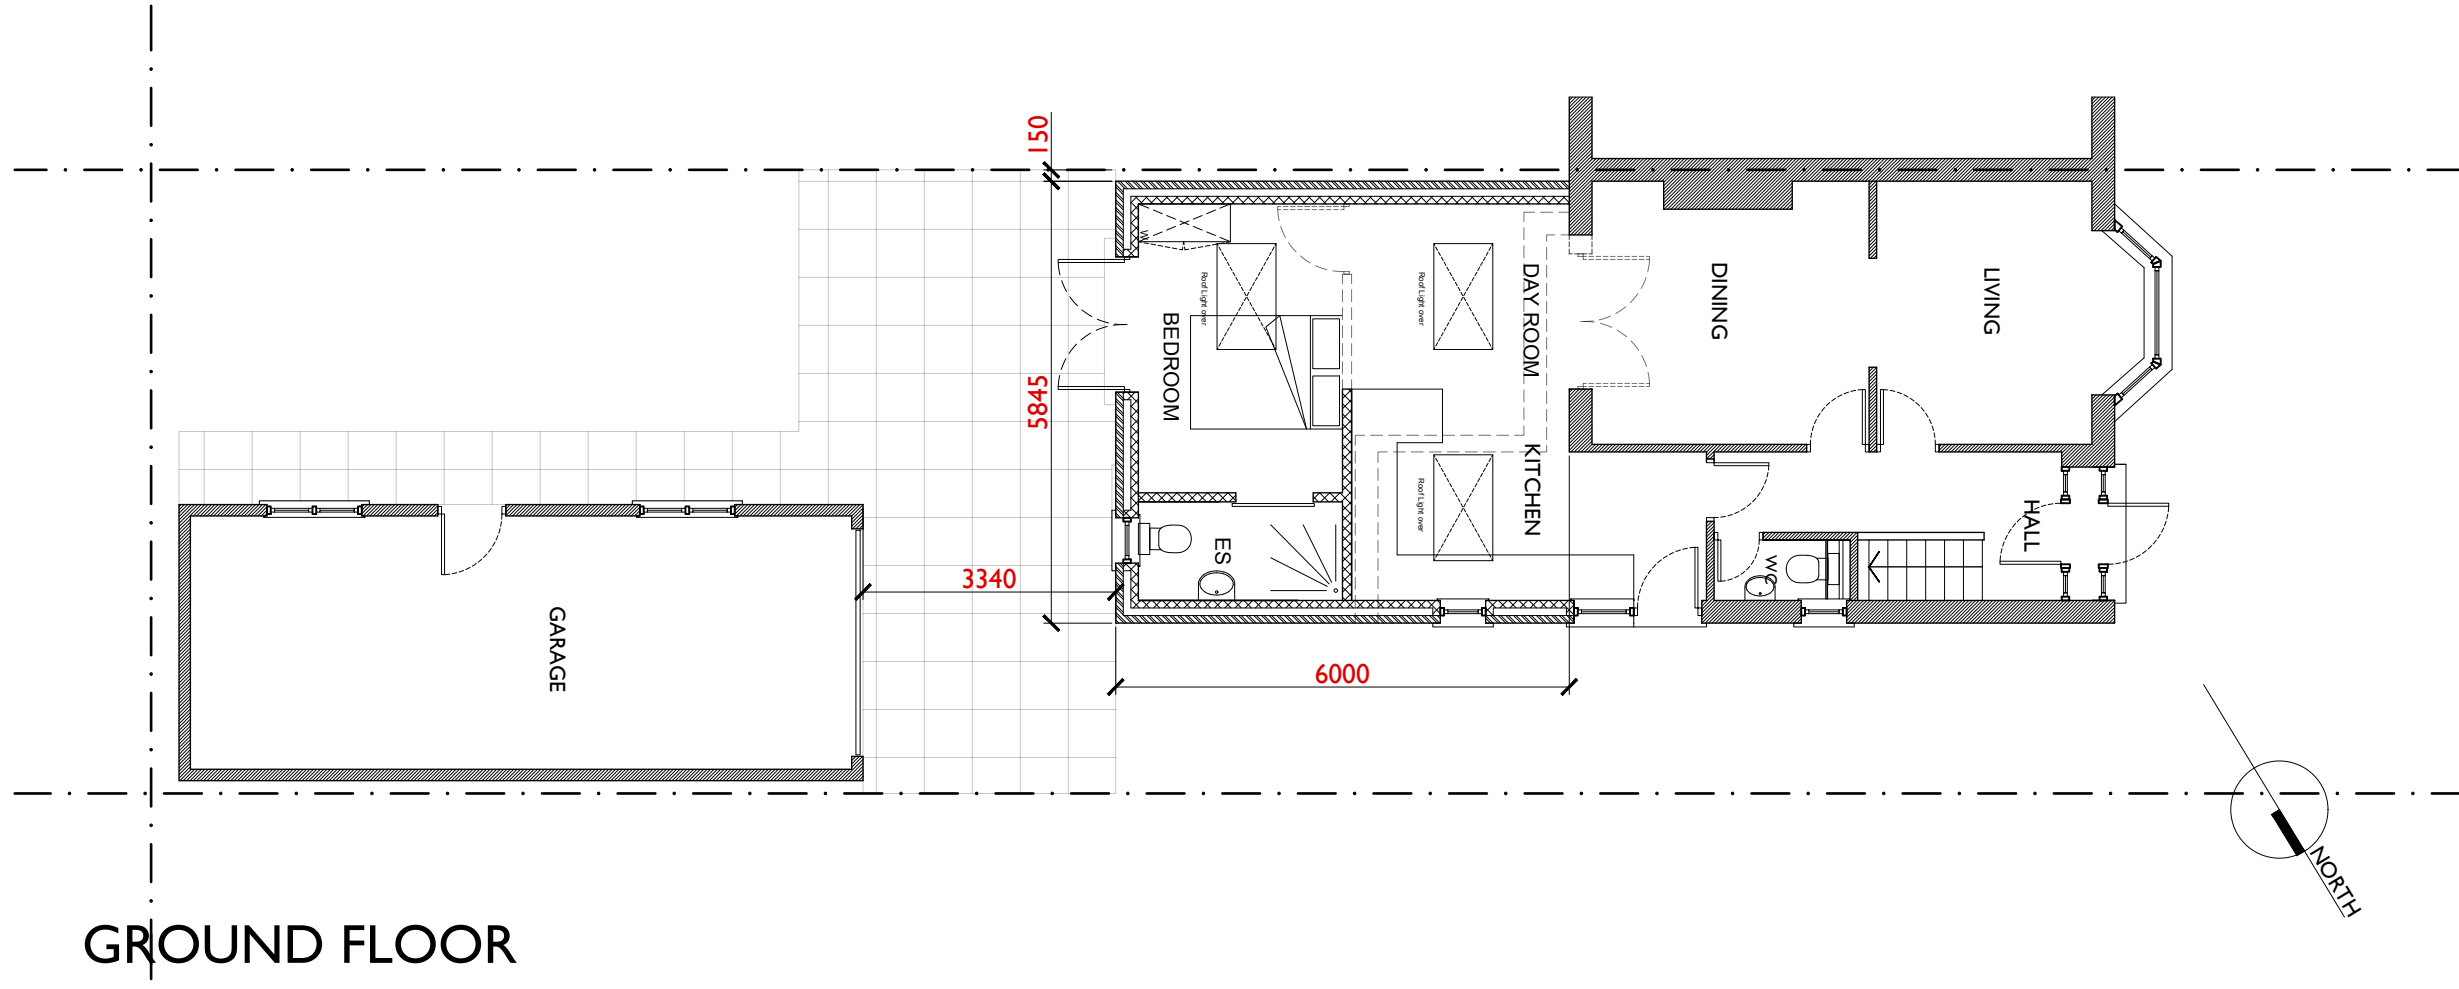


GROUND FLOOR

PROPOSED GF & FF PLANS


REV.	DESCRIPTION	DATE
whitaker PLANNING & DESIGN LTD 6 Lawn Avenue, Burley-in-Wharfedale, Ilkley, LS29 7ET Tel: 07714 677721 email: stephen@whitakerpd.co.uk		
Project		
PROPOSED EXTENSION		
41 ALDERMARY, CHORLTON, MANCHESTER		
Title		
PROPOSED GF & FF PLANS		
Client		
MR. & MRS P PANESAR		
Project No.	Drawing No.	Revision
.	004	
Scale		Checked
1:100 @ A3		.
Status	Drawn	Date
PLANNING	.	MAR 2022



NE ELEVATION

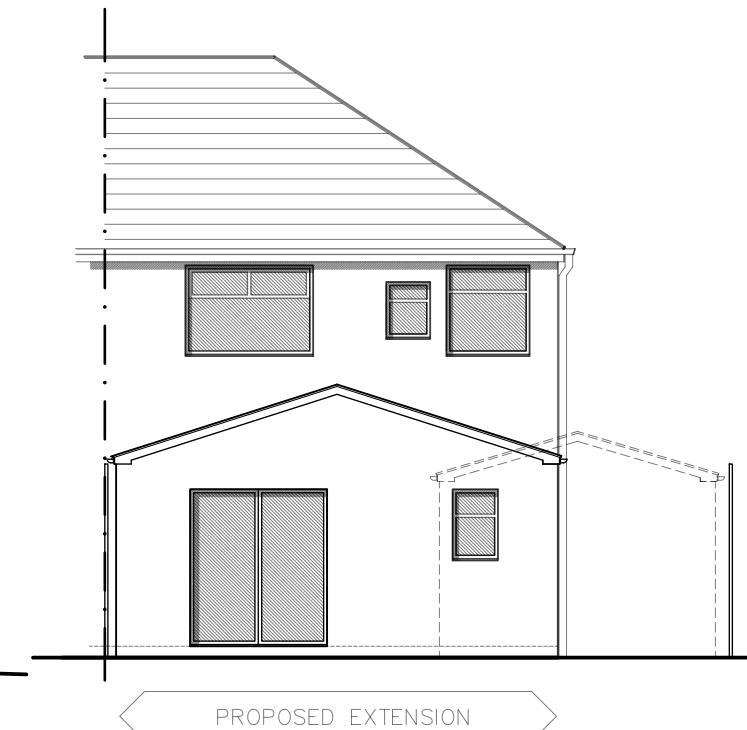

SE ELEVATION

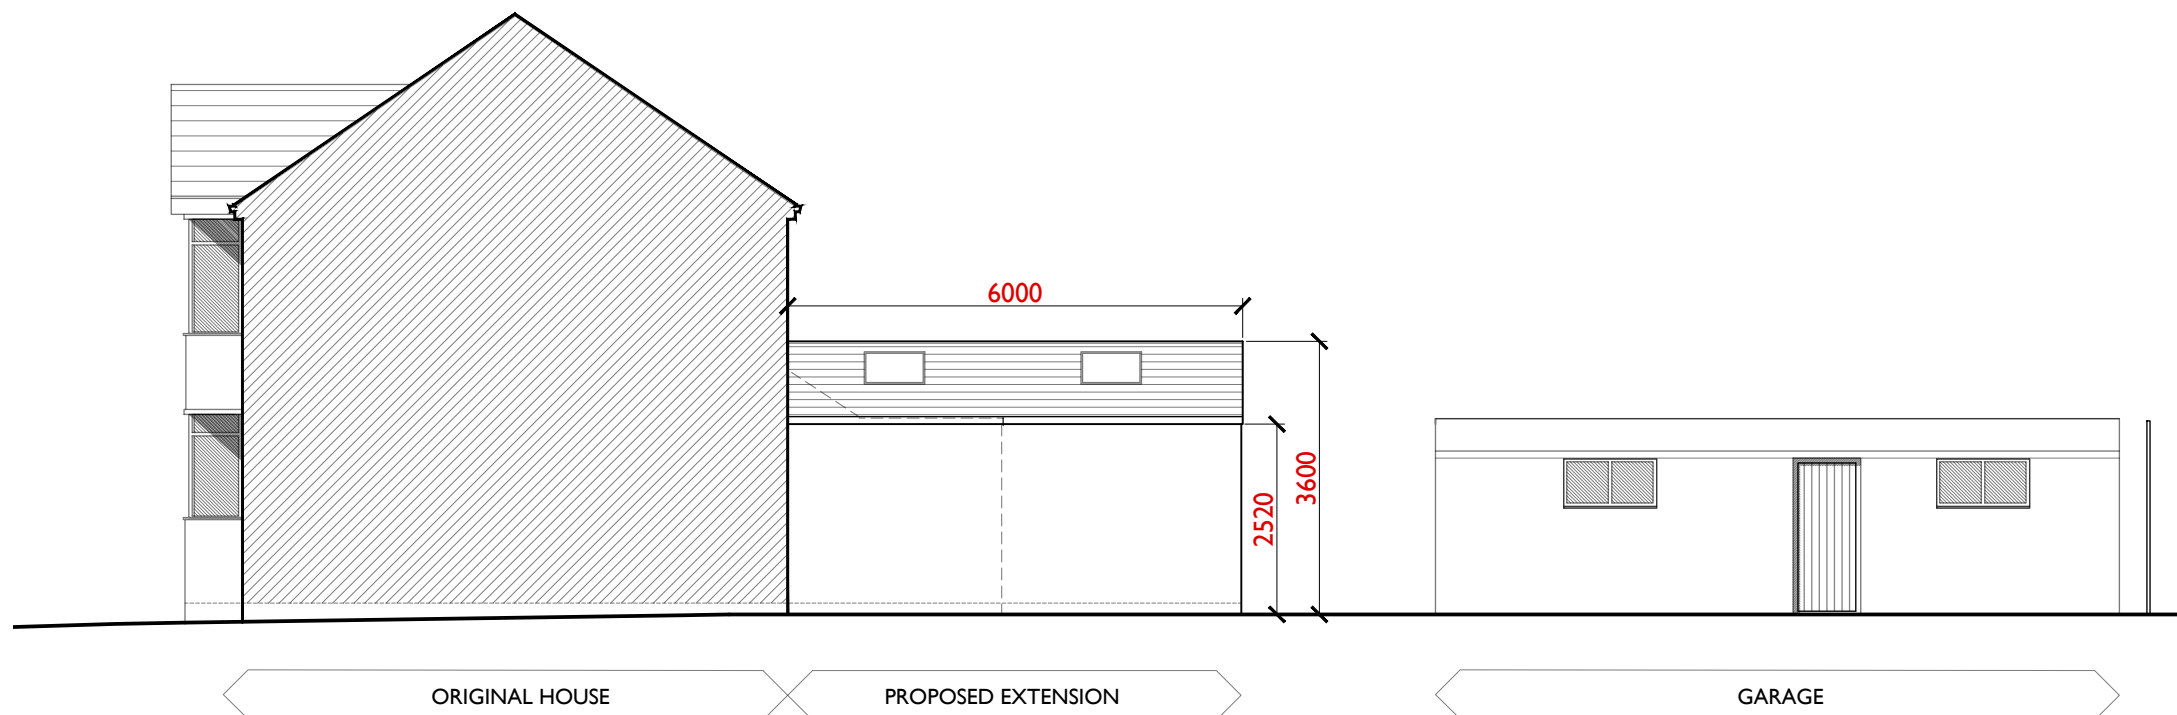

SW ELEVATION

PROPOSED ELEVATIONS

REV.	DESCRIPTION	DATE
------	-------------	------

whitaker PLANNING & DESIGN LTD



6 Lawn Avenue, Burley-in-Wharfedale, Ilkley, LS29 7ET
Tel: 07714 677721 email: stephen@whitakerpd.co.uk

Project
PROPOSED EXTENSION
41 ALDERMARY, CHORLTON, MANCHESTER


Title
PROPOSED ELEVATIONS

Client
MR. & MRS P PANESAR

Project No.	Drawing No.	Revision
Scale	005	Checked
Status	Drawn	Date
PLANNING	.	MAR 2022

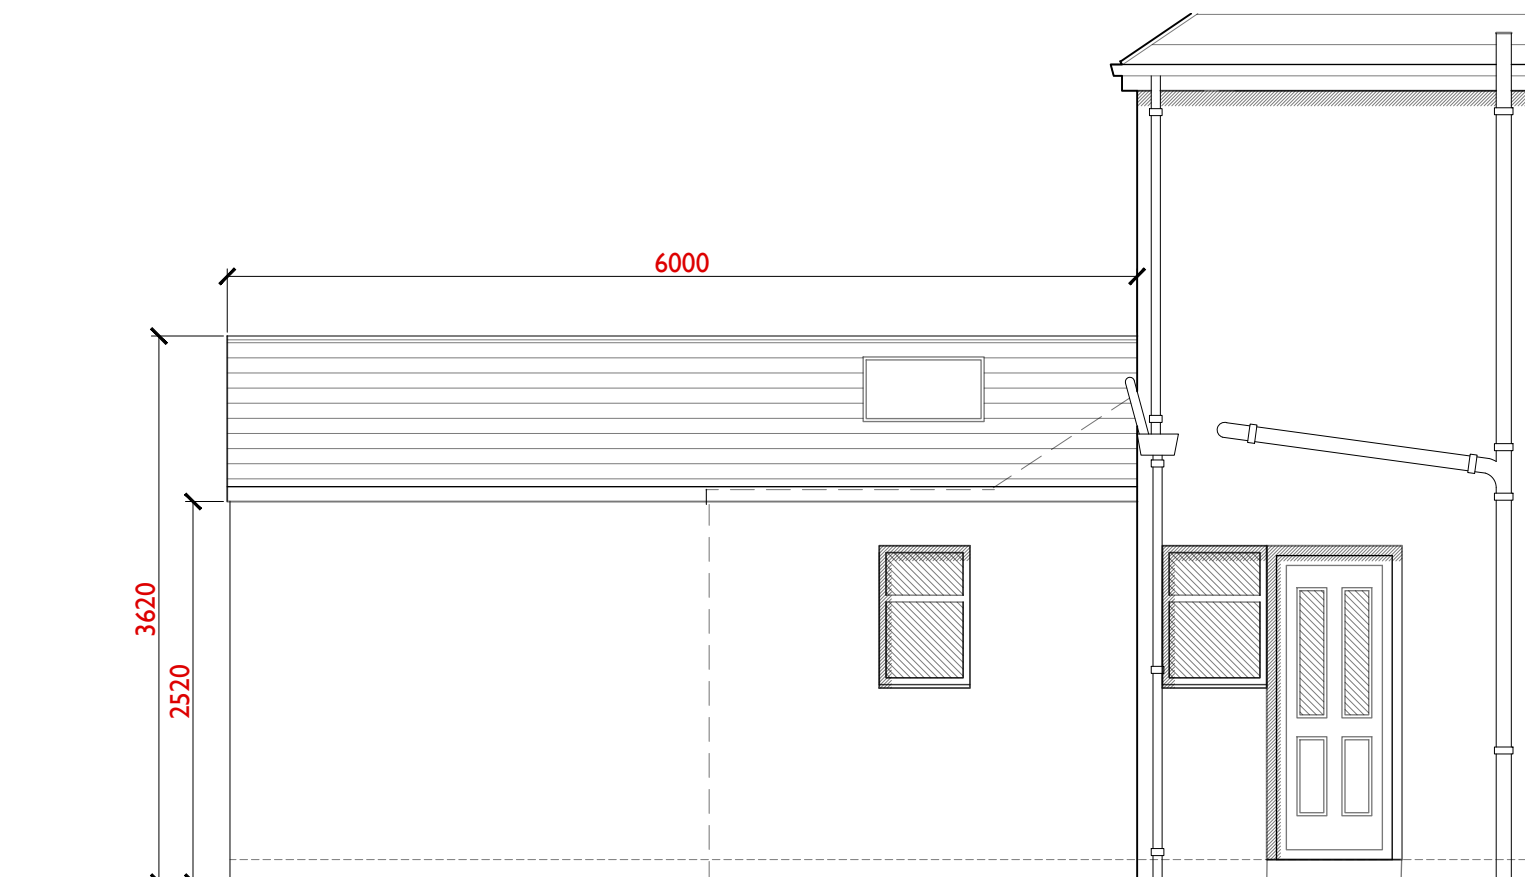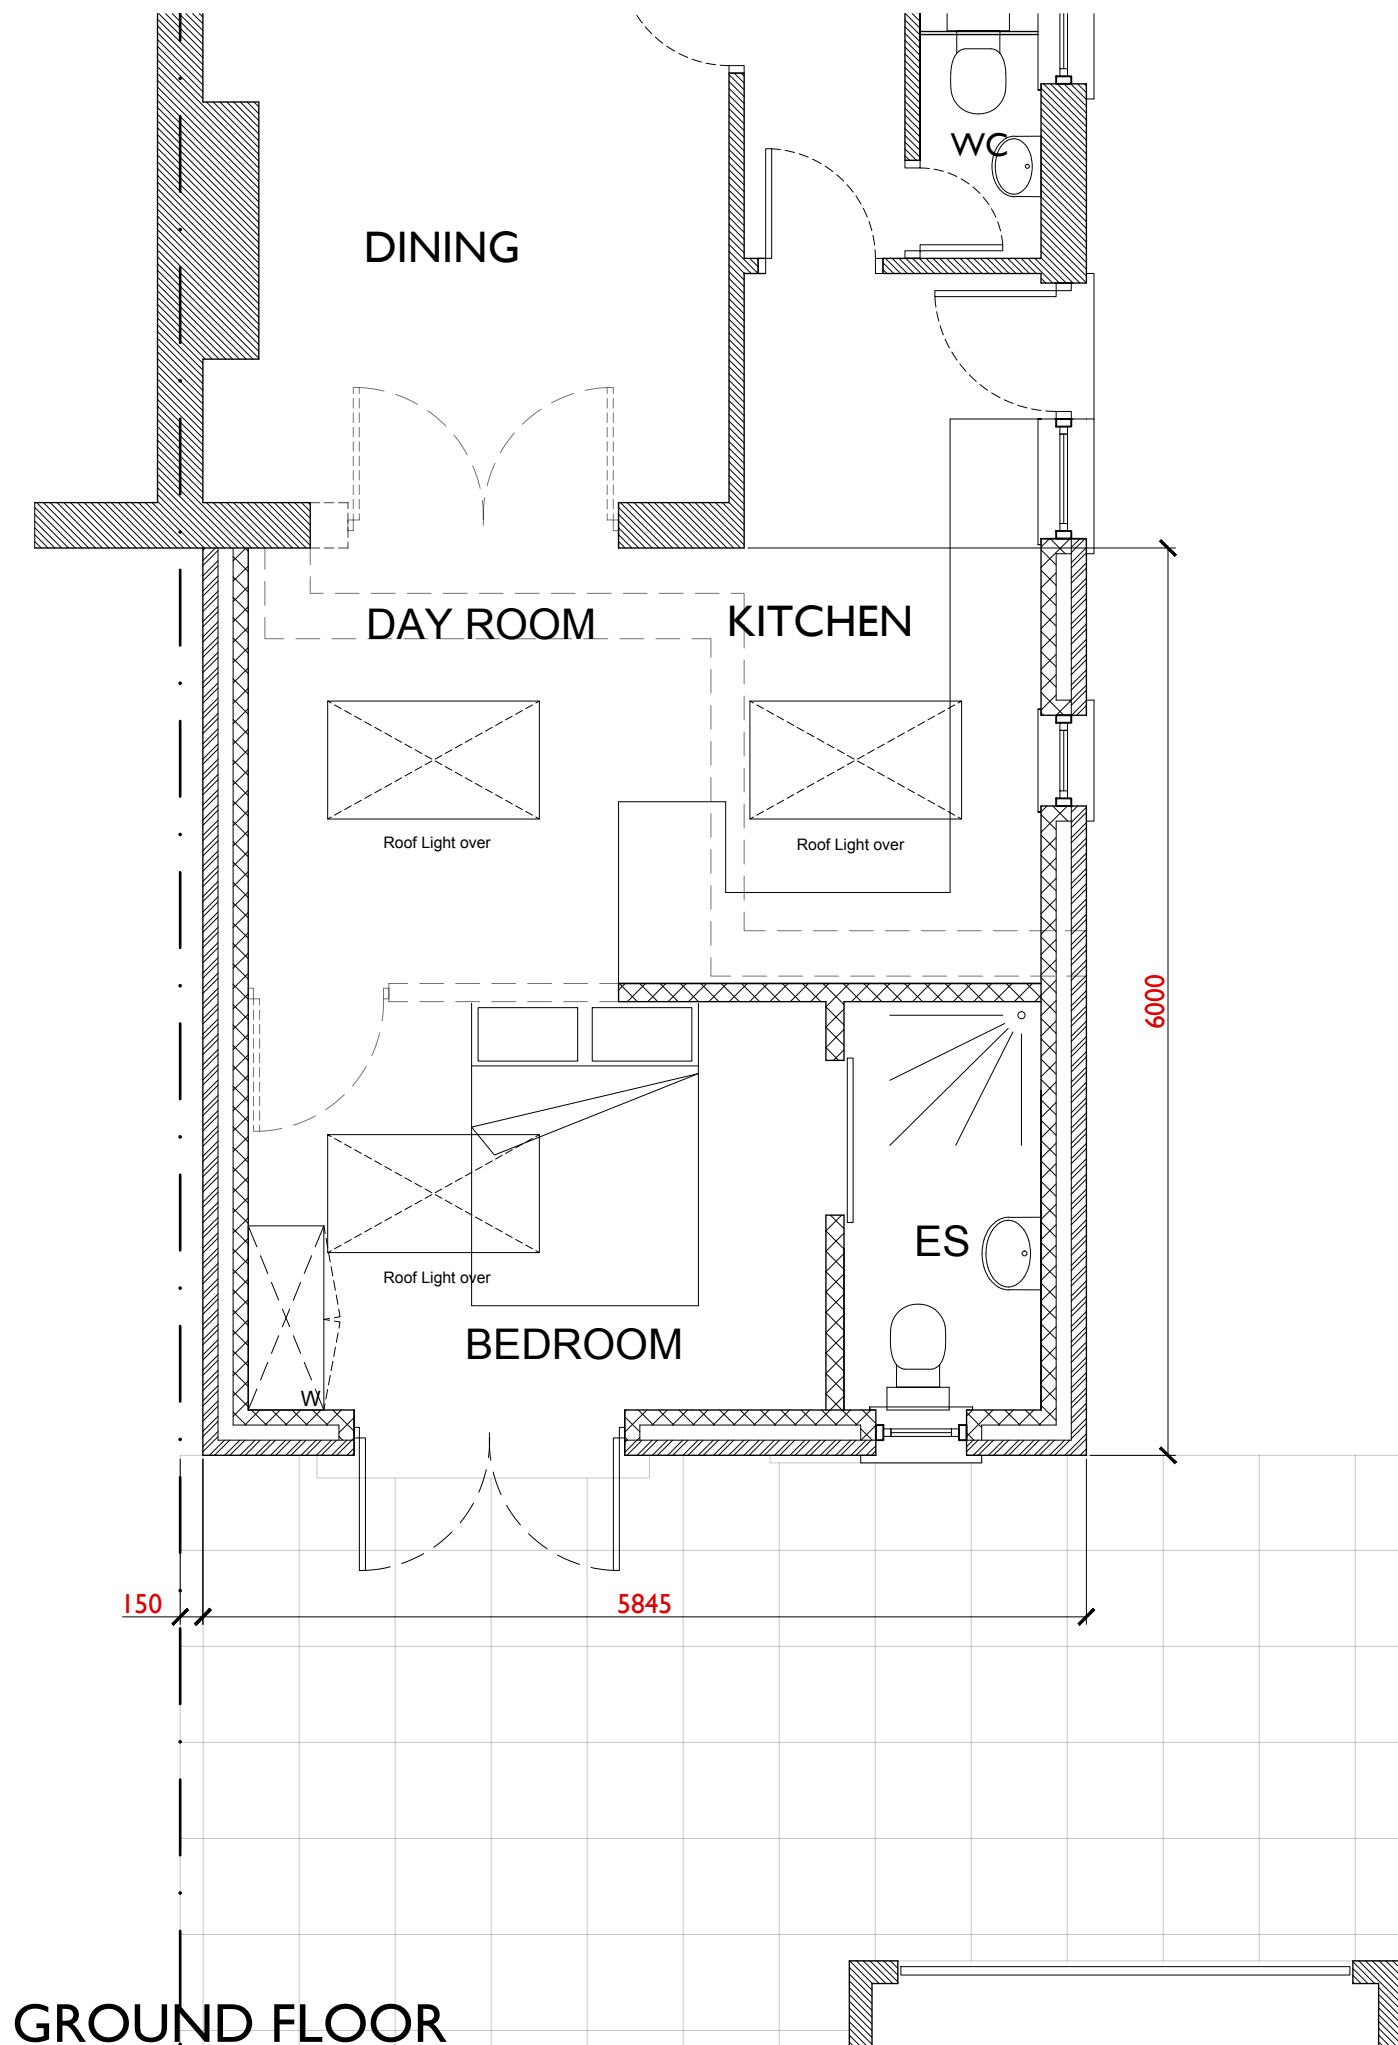

NW (SIDE) ELEVATION

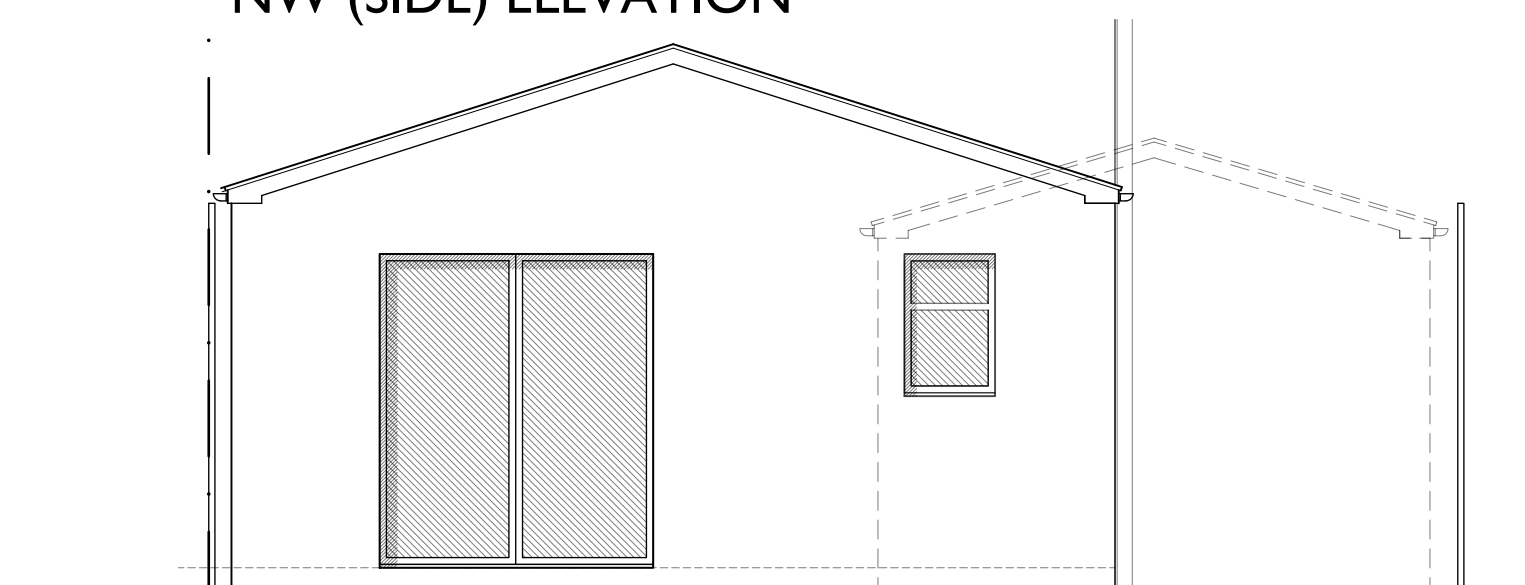

SE (REAR) ELEVATION

REV.	DESCRIPTION	DATE
whitaker PLANNING & DESIGN LTD 6 Lawn Avenue, Burley-in-Wharfedale, Ilkley, LS29 7ET Tel: 07714 677721 email: stephen@whitakerpd.co.uk		
Project PROPOSED EXTENSION 41 ALDERMARY, CHORLTON, MANCHESTER		
Title PROPOSED PLANS & ELEVATIONS		
Client MR. & MRS P PANESAR		
Project No.	Drawing No.	Revision
Scale	006	Checked
1:50 @ A3		.
Status	Drawn	Date
PLANNING	.	MAR 2022

PROPOSED PLANS & ELEVATIONS 1:50