

RFP SURVEYS
CONSULTING ENGINEERS & LAND SURVEYORS
920 EDENFIELD ROAD
NORDEN
ROCHDALE
OL12 7SS
07799574436
www.rfp-surveys.co.uk mail@rfp-surveys.co.uk

31 MAYWOOD AVENUE
MANCHESTER
M20 5GR

KITCHEN ALTERATIONS


JANUARY 2022

JOB NO: 22023


SHEET NO: 1

SCALE : 1:500

23 MARCH 2022

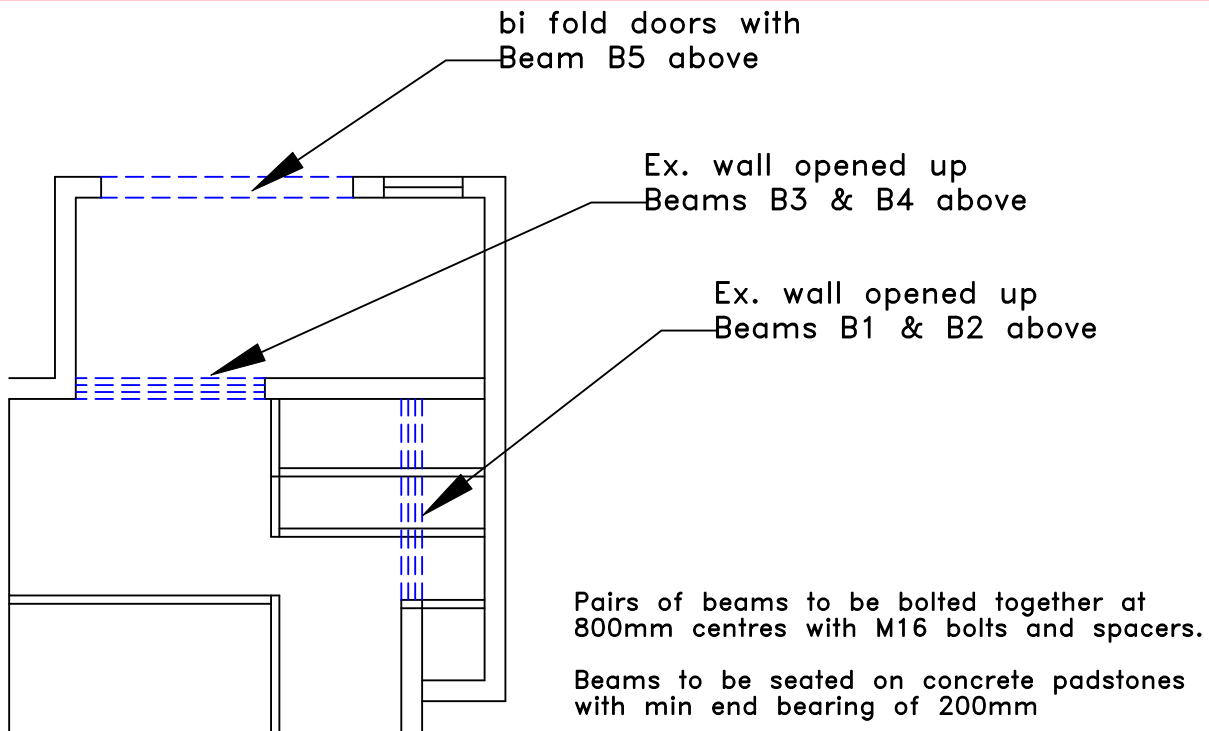

PROPOSED FLOOR PLAN

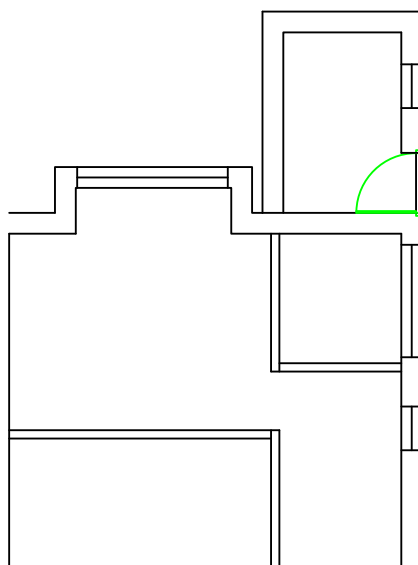

EXISTING FLOOR PLAN

BASIC RADON PROTECTION (if required)
Provide a 1200g (300um) radon membrane under
floor slab lapped 300mm double welted and
taped with gas proof tape at joints and service
entry points. Carry membrane over cavity and
provide suitable cavity tray and weep holes.