





EXISTING FRONT ELEVATION
SCALE 1:100




EXISTING REAR ELEVATION
SCALE 1:100

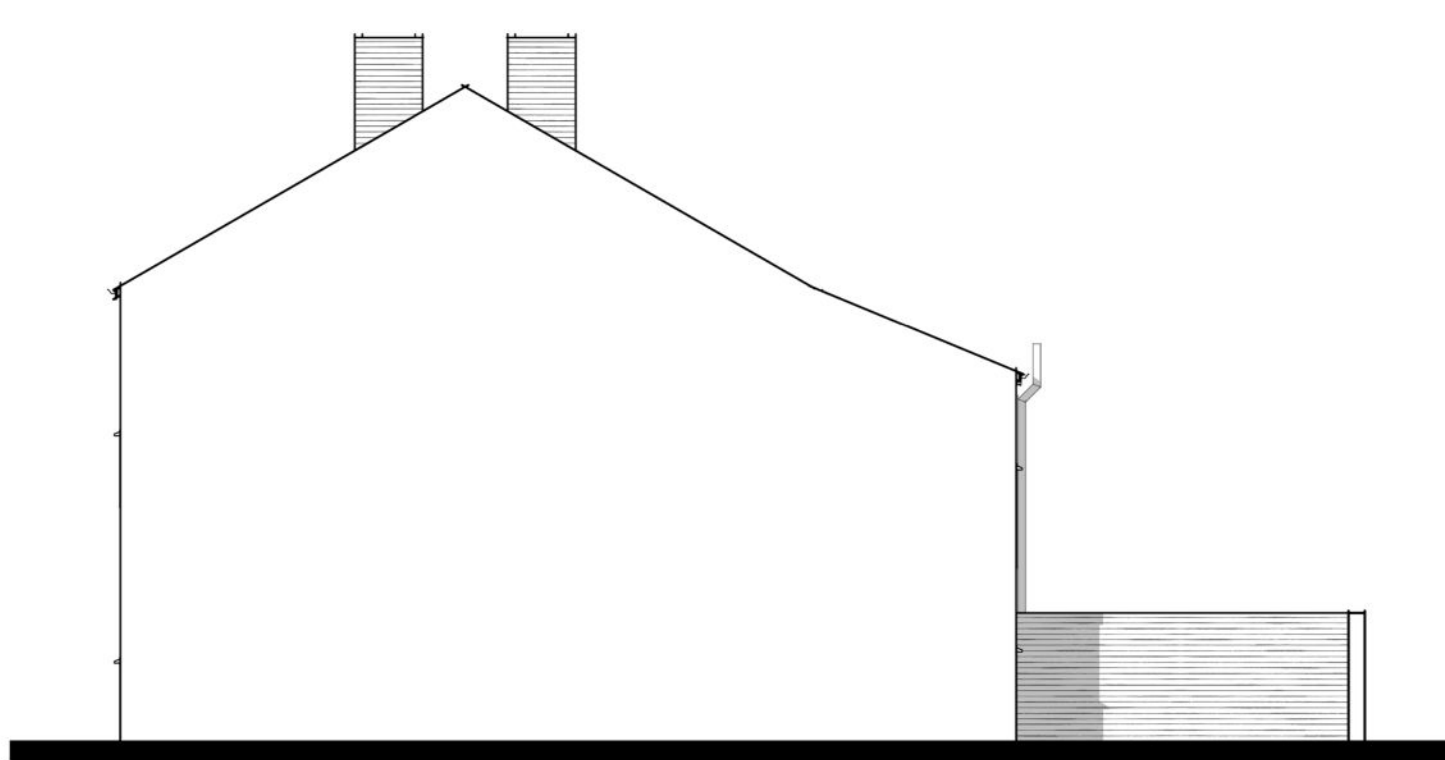


EXISTING SIDE ELEVATION
SCALE 1:100

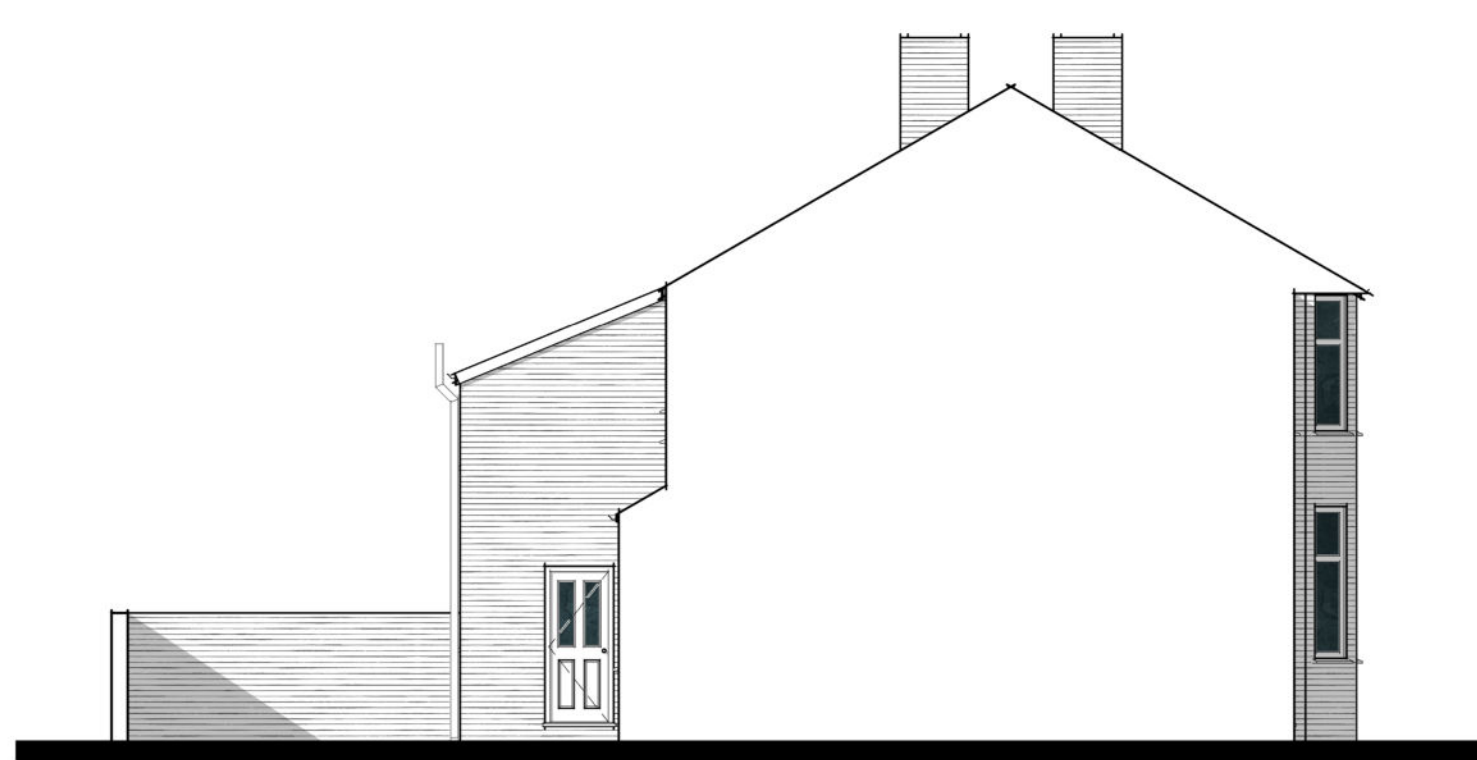


EXISTING SIDE ELEVATION
SCALE 1:100

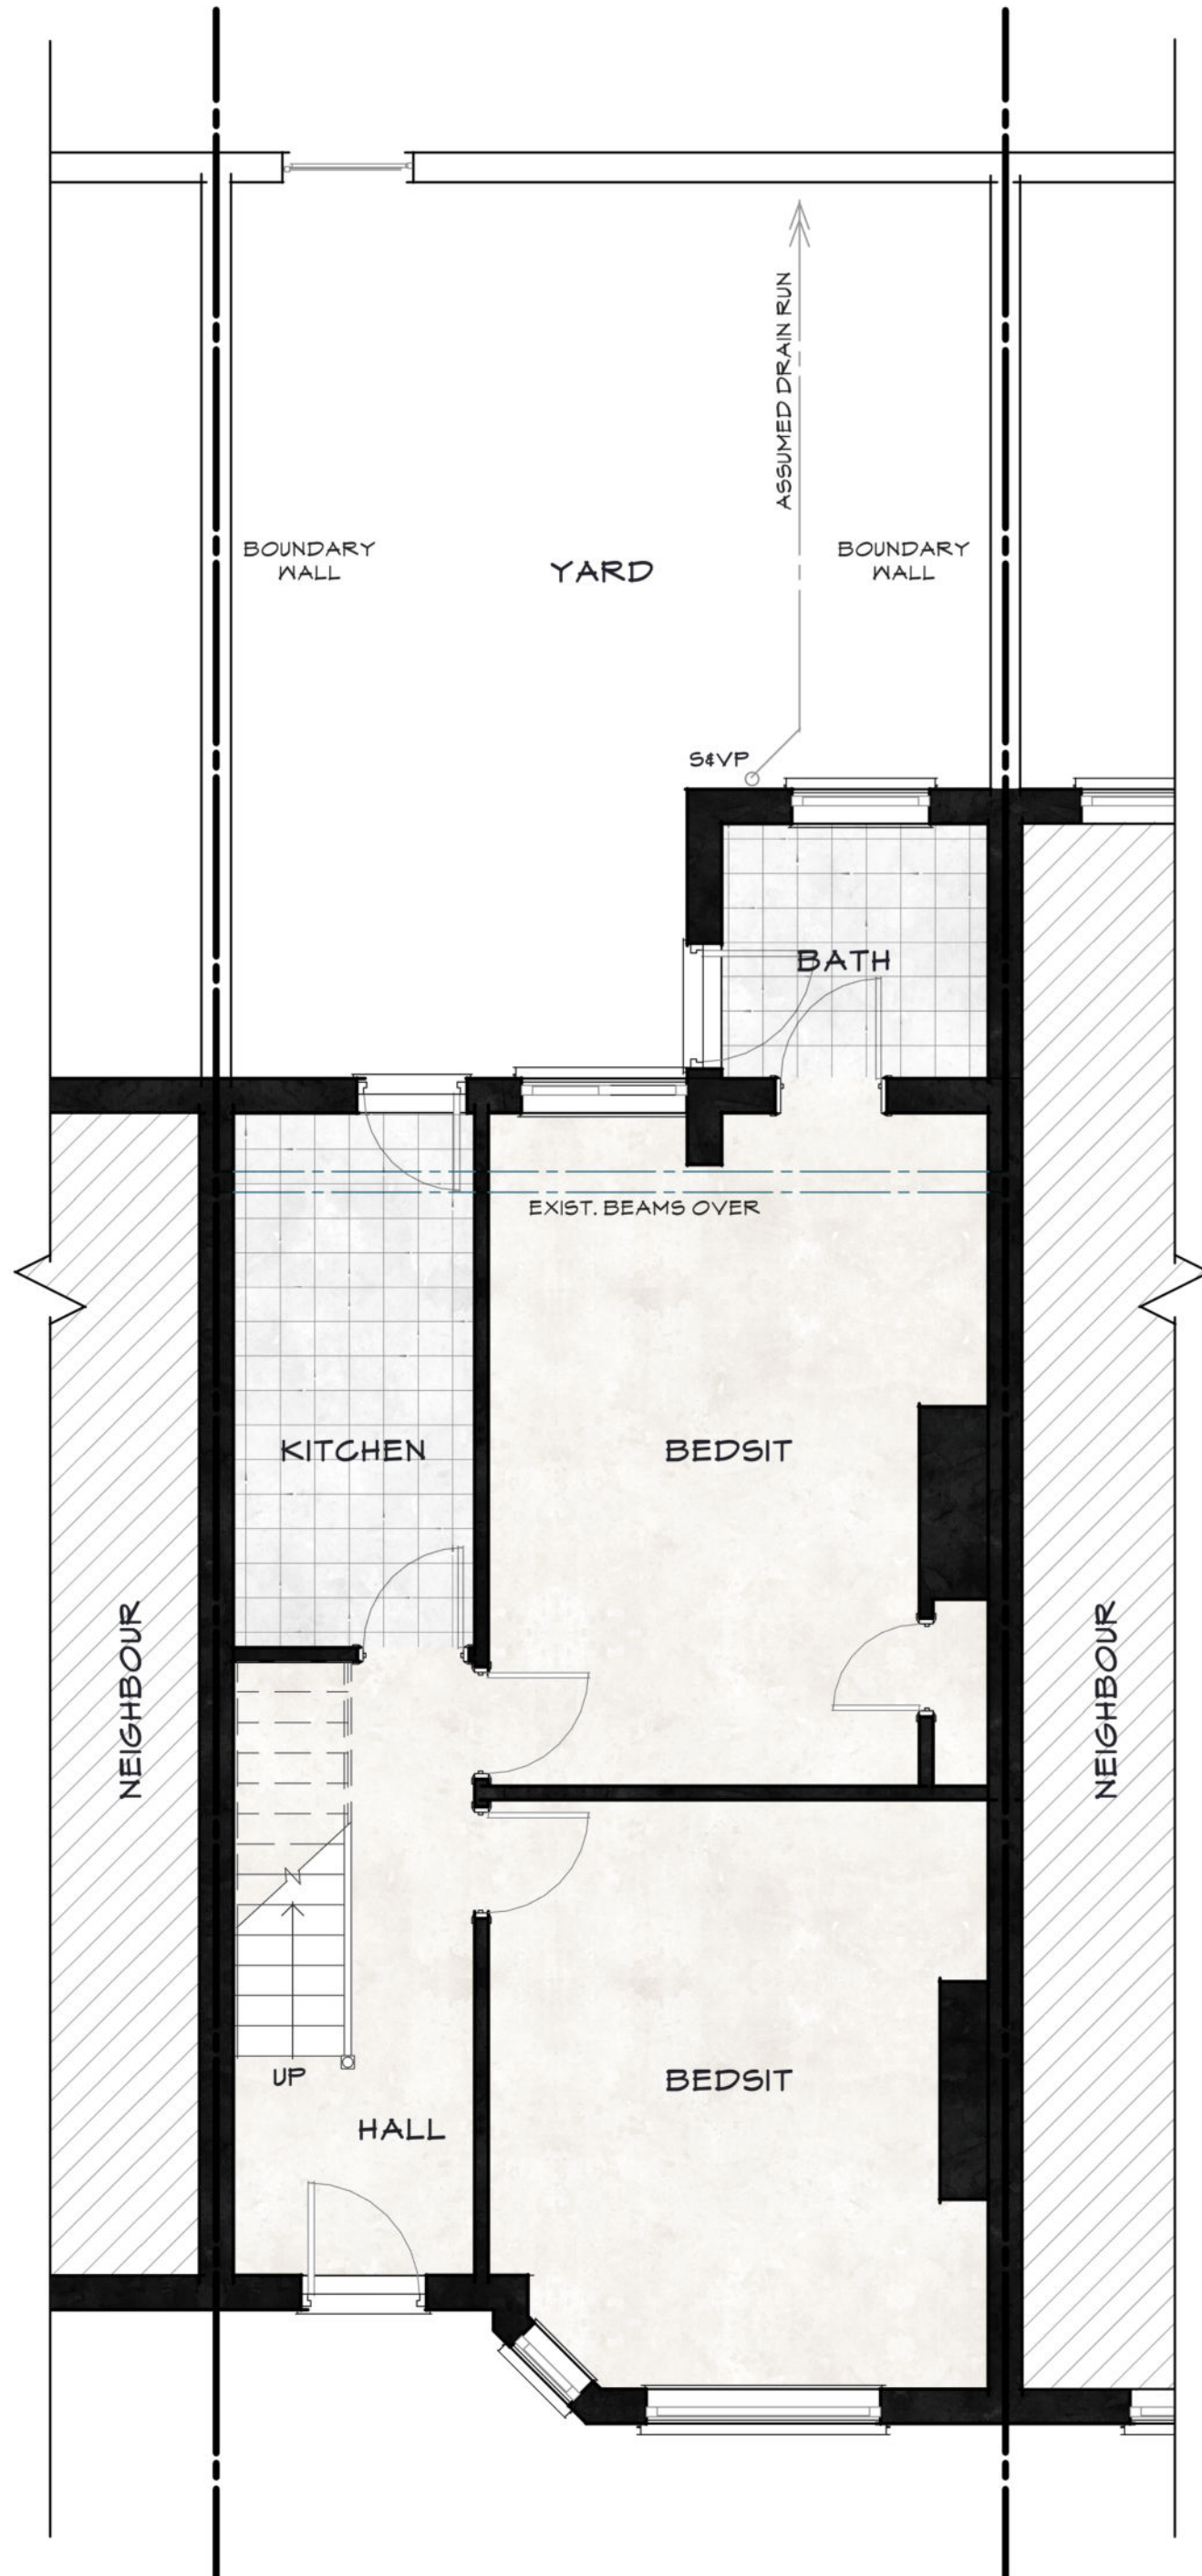

EXISTING GROUND FLOOR PLAN

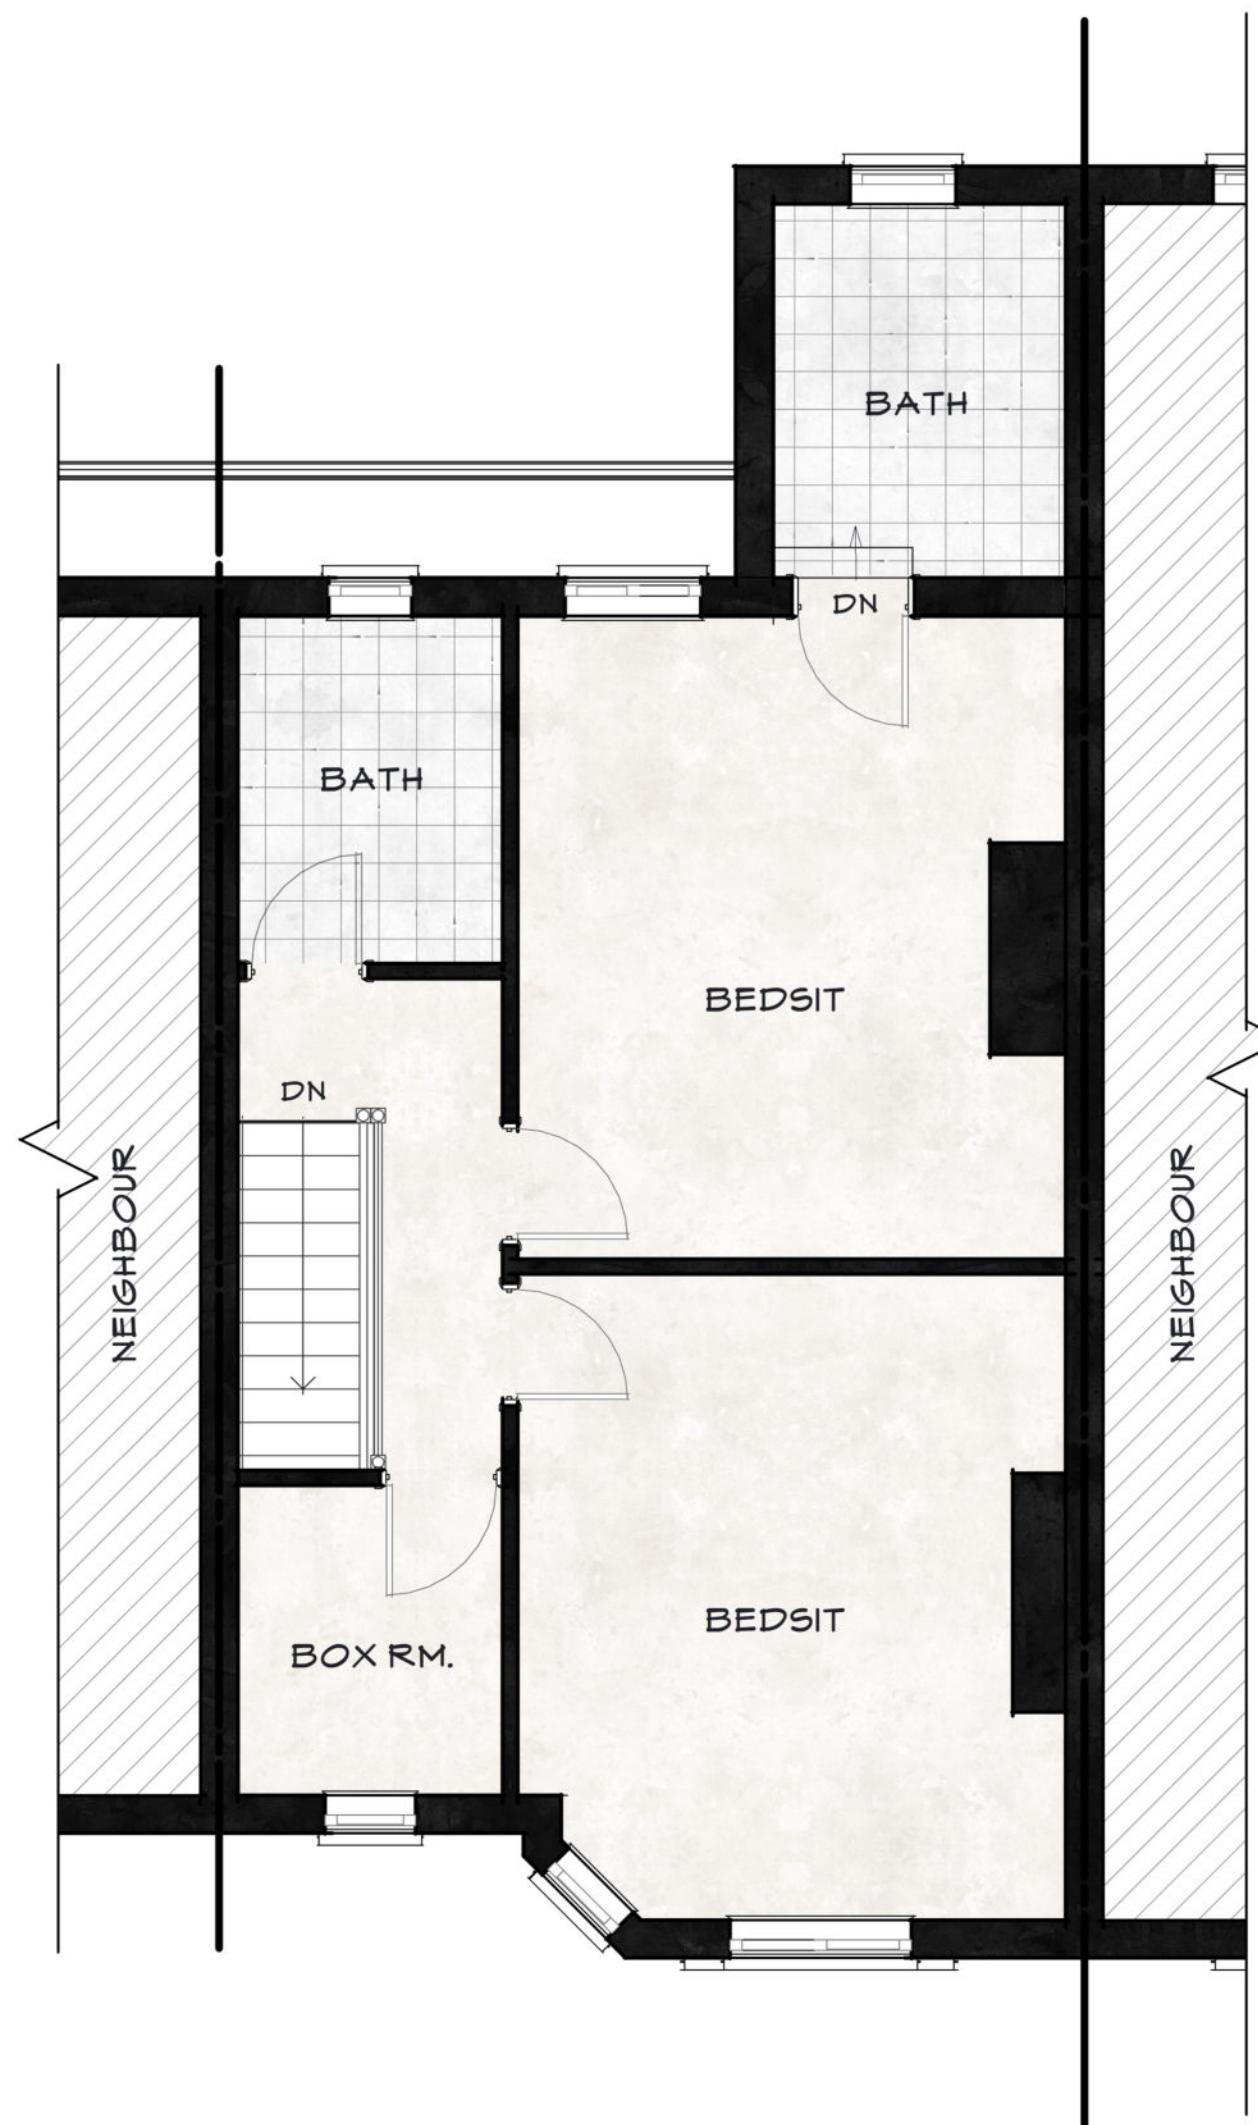

EXISTING FIRST FLOOR PLAN

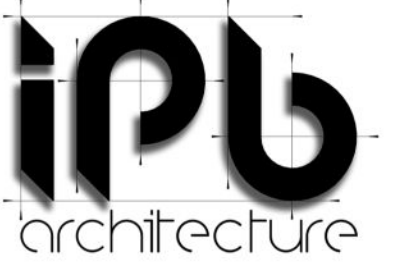

HEAD OFFICE
LEIGH, GTR. MANCHESTER
TEL: 01942 609843
MOB: 01802 620422
ma@ipbarchitecture.com
www.ipbarchitecture.com



PROJECT:
EXTENSION & LOFT CON'N
14 WALLACE AVENUE
MANCHESTER
M14 5HH

PREPARED FOR:
MR D. KERR

PROJECT No: IPB 1286

REV.	DESCRIPTION	DATE	BY
------	-------------	------	----

DRAWN BY:	IPB	REVIEWED BY:	IPB
-----------	-----	--------------	-----

ISSUE DATE:	14/02/22	SCALE:	As indicated
-------------	----------	--------	--------------

SHEET TITLE:
EXISTING PLANS

SHEET NUMBER:	A101	REVISION:	
---------------	------	-----------	--