



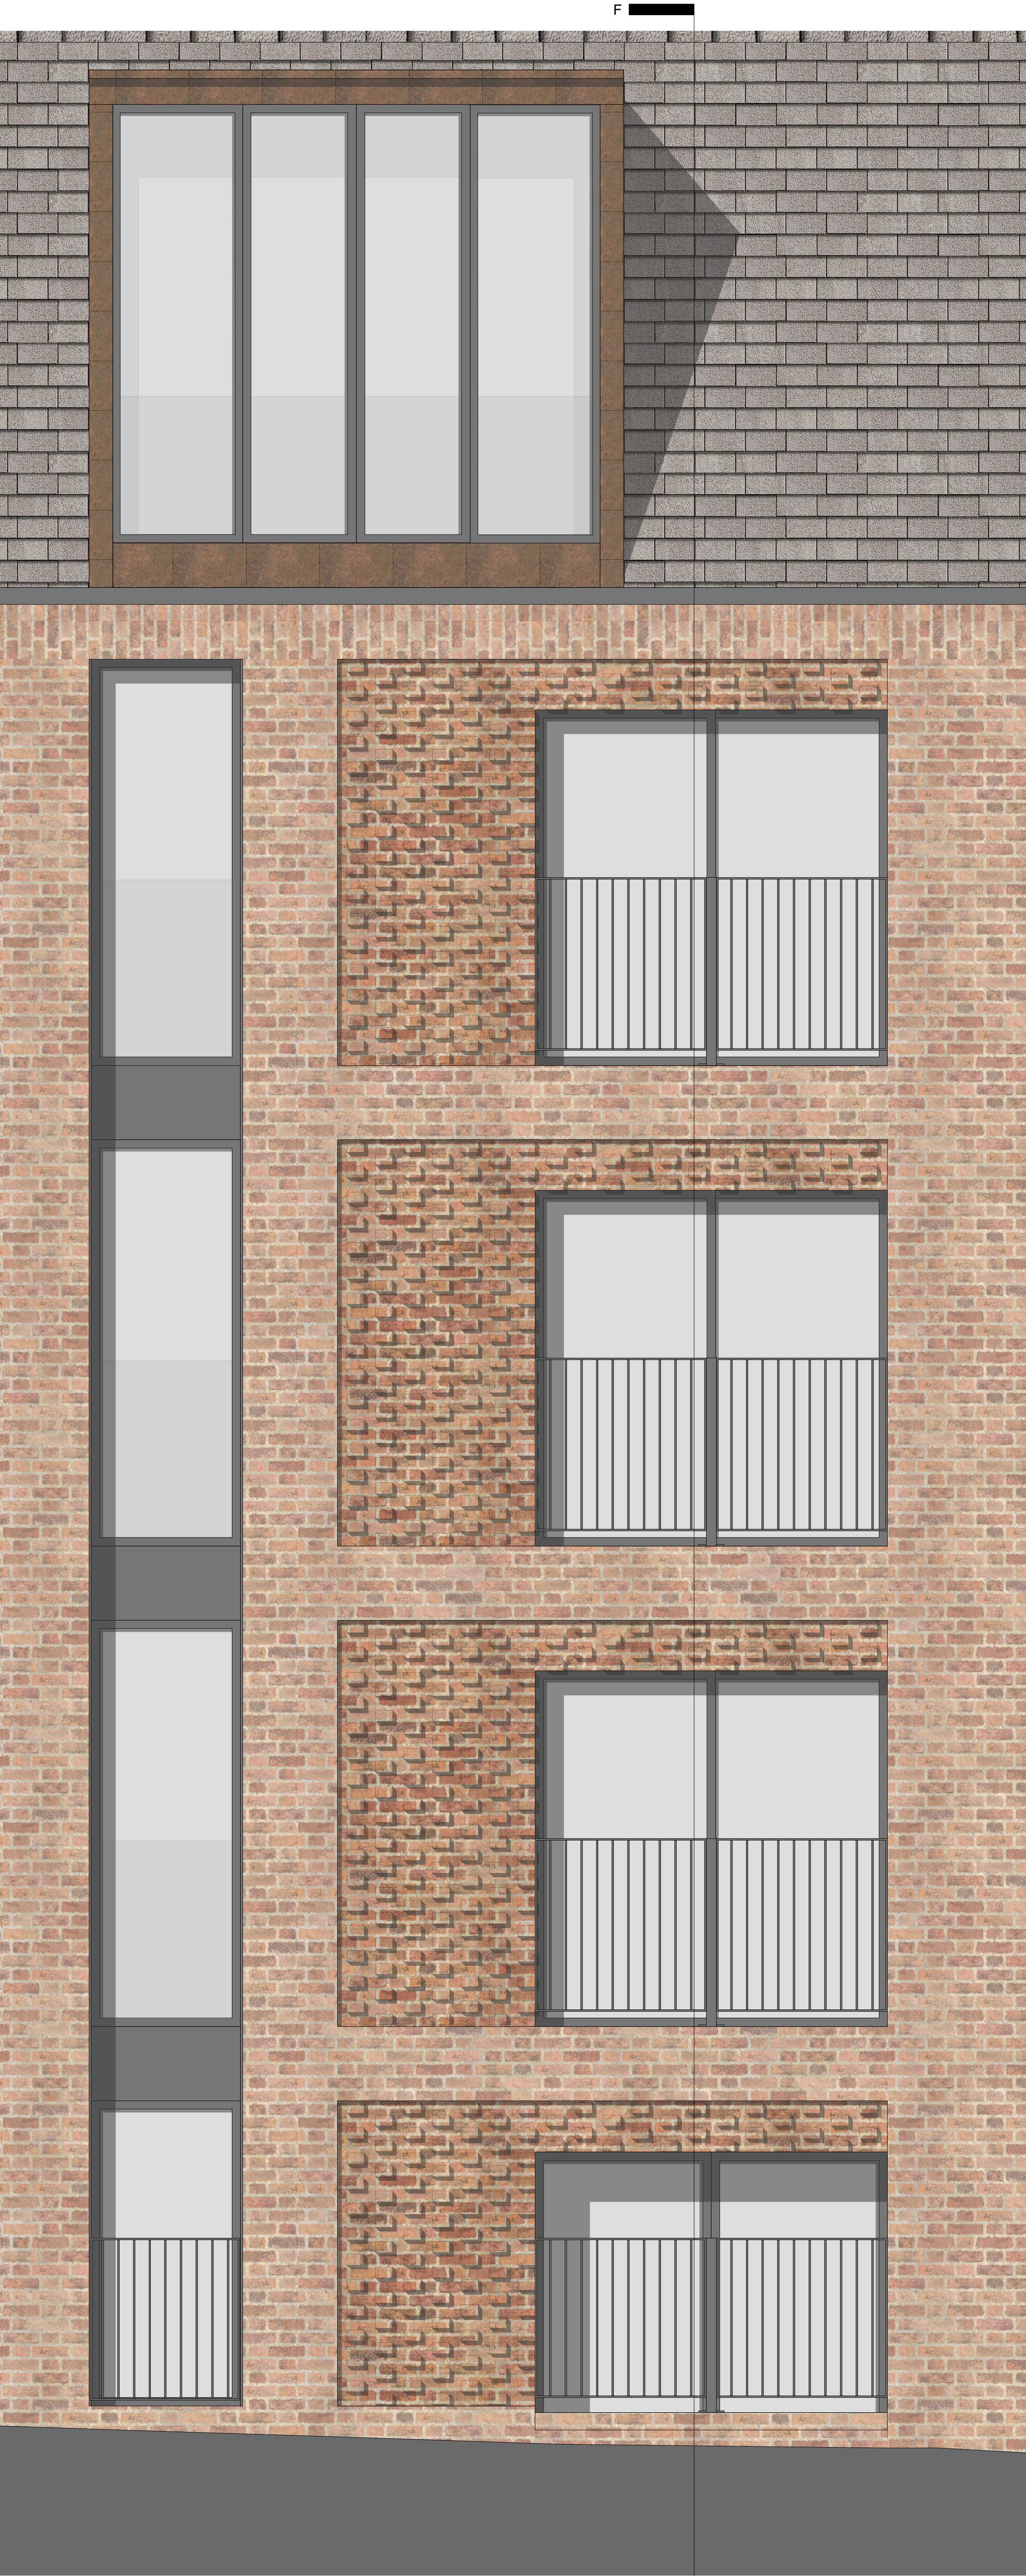


REAR ELEVATION

F

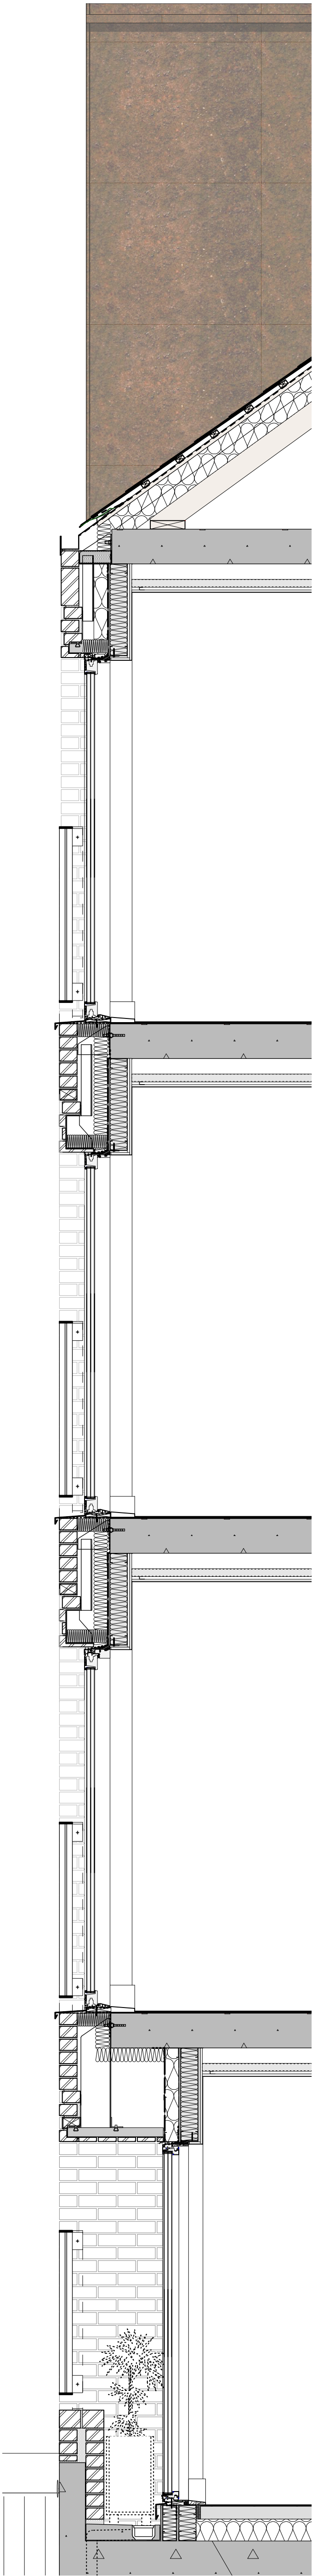

SECTION FF

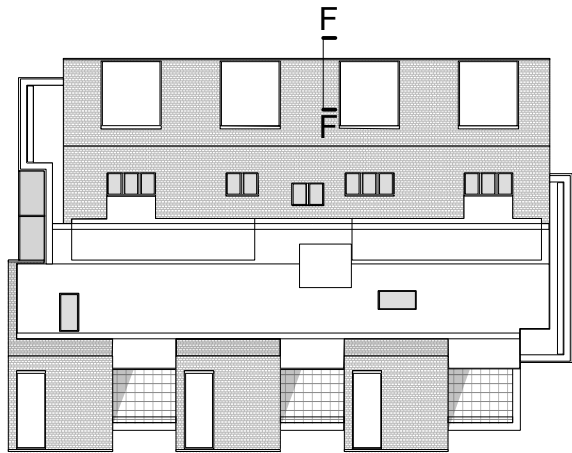

PROPOSED DETAILED SECTION FF 1:20 @ A1			IMPORTANT NOTES:			CLIENT: PRESTBURY ESTATES PROJECT: 15-22 ADDRESS: PLOT G, CASTLEFIELD DRAWING TITLE: DETAILED SECTION FF SCALE: 1:20@A1 DATE: MAY 2021 DRAWING NO: P_L101014A			OLLIER SMURTHWAITE ARCHITECTS 40 King Street, Manchester, M2 6BA T 0161 883 0838 F 0161 883 0839 E mail@olliersmurthwaite.com		
REVISION			A			JAN 22			SUBMITTED FOR MINOR MATERIAL AMENDMENT APPLICATION		
DATE			DESCRIPTION								

© Copyright Ollier Smurthwaite Architects