


AS EXISTING FLOOR PLAN - ENABLING WORKS

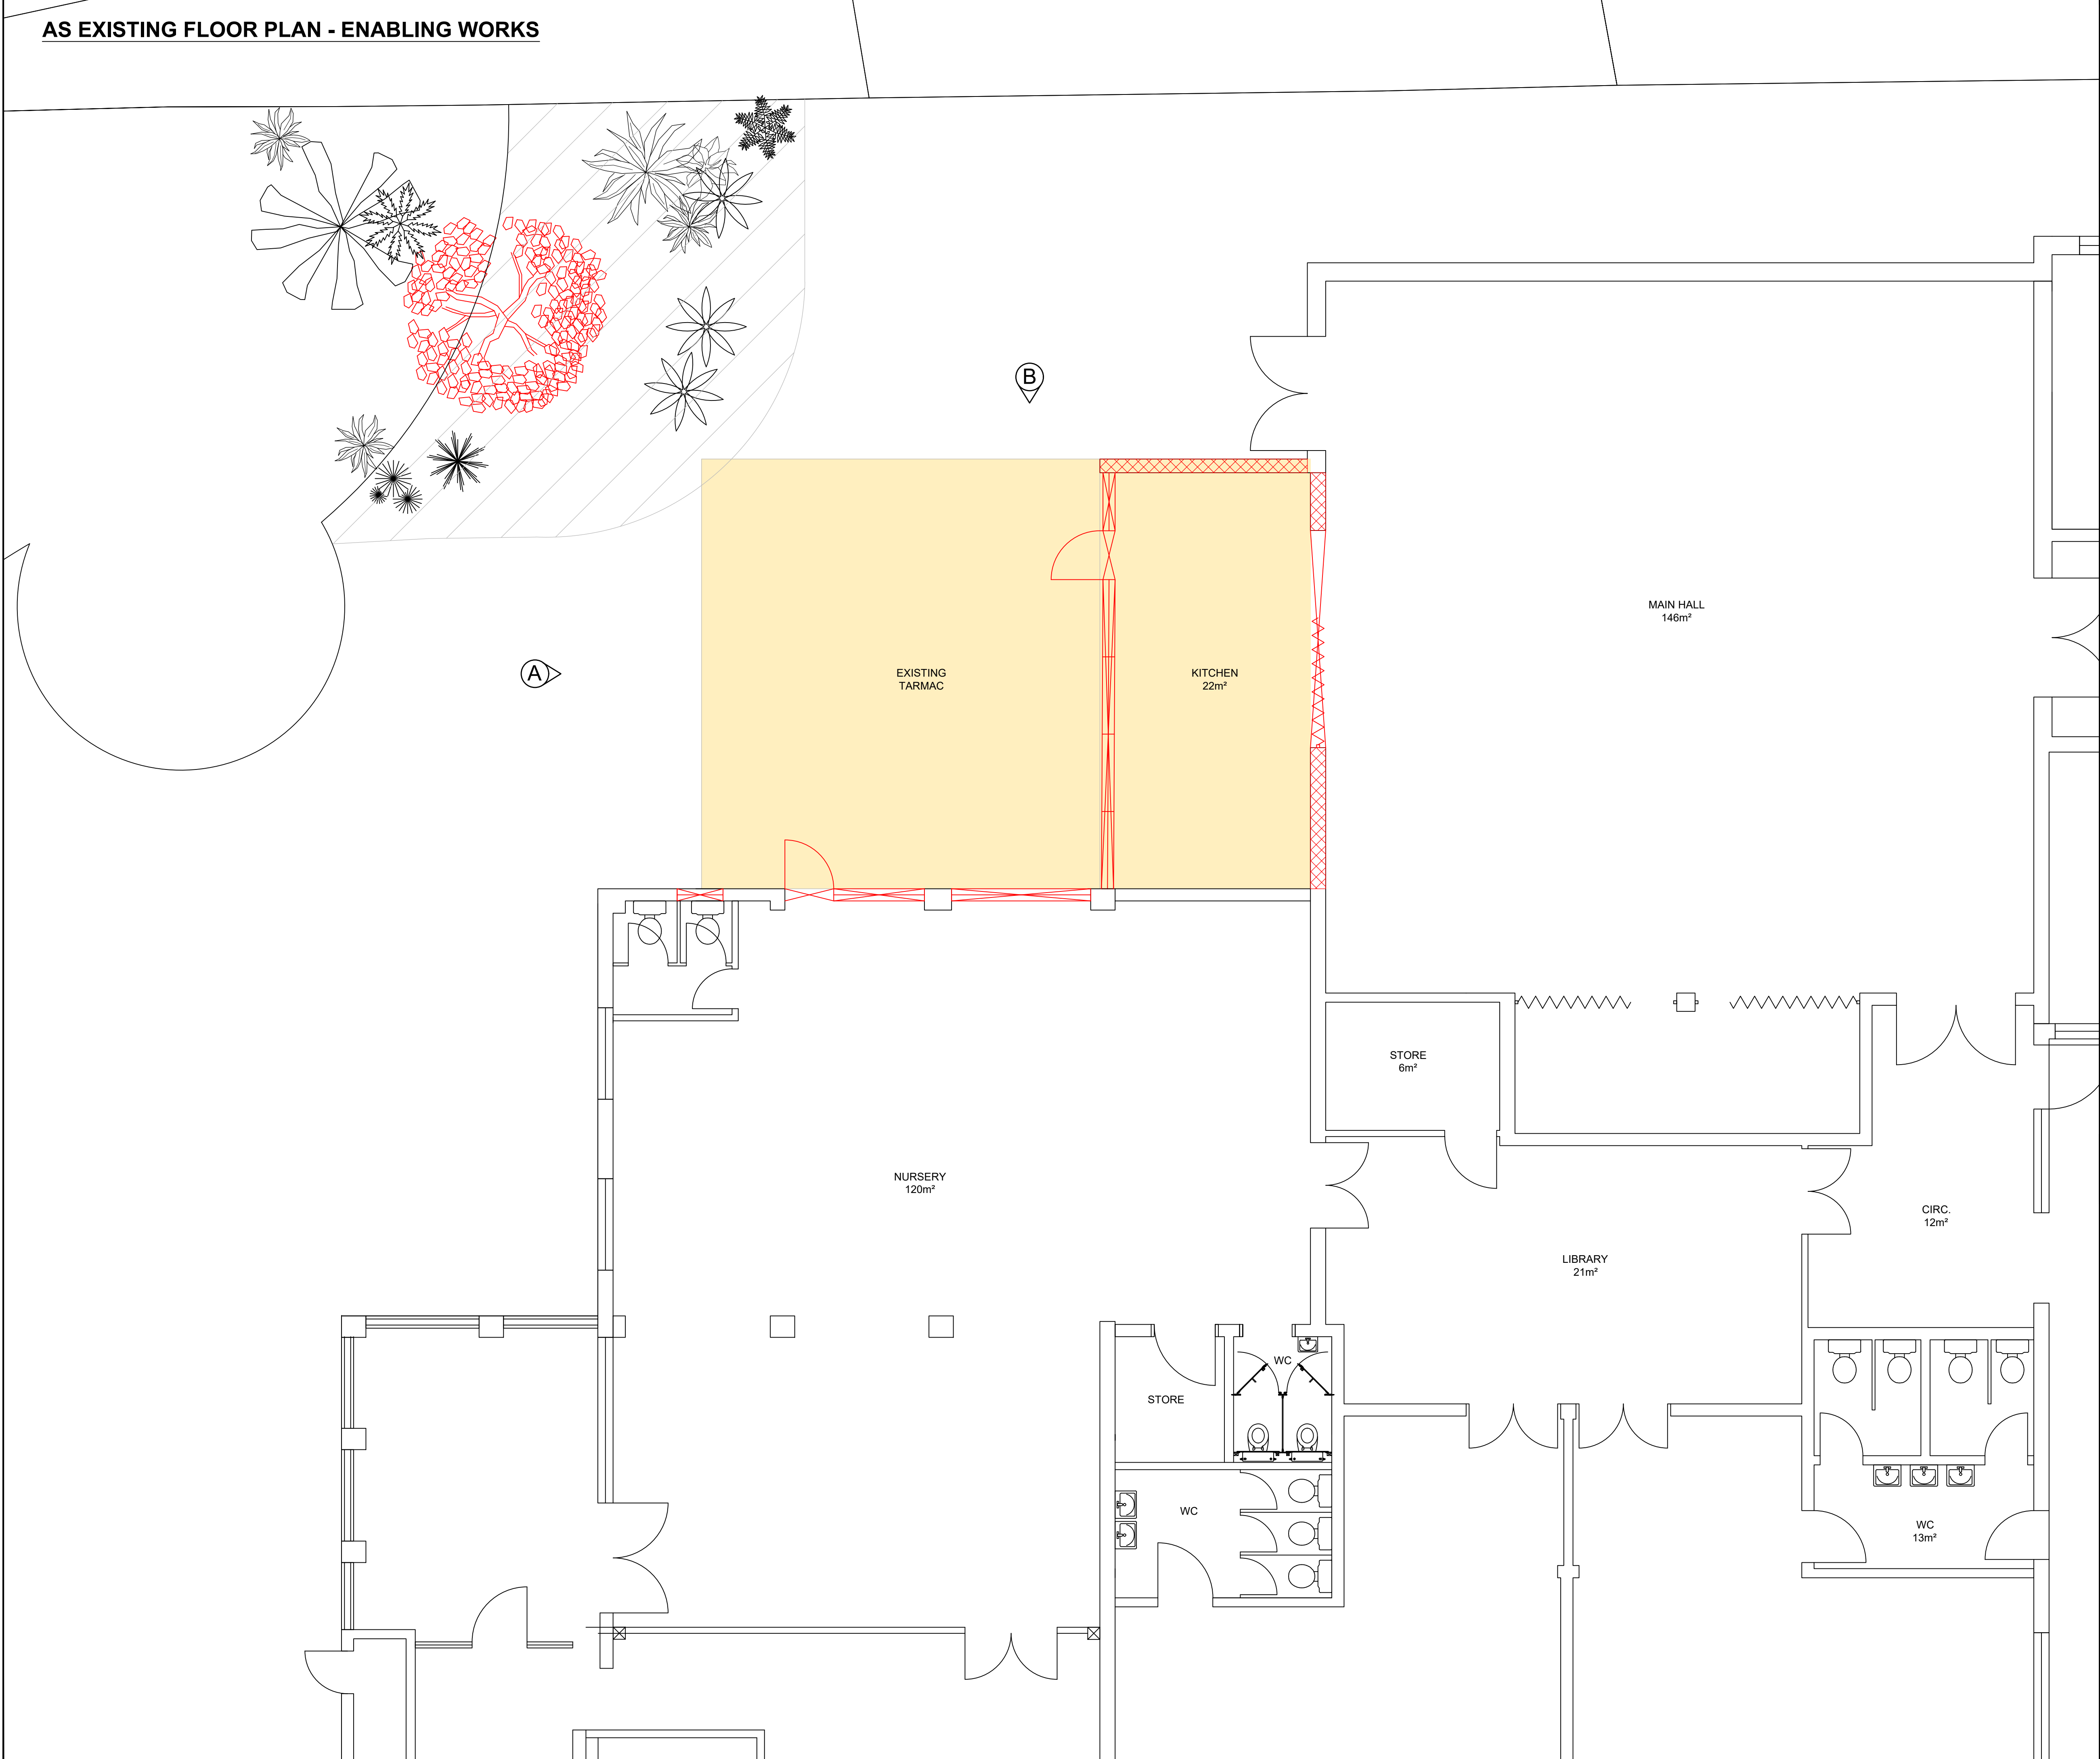

Note:
Contractor is to verify all dimensions and levels on site prior to site works commencement. Under no circumstances are any dimensions or levels to be scaled from this drawing number for the purpose of manufacturing components. Contractor to report any discrepancies to the Designer.

DRAWING KEY

-  Location of proposed kitchen extension - area to be broken out and dug to suitable levels to form new foundations and slab.
-  Extent of existing built up landscaped area / topsoil and associated plants to be dug out and carted away to facilitate excavation works / formation of new slab.
-  Location of existing masonry walls to be demolished to form new layout.
-  Location of existing door to be stripped out and scrapped.
-  Location of existing sliding door to be stripped out and scrapped.
-  Location of existing window to be stripped out and scrapped.

REVISION	DESCRIPTION			DATE
--	PLANNING			DEC 21
SCALE 1:50			SIGNATURE	DATE
		DRAWN	LP	DEC 21
ORIGINAL SIZE A1		CHECKED	MAB	DEC 21
		APPROVED	MAB	DEC 21
This drawing is copyright and may not be reproduced or made use of unless expressly agreed by M Bradbury Consulting Ltd				
CLIENT	The Board of Governors St Catherine's RC Primary School School Lane Didsbury Manchester M20 6HS			
PROJECT	Kitchen Extension			
 Bradbury CONSULTING CHARTERED SURVEYORS 59 Wilmslow Road, Handforth, Cheshire, SK9 3EN WEB: www.bradbury-consulting.co.uk TEL: 01625 522 209				
TITLE	AS EXISTING FLOOR PLAN			
JOB NUMBER	2021.041			
DRAWING NUMBER	PL03			