




PROPOSED FRONT ELEVATION



PROPOSED REAR ELEVATION



PROPOSED SIDE ELEVATION FROM NO. 42

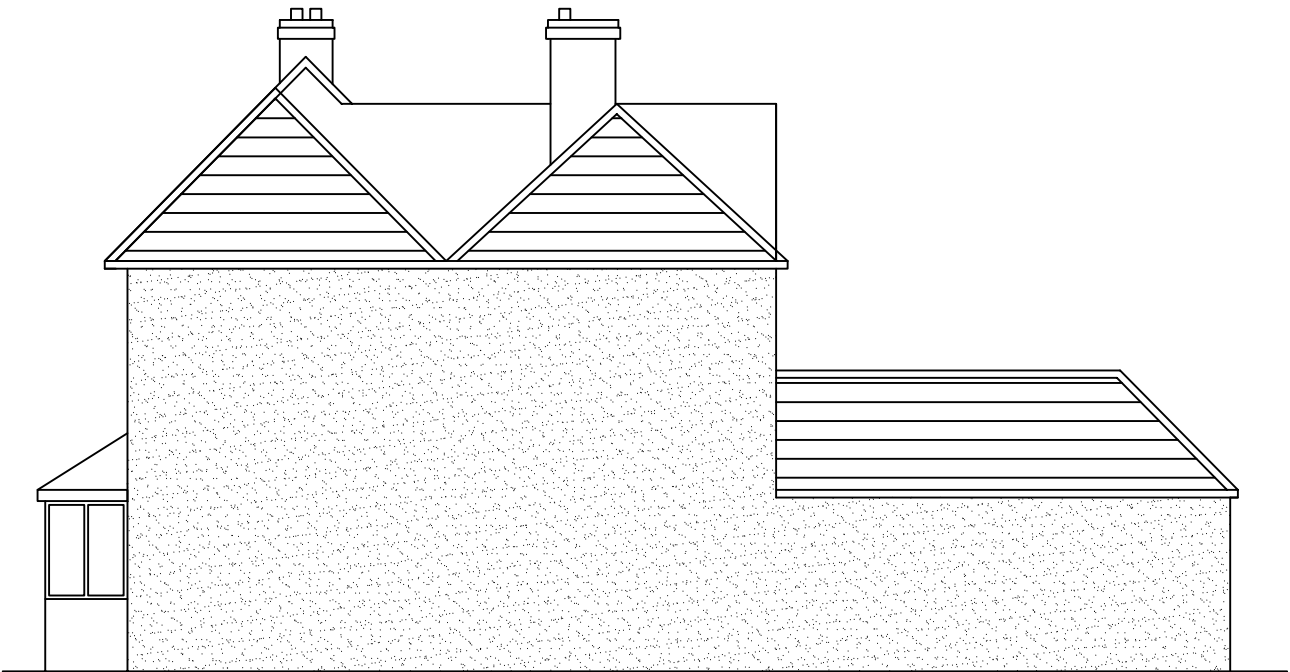

PROPOSED SIDE ELEVATION FROM NO. 38

5000 0 5000 10000
ORIGINAL SCALE 1:100 ALL DIMENSIONS IN MILLIMETRES

TITLE
EXISTING ELEVATIONS

PROJECT
PROPOSED TWO STOREY SIDE AND REAR EXTENSION
AT
40 GIBWOOD ROAD
WYTHENSHAW, M22 4BS

PLOT SCALE 1=1	SCALE 1:100	DRN F.A.	DATE 03/22	DRAWING No. 07	REV B
----------------------	----------------	-------------	---------------	-------------------	----------