

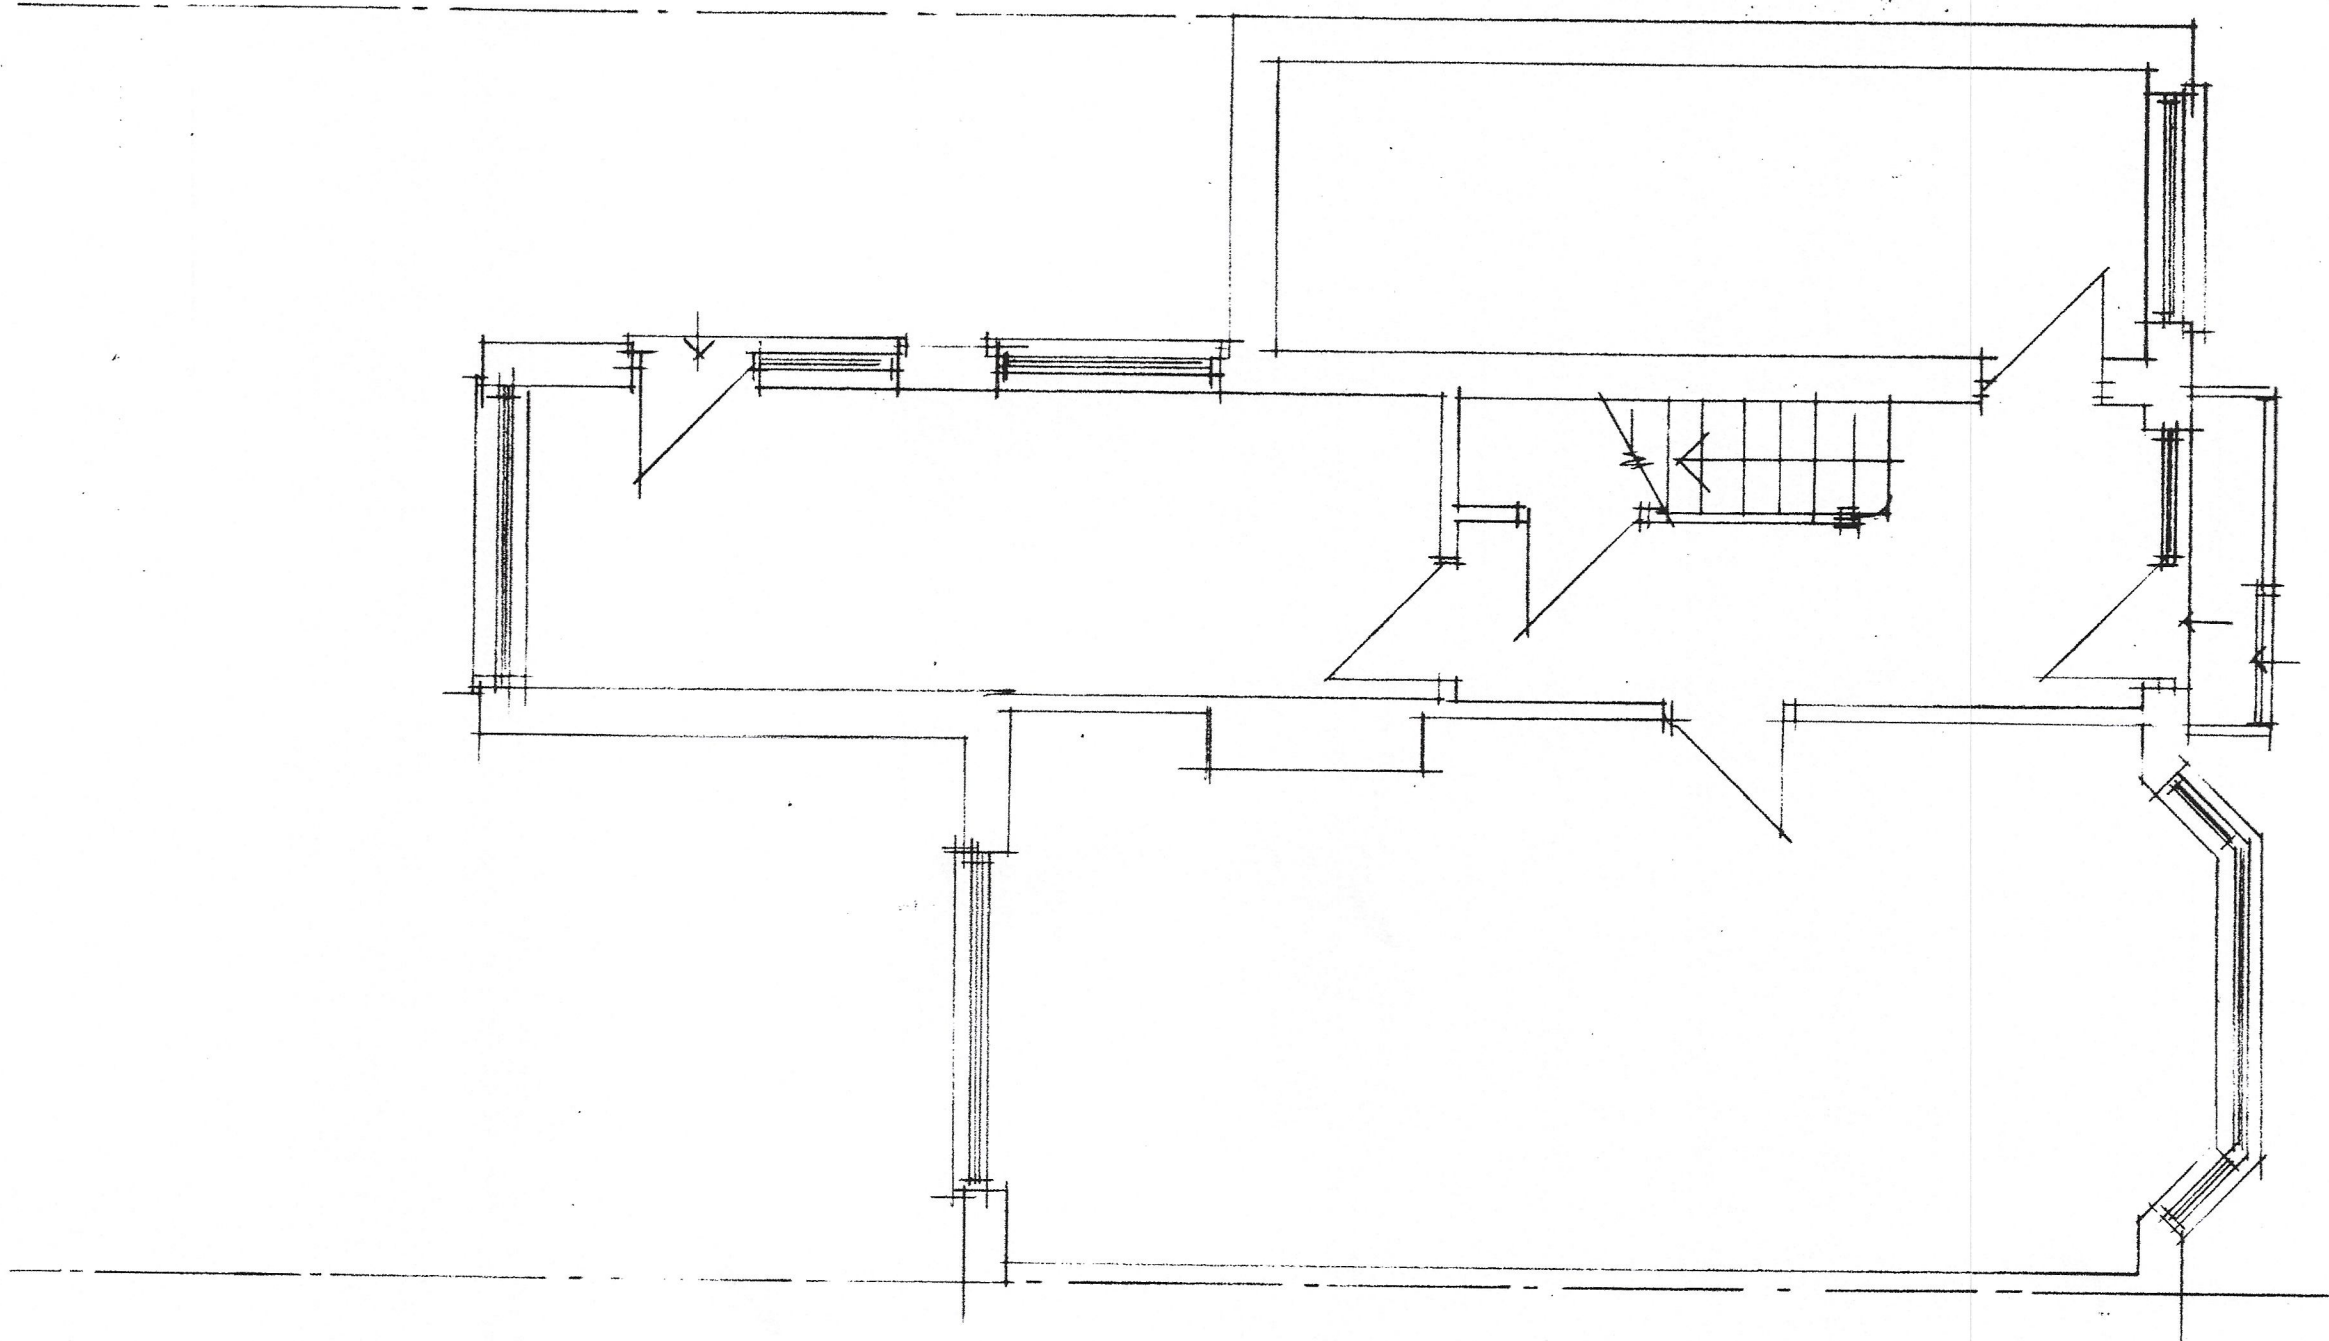


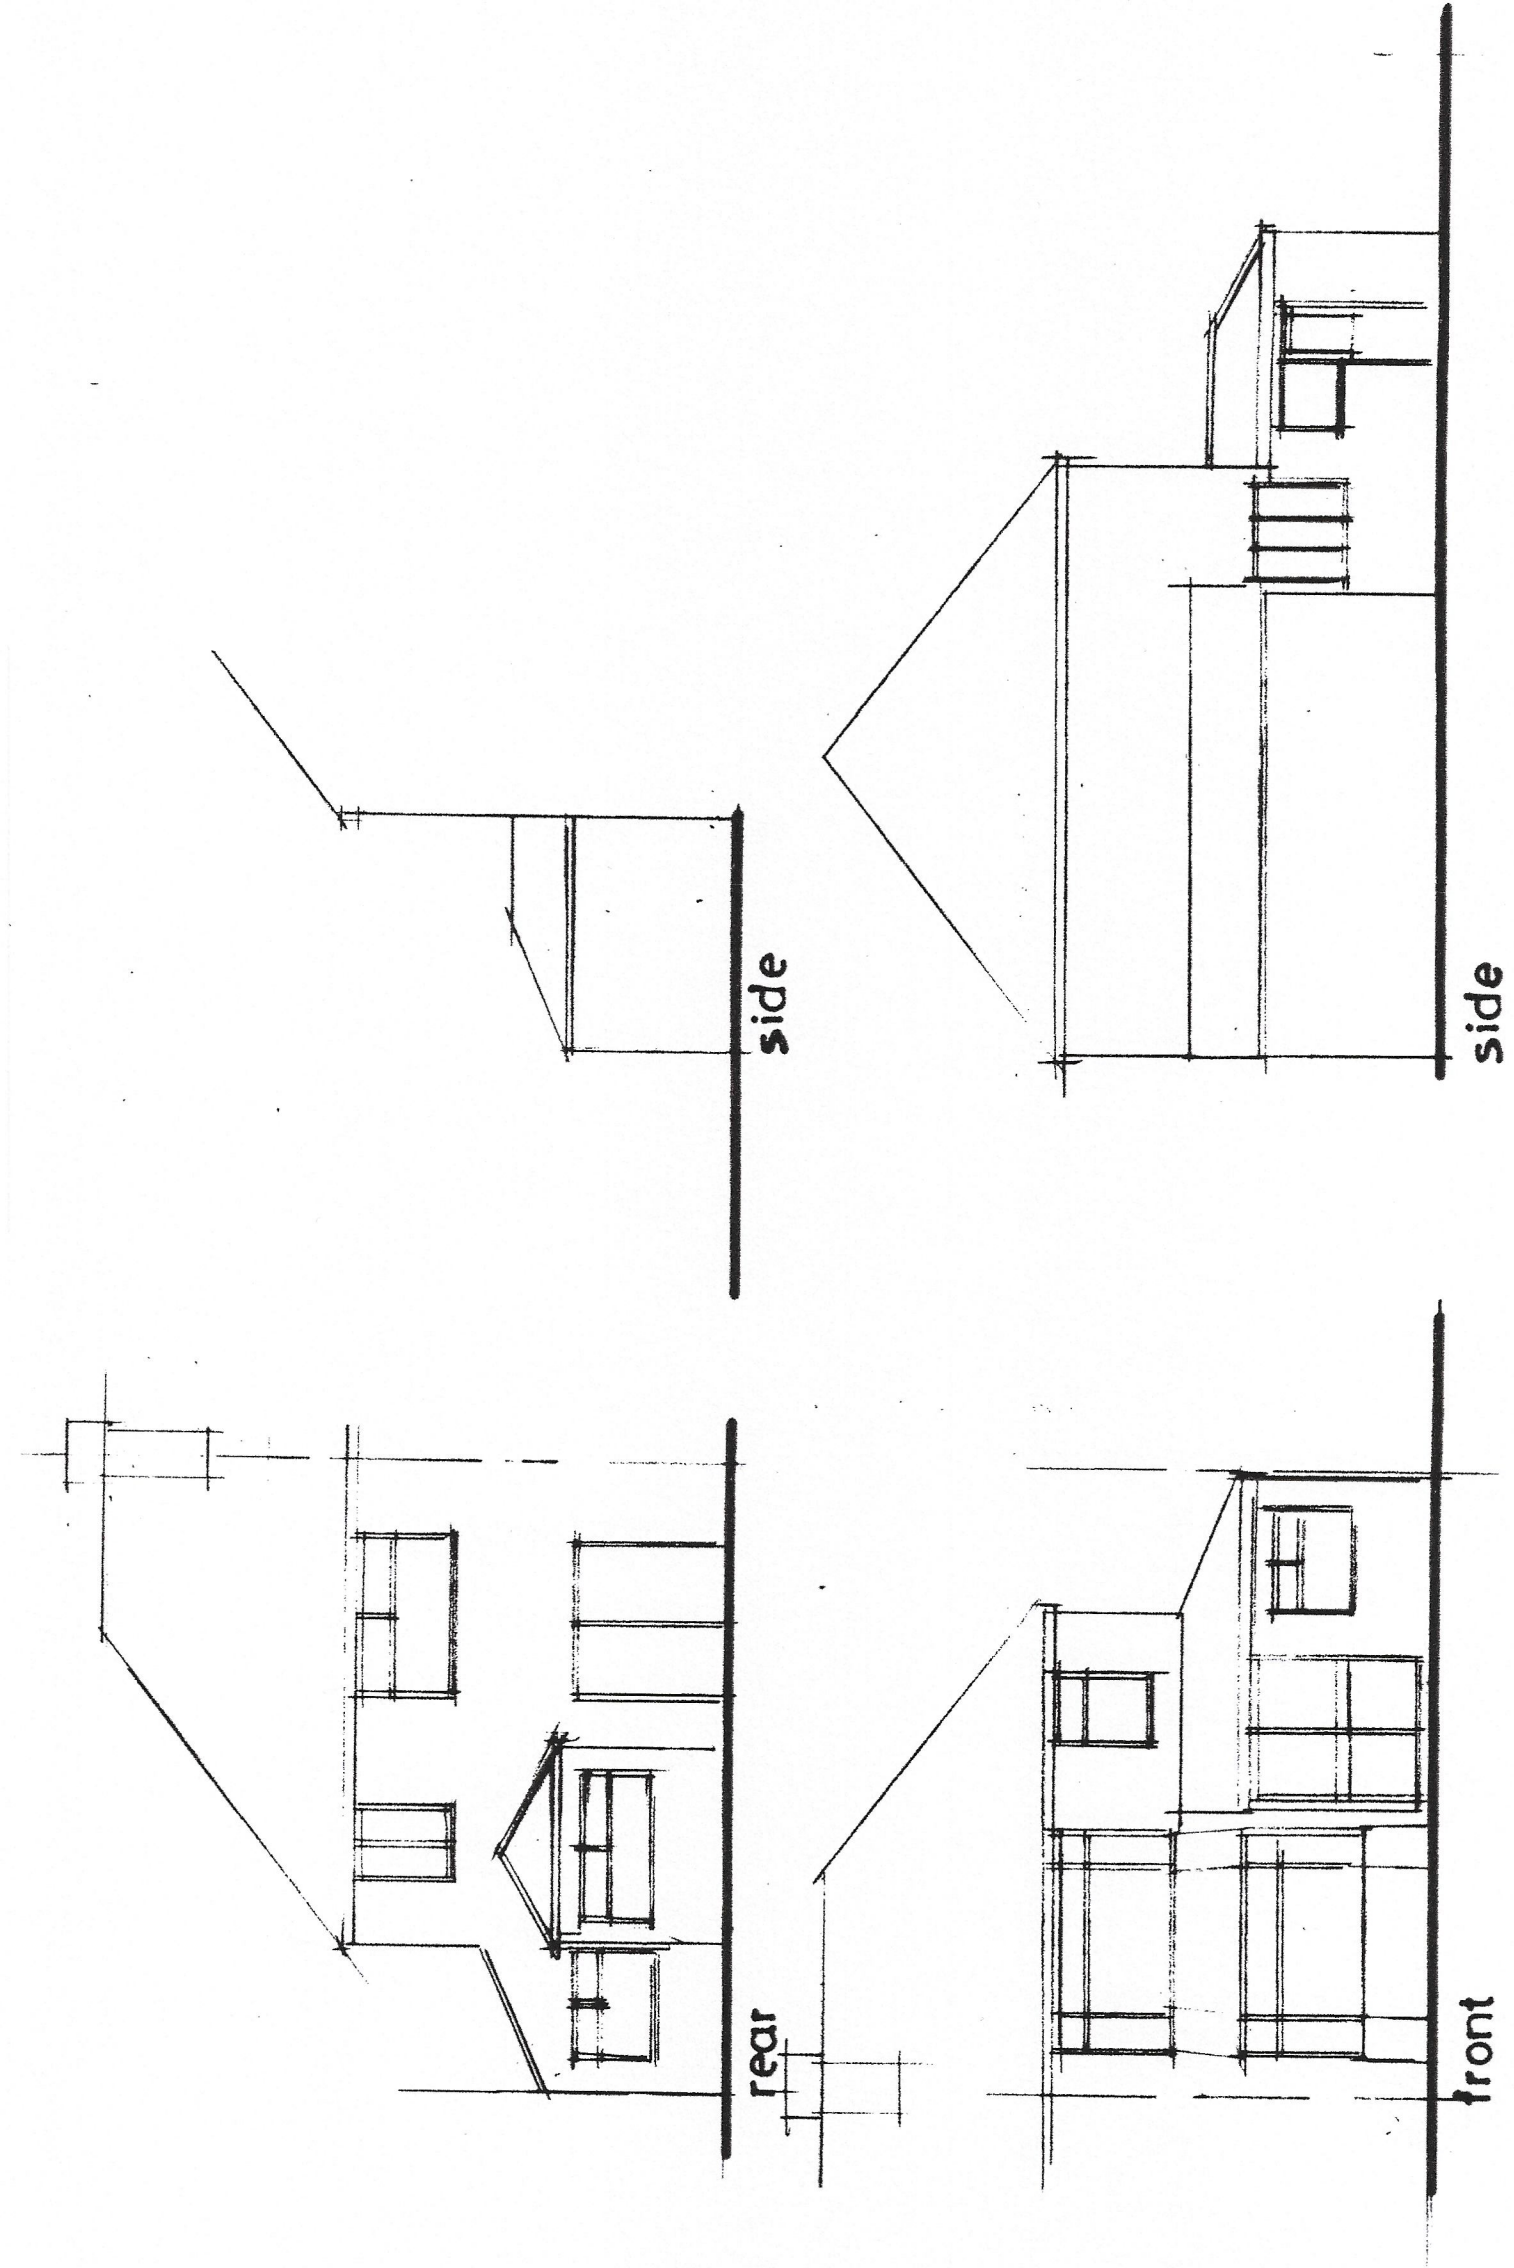

GROUND FLOOR PLAN

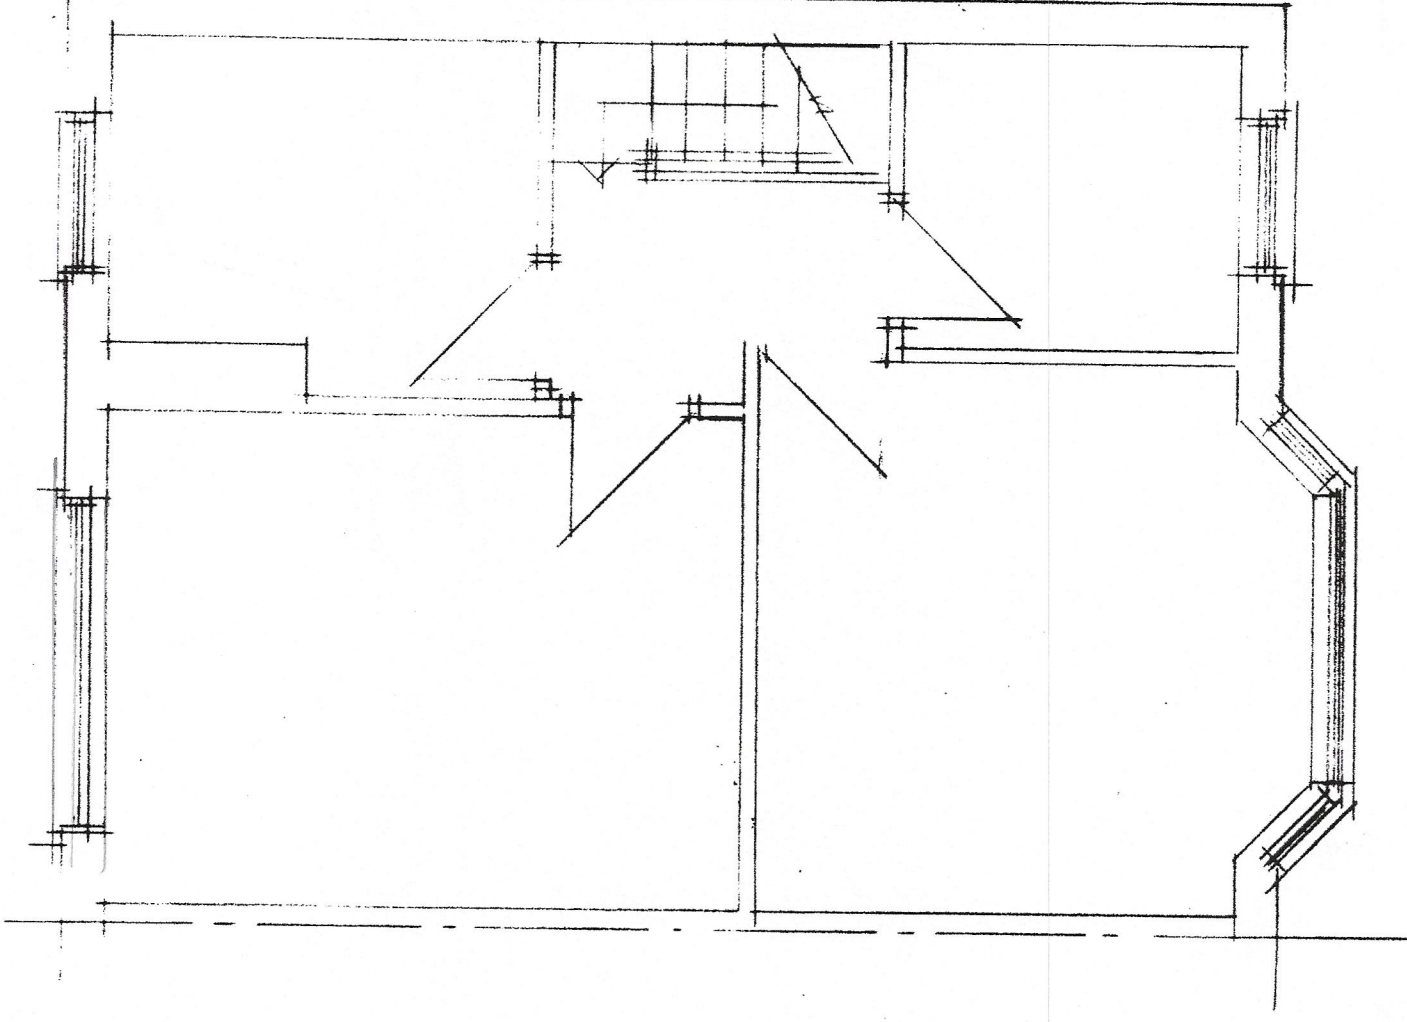

FIRST FLOOR PLAN

CLIENT MRS M HANIF 35 BROADHILL ROAD BURNAGE M9 1AQ		JOB TITLE PROPOSED EXTENSIONS AND ALTERATIONS		DRG. TITLE PLANS AND ELEVATIONS AS EXISTING		HOLBOROW + ORMESHER <i>Limited</i> architectural & interior design		15 OVERTON CLOSE MIDDLEWICH CHESHIRE CW10 0PZ phone: 07770 834939	
ISSUE	ORIGINAL	1	2	3	4	5	6	7	
REVISION									
DATE									
DRAWN									
CHECKED									
APPROVED									
SCALE		50 & 1:100. Gt A1							
DRAWING NUMBER		1989/19/01							