


THE BUILDER MUST CHECK THE SITE AND THE APPROVED DRAWINGS BEFORE COMMENCING THE WORKS AND MUST TAKE ANY WORKING MEASUREMENTS AS NECESSARY. ANY DISCREPANCY IN THE DRAWING MUST BE REPORTED TO THE CLIENT .

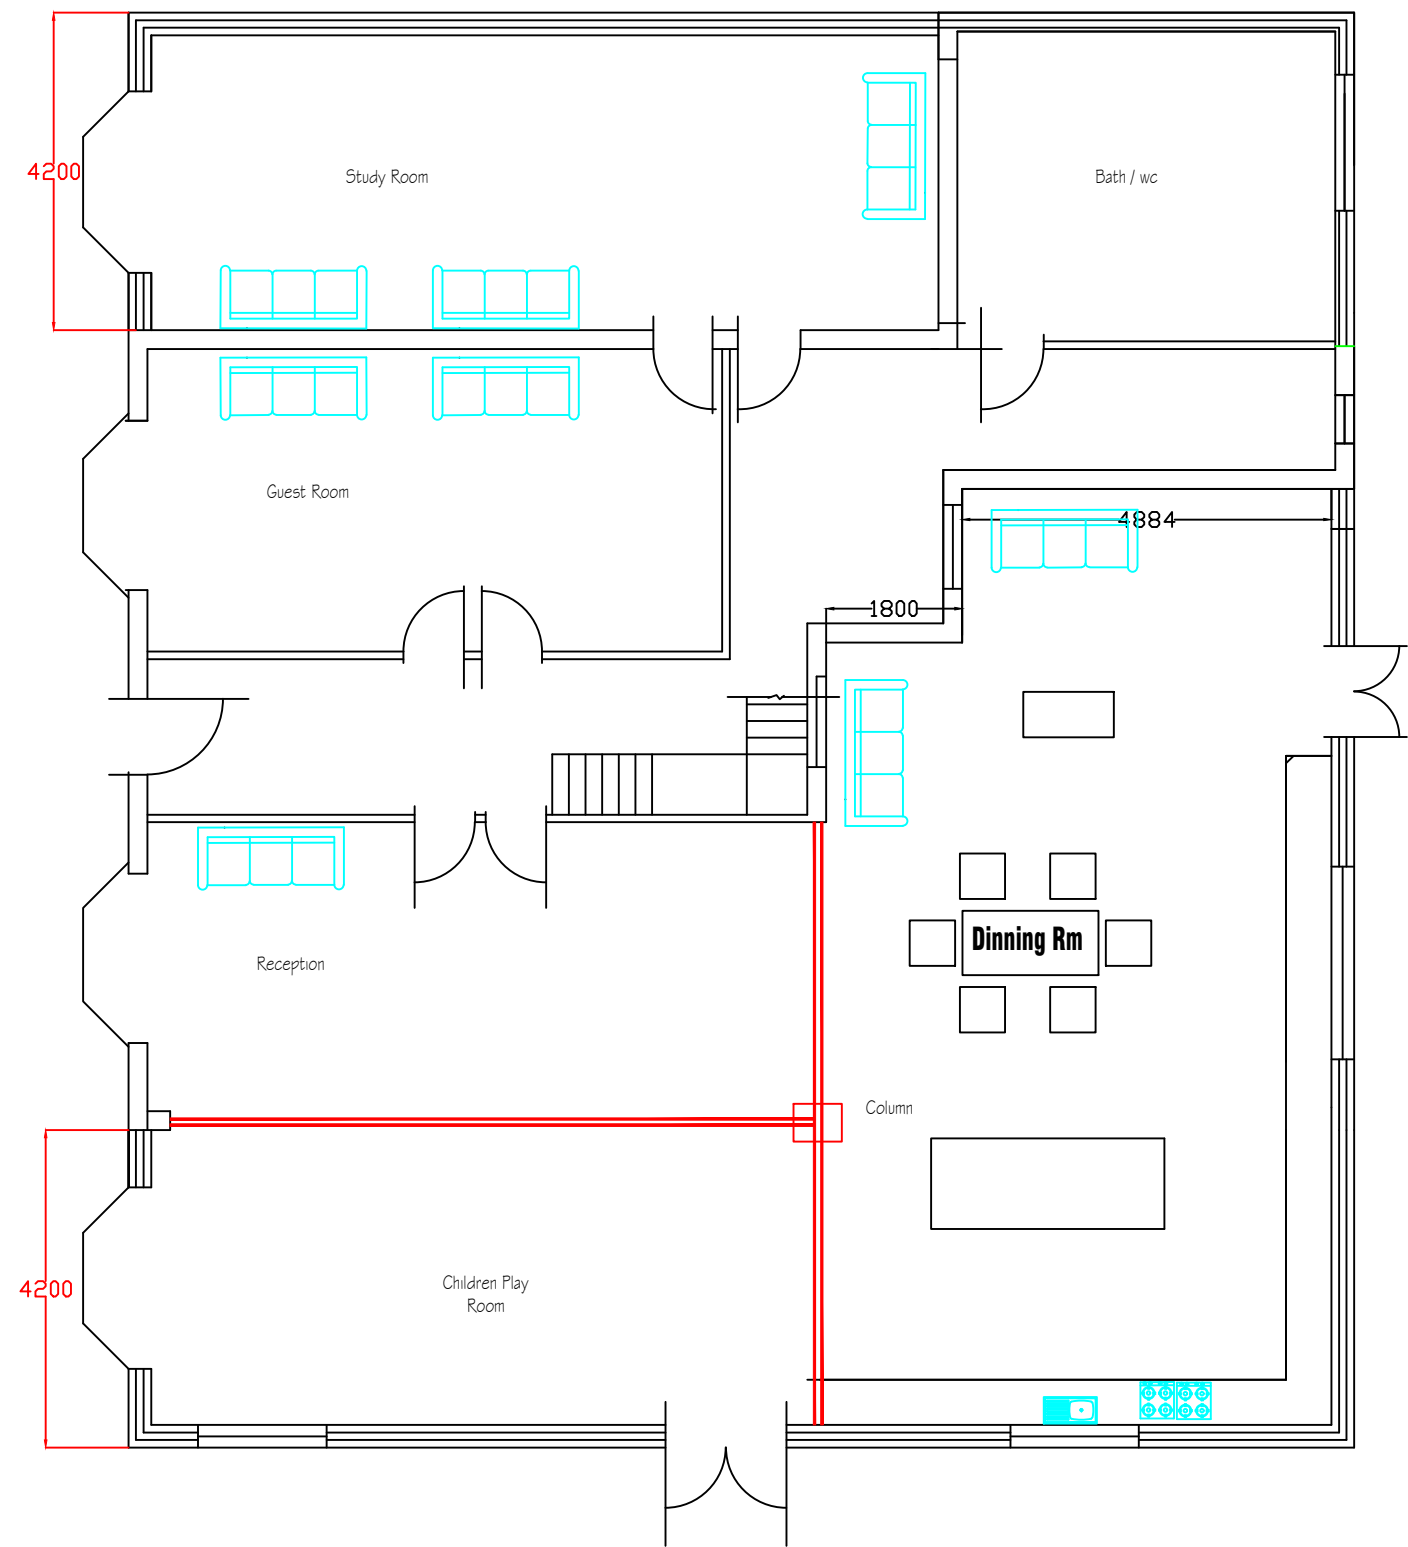

Ground Floor Plan

Date	Rev	Description	
17.1.22	A	Planning	
28.3.22	B	Planning	
H S H Engineering Design Services 428 Cheetham Hill Road Cheetham Manchester M8 9LE. UK 01617956385,07940197 333			
project title	Alterations to roof to form dormer windows to front and rear, and erection of single storey rear extension, and single storey side a double storey extension at the rear to the north and south elevations of the dwellinghouse, and associated boundary treatment, including an out building at the rear.		
client	Mr Abdul Taher		
dwg. title	Proposed Ground Floor Plan		
dwg.no.	sheet no.	scale.	job no.
04B		1:100 @ A3	
331 Mount Road M/c M19 3HW			
drawn by.	checked by.	approved by.	date
TZ		-	Oct 2021