





EXISTING PLAN

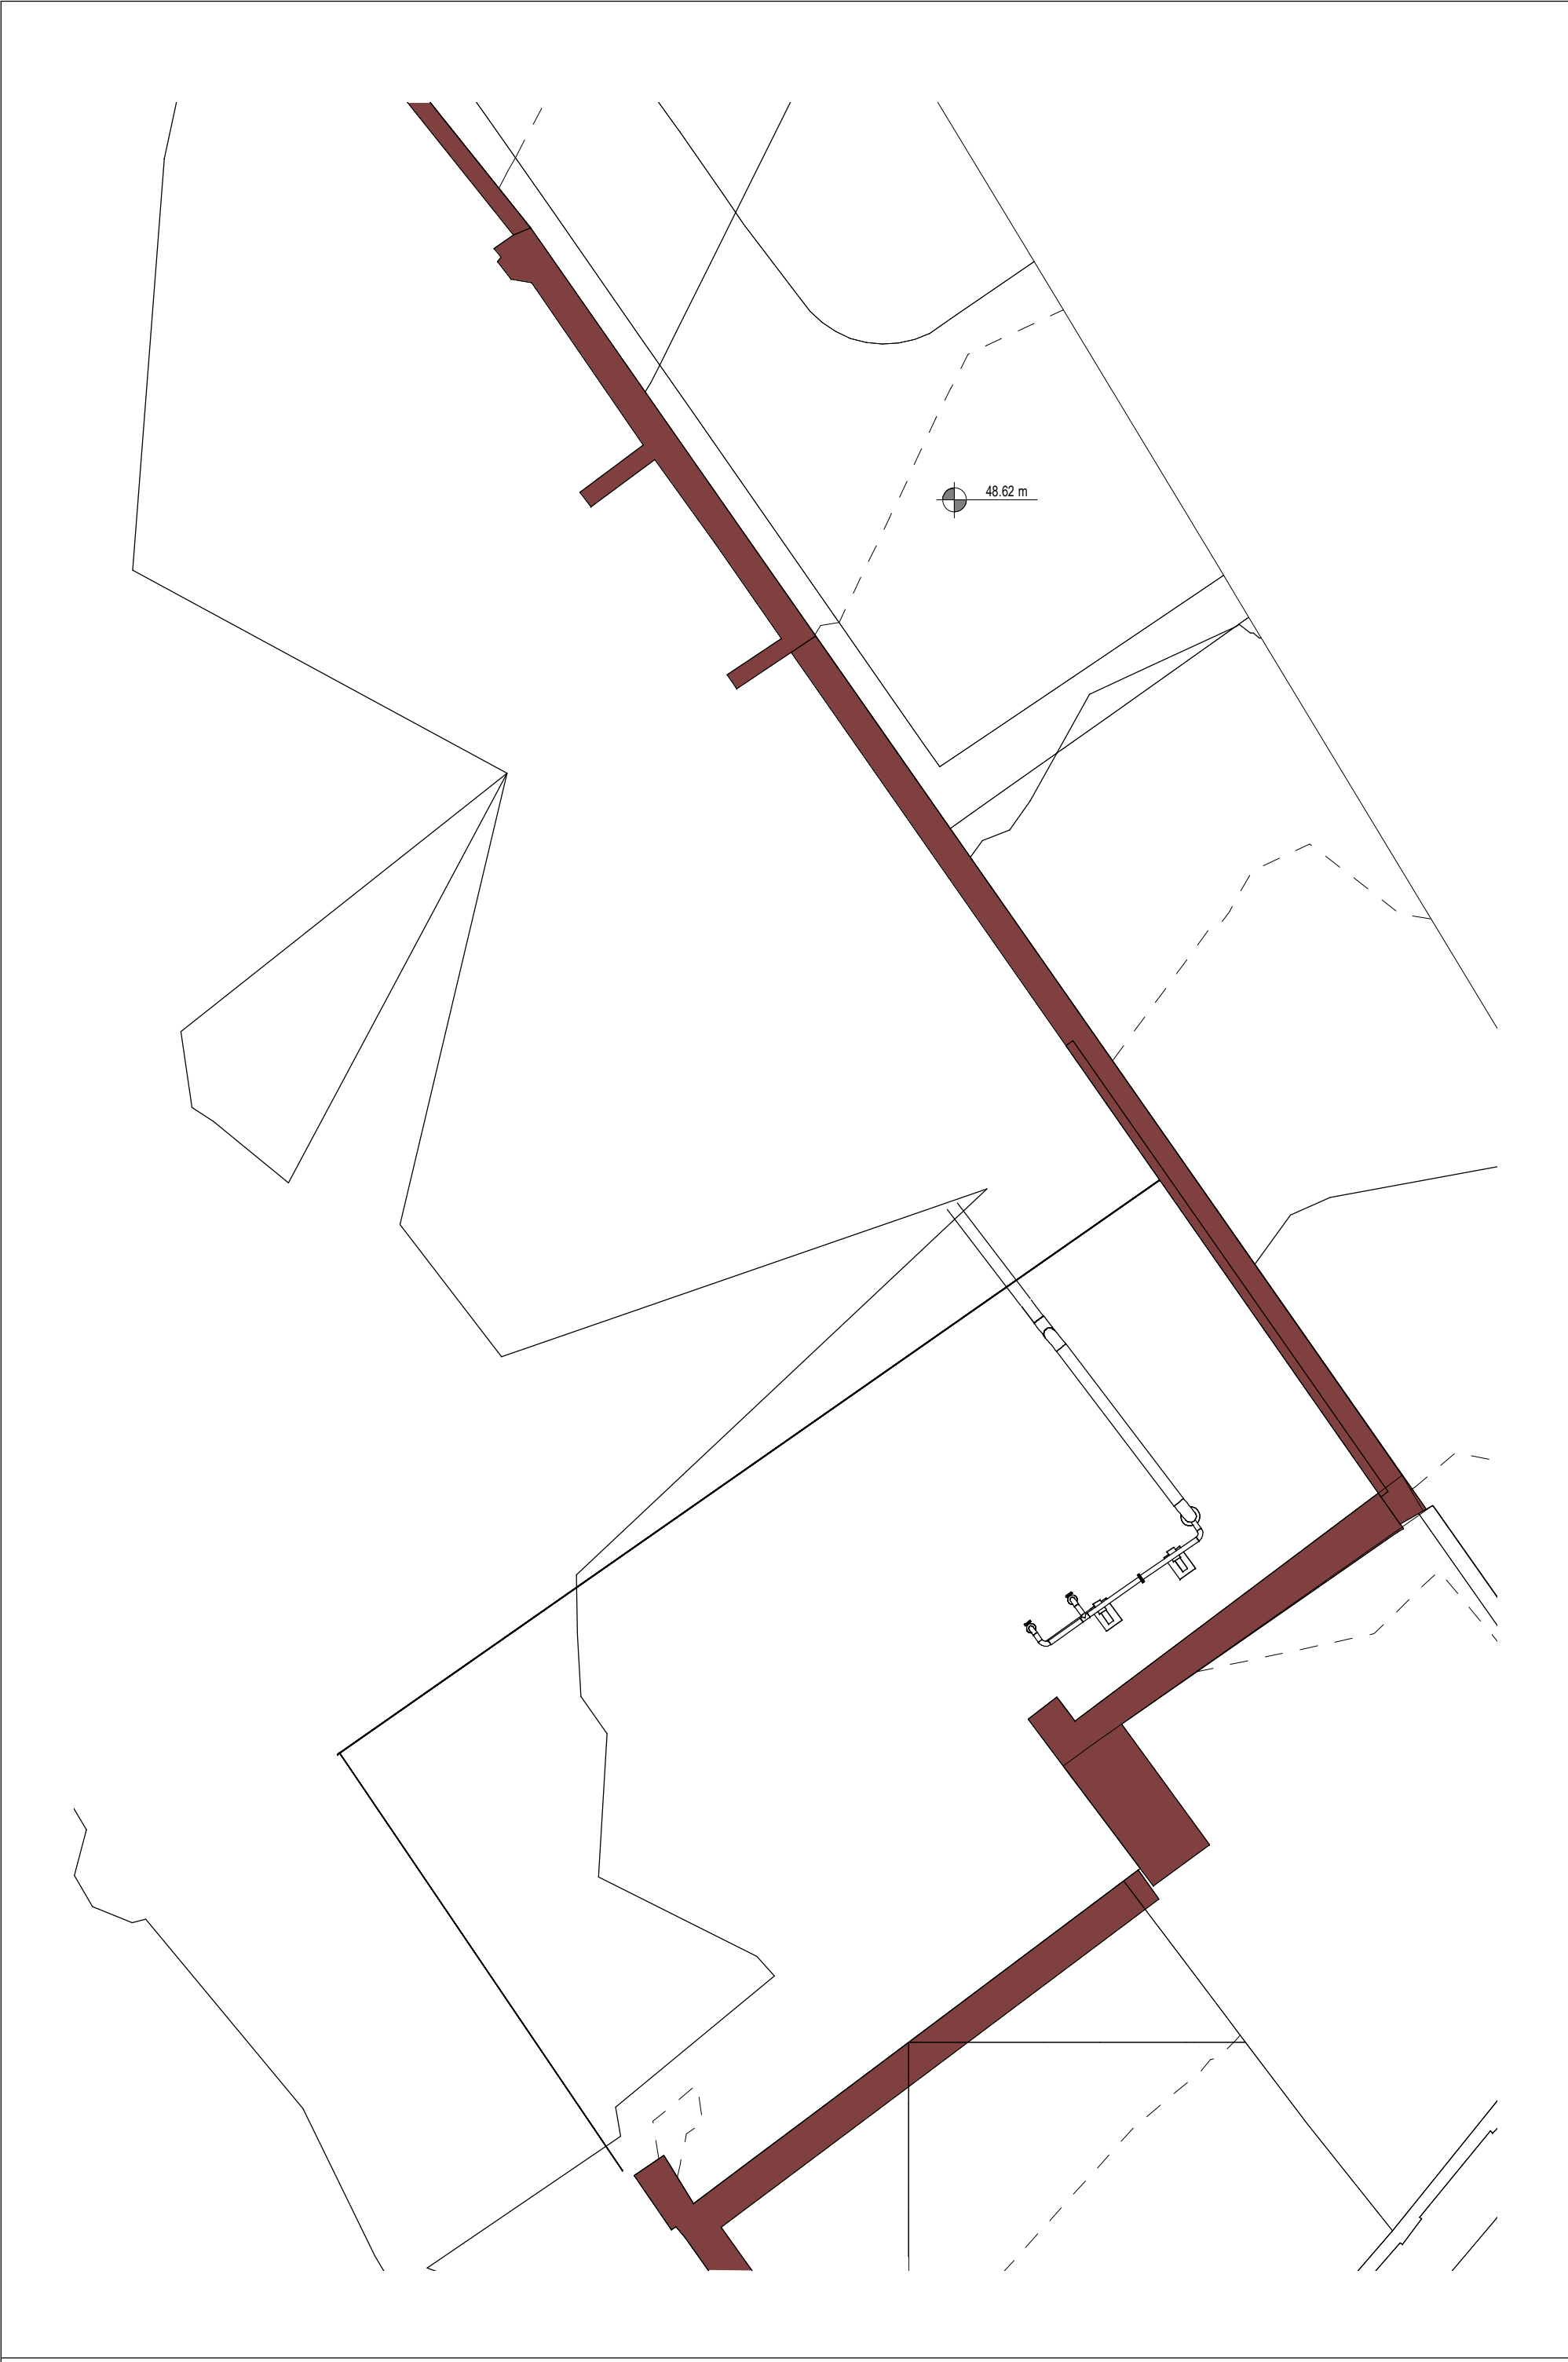


PROPOSED PLAN - PHASE 1B - GAS INFRASTRUCTURE




PROPOSED PLAN - PHASE 2 - ADJACENT BUILDING SHOWN

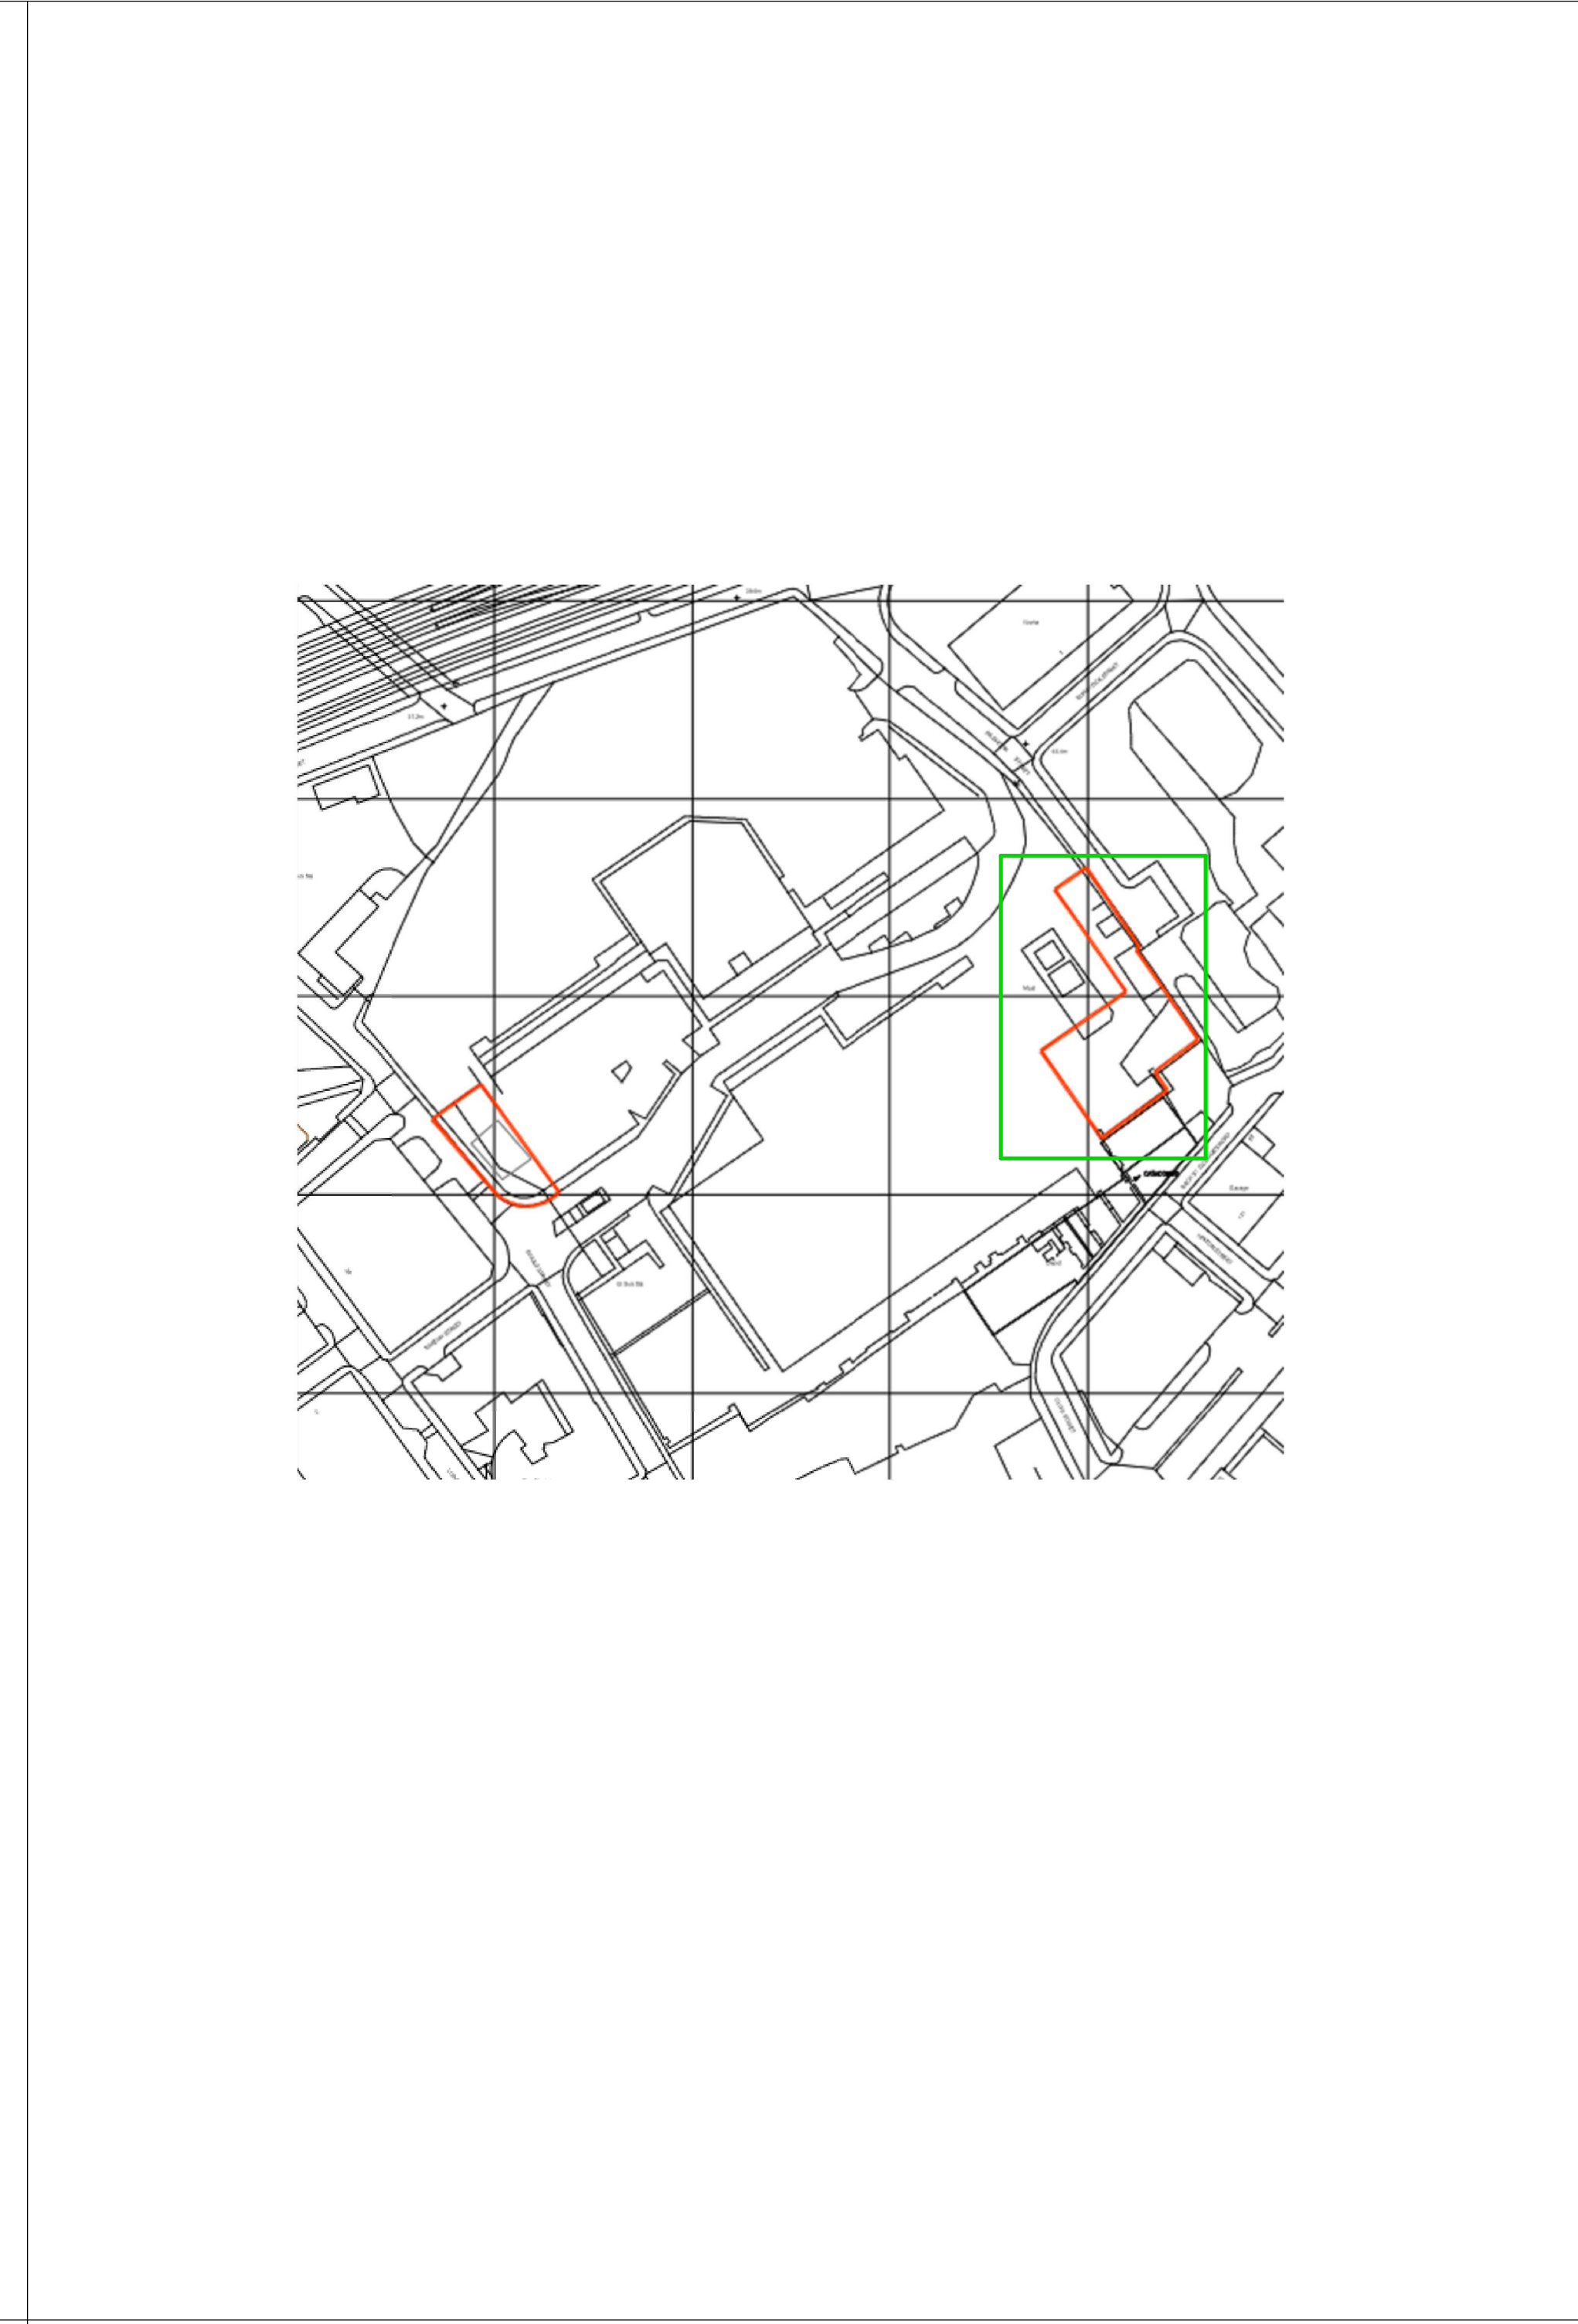


SITE LOCATION PLAN

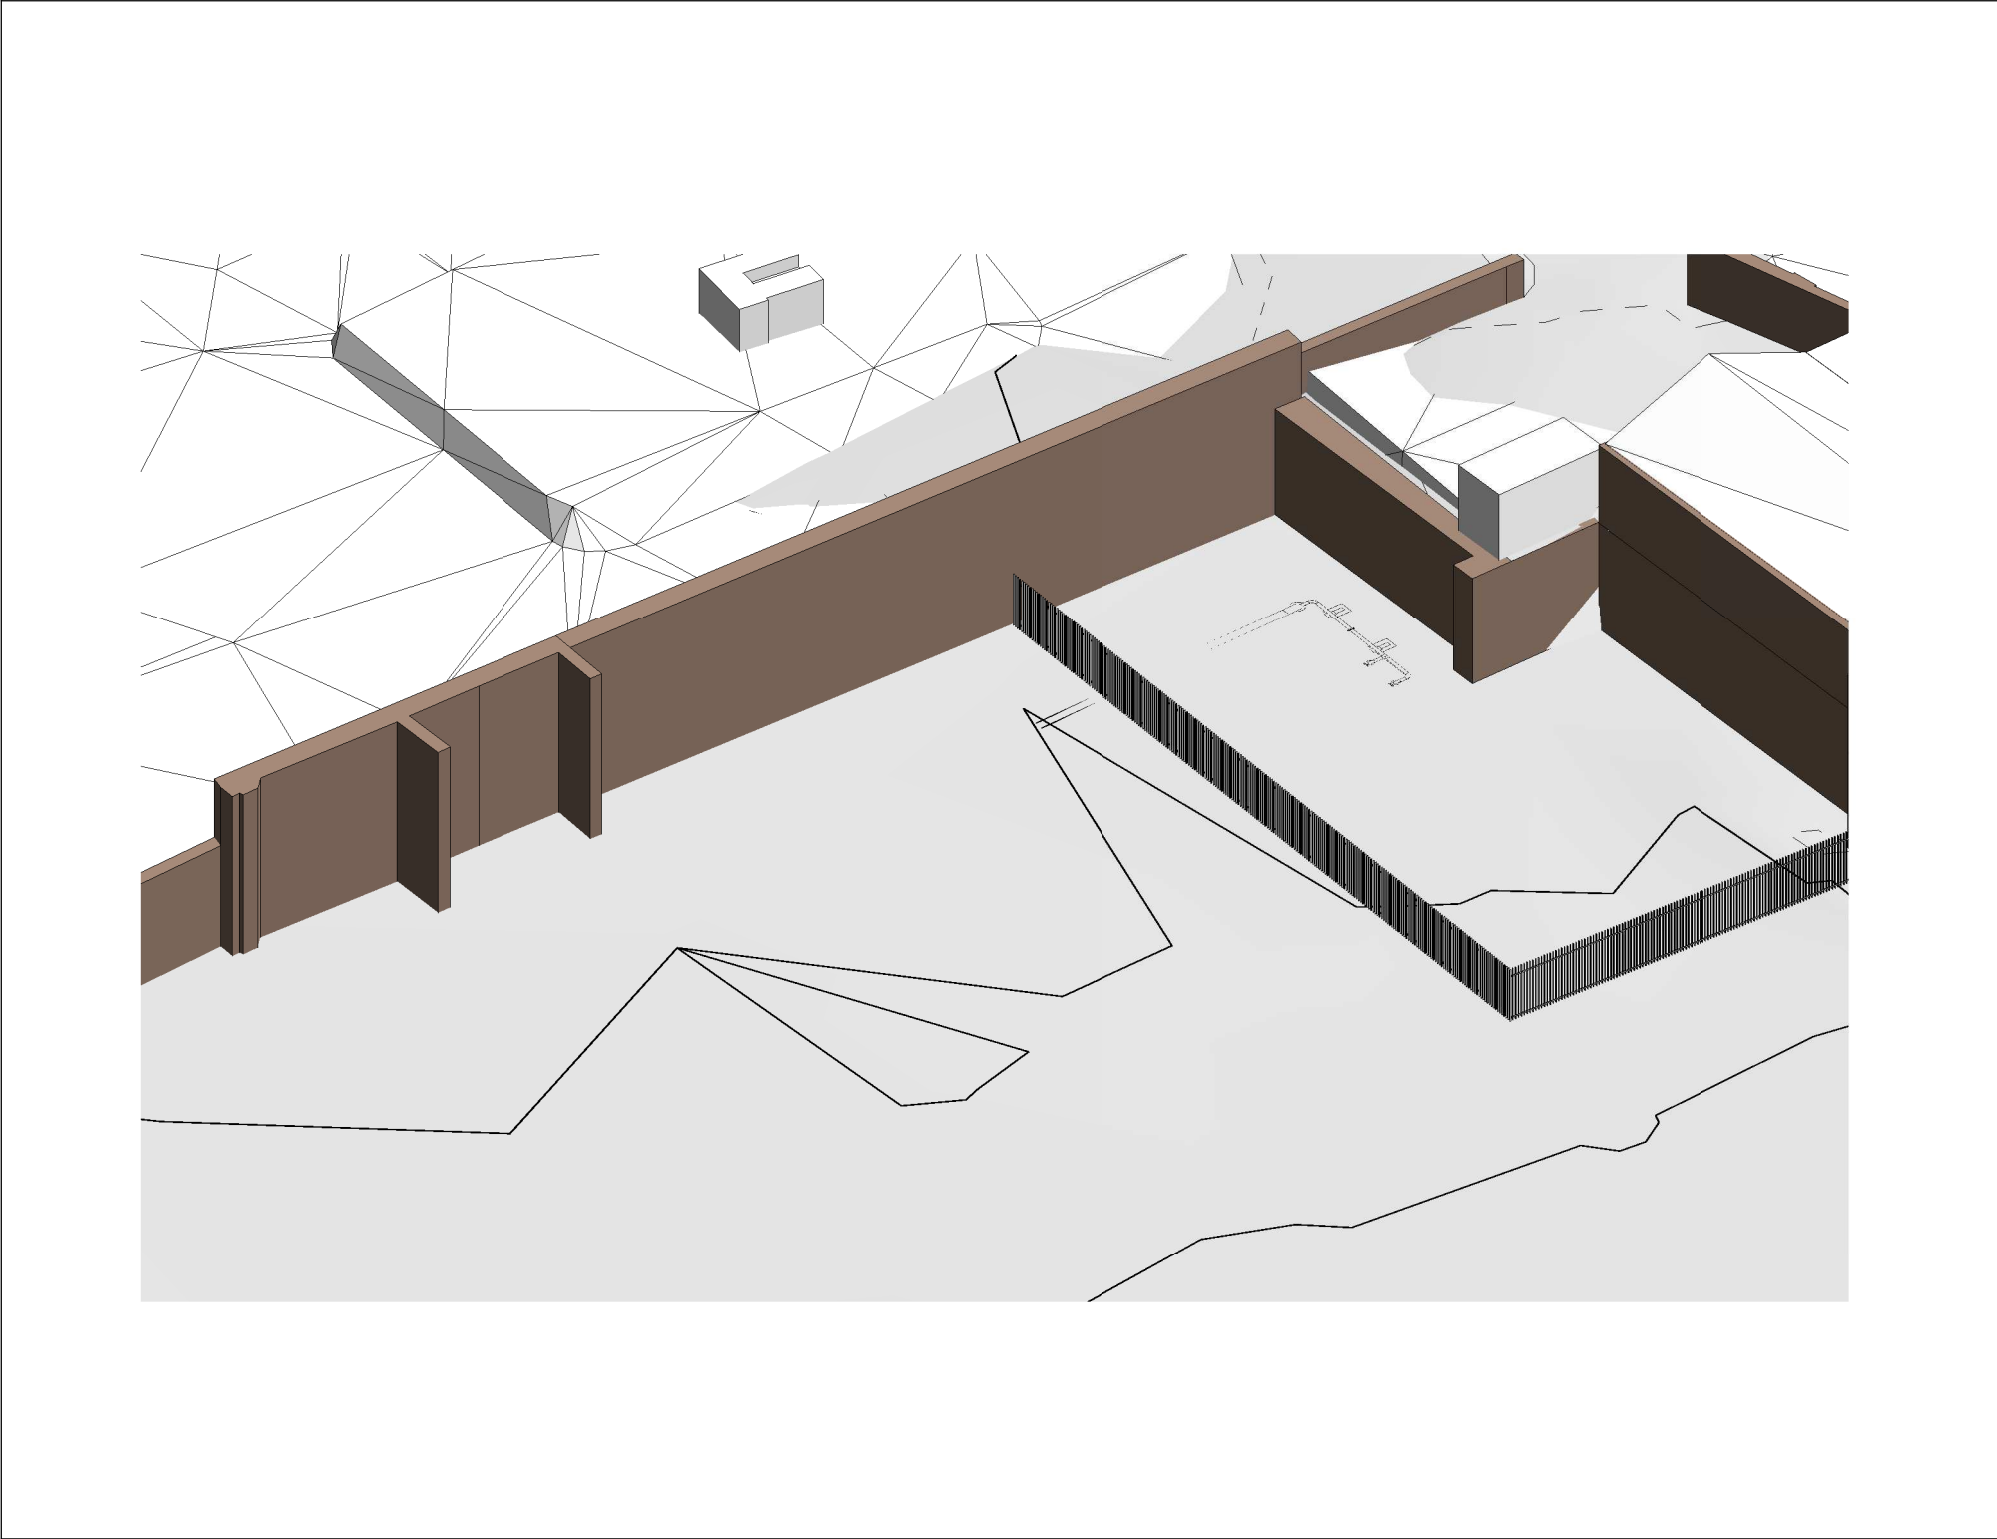

3D VIEW - EXISTING - NORTH WEST AERIAL

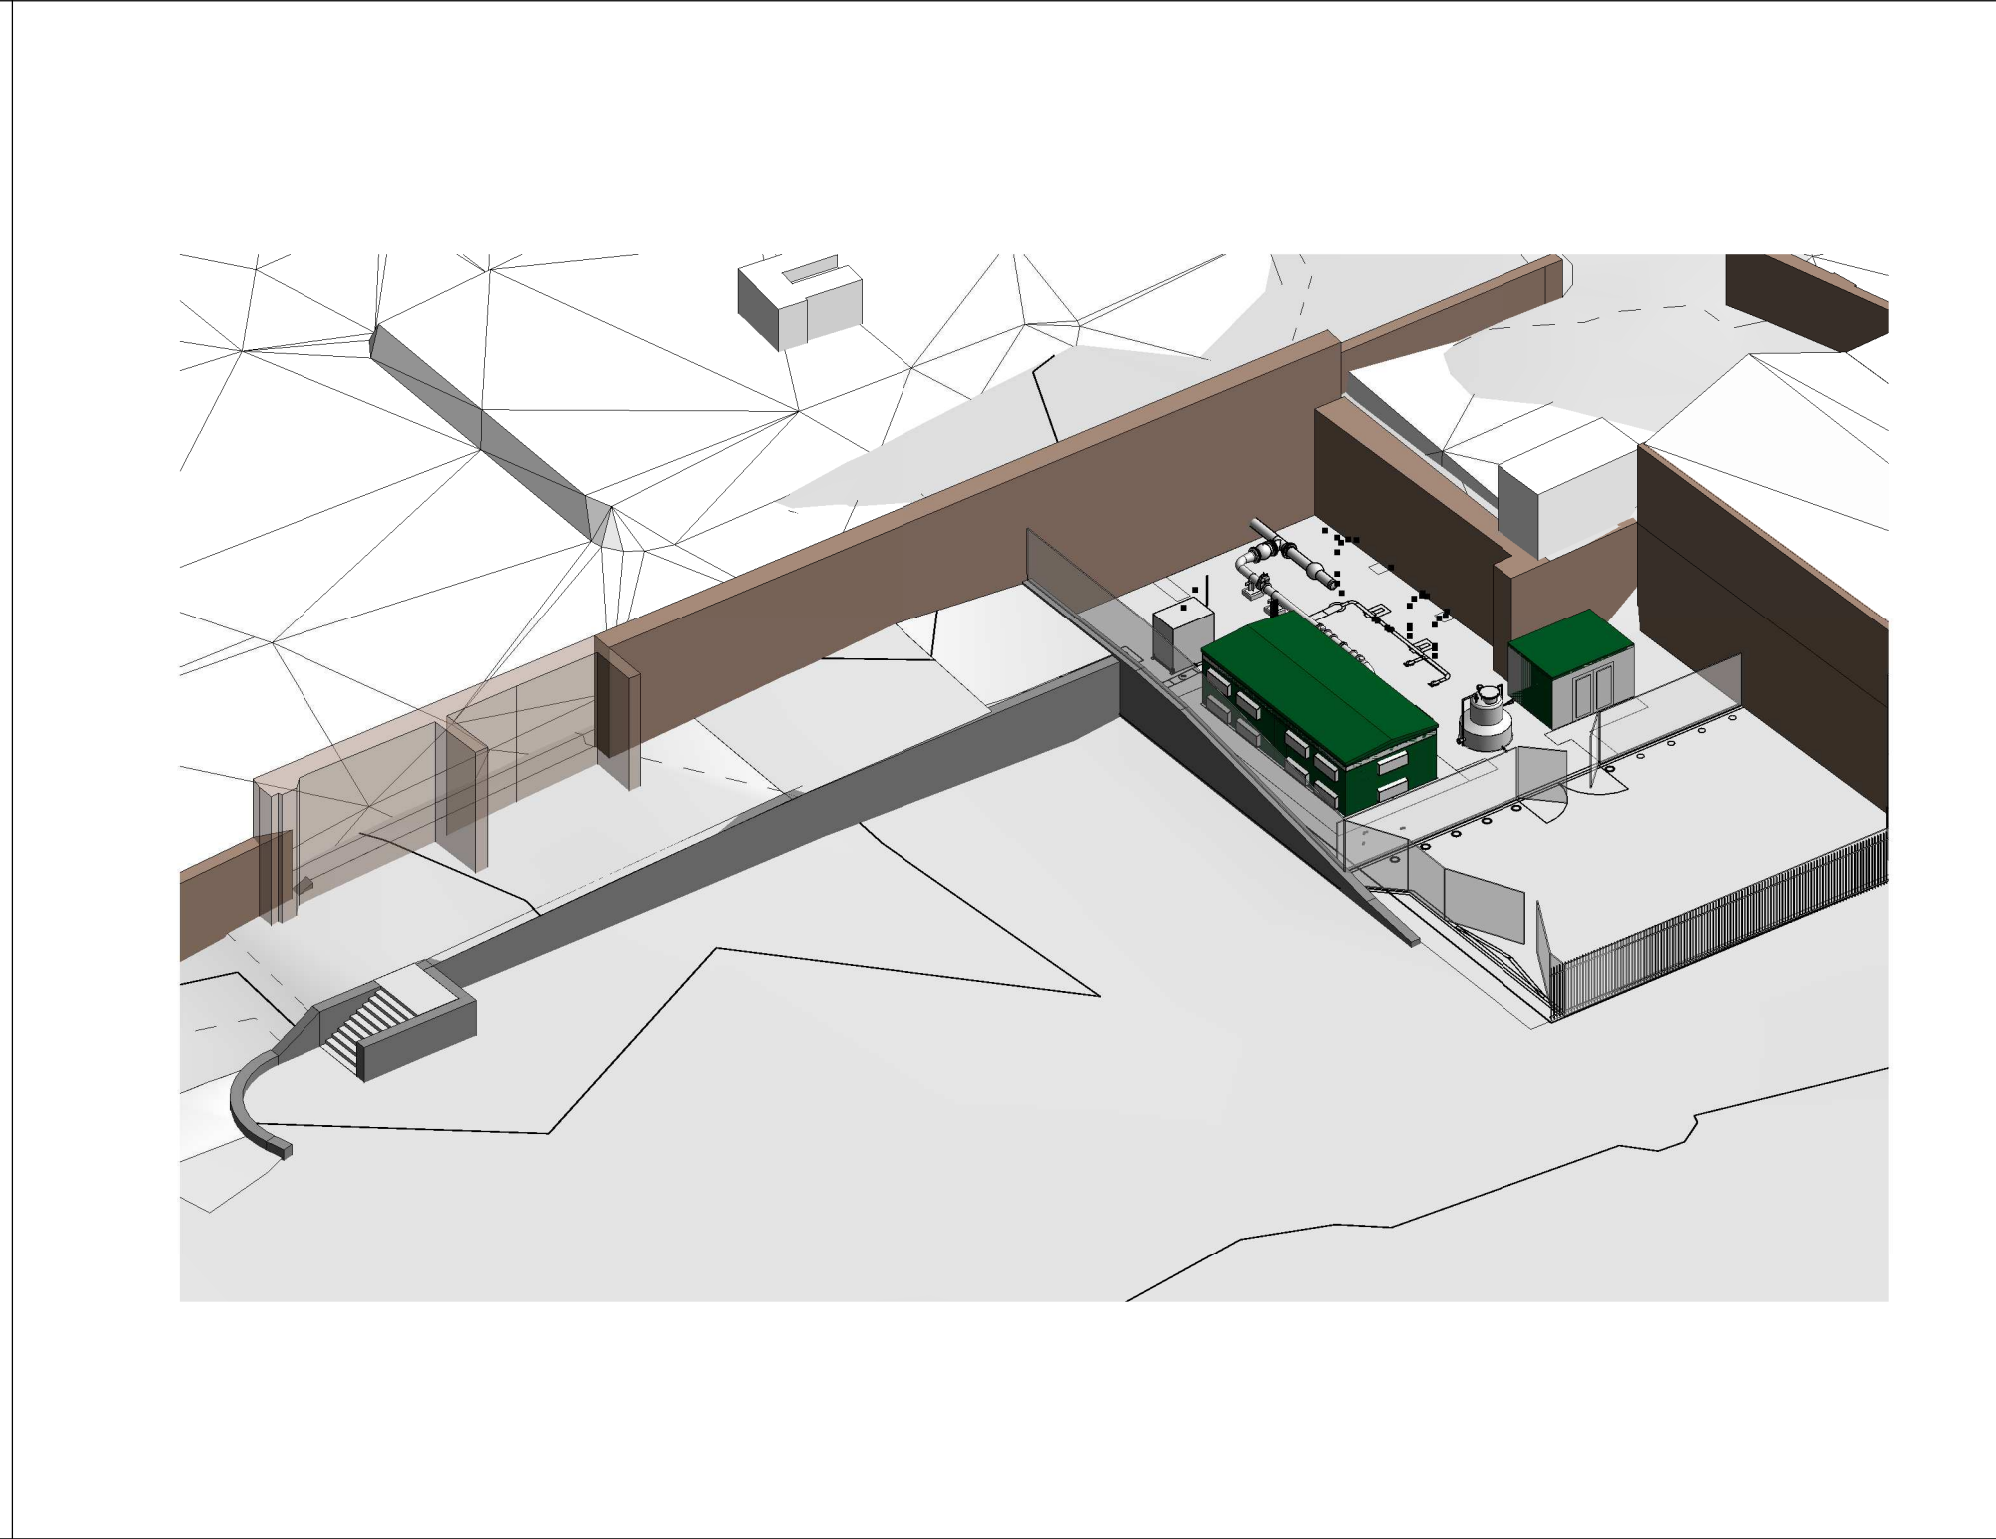


3D VIEW - PHASE 1B - NORTH WEST AERIAL

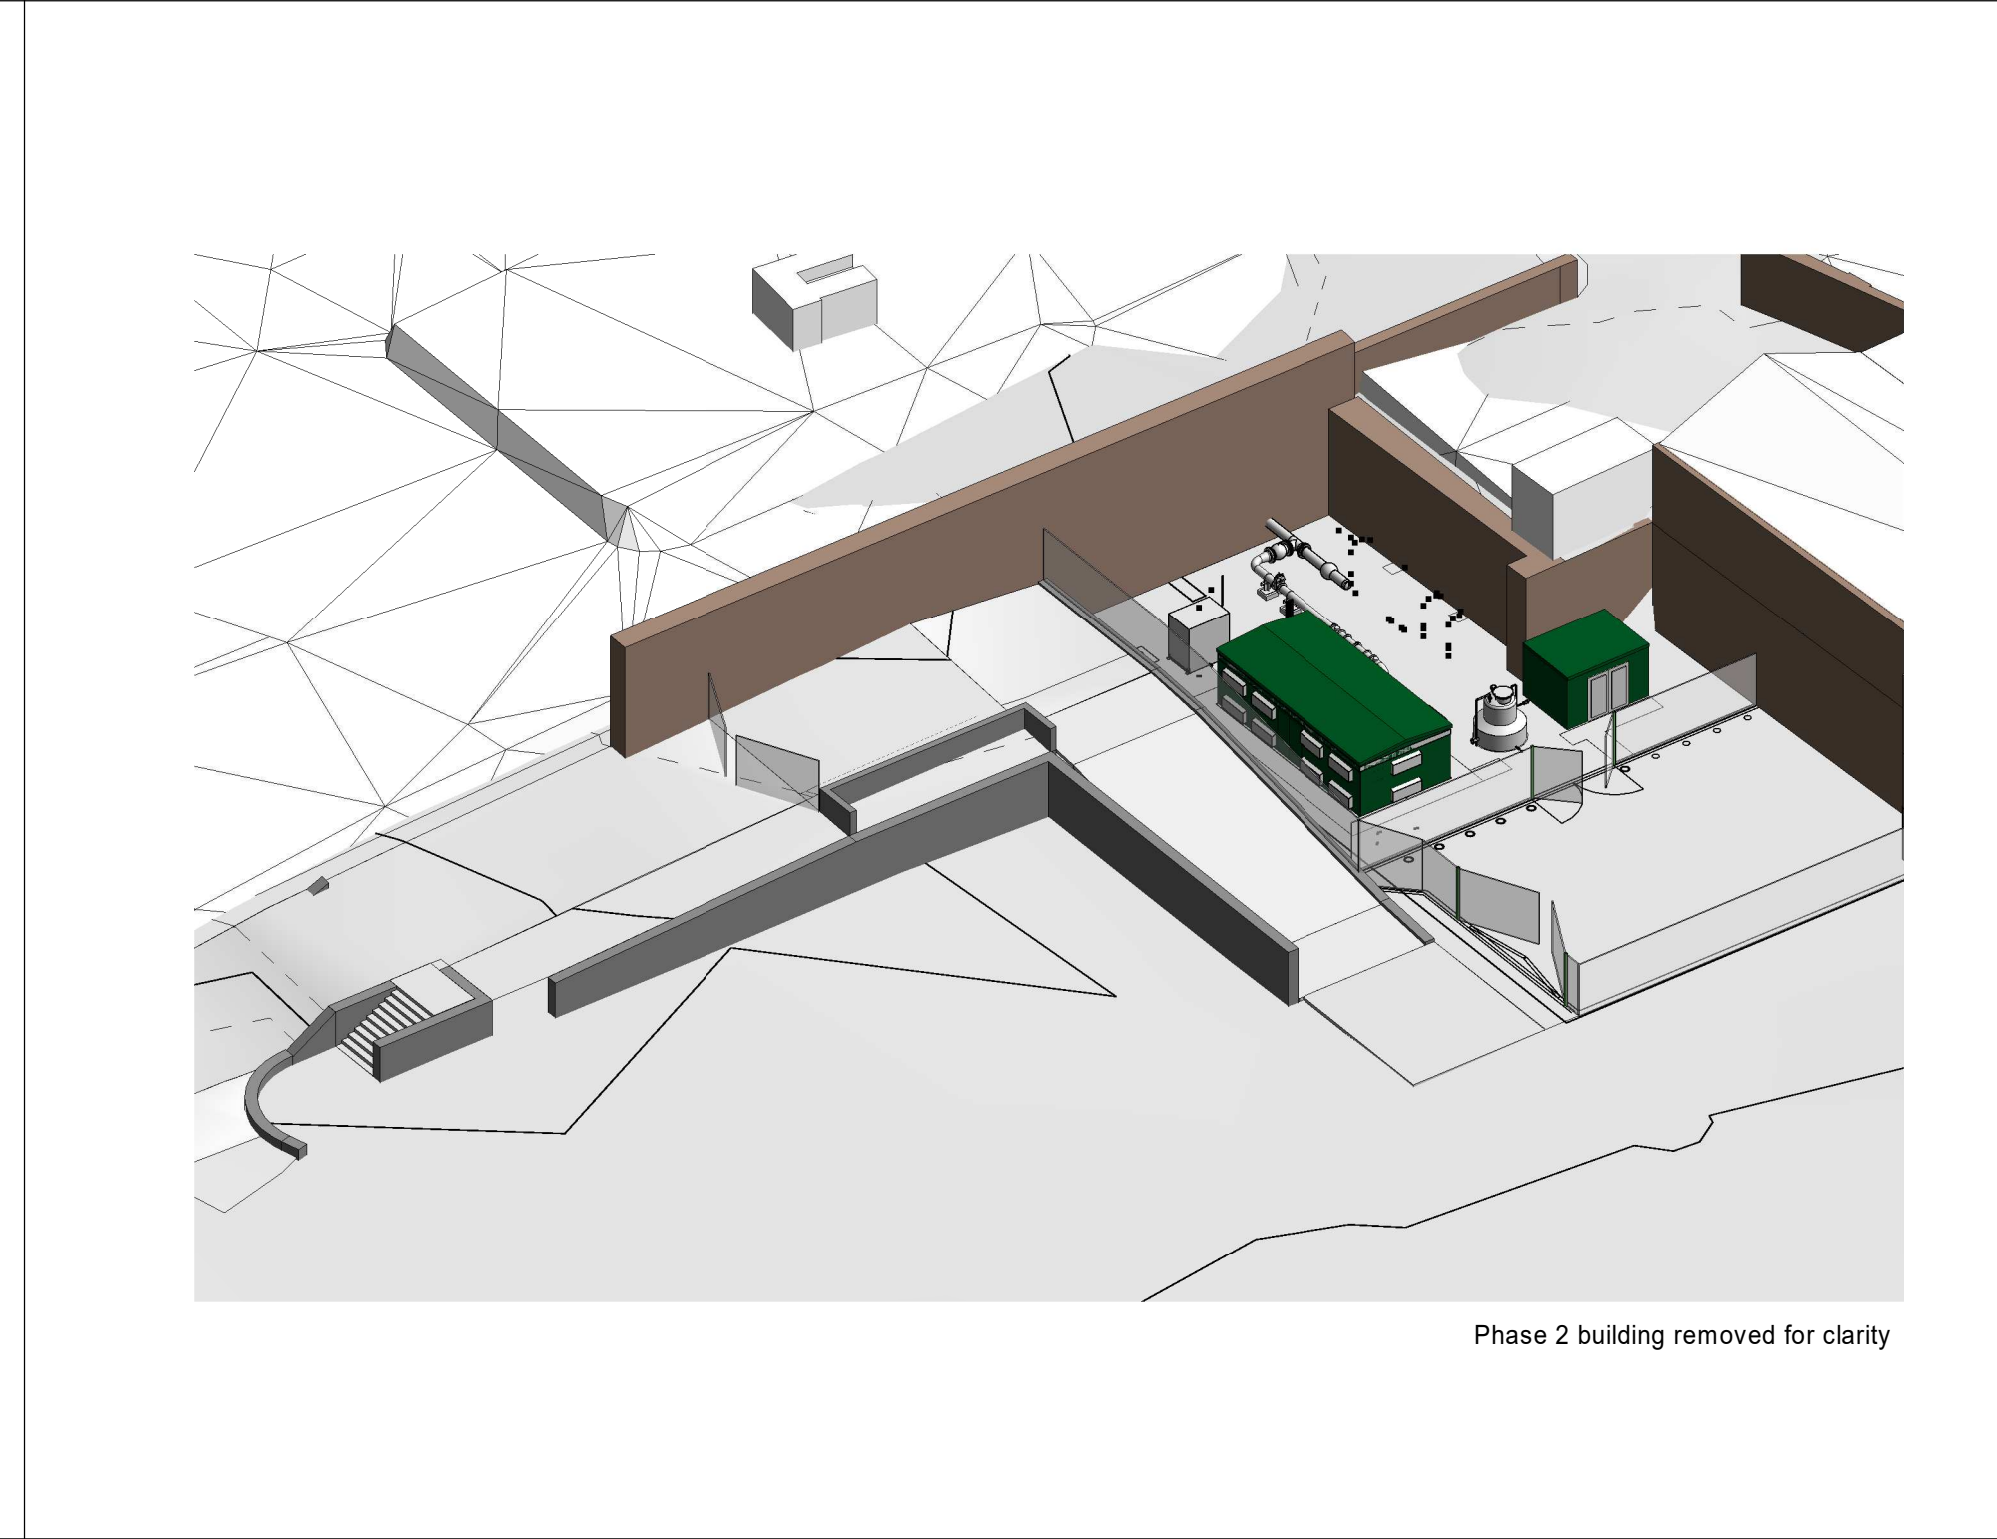


3D VIEW - PHASE 2 - NORTH WEST AERIAL



3D VIEW - EXISTING - SOUTH EAST AERIAL

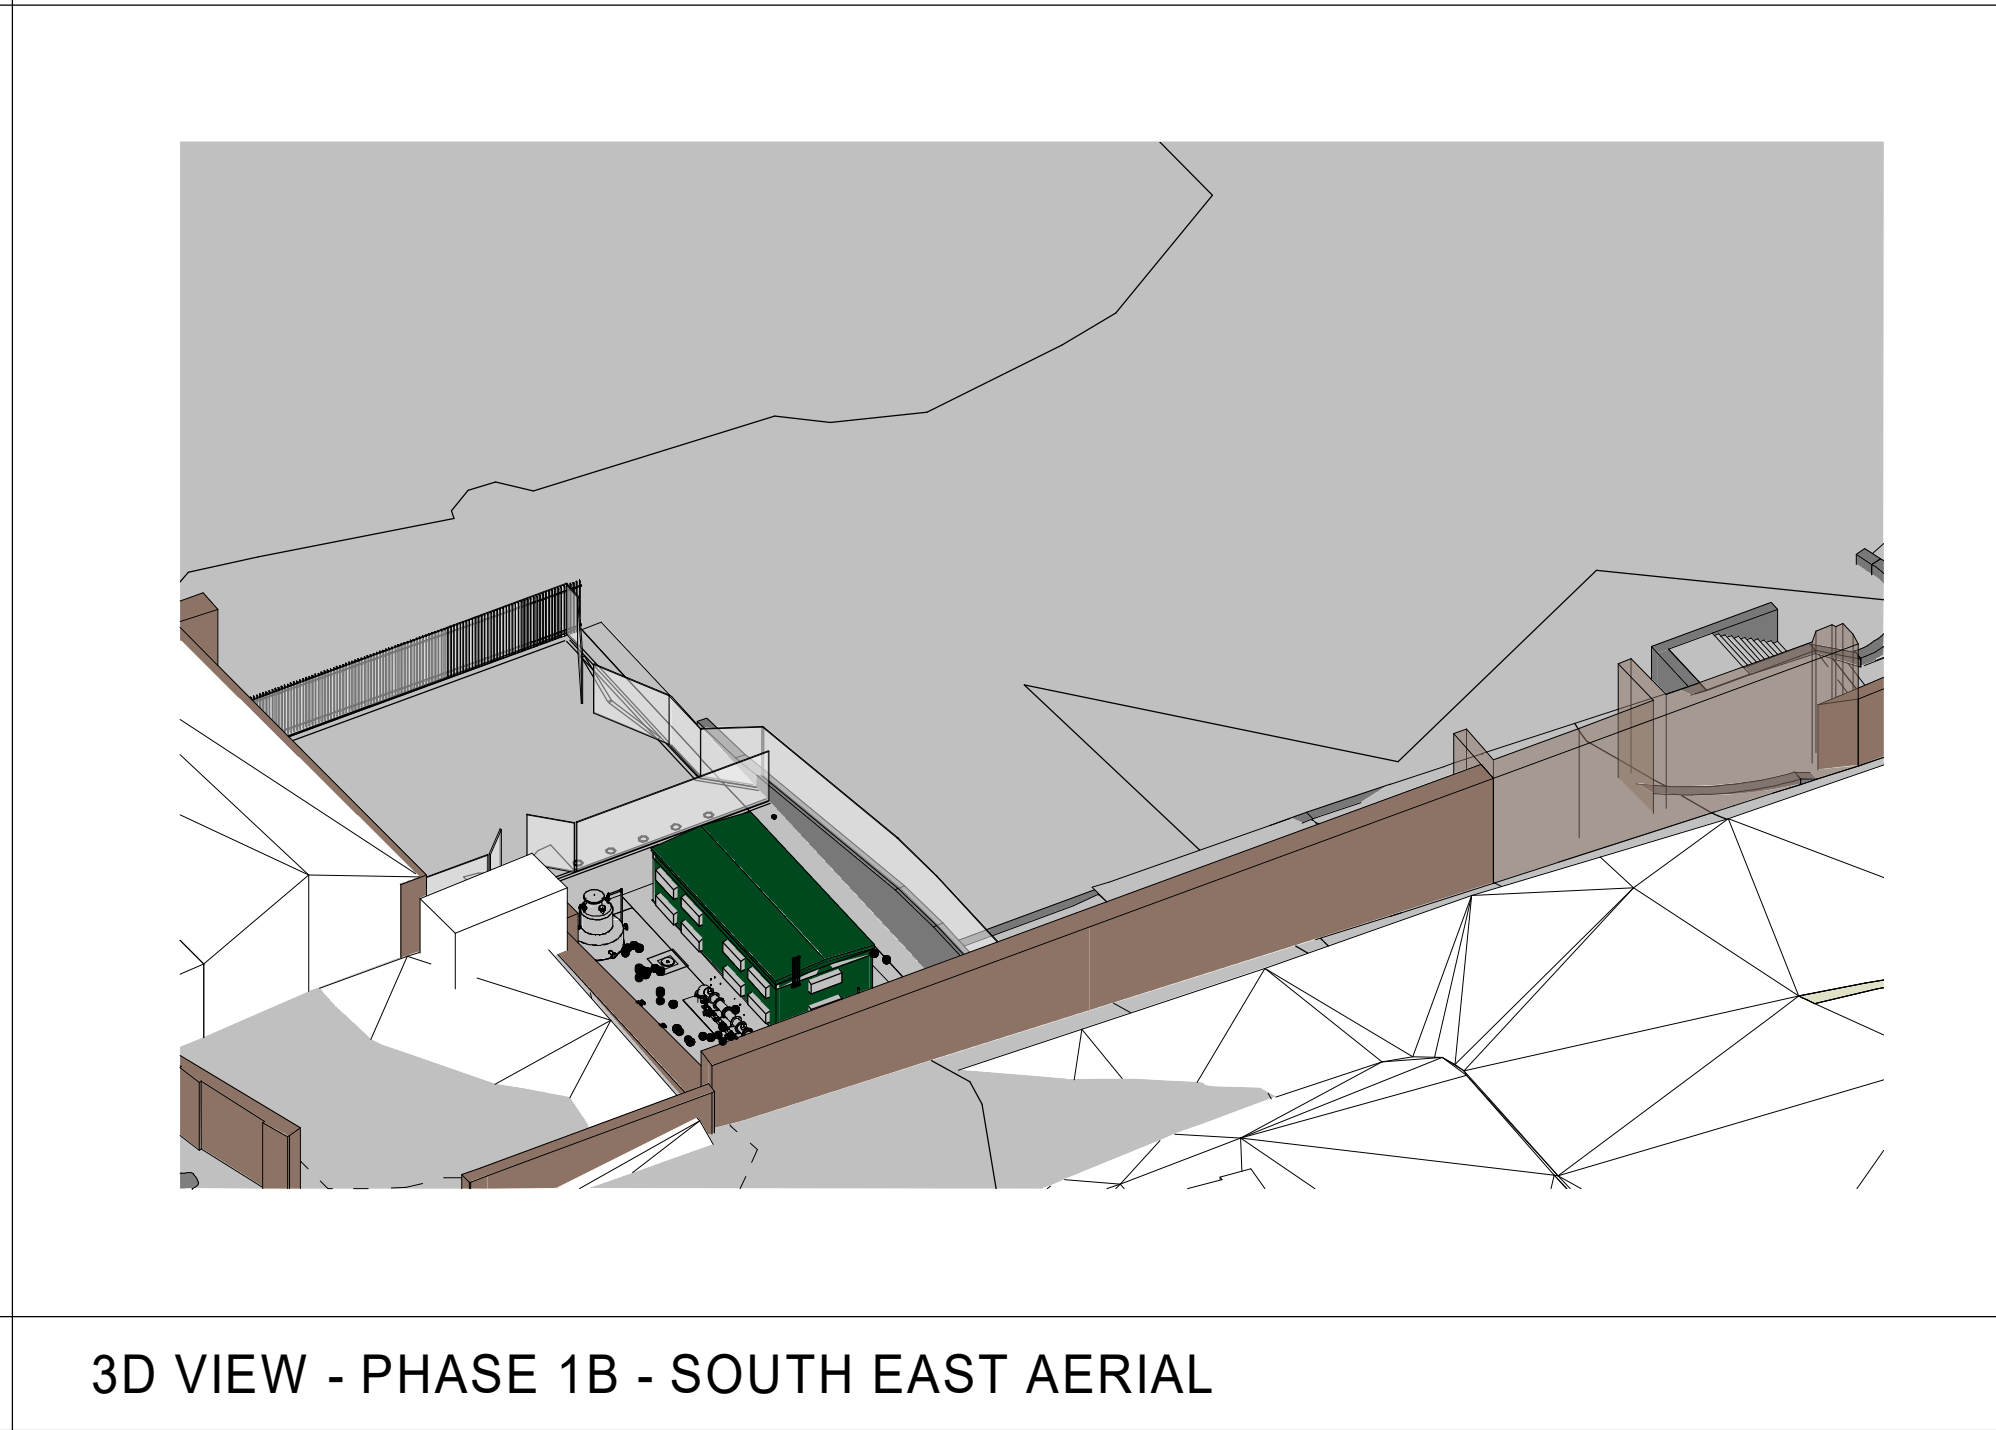

3D VIEW - PHASE 1B - SOUTH EAST AERIAL

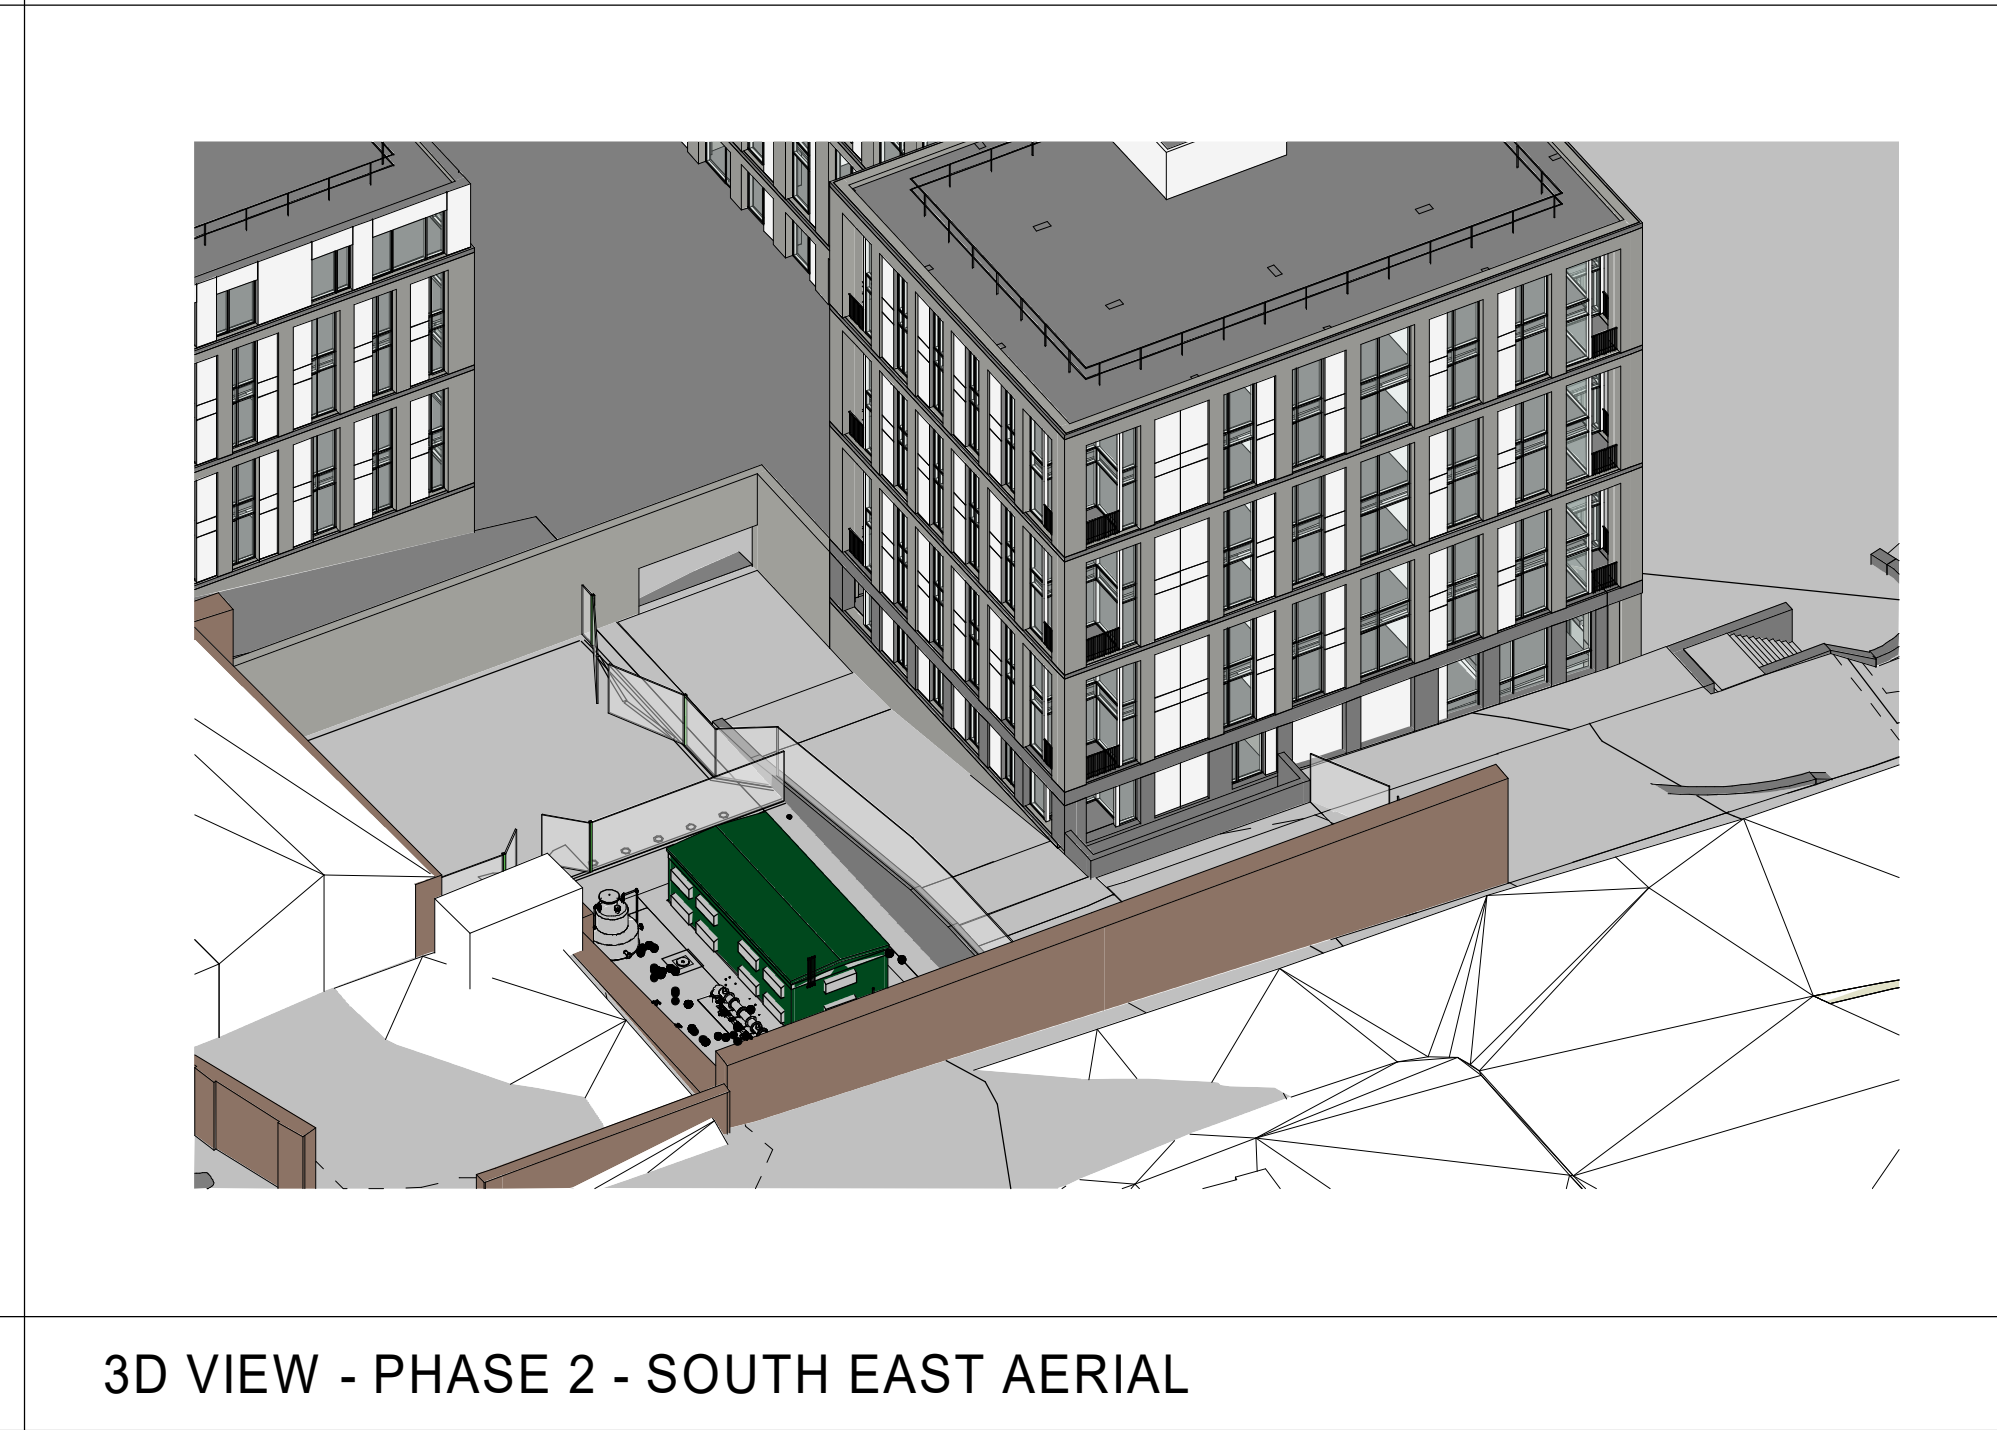

3D VIEW - PHASE 2 - SOUTH EAST AERIAL

NOTES

Gas pit works layout taken from WSP drawing 70055522-WSP-02-XX-03-ME-0002

Phase 1b access still from existing Bilbrook Street utilising existing ramp on site

Phase 1b ramp installed on site to provide required cover to Gas Pipe.

PLANS

SCALE 1:200

0 4 8 12

5	Minor Amendments following planning comments	11.03.22	FW	DL
4	Layout Updated	28.02.22	FW	DL
3	Clarification to Gas Infrastructure Works	13.12.21	FW	DL
2	Drawing amended to reflect comments discussed during workshop dated 11.08.20	12.06.20	SL	DB
1	Drawing amended to reflect comment raised workshop	10.06.20	SL	DB
Rev	Description	Date	Dr	App
SL		08/06/20	ty	ty

property

SL

date created

08/06/20

Approved by

DB

AHR Architects Ltd

5th Floor

55 Princess Street

Manchester

M2 4EW

United Kingdom

T +44(0)161 8287800

E manchester@ahr.co.uk

www.ahr.co.uk

client name

Southvalley Estates Ltd

project

The Gasworks New Town - Site

drawing

Proposed ramped access to Infrastructure area off Bilbrook Street - Part of Phase 2 works

computer file

C:\Bilbrook\Gas\Site\Amended Site Plan\0201_Southvalley.rvt

plot date

project number

2015.00541.000

scale

1:200

@A0

drawing number

GS-AHR-SO-ZZ-DR-A-90-102

rev

5

issue status

S2

This drawing is to be read in conjunction with all related drawings. All dimensions must be checked and reflected on site before construction work or production shop drawings. The originator should be notified immediately of any discrepancy. This drawing is copyright and remains the property of AHR.