




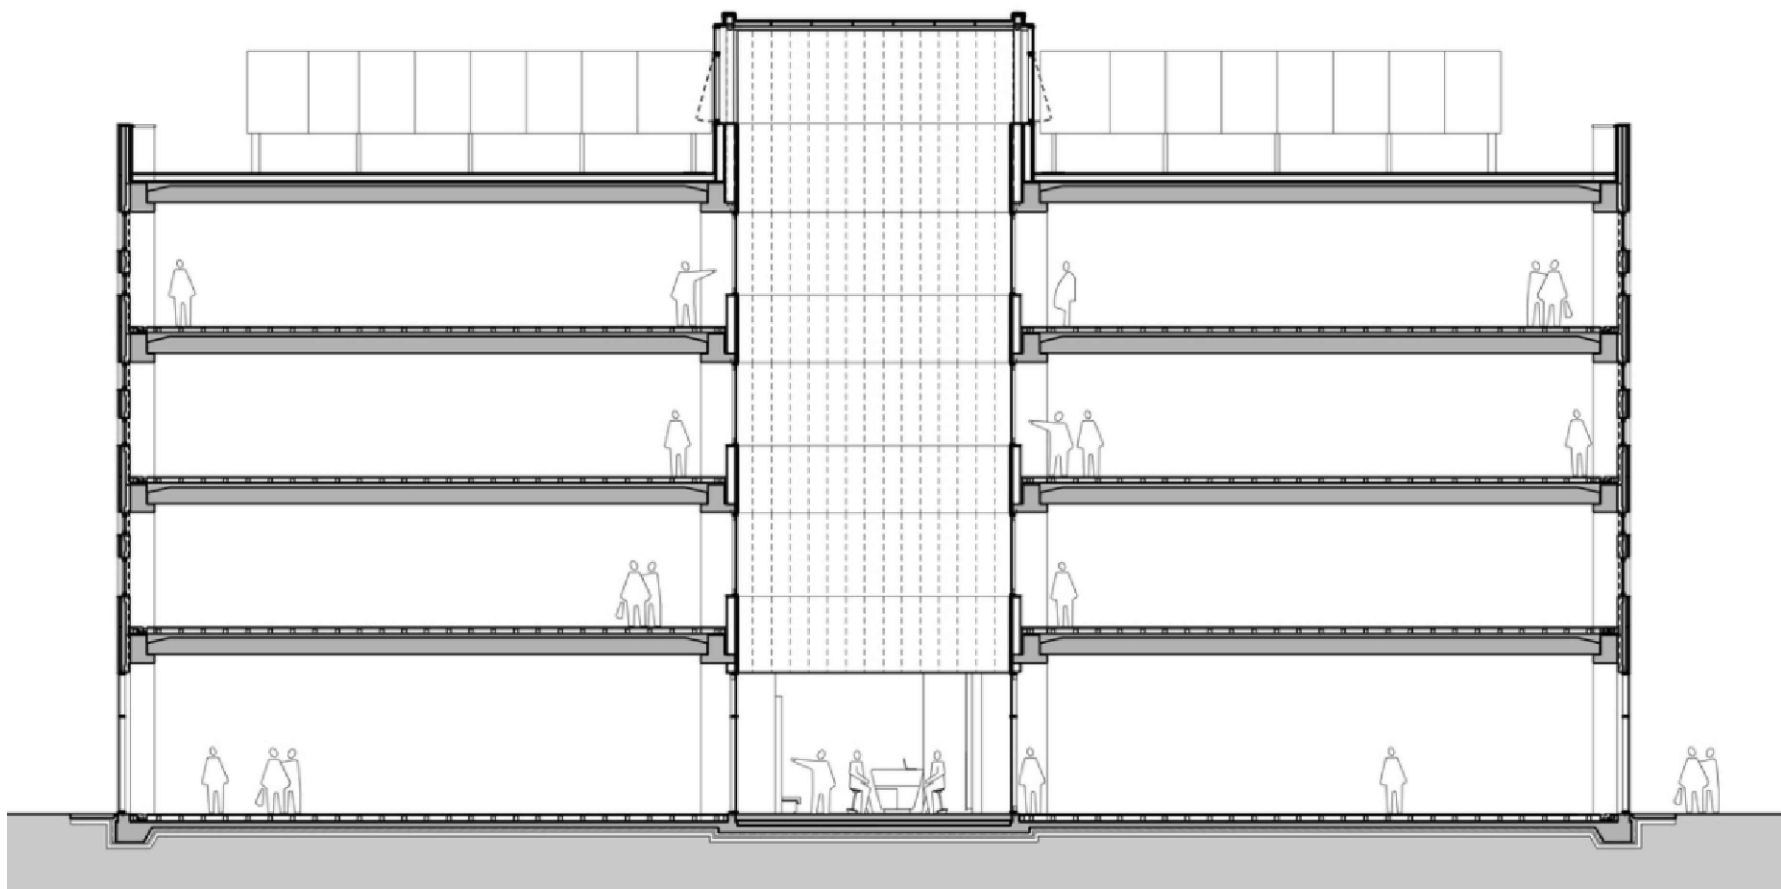

EXISTING NORTH SECTION X - X
FRONTING LLOYD STREET NORTH

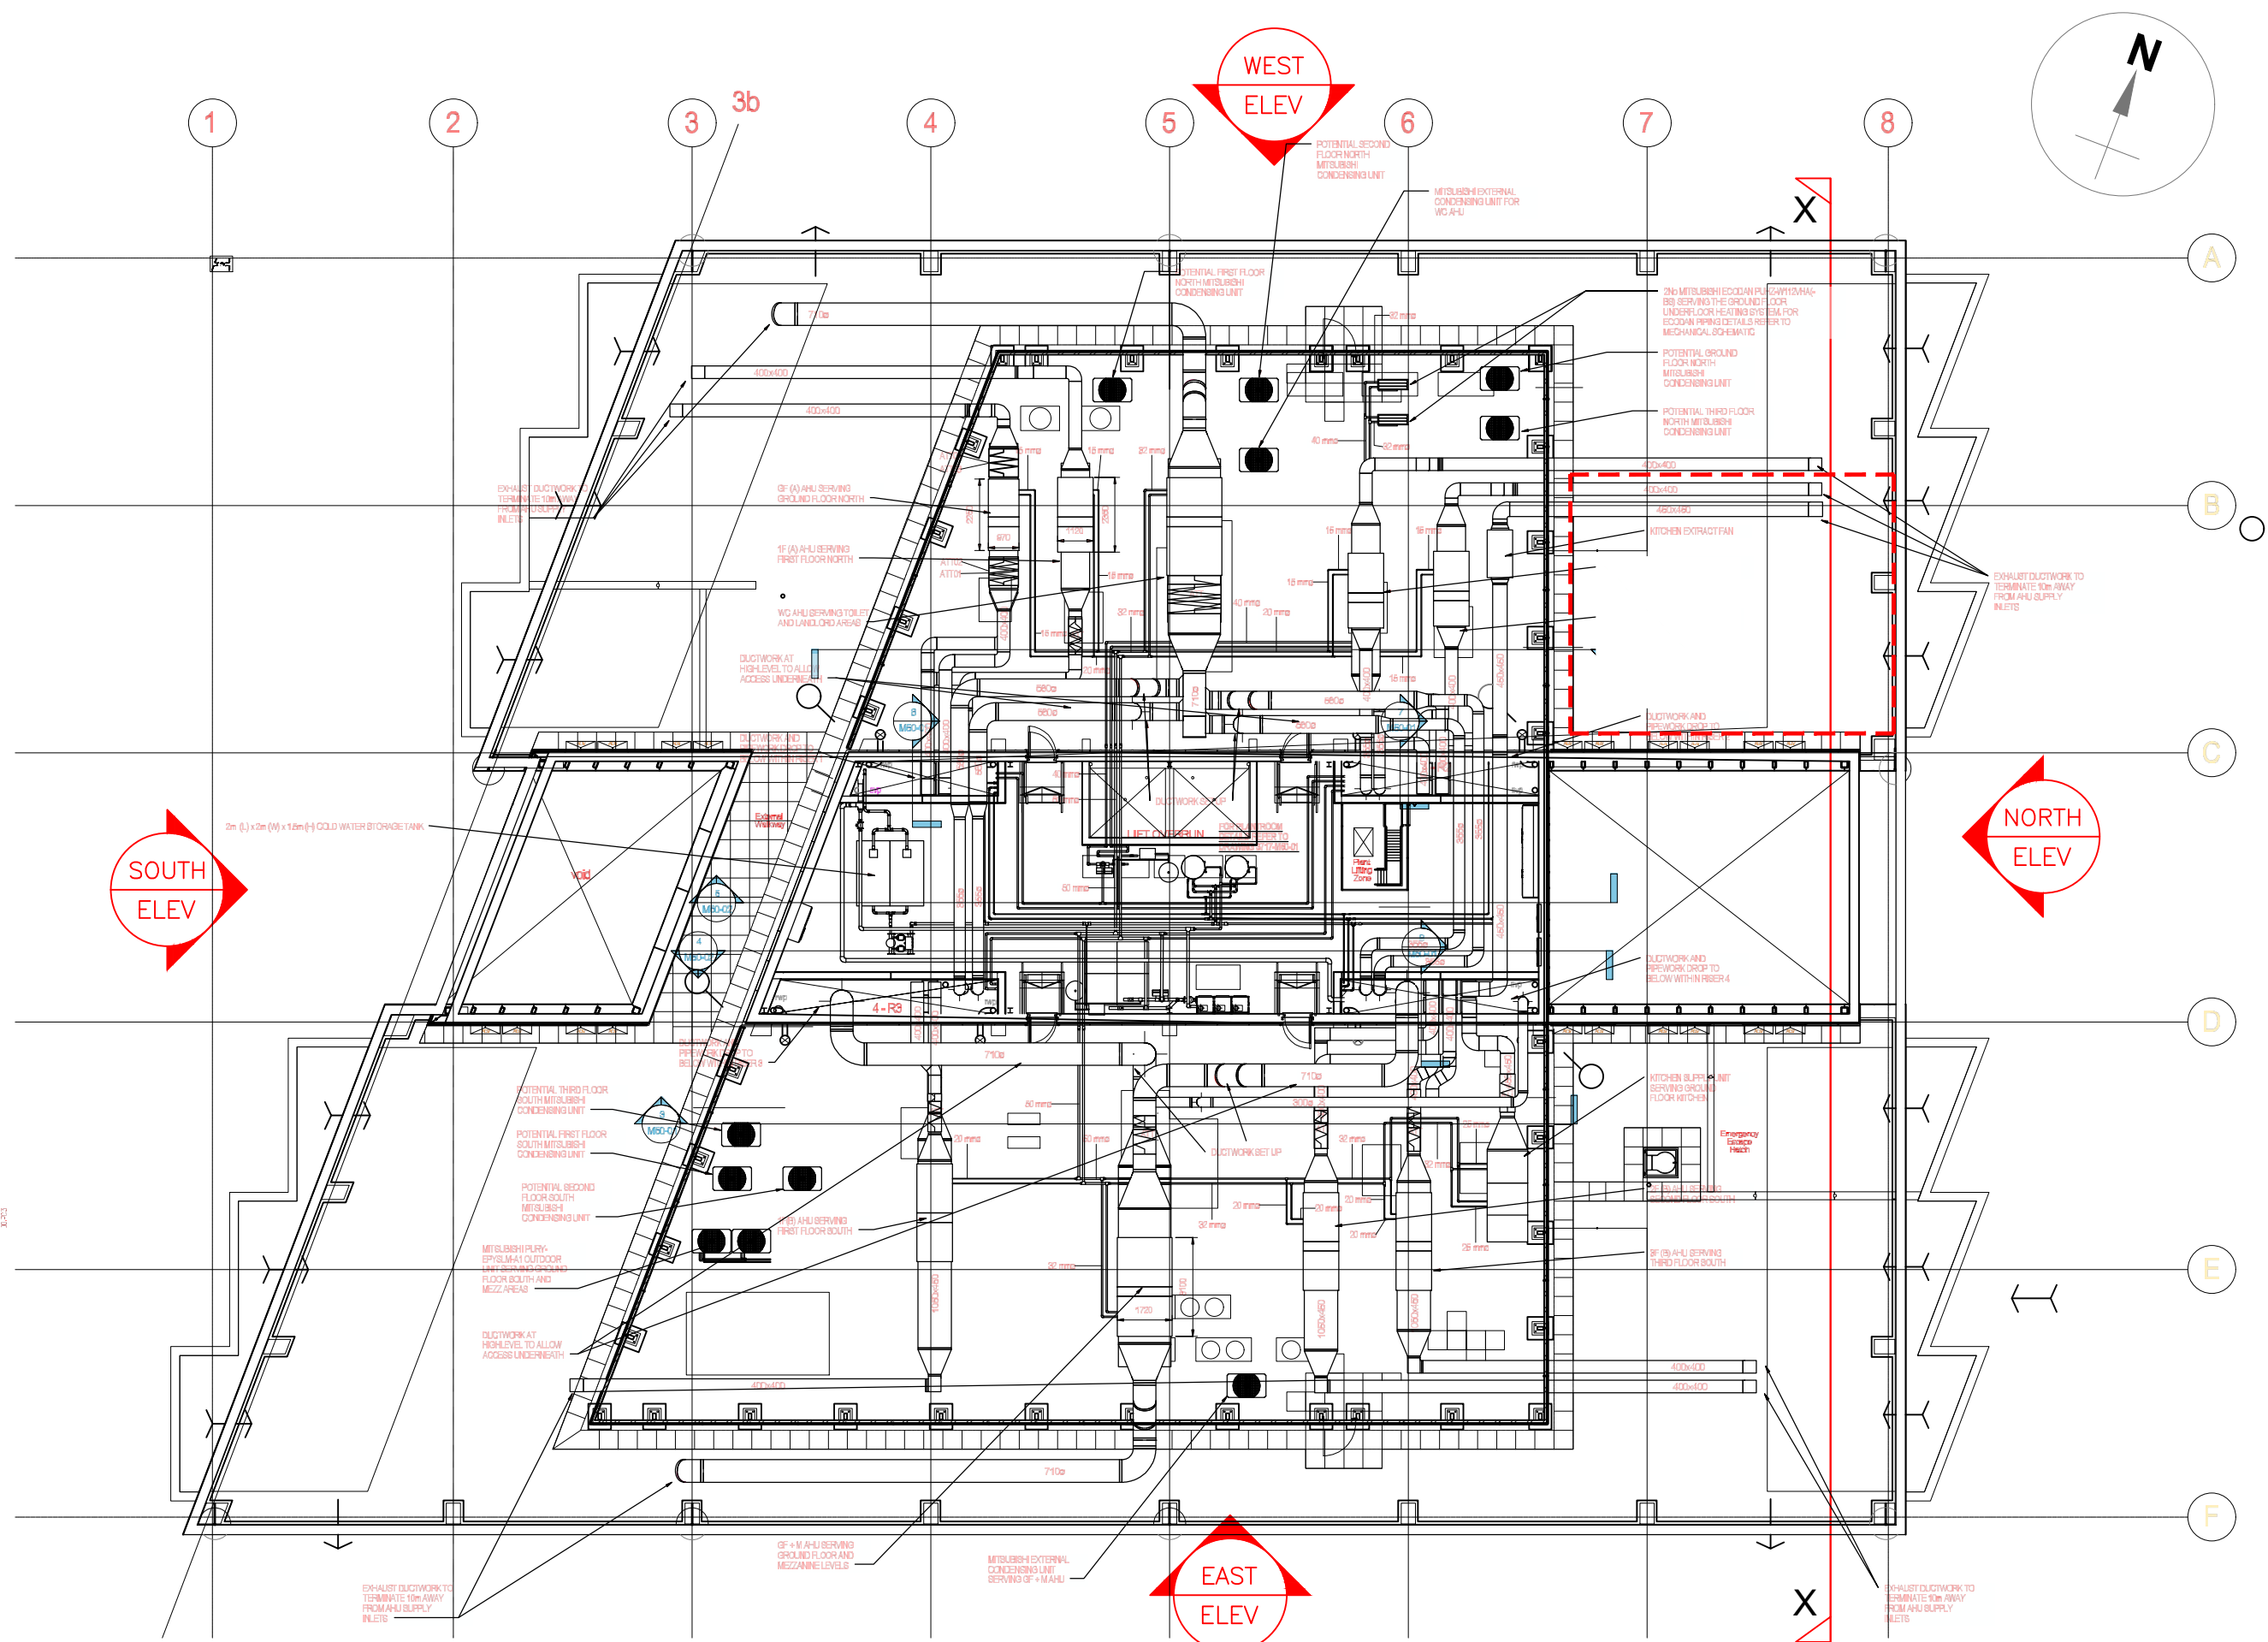

EXISTING WEST ELEVATION
FRONTING BURLINGTON STREET

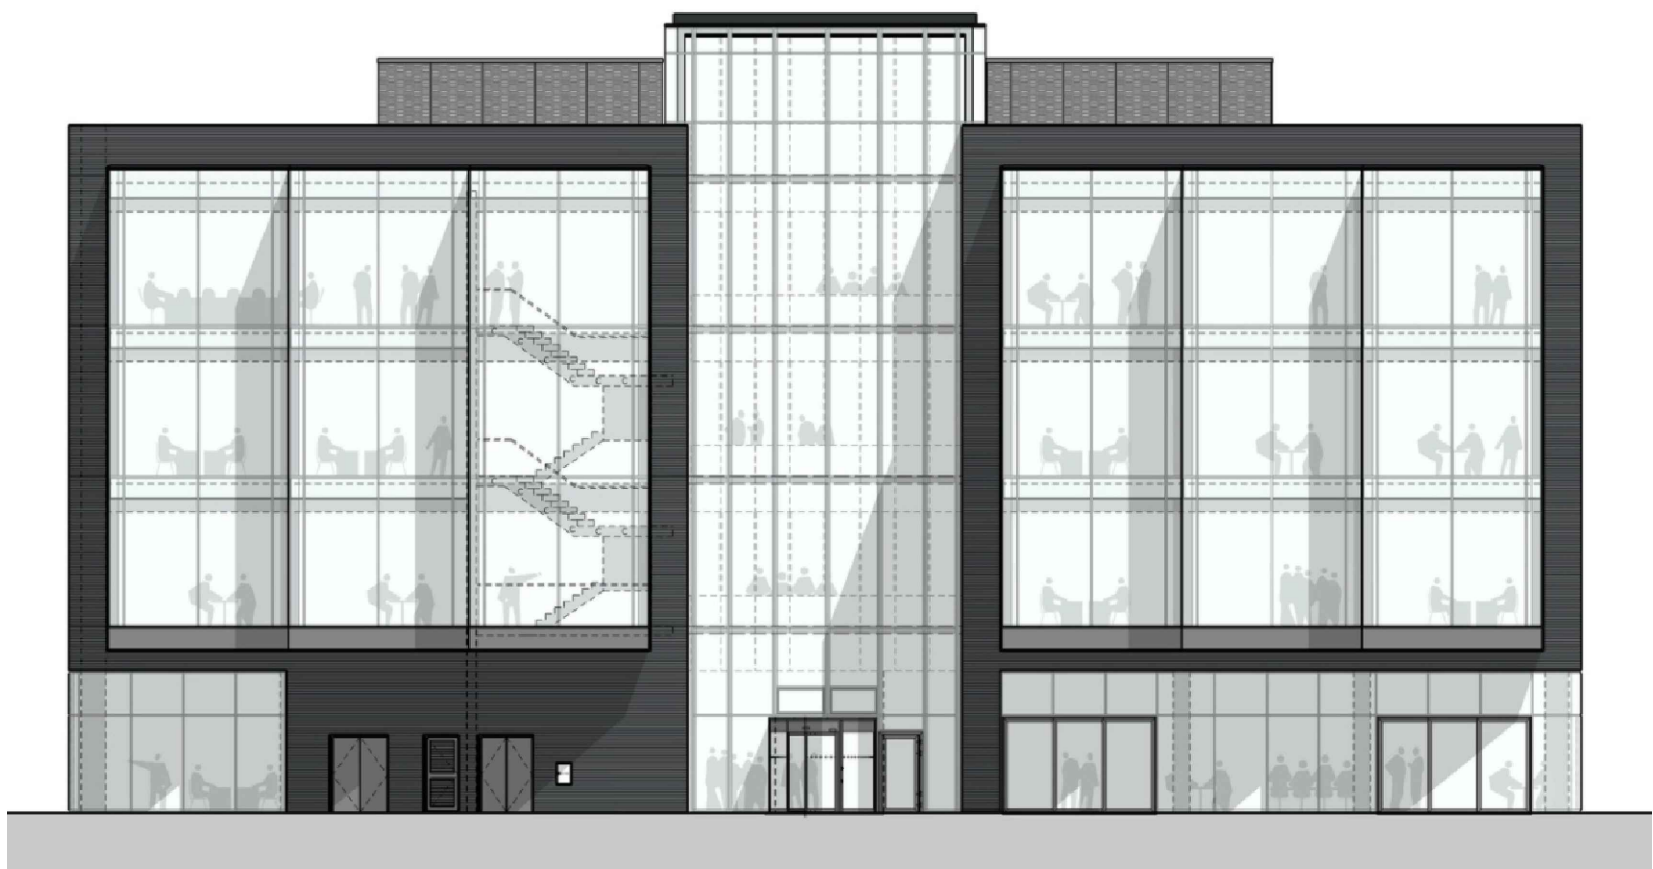


EXISTING SOUTH ELEVATION
FRONTING PENCROFT WAY



EXISTING NORTH ELEVATION
FRONTING LLOYD STREET NORTH



EXISTING EAST ELEVATION

 

B		23.03.22	CD	NOTE: ALL EXISTING MECH SHOWN BLACK
CHECKED		Date	By	
A		18.03.22	CD	NOTE: LOCATION PER ELEVATION UPDATED TO STATE WHICH ROAD THE BUILDING IS FRONTING
WWW.Cclaremontg.com		THIS DRAWING IS THE COPYRIGHT OF CLAREMONT GROUP INTERIORS LTD. AND MAY NOT BE REPRODUCED IN ANY FORM WITHOUT PRIOR WRITTEN CONSENT.		
THE BREEZE 2 PLANNING OFFICE, BIRCHWOOD, WARRINGTON, WA 94P		DO NOT SCALE FROM THIS DRAWING. ALL DIMENSIONS ARE TO BE CHECKED ON SITE. ALL DIMENSIONS ARE SHOWN IN MILLIMETERS (SCALING BY LOCAL AUTHORITIES IS PERMITTED).		
WARRINGTON		 Claremont We shape spaces		
CLAREMONT		CLIENT: EPIC GAMES		
WARRINGTON		PROJECT TITLE & SITE ADDRESS: BRIGHT BUILDING PENCROFT WAY MANCHESTER SCIENCE PARK, M15 6GZ		
WARRINGTON		DRAWING TITLE: EXISTING ROOF LEVEL MECHANICAL ROOF PLANT		
WARRINGTON		DRAWING NO: EGM RF 001	REVISION: B	
WARRINGTON		LEAD DESIGNER: SLS	DRAWN BY: CD	
WARRINGTON		DATE: 07.03.22	SCALE: 1:200	PAPER SIZE: A1
WARRINGTON		DRAWING STATUS: PLANNING		