


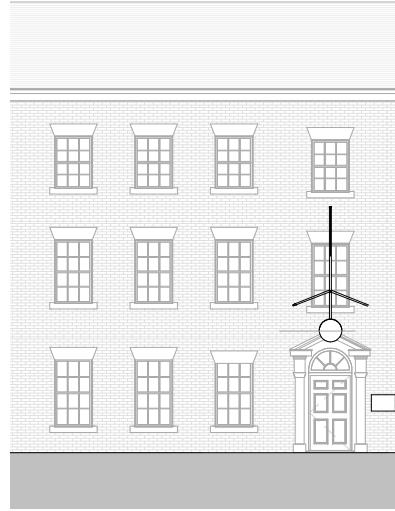

1

Key North Elevation


1 : 200



Circular plaque 600mm diameter
Polyurethane material, colours red,
white and gold




Rectangular plaque 430mm X 630mm
Gold metal /brass on dark brown
wooden base

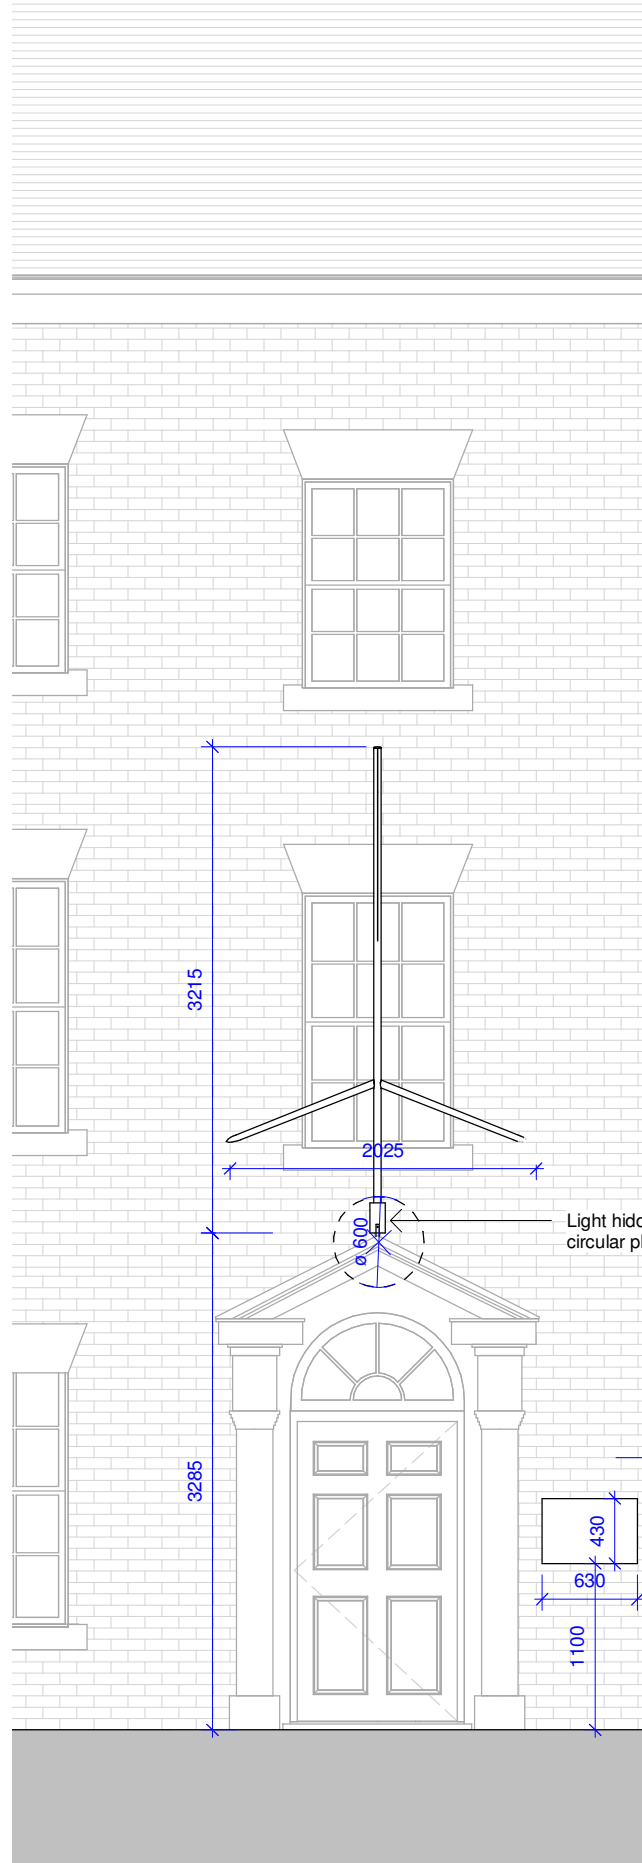

2

Detail North Elevation

1 : 50

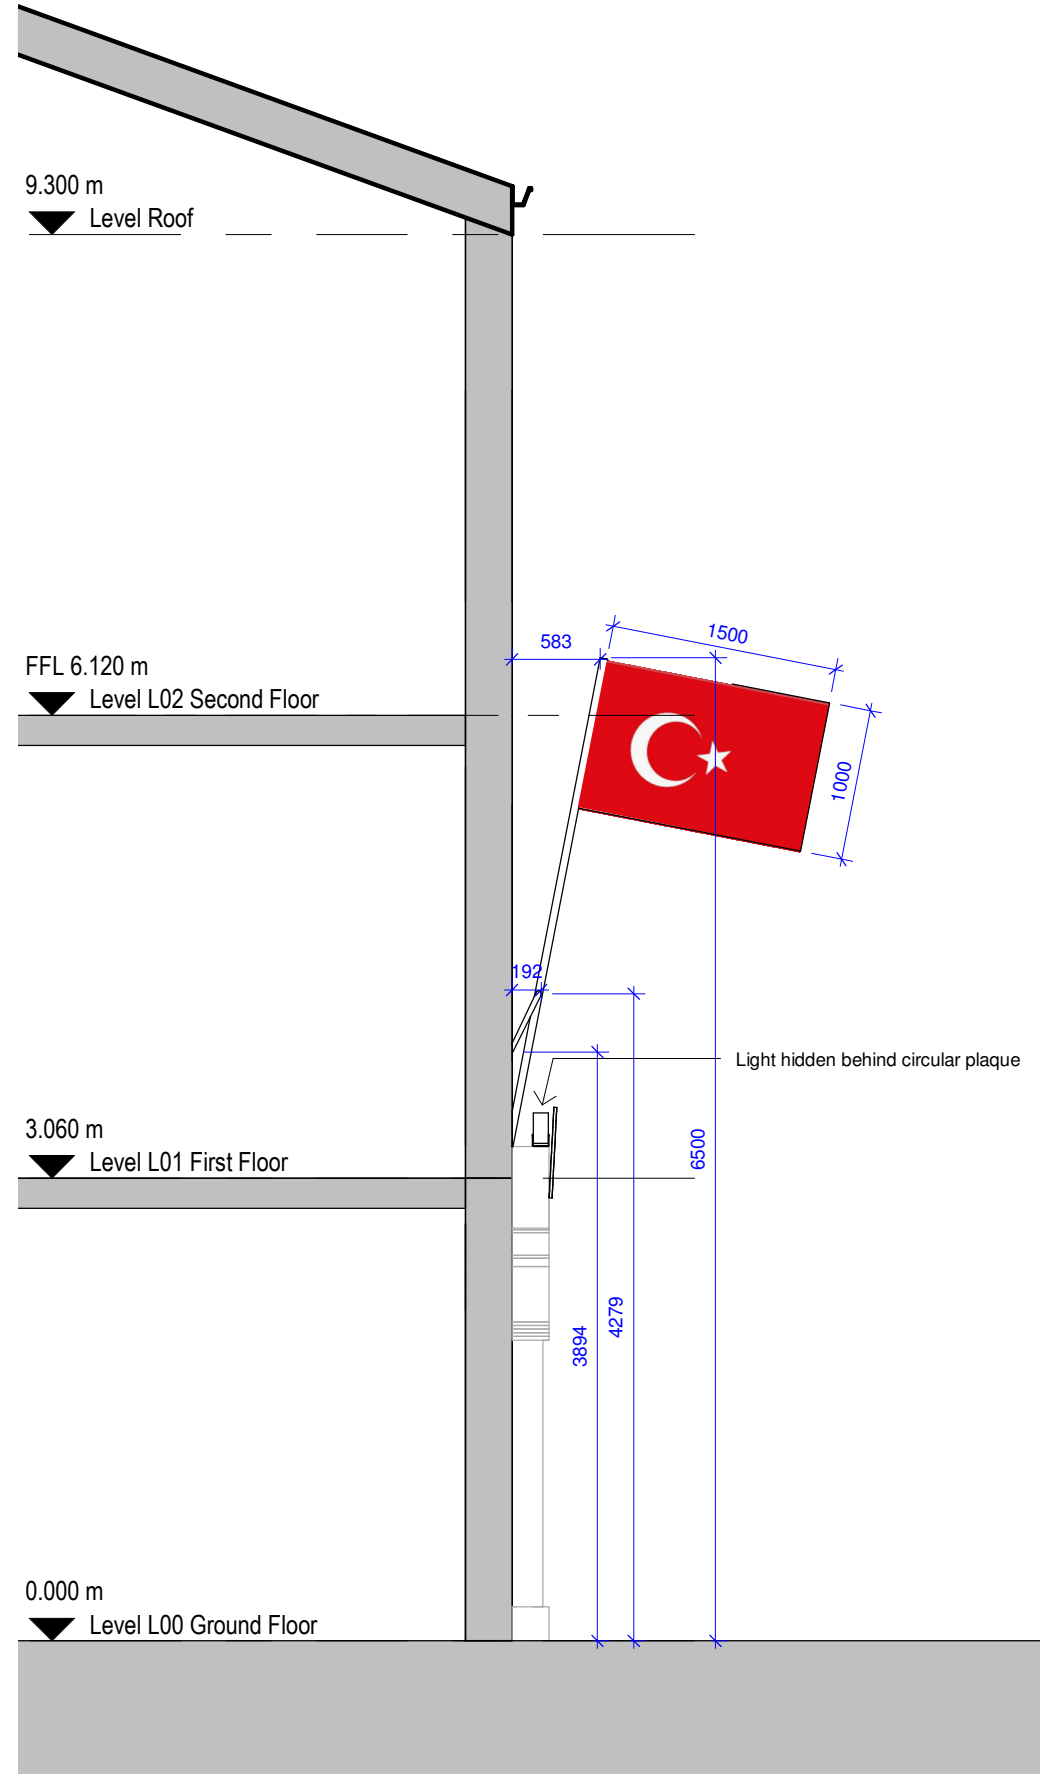

3

Section A-A

1 : 50

General Notes

The Architect shall have no responsibility for any use made of this document other than for that which it was prepared and issued.
All dimensions should be checked on site. Do not scale from this drawing. To be read in conjunction with all other Consultant's drawings. The Architect to be immediately notified of any discrepancies.

Copyright on this drawing retained by the Architect.

P2 27/04/21 SA SH Amended Drawings
P1 21/04/21 SA SH Initial Issue
No. Date Dwn Chk App Revision or reason for issue

Client

Seyfi Onur Sayin, General Consul of
Turkey in Manchester

createit studios
Architects & Designers

Create It Studios (NW) Ltd
Universal Square
Devonshire Street North
Manchester M12 6JH
0161 974 6165
www.createitstudios.co.uk
info@createitstudios.co.uk

Project Title

14 Oxford Court, Manchester M2
3WQ

Scale / North Point

As indicated

Drawing Title

Detail Elevation

Drawing Number
A1431(02)006

Drawing Status
Preliminary

Revision
P2