




REAR ELEVATION



SIDE ELEVATION (Adjoining)

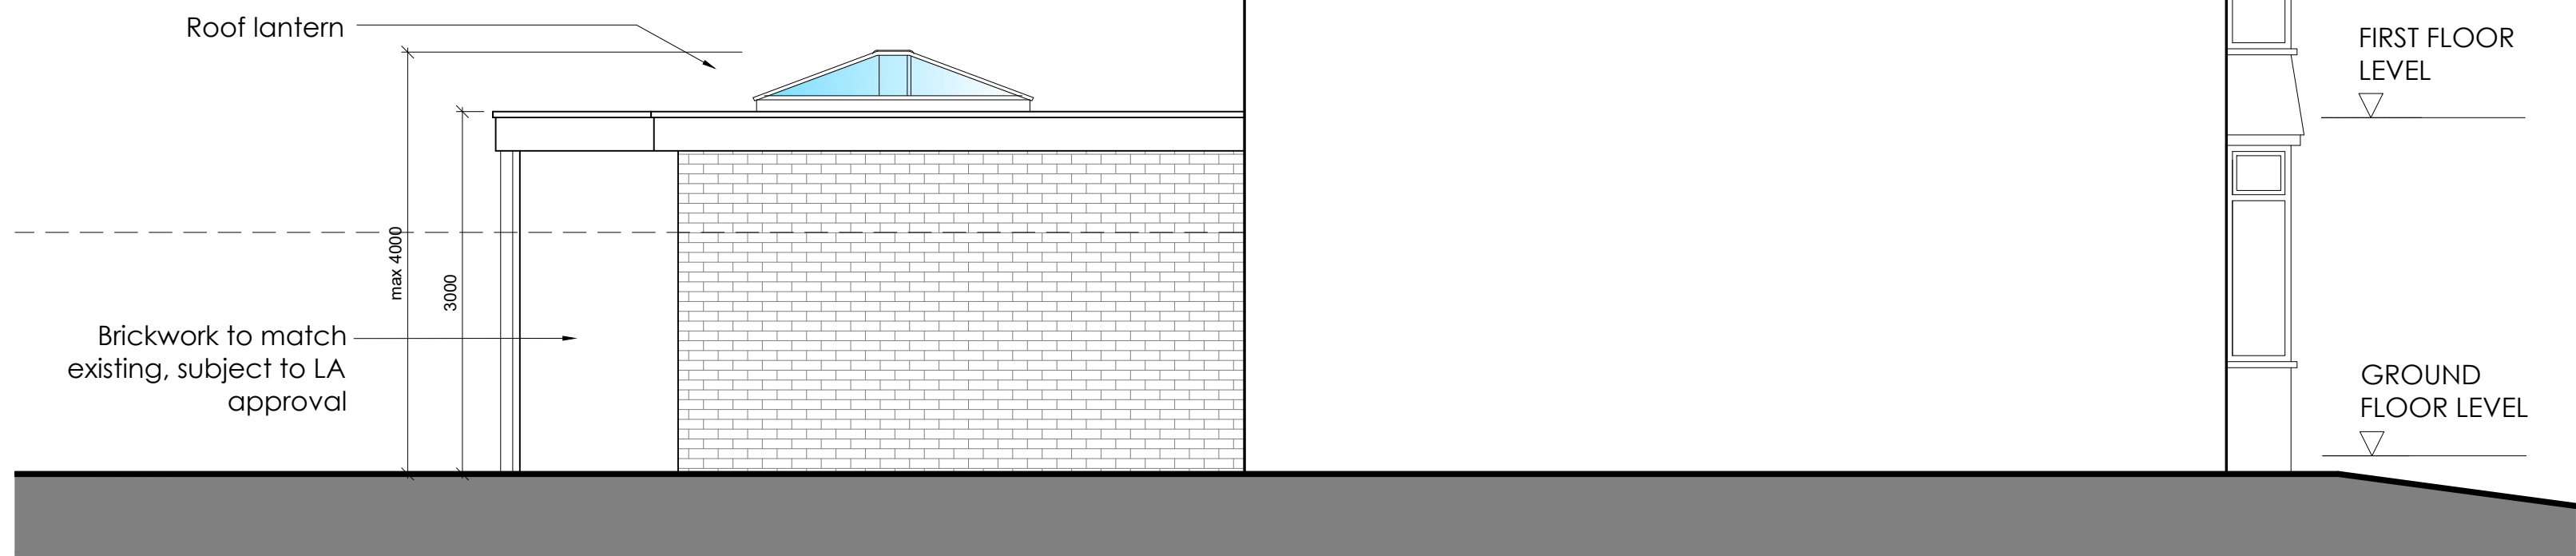

SIDE ELEVATION

Notes:

1. Contractor/sub-contractors to verify all dimensions on site before commencing work. Skribld is to be notified of any discrepancies in dimensions and setting out of work prior to starting on site.
2. Copyright of design shown is retained by this office. All rights reserved. This drawing must not be reproduced without prior permission.
3. Do not scale from the drawings.
4. All dimensions are in millimeters unless noted otherwise. All dimensions to be verified on site & approved by the engineer/contractor.
5. This drawing should be read in conjunction with other relevant architectural, structural, mechanical and electrical drawings and all relevant sections of the specifications.

REV.	DESCRIPTION:	BY:	DATE:
-	-	-	-
STATUS: FOR INFORMATION			



SKRIBBLD
Manchester, UK
+44 79260 22288
www.skribld.com
info@skribld.com

CLIENT:	Irfan 67 Broadhill Road Burnage Manchester
---------	---

TITLE:	Proposed Elevations Option 1
--------	---------------------------------

SCALE: AT A1: 1:50@A1	DATE: 21.09.20	DRAWN: SM	CHECKED: HS
PROJECT NO: 2008	DRAWING NO: P-EL-001	REVISION:	-