


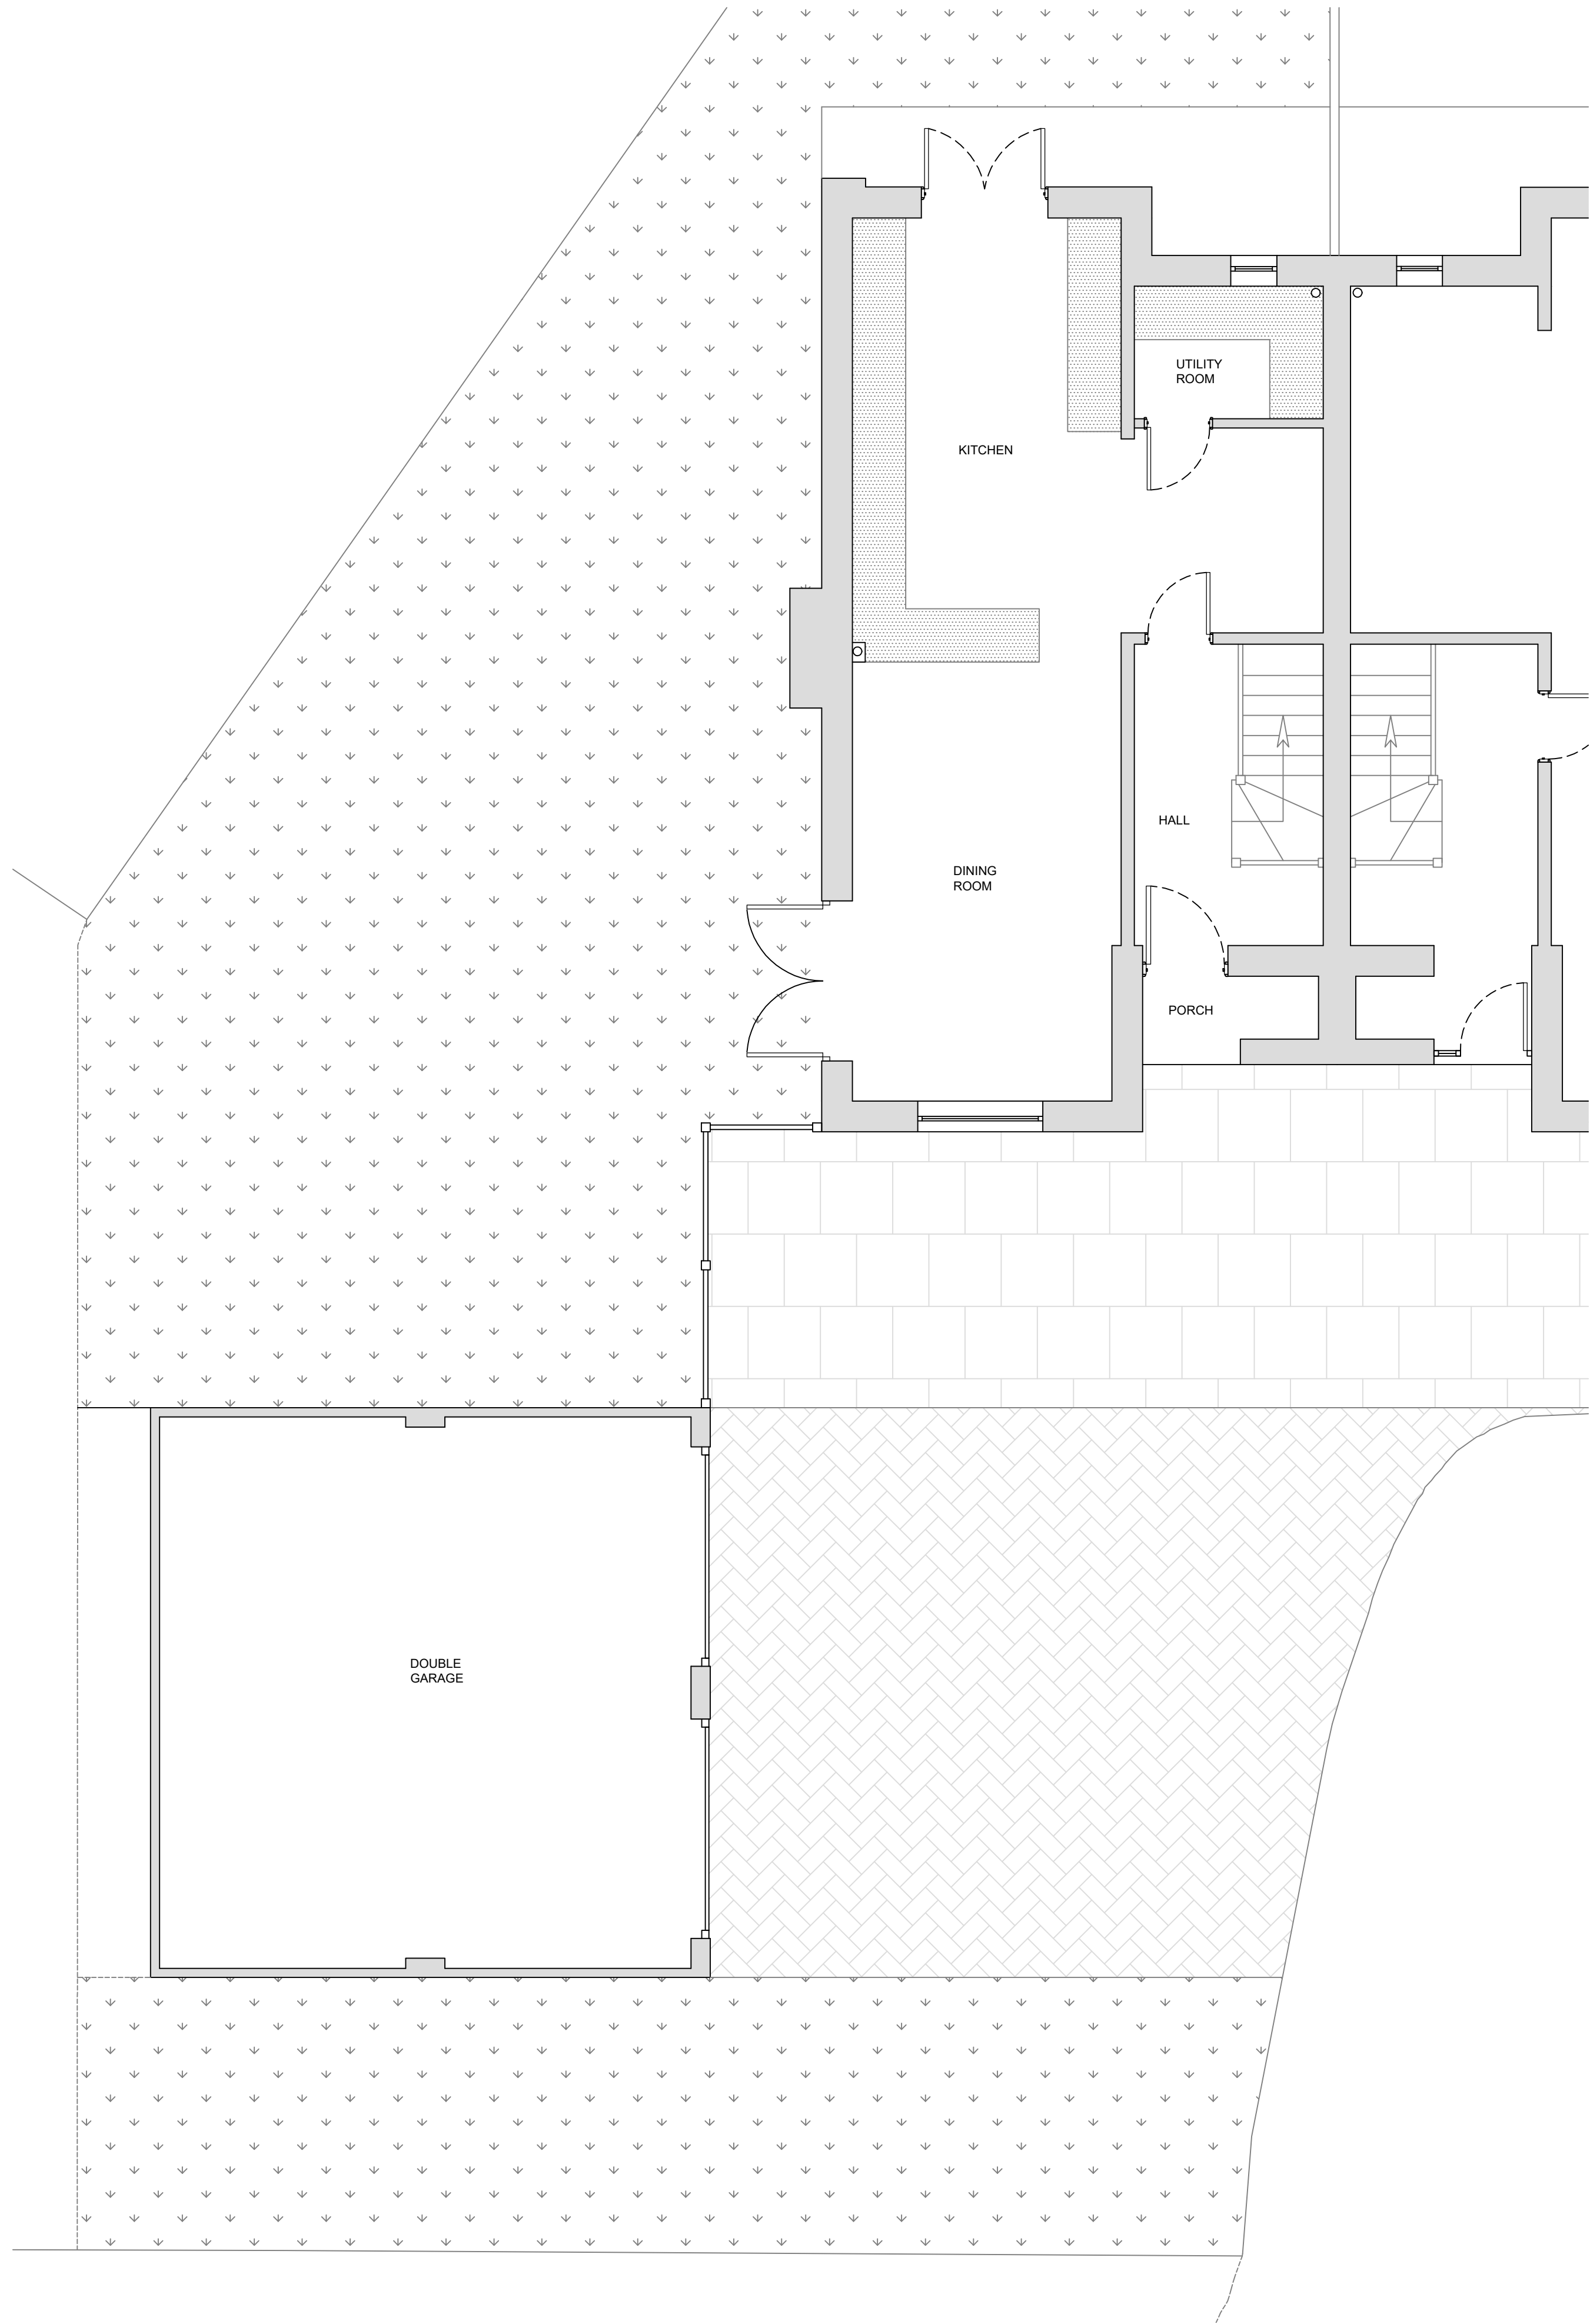


GROUND FLOOR EXISTING
Scale 1:50




FRONT ELEVATION EXISTING
Scale 1:100



REAR ELEVATION EXISTING
Scale 1:100

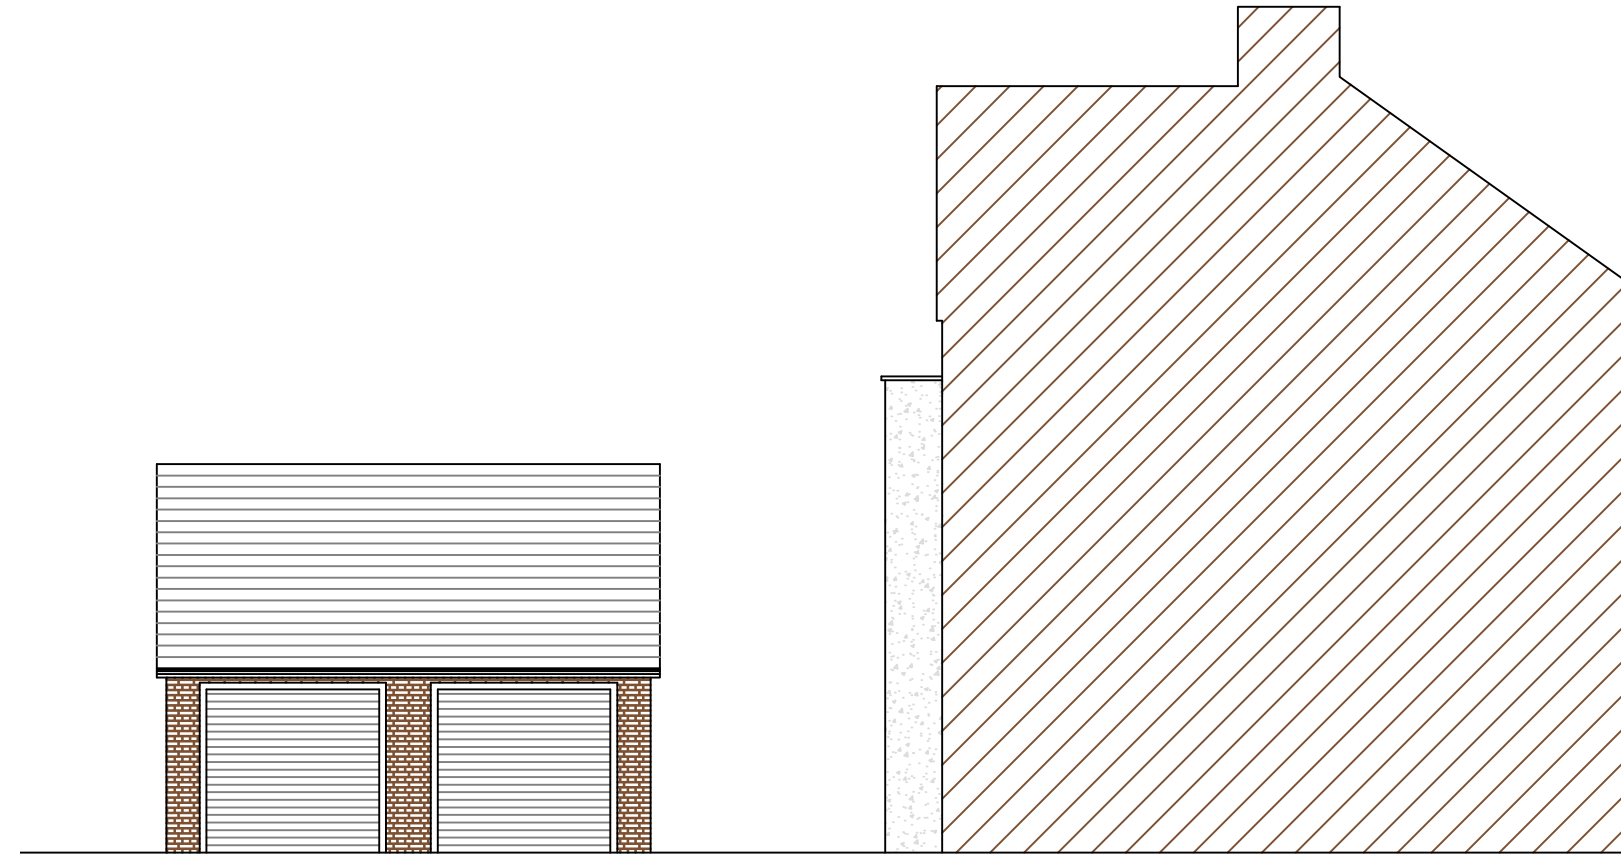


SIDE ELEVATION EXISTING
Scale 1:100

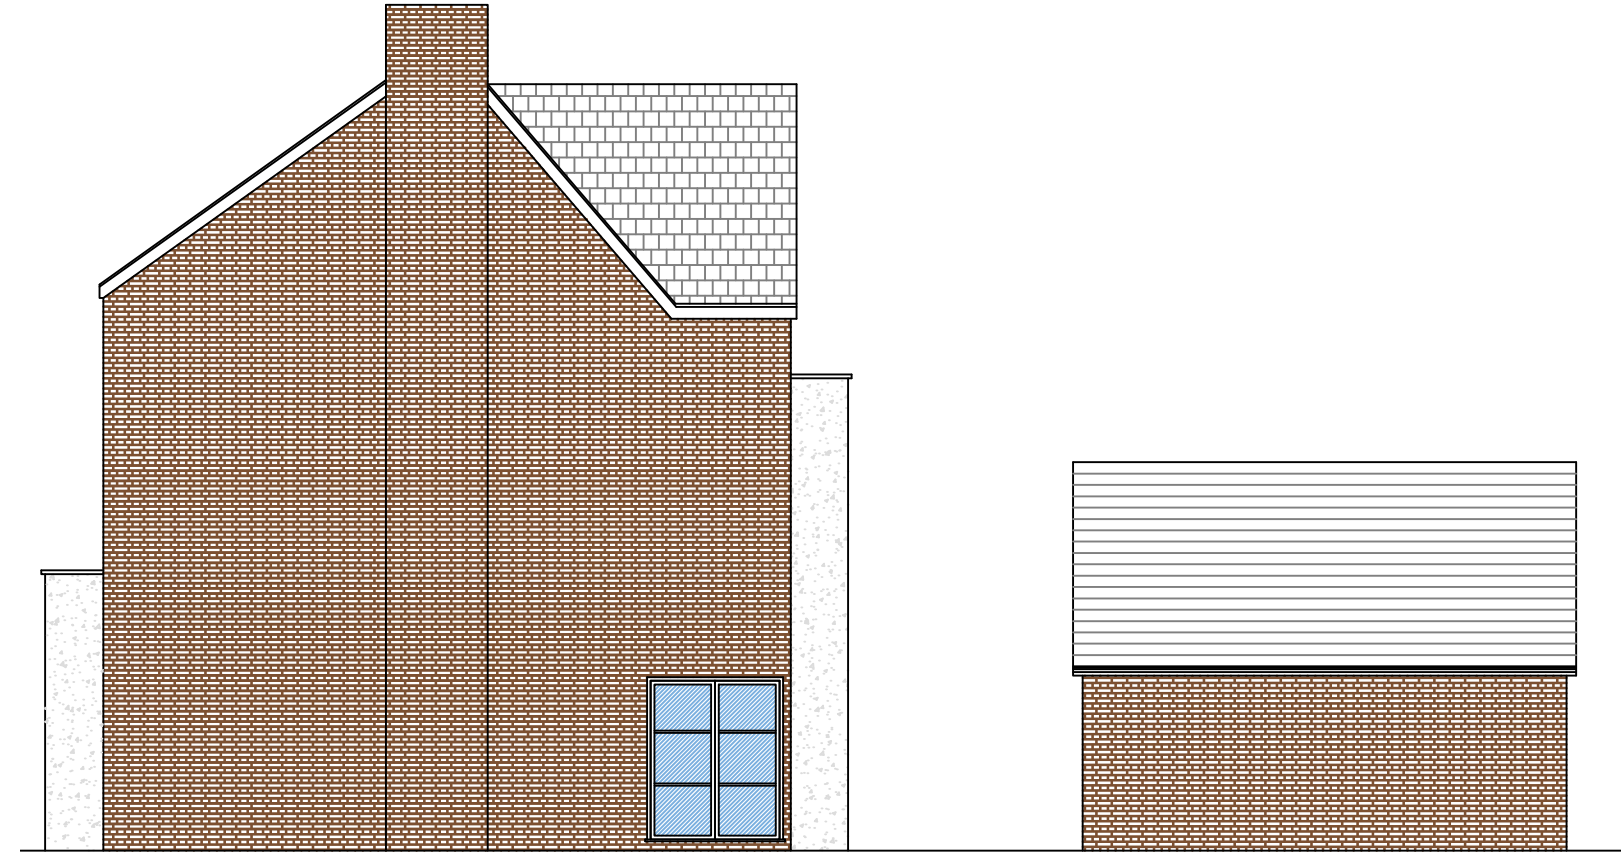

SIDE ELEVATION EXISTING
Scale 1:100


Notes:

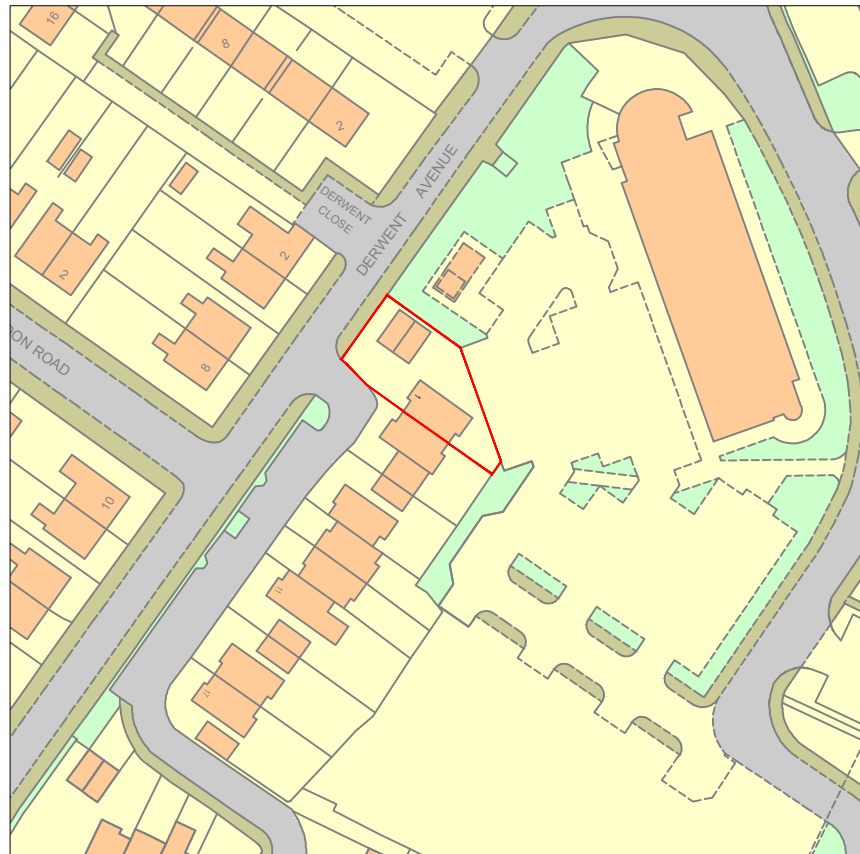

Location Plan
Scale 1:1250



Location Plan
Scale 1:500

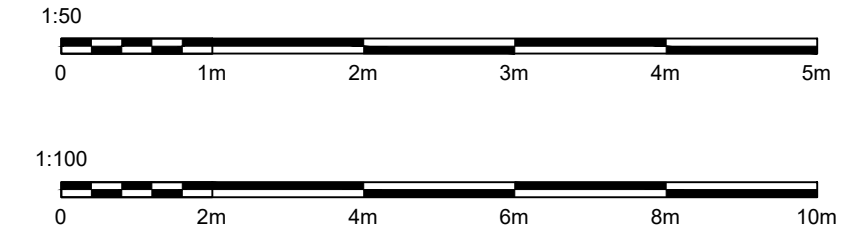

Revision Details	

Project / Title:
Proposed Single Storey Extension and
Conversion of Garage to Habitable Room

Client:
Jamie Devonshire
1 Derwent Avenue, Chorlton,
Manchester M21 7QP

Drawn: MJD	Scale: As Shown @ A1	Date: 22.12.21
AutoCAD Location	C:\Design\Planning Apps\	

No.	SSSE-1DA-001	Rev. A
-----	--------------	--------



Office: Unit 17, Denton Enterprise Centre M34 6PT	Telephone: +44 (0) 161 336 3366 E-mail: sales@granadahome.com
---	--