

Solar PV array shown is indicative
only, tbc by specialist design



10 Front Elevation Render & Brick Type A Pitched Roof
1 : 50



10 Front Elevation Render & Brick Type A Hipped Roof
1 : 50




11 Rear Elevation Render & Brick Type A Pitched Roof
1 : 50



11 Rear Elevation Render & Brick Type A Hipped Roof
1 : 50



12 Gable Elevation Render & Brick Type A Pitched Roof
1 : 50

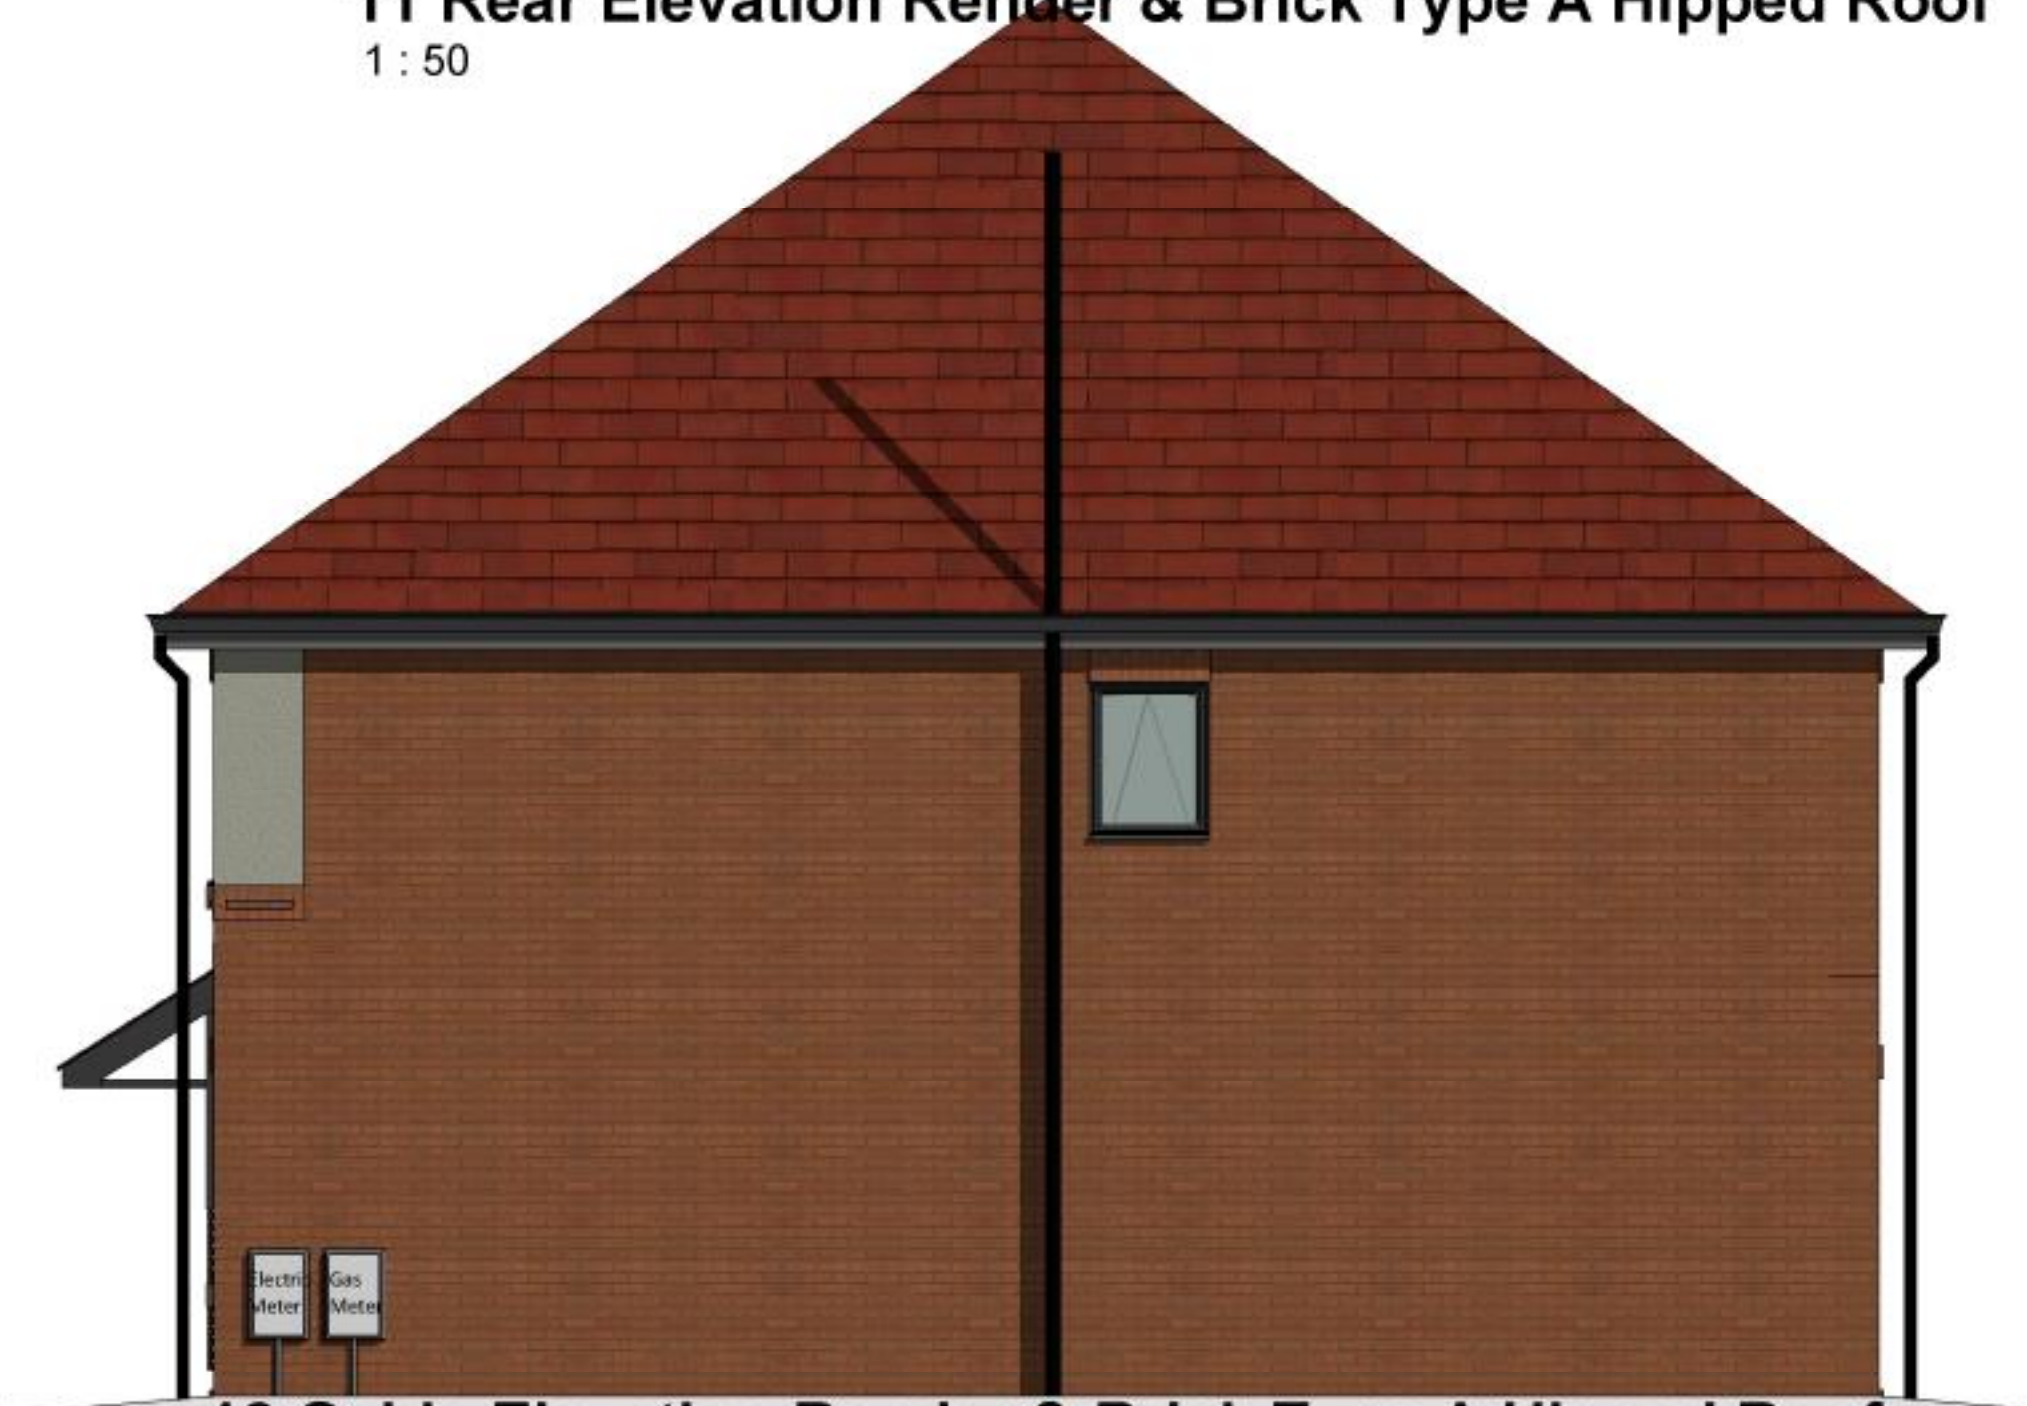

12 Gable Elevation Render & Brick Type A Hipped Roof
1 : 50

1	30.03.22	LT	Added PV panels. Front elevation window amended.
Rev	Date	Int	Description



Client:
WCHG

Project:
Glendene, Wythenshawe

Description:
4BSP 100m² House elevations -
Shared Ownership (Render & Brick
Type A)

Purpose of Issue:

Planning

Drawn By: LT Checked By: VS Date: 28/04/20 Scale @ A1: 1 : 50

Job No: 3375 S2 Drawing No: 139-2 Rev: 1

File Identifier:
GD-BTP-03-E-DR-A-3375_139-2.1

Elizabeth House, 486 Oldbury Road, Heaton Morley, Stockport, S64 3BS
t 0151 463 1271 e info@bernardtaylor.co.uk w www.btparchitects.co.uk