




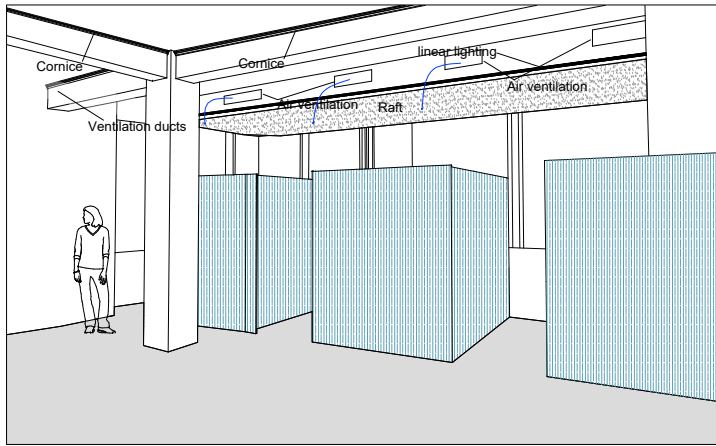


Internal view 1

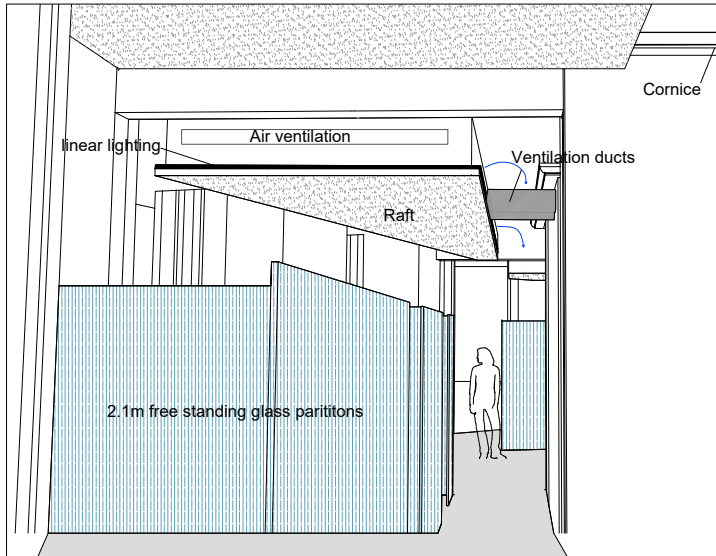


Internal view 2

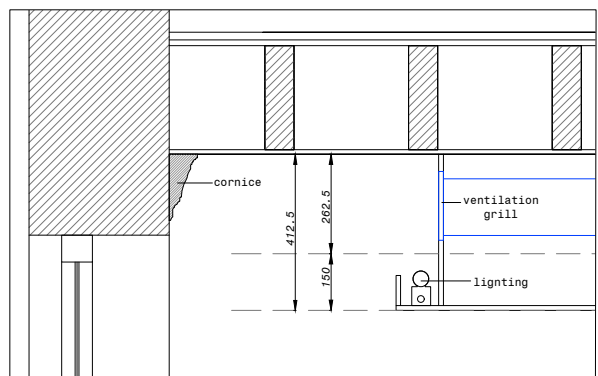


Standard section A 1:5 @ A1 1:10 @ A3

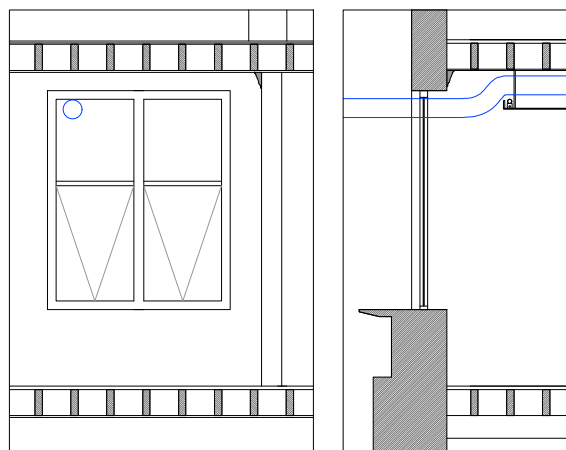


Section E 1:20 @ A1 1:40 @ A3

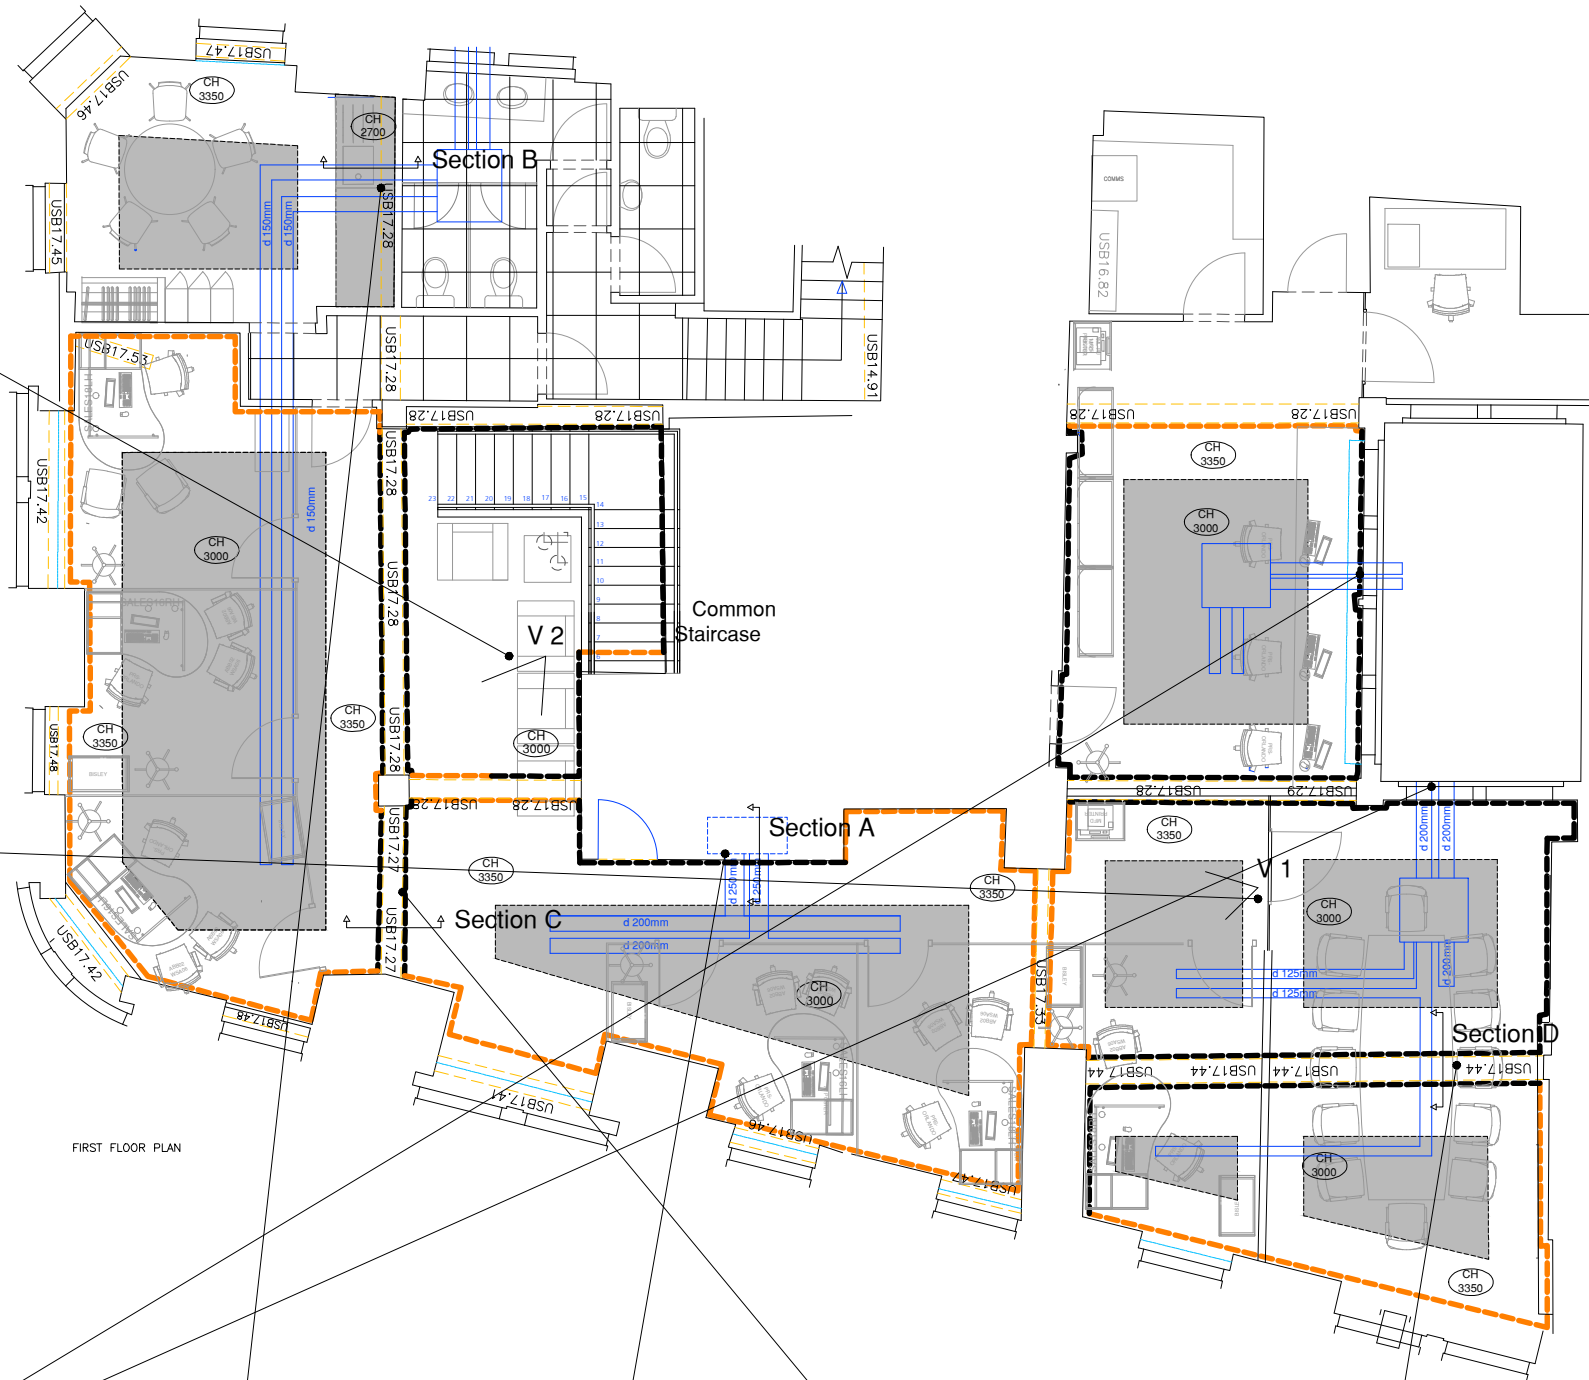


FIRST FLOOR PLAN

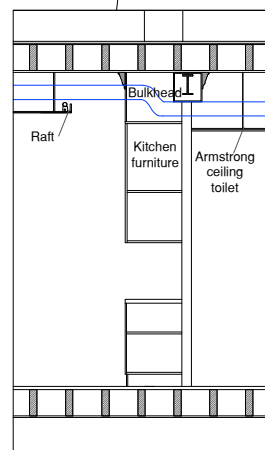


Section B 1:20 @ A1  
1:40 @ A3

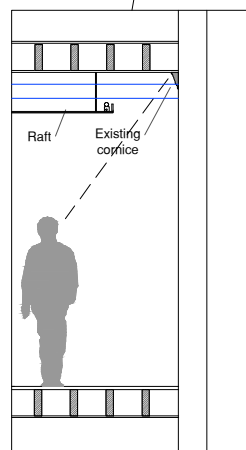

Section A 1:20 @ A1  
1:40 @ A3

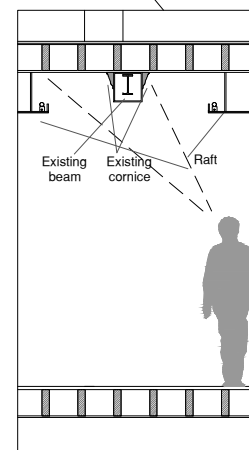

Section C 1:20 @ A1  
1:40 @ A3

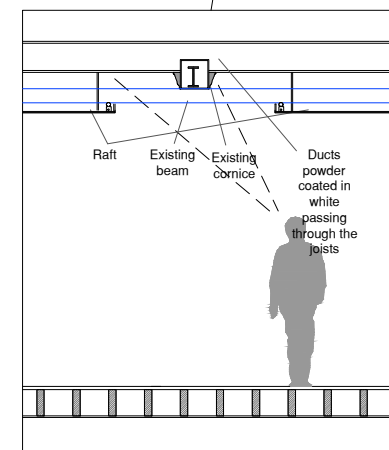

Section D 1:20 @ A1 1:40 @ A3


Notes.  
This Drawing is the copyright and property of Santander UK PLC. It must not be copied or published without written consent.

Do not scale from this drawing.

## LEGEND

— EXISTING CORNICE.

— NEW CORNICE.

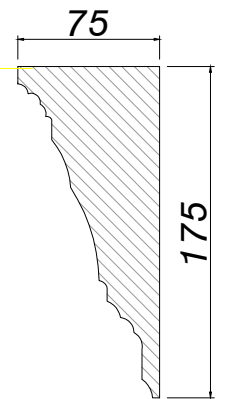

Existing cornice detail  
1:2 @ A1 1:4 @ A3

PLASTERBOARD CEILING

ARMSTRONG SUSPENDED CEILING

POSSIBLE SCHEME FOR VENTILATION DUCTS.

**NOTE:**  
All the exposed ducts in first floor to be powder coated in RAL 9010.



Project  
Santander-Manchester  
28/34 Cross Street  
Manchester, M2 7AQ

Title  
First Floor Plan  
Ceilings.

Scale  
1:50 @ A1 & 1:100 @ A3

|                             |       |
|-----------------------------|-------|
| Dm<br>RSB                   | App   |
| Date<br>13/10/2014          | Date  |
| Consultants' drawing number | brand |

|                                                                |      |
|----------------------------------------------------------------|------|
| Client drawing number<br>Manchester CS (28-34)-Existing RCP-FF | rev. |
|----------------------------------------------------------------|------|