



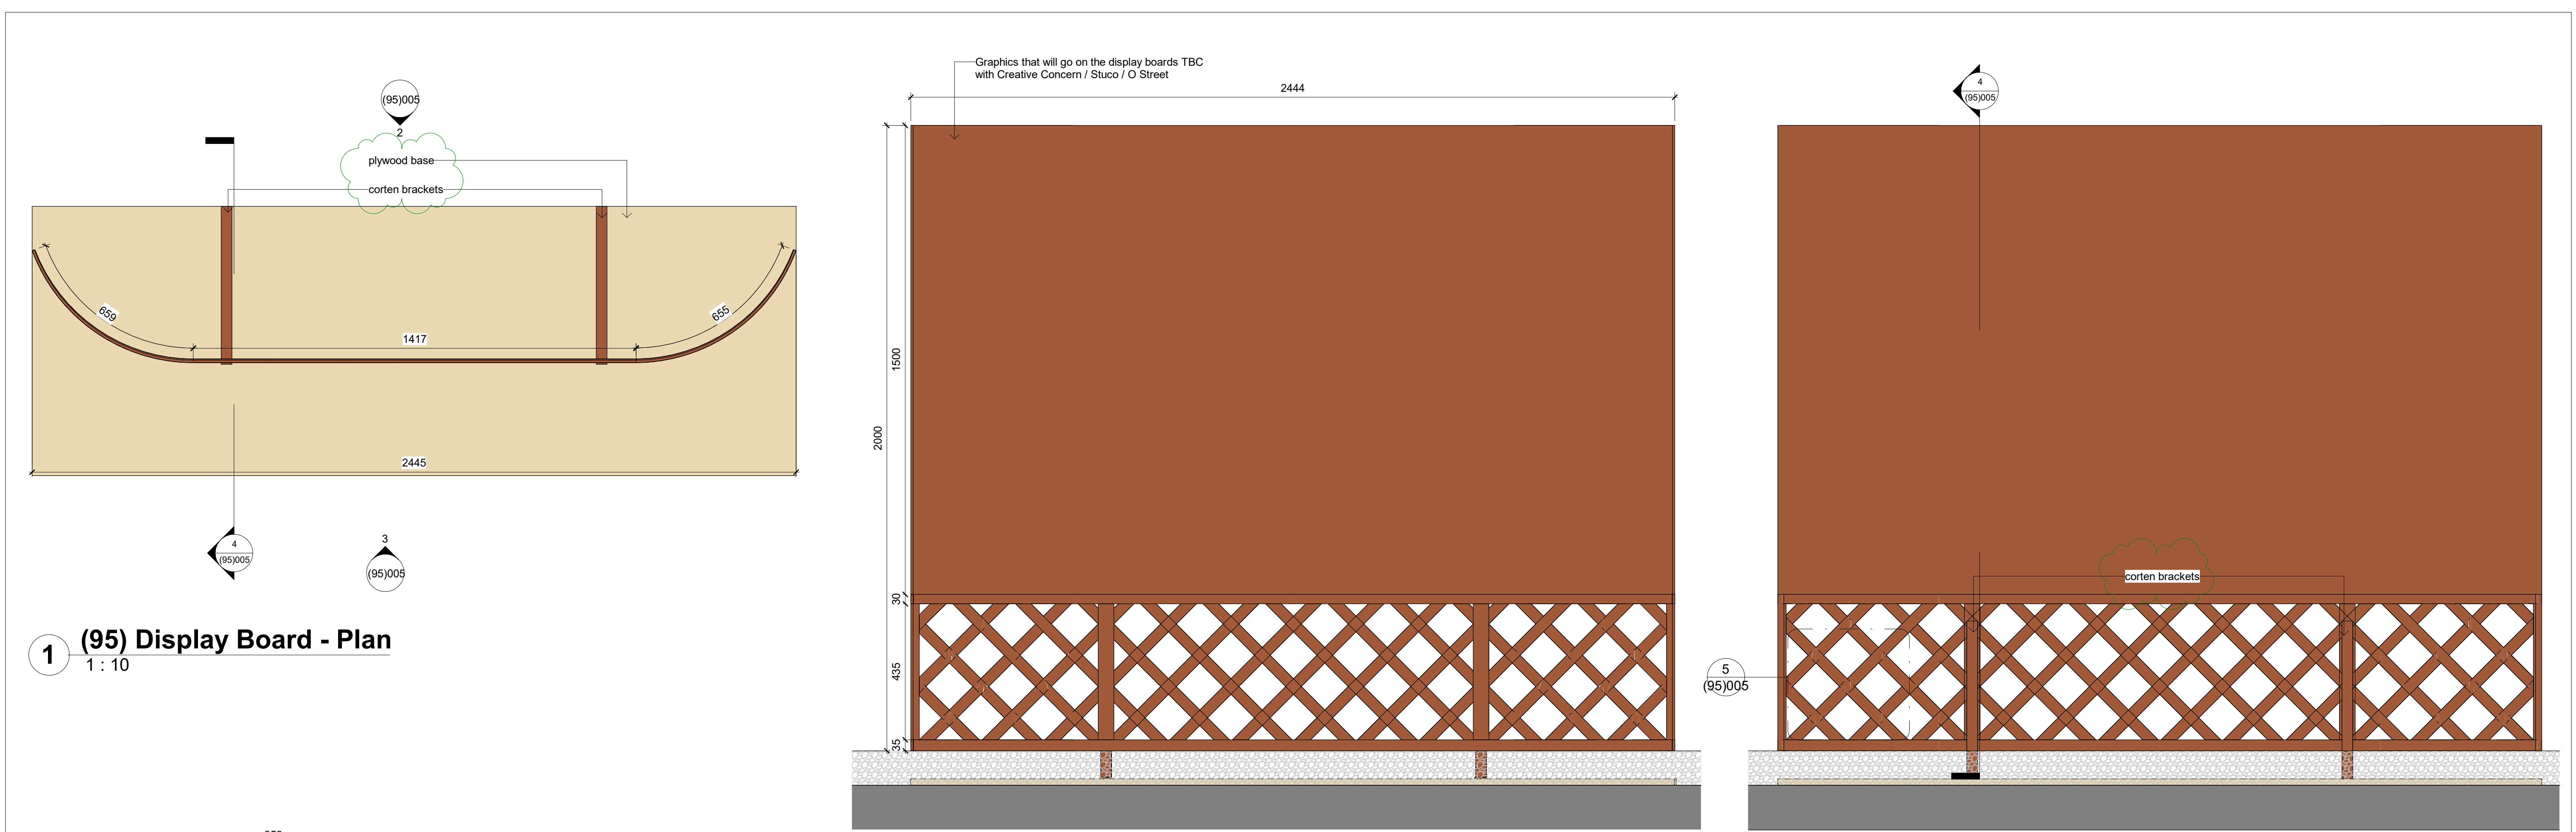


1 (95) Display Board - Plan
1 : 10

2 (95) Display Board - Front Elevation
1 : 10

3 (95) Display Board - Rear Elevation
1 : 10

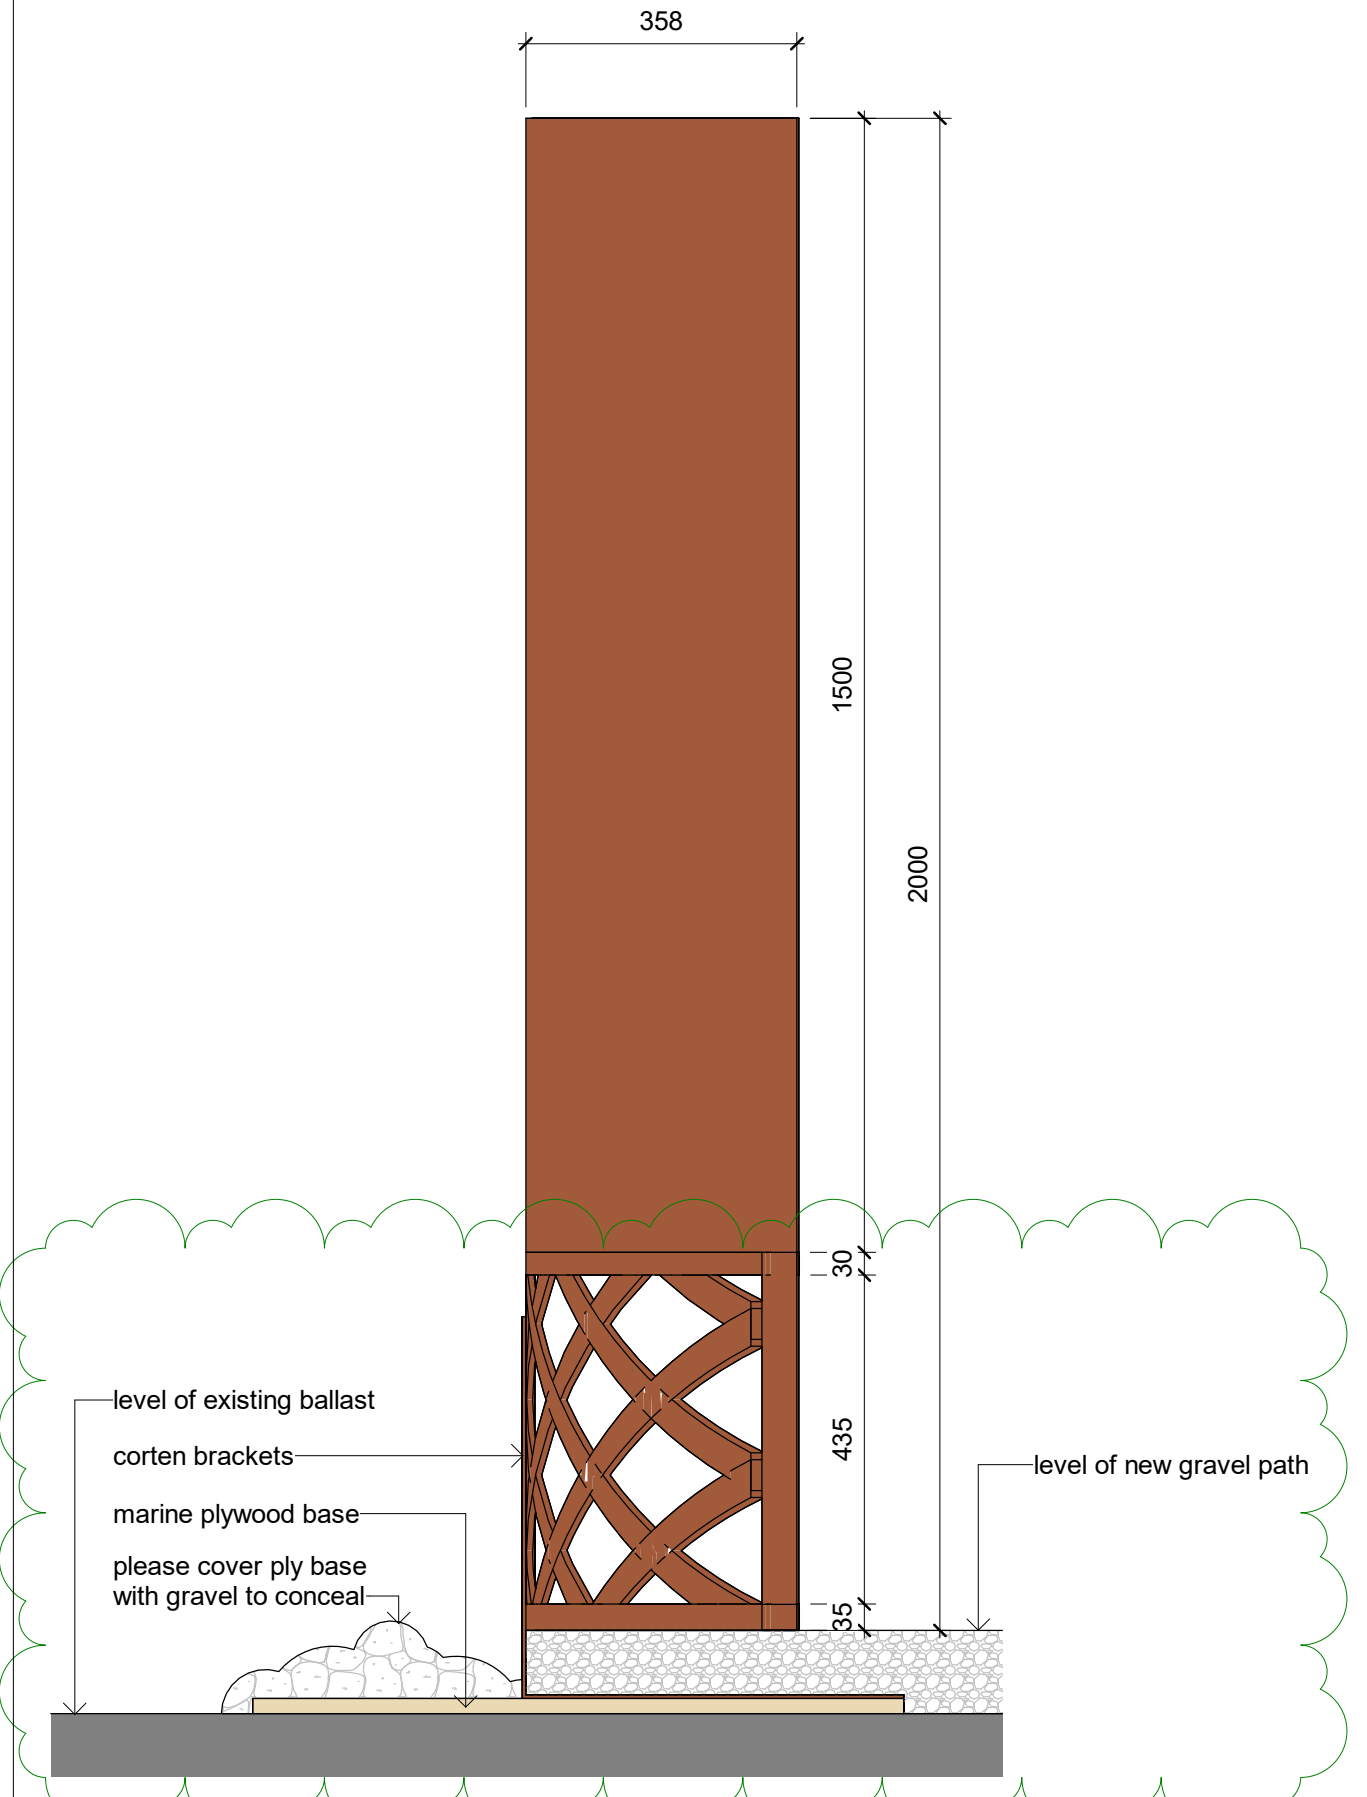


4 (95) Display Board - Section
1 : 10

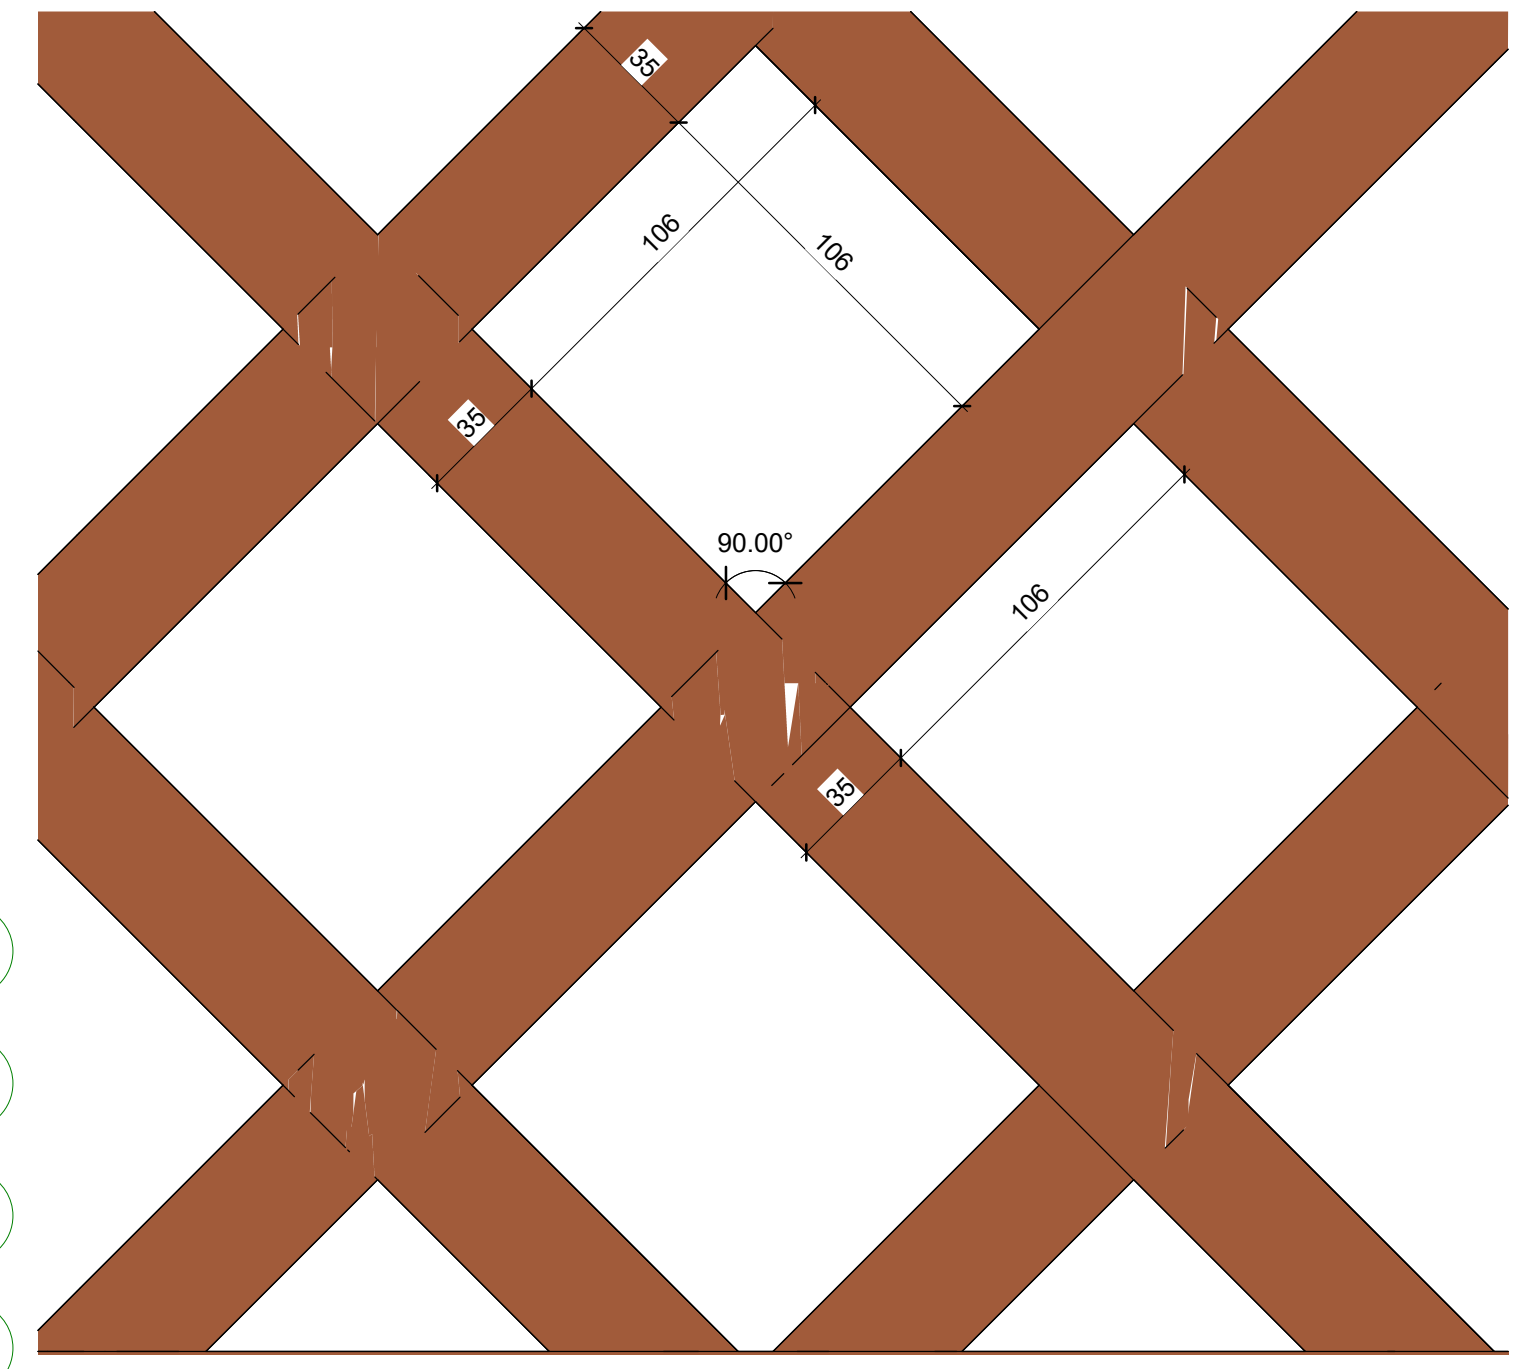

5 (95) Display Board - Lattice Structure
1 : 2

Proposed Construction Sequence

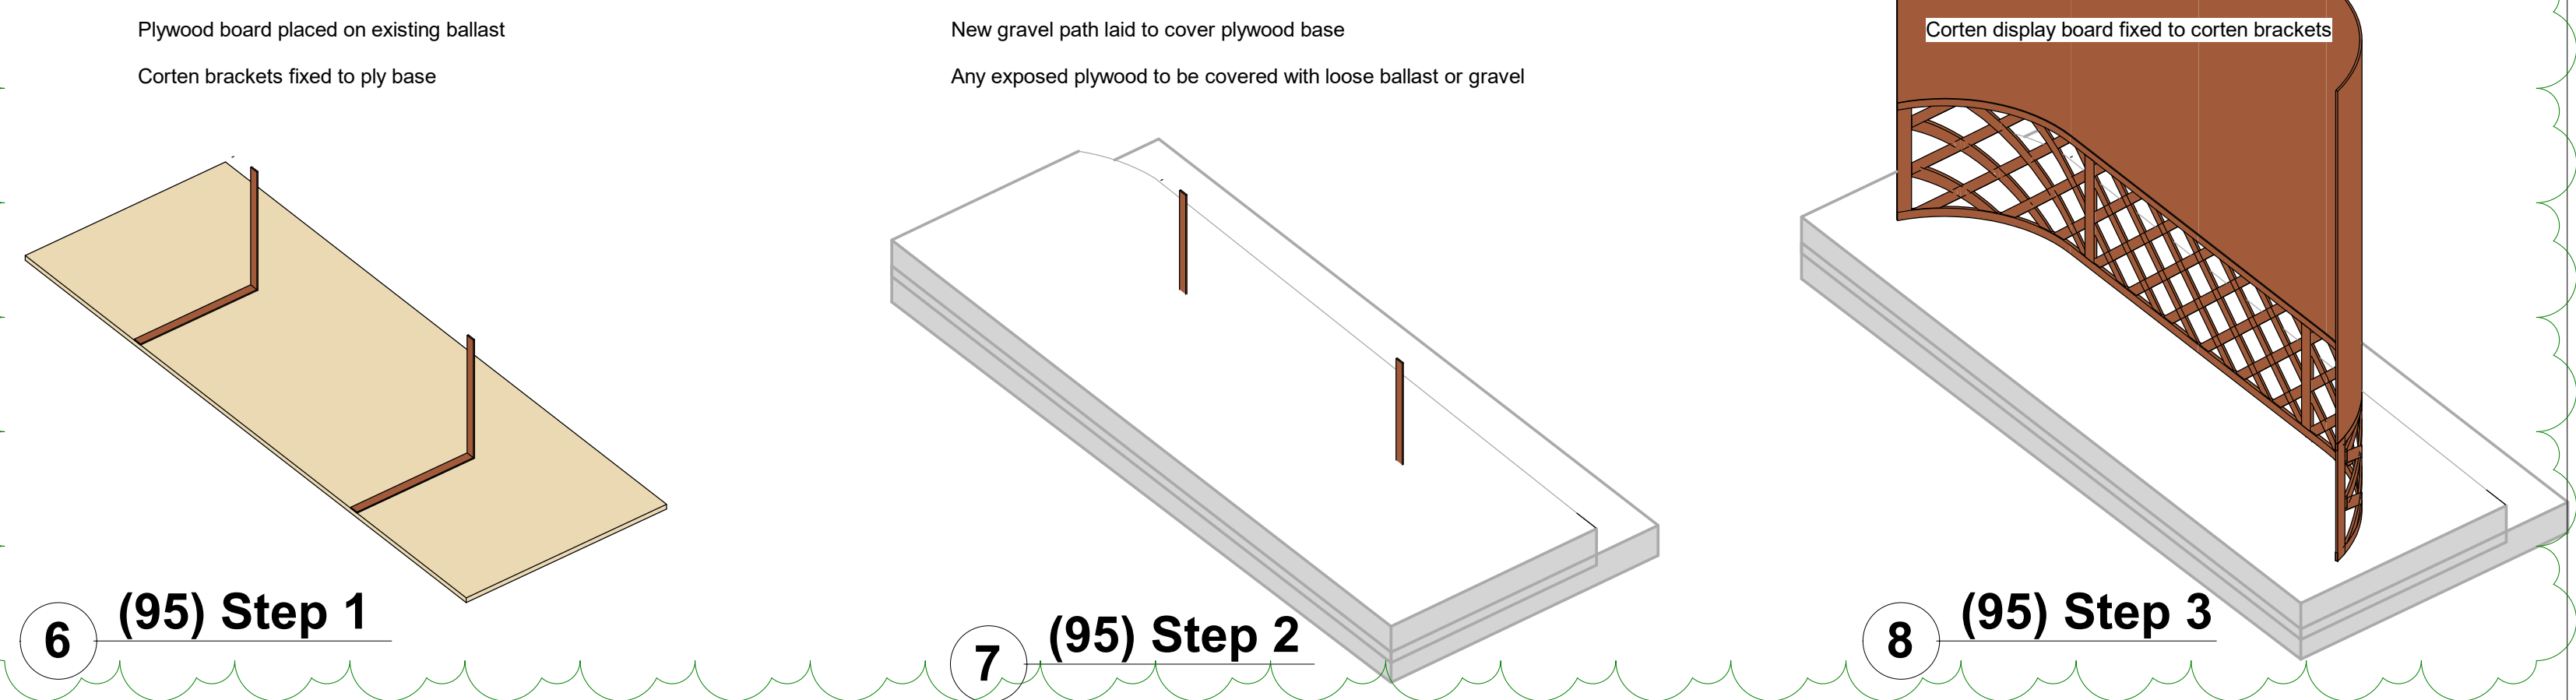

6 (95) Step 1

7 (95) Step 2

8 (95) Step 3

CDM Issues - Significant/Residual Hazards:		Hazard		Description		Measure/Location/Reference		Notes:		Key:		Rev.		Date		Description		Dm.		Chkd.		Appd.		Key Plan:		Issue Status:		STAGE 4			
All designers involved in this drawing are to ensure that all foreseeable Significant Hazards relating to this drawing are indicated below. Significant Hazards are not necessarily those that result in the greatest risks, but those that are: - Unlikely to be obvious to a competent contractor or other designers; - Unusual; - Likely to be difficult to manage effectively. As a design and building project, the Main Contractor is deemed to be a designer under the CDM Regulations as well as the Client, Architect, Engineer or subcontractors. This risk schedule is not a design risk assessment of a full and complete risk schedule and should not be deemed as such. Copies of the designers' risk assessment along with risk schedules are to be available from the Main Contractor's site office upon request.		Fall from height		☐				1. Do not scale from this drawing.						A		08/12/21		Design development		IA		MC		IA		Project Title: The National Trust Castlefield Viaduct Drawing Title: Display Boards twelve architects & masterplanners 148 Tooley Street London SE1 2TU UK t: +44 (0) 207 846 2012 e: info@twelvearchitects.com w: www.twelvearchitects.com		Scale @ A1: varies Date: 08/11/21 Drawn: RO Checked: IA Approved: IA Job No.: 122019 Drawing No.: (95)005 Revision: B			
		Falling objects		☐				2. Dimensions are in millimetres (mm) unless otherwise stated.																							
		Hazardous materials		☐				3. This drawing is to be read in conjunction with all relevant Architectural, Civil, Structural and Service Engineer's drawings, schedules and specifications.																							
		Uncontrolled substances		☐																											
		Site transport/plant		☐																											
		Crushing/entanglement		☐																											
		Hazardous operations		☐																											
		Confined spaces		☐																											
		Noise		☐																											
		Dust		☐																											
Vibration (HAV)		☐																													
Manual handling		☐																													
Asbestos		☐																													
Others		☐																													