





Appendix B Existing Site and Proposed Plans

22 Garthorp Road, Manchester, M23 0AS

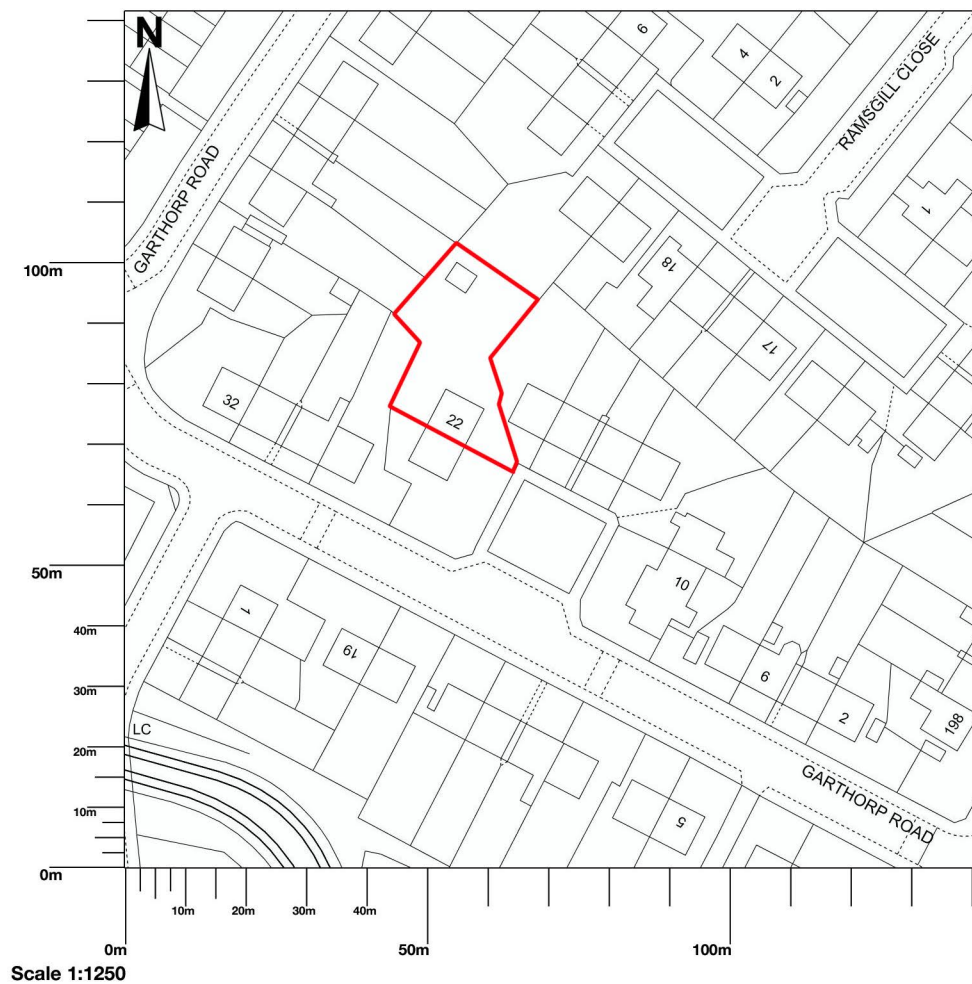

The contractor must verify all dimensions on site before commencing any work. If this drawing exceeds the quantities taken in any way Northedge Architecture are to be informed before the work is initiated.

Do not scale off this drawing.
Drawings are based on Ordnance Survey - design and drawing content is subject to detailed Site Survey, Structural Survey, Site Investigations, Planning and Statutory Requirements and Approvals. This drawing is not to be reproduced without express permission of the architect. This drawing and all associated designs indicated remain the copyright of the architect.
Northedge Architecture Copyright.

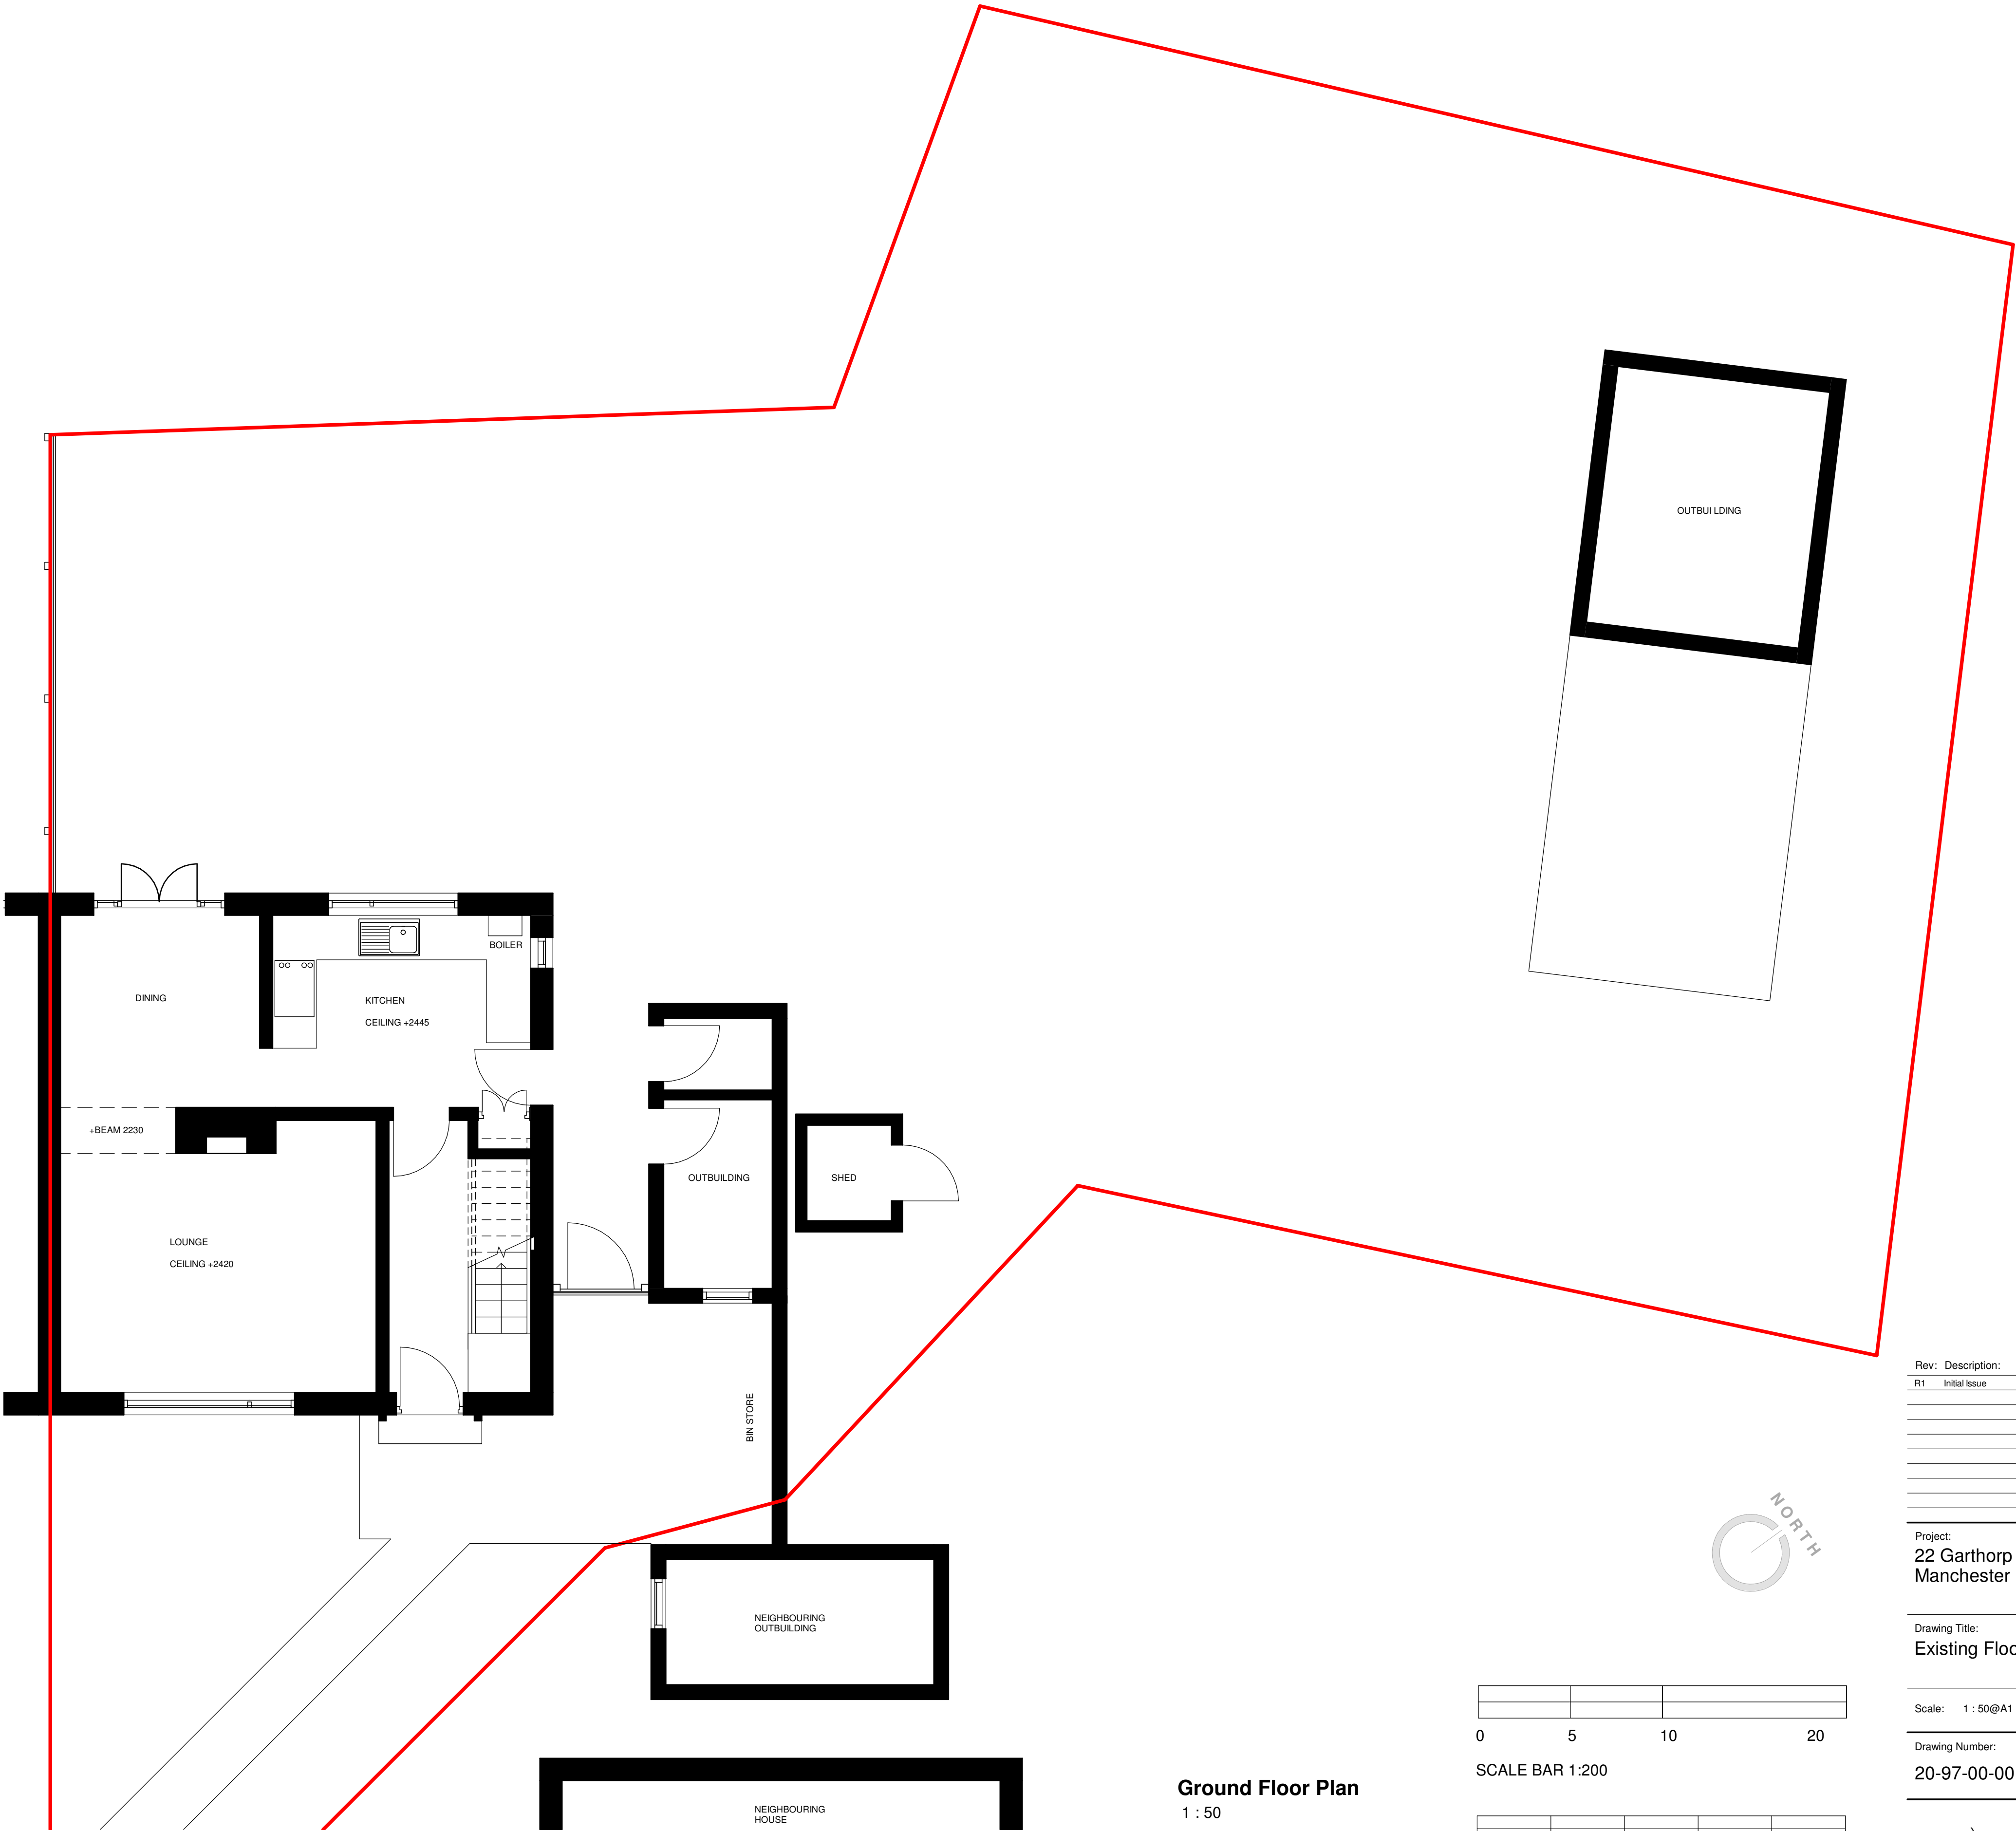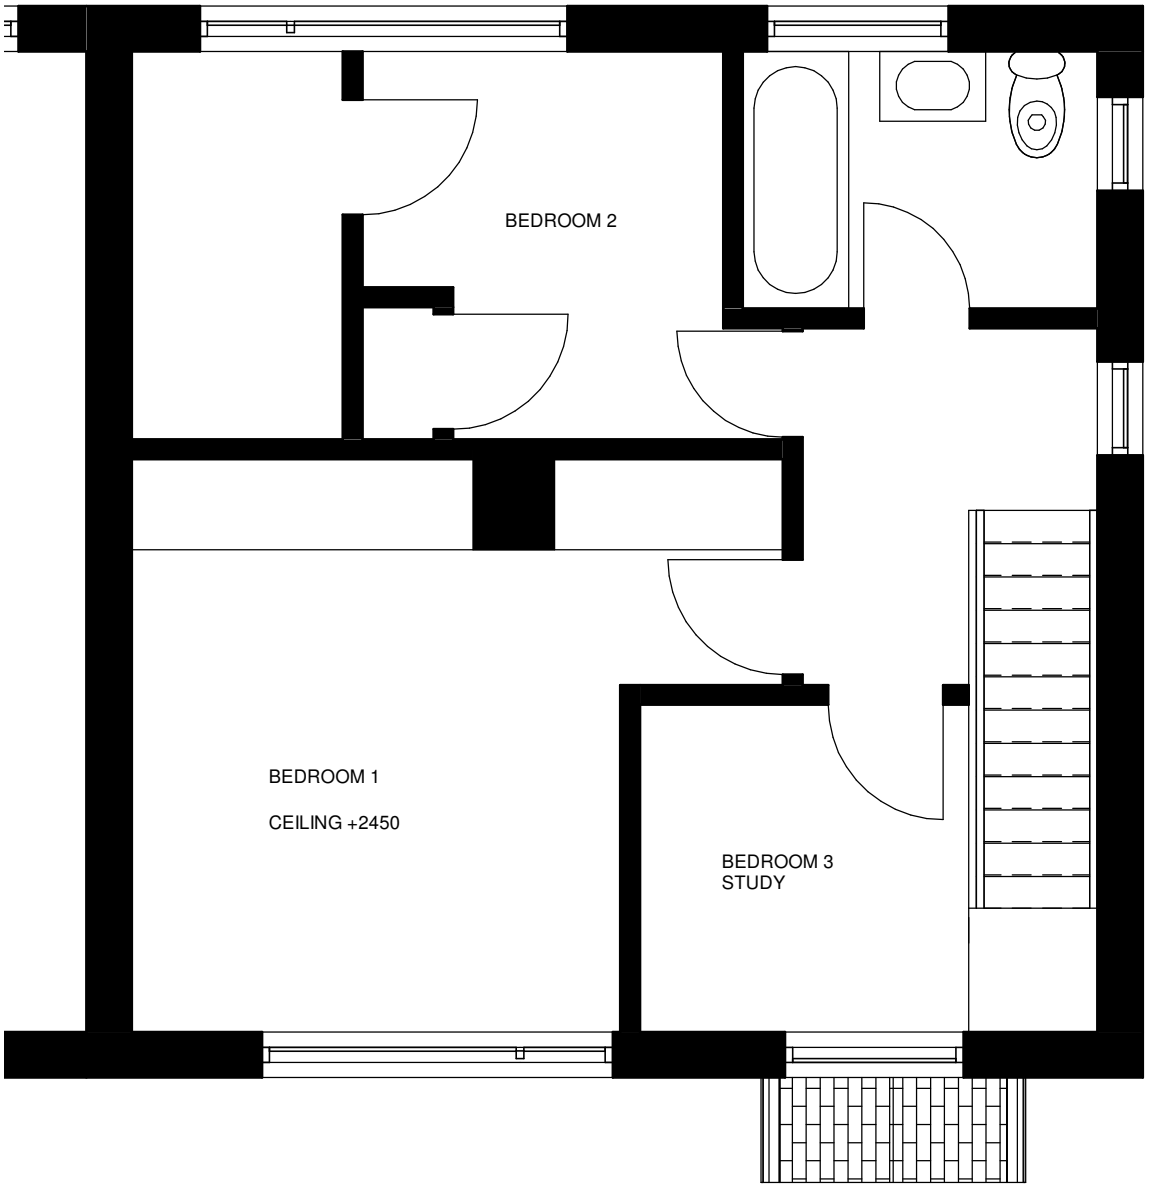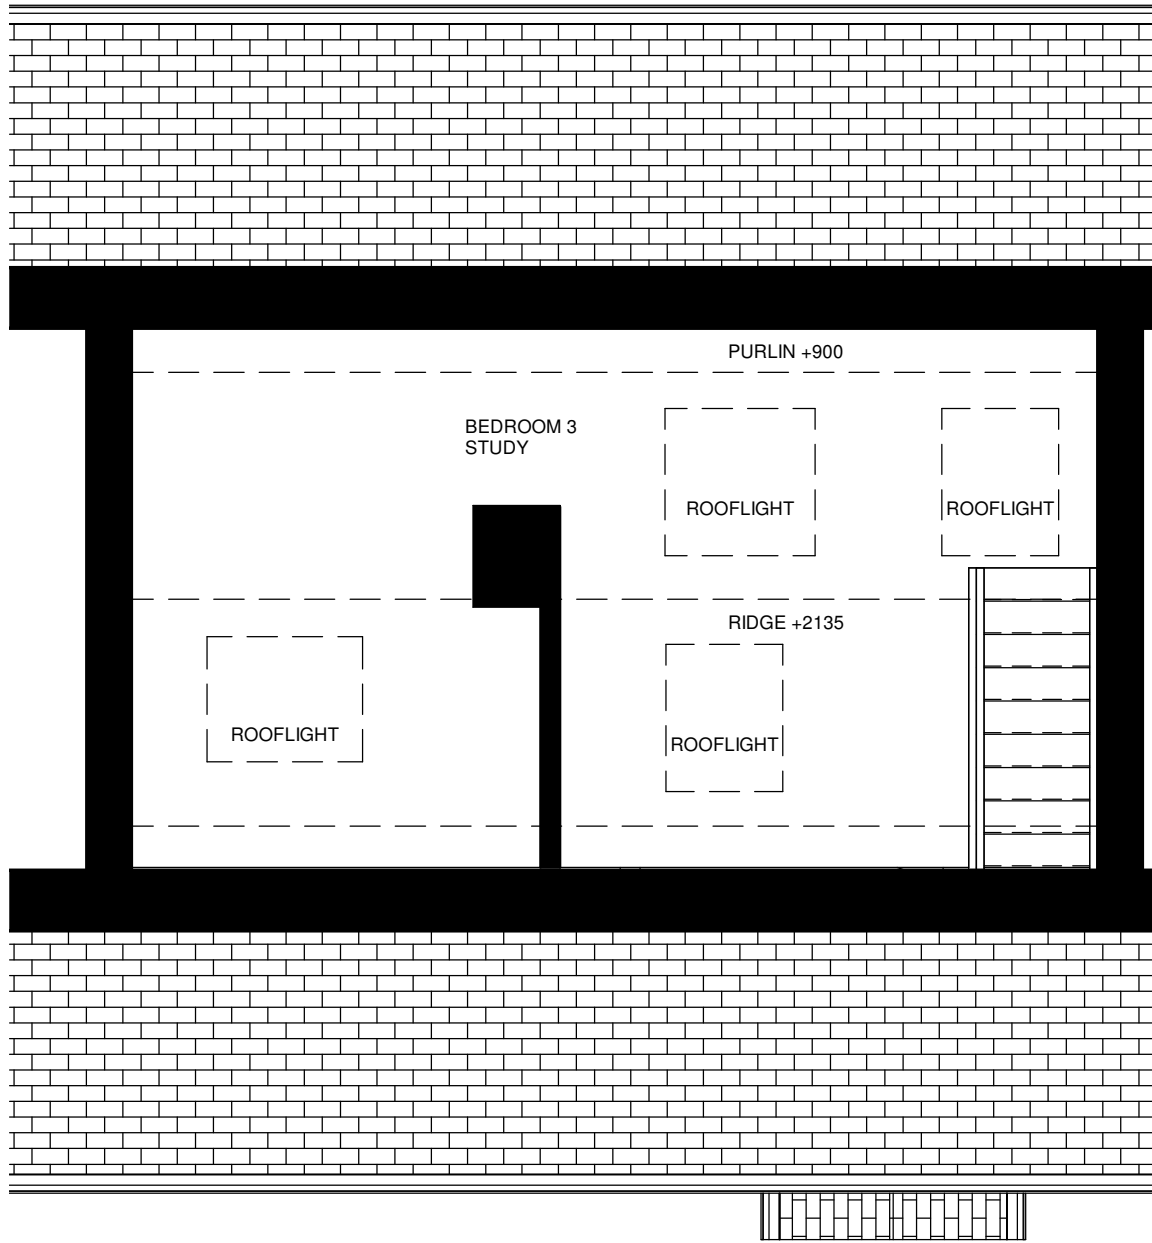


Rev:	Description:	Issue Date:
R1	Initial Issue	01.12.20

Project:
22 Garthorp Road,
Manchester


Drawing Title:
Existing Floor Plans

Scale: 1 : 50@A1 Status: Concept



Drawing Number: 20-97-00-001 Revision: R1

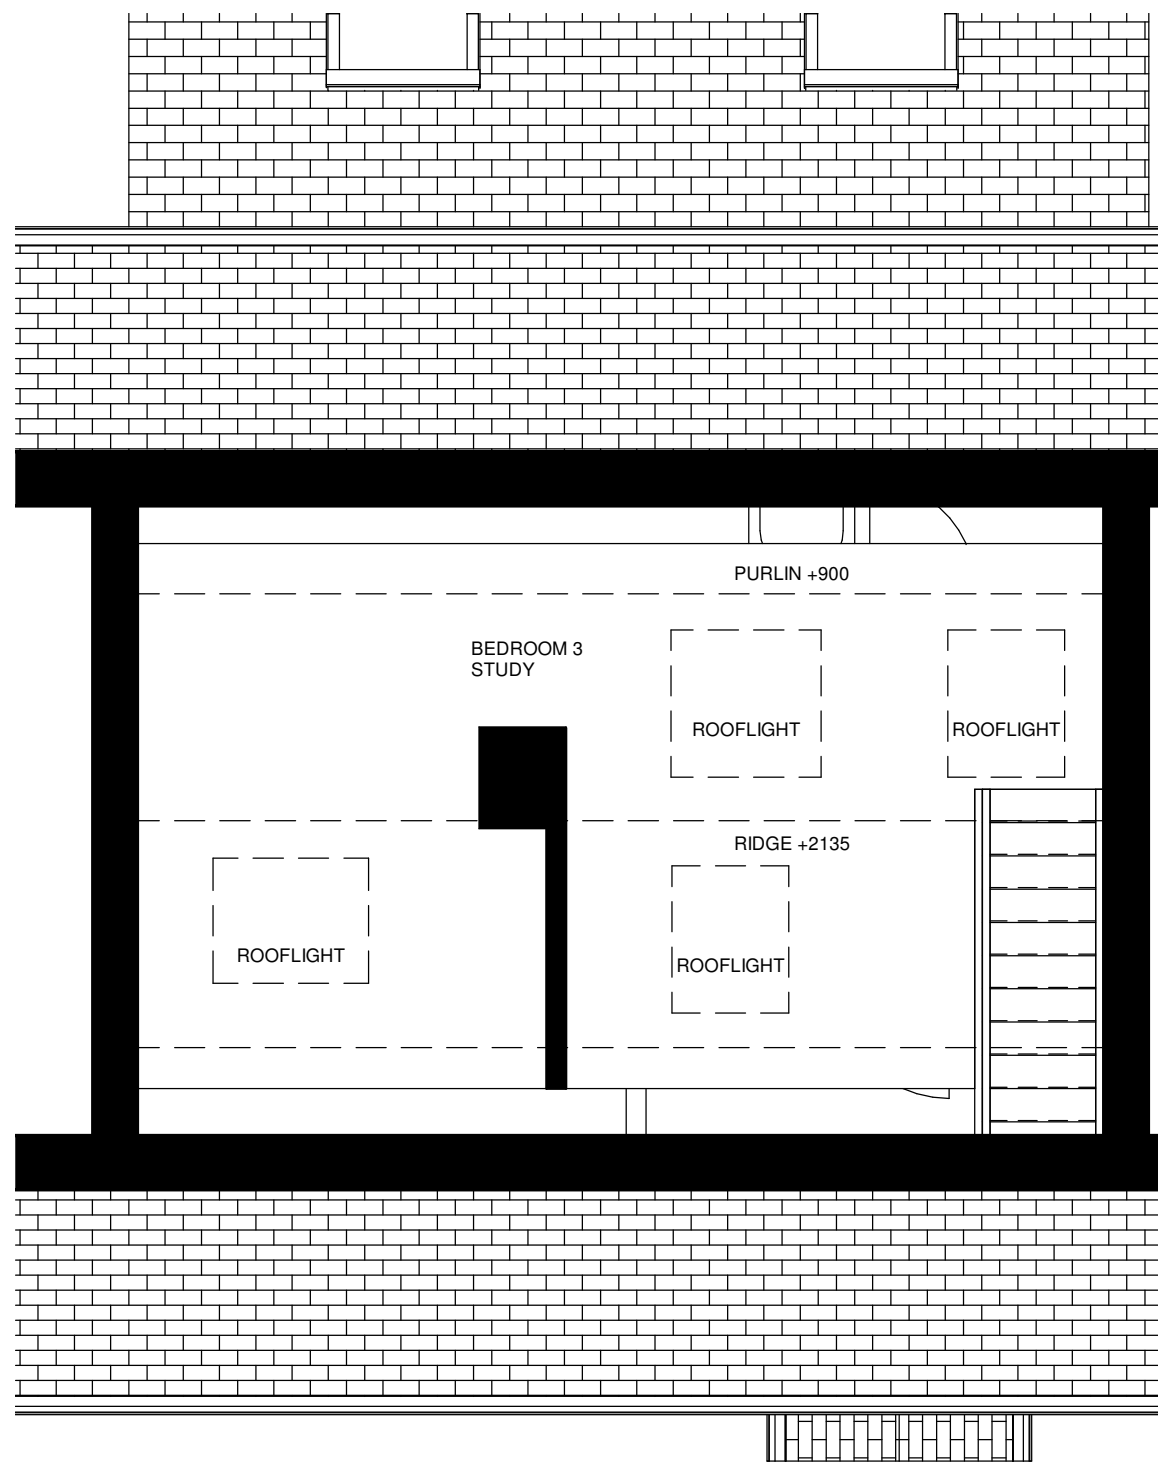


Second Floor
1 : 50

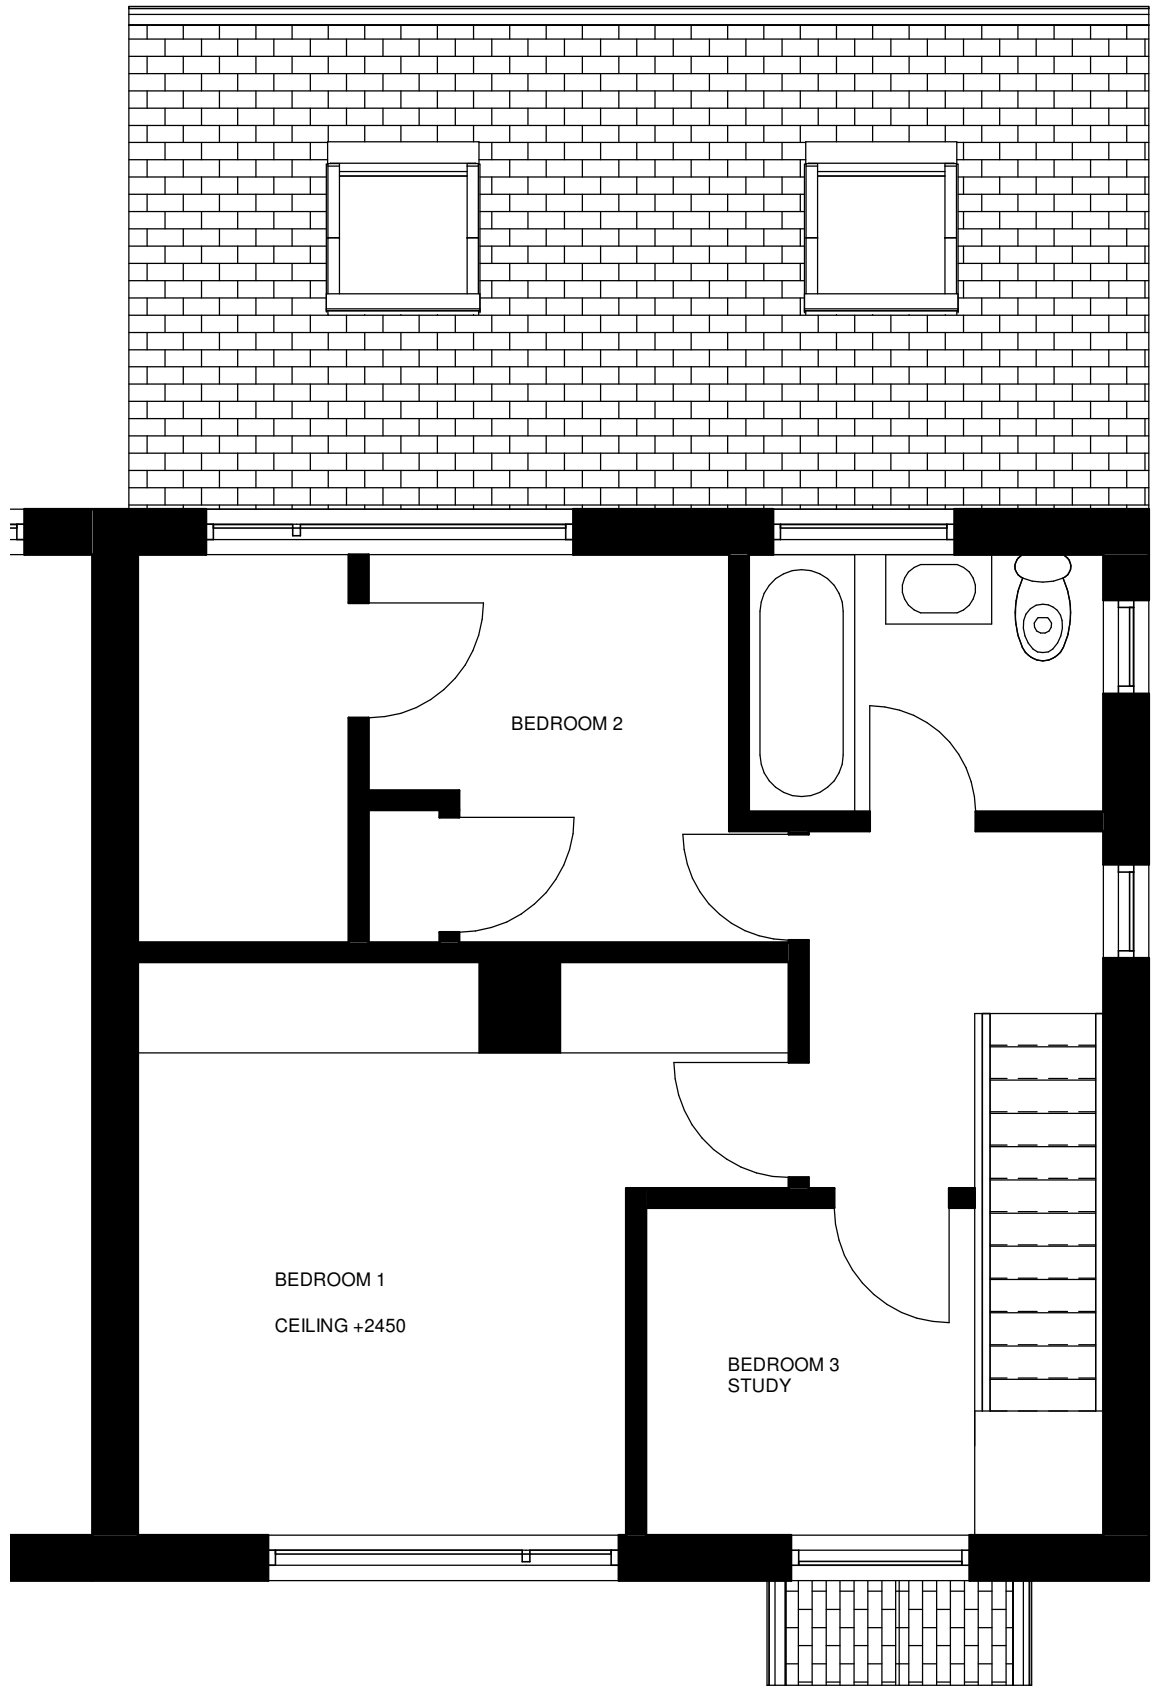


First Floor Plan
1 : 50

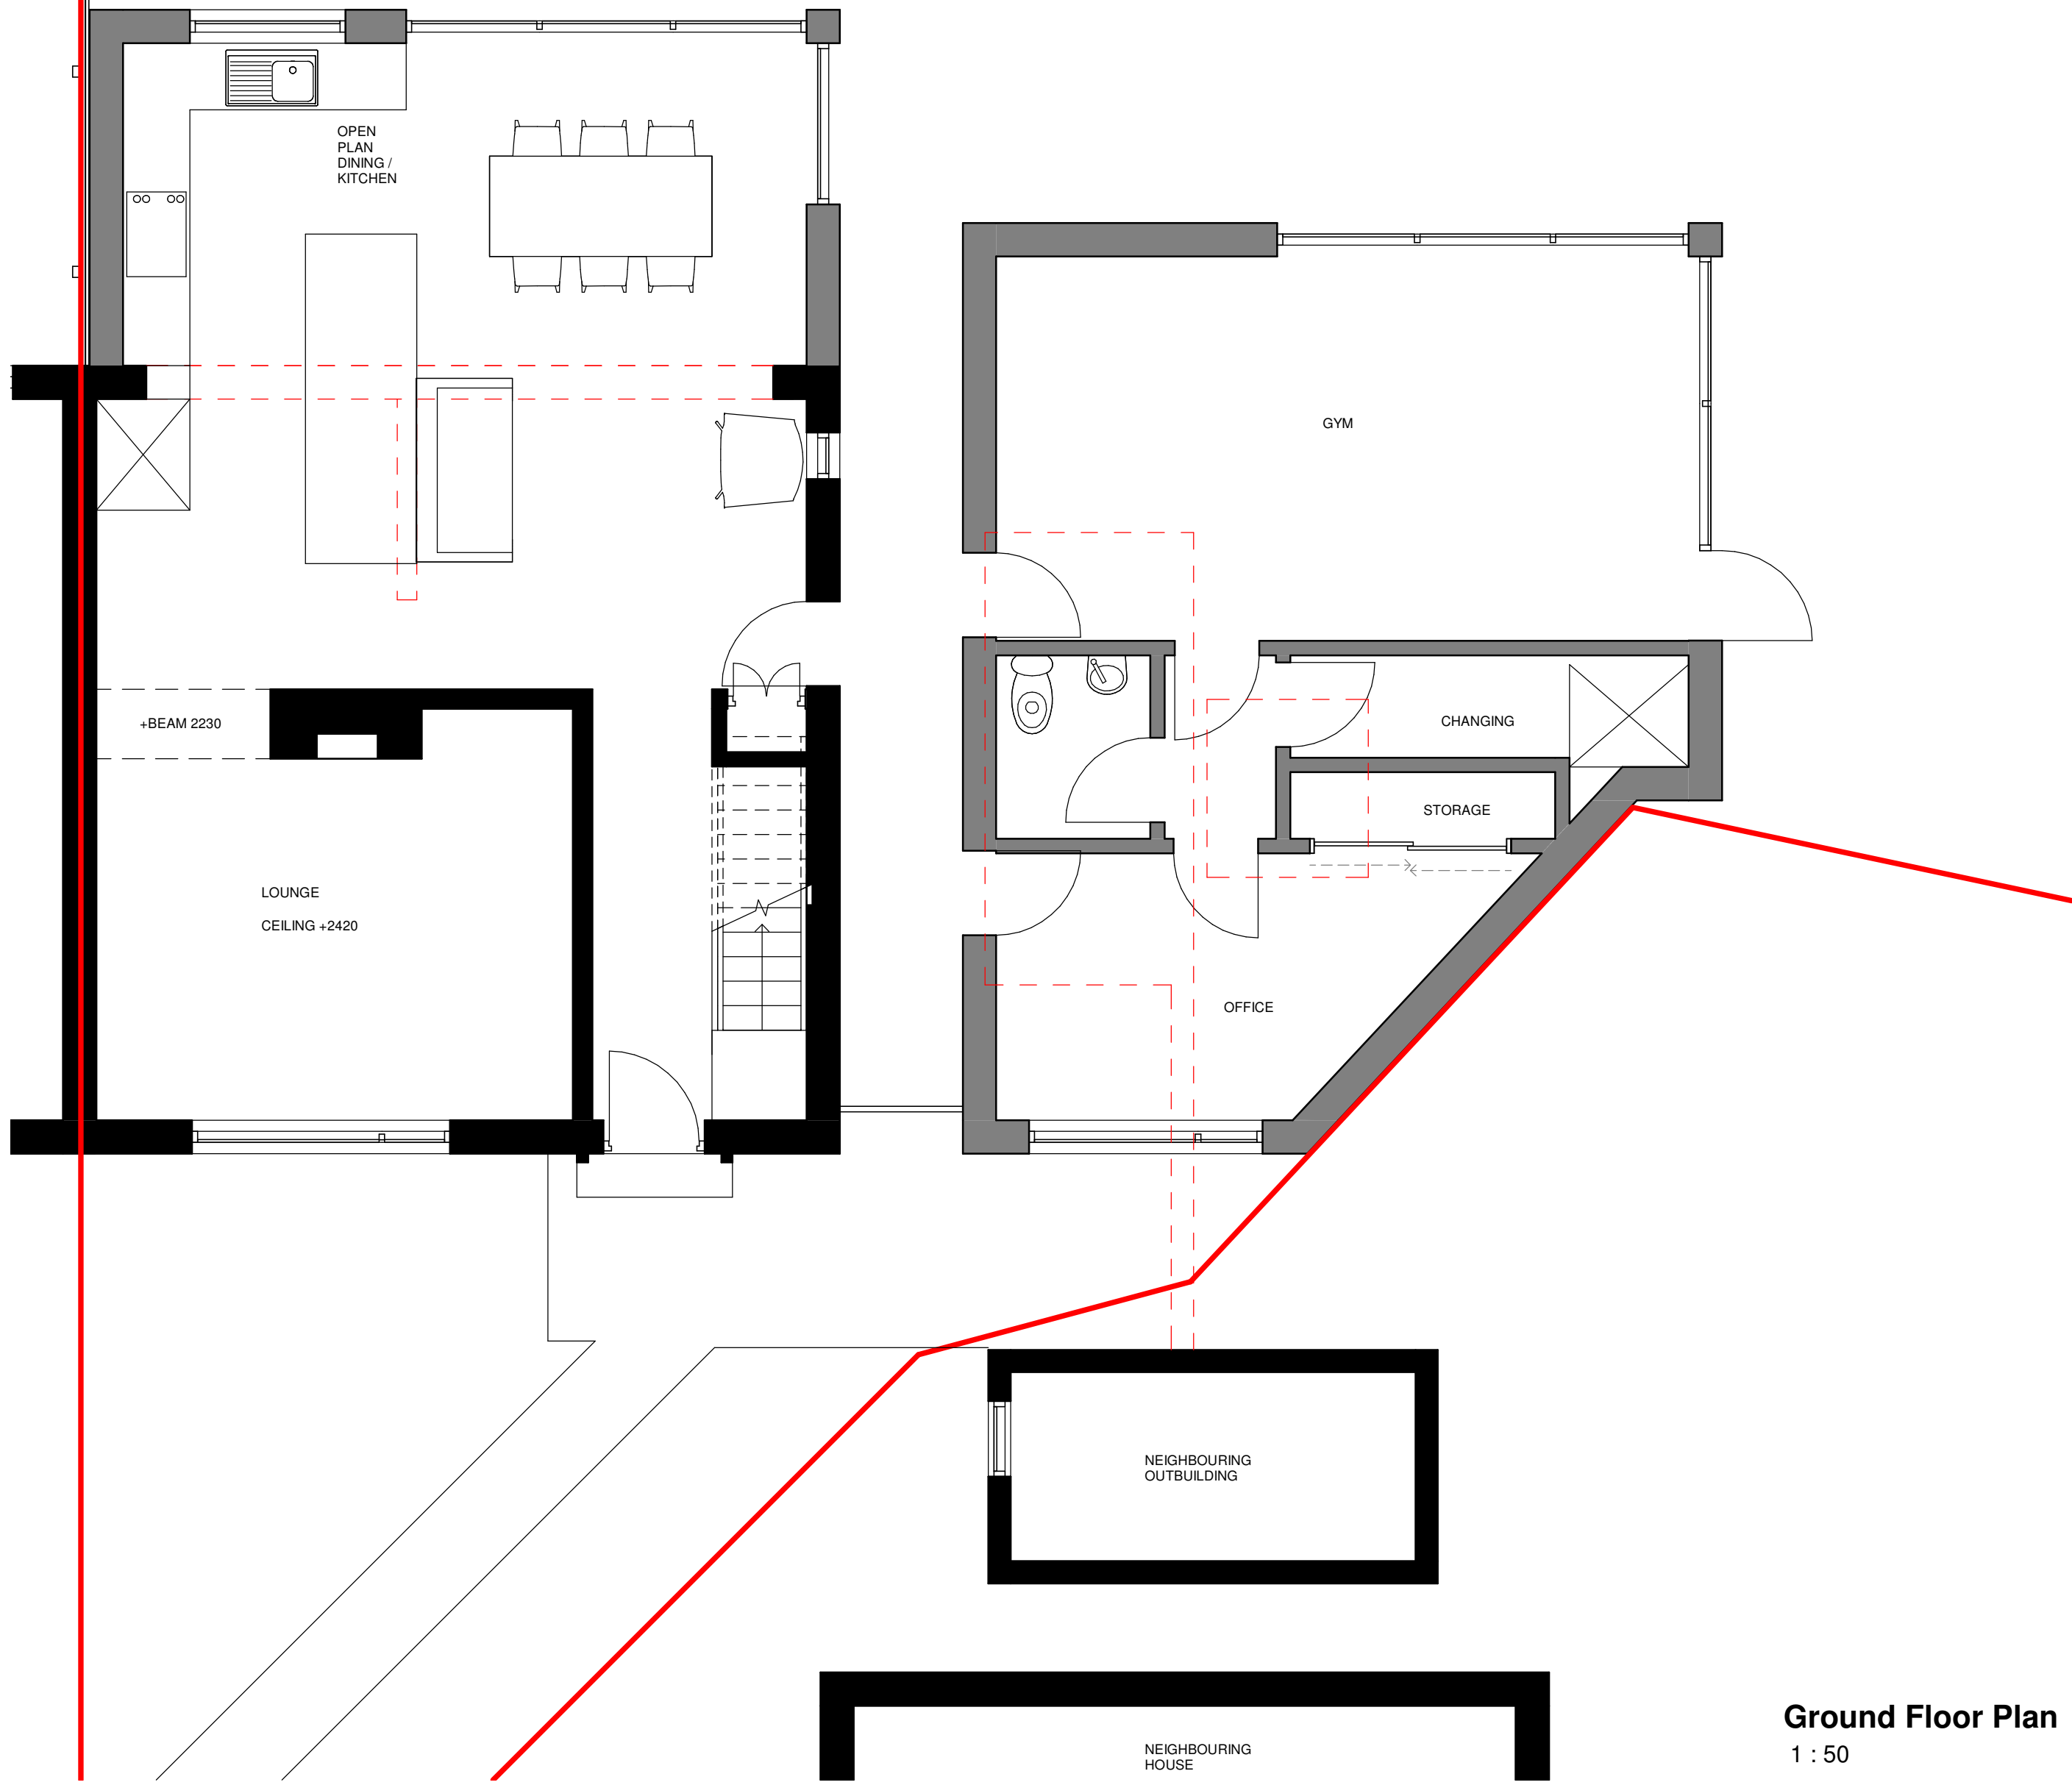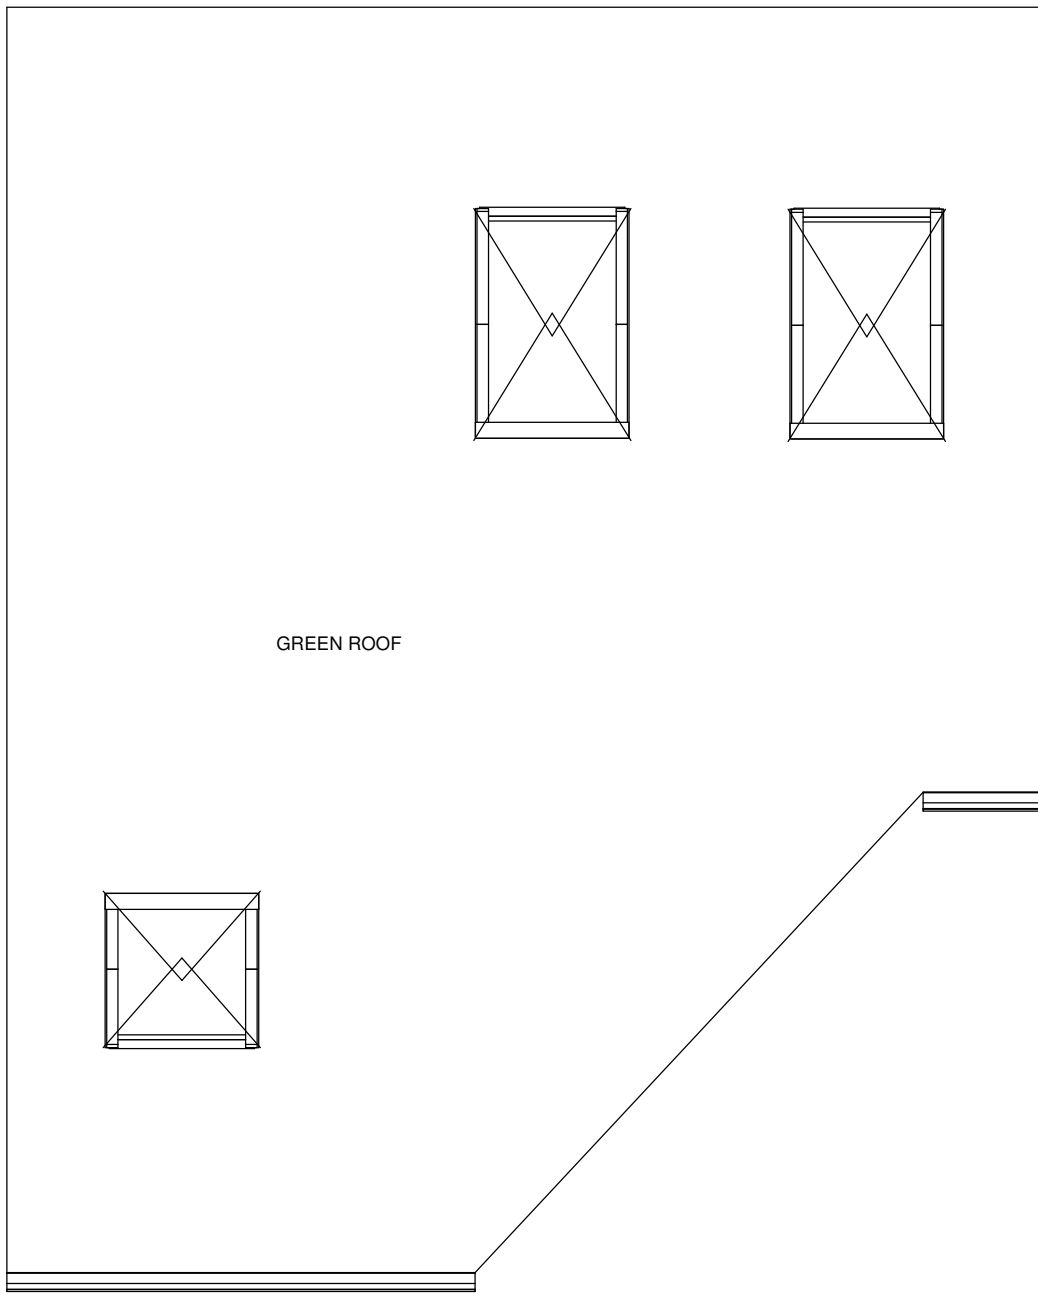

Ground Floor Plan
1 : 50

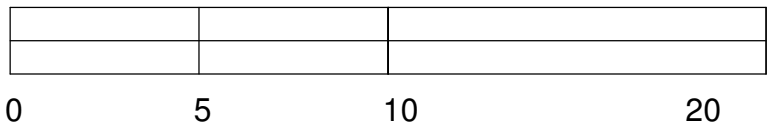

SCALE BAR 1:200

 

SCALE BAR 1:50

CURTILEGE 370SQM APPROX
50% = 185SQM

The contractor must verify all dimensions on site before commencing any work. If this drawing exceeds the quantities taken in any way Northedge Architecture are to be informed before the work is initiated.

Do not scale off this drawing.
Drawings are based on Ordnance Survey - design and drawing content is subject to detailed Site Survey, Structural Survey, Site Investigations, Planning and Statutory Requirements and Approvals. This drawing is not to be reproduced without express permission of the architect. This drawing and all associated designs indicated remain the copyright of the architect.
Northedge Architecture Copyright.

Rev:	Description:	Issue Date:
R10	Updated UA	05.03.21
R11	Updated UA	03.08.21
R12	Updated UA	16.12.21
R13	Updated UA	17.12.21

Project:
22 Garthorp Road,
Manchester

Drawing Title:
Proposed Floor Plans

Scale: 1 : 50@A1 Status: Concept

Drawing Number: 20-97-20-001 Revision: R13

Appendix B Topographic Map of the Site

LIDAR- SJ8090_DTM_2m

Site: 22 Garthorp Road, Manchester M23 0AS

