


DO NOT SCALE FROM THIS DRAWING.
This drawing is to be read in conjunction with all related drawings. All dimensions must be checked and verified on site before commencing any work or material production. The originator should be notified immediately of any discrepancy.





Ronson
building design

Tel: 07926826016
craig@ronsonbuildingdesign.co.uk

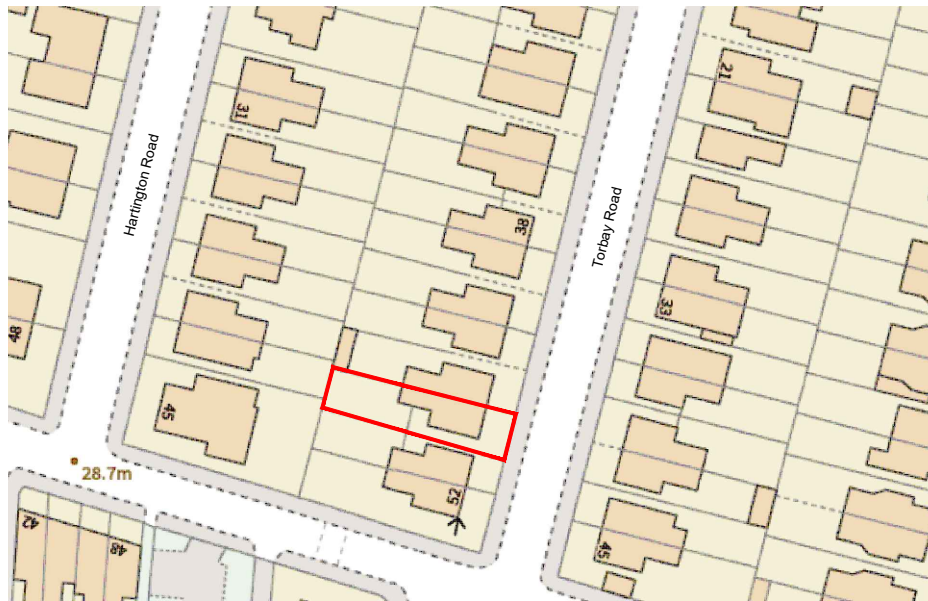

Location Plan (Scale - 1:1250)
0m 10 20 30 40 50 60m

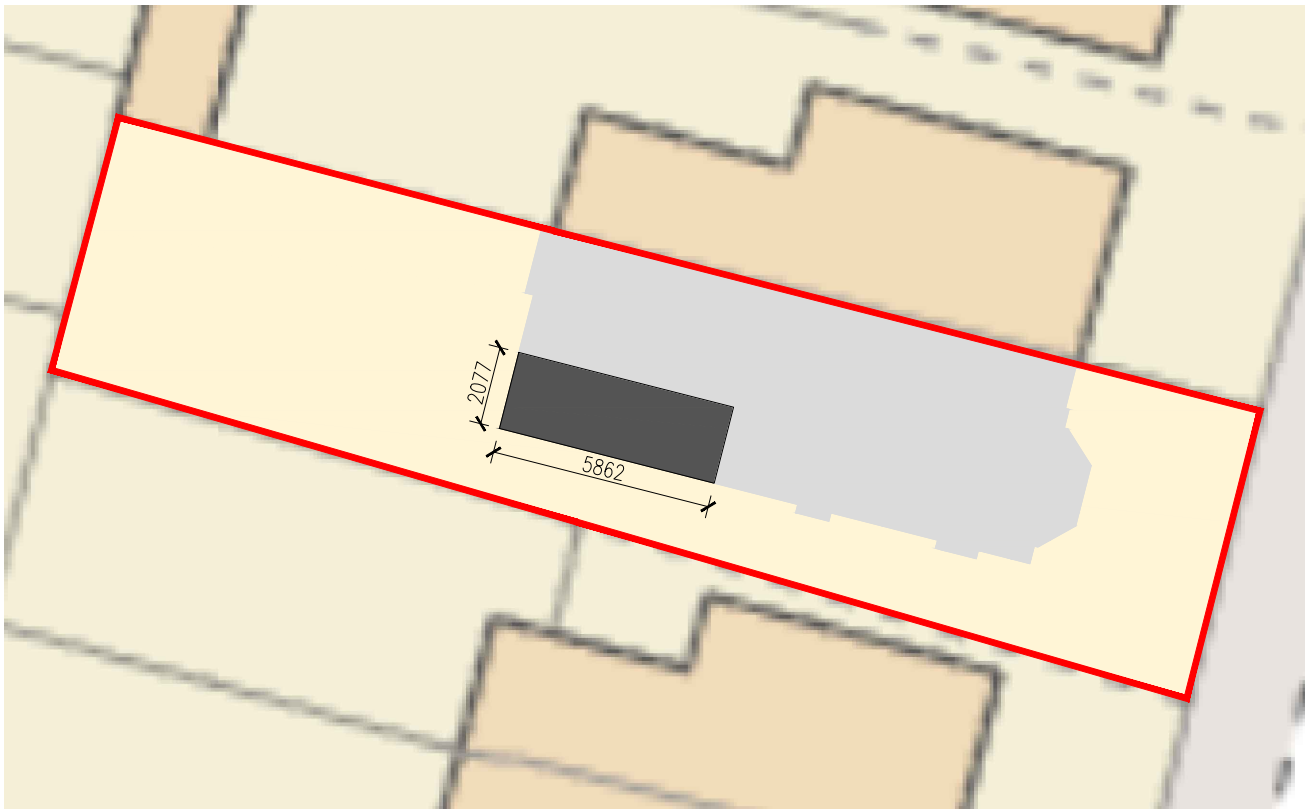 

Site Plan (Scale - 1:200)
0m 2 4 6 8 10m

Rev	Date	Description
Issued For : INFORMATION PURPOSES ONLY		
Client -		
Project 48 Torbay Road Chorlton M21 8XD		
Scheme - Drawing Title Location & Site Plan		
-/	01	Date 20-04-2021
Project No.	Drawing No.	Revision
		Scale As Noted @ A3


DO NOT SCALE FROM THIS DRAWING.
This drawing is to be read in conjunction with all related drawings. All dimensions must be checked and verified on site before commencing any work or material production. The originator should be notified immediately of any discrepancy.




Ronson
building design

Tel: 07926826016
craig@ronsonbuildingdesign.co.uk


Existing red dashed areas to be removed and then make good surrounding areas ready to receive new construction.

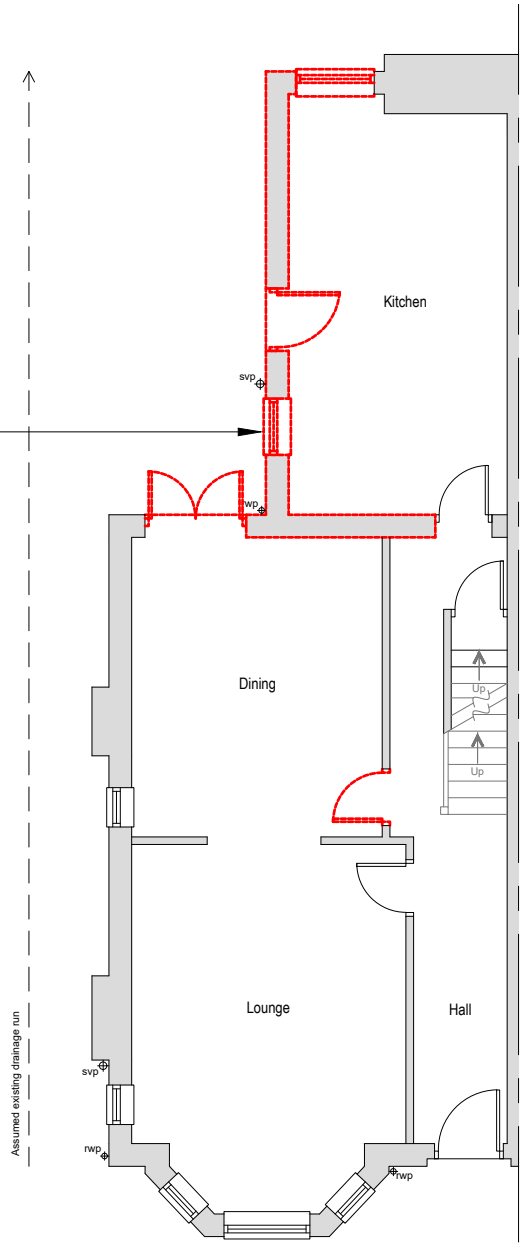

Existing GF Plan

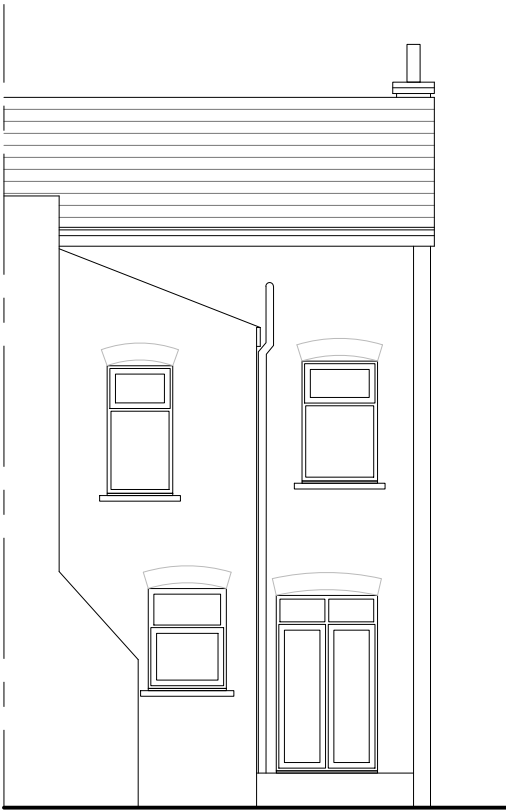


Existing Rear Elevation

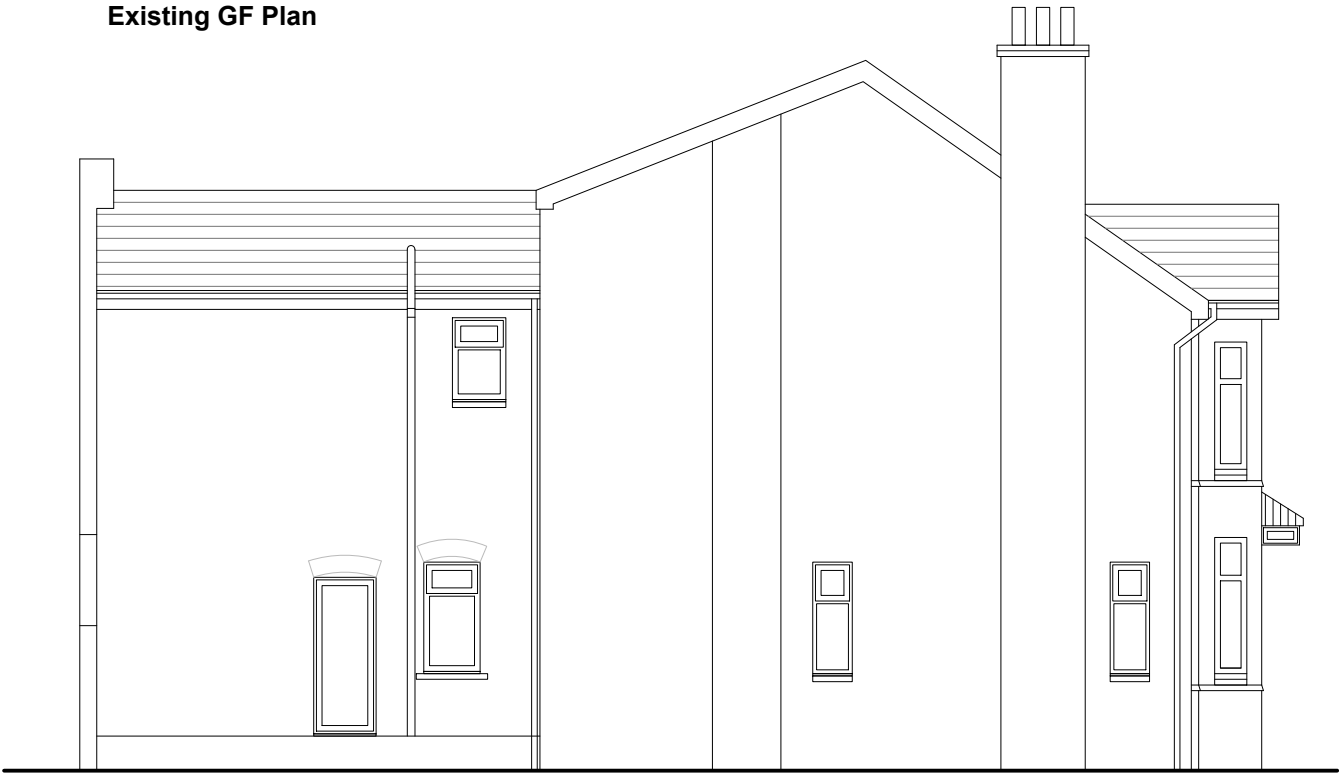

Existing Side Elevation



Rev	Date	Description
Issued For : INFORMATION PURPOSES ONLY		
Client -		
Project 48 Torbay Road Chorlton M21 8XD		
Scheme - Drawing Title Existing Plans & Elevations		
- /	02	Date 20-04-2021
Project No.	Drawing No.	Revision
		Scale 1:100 @A3

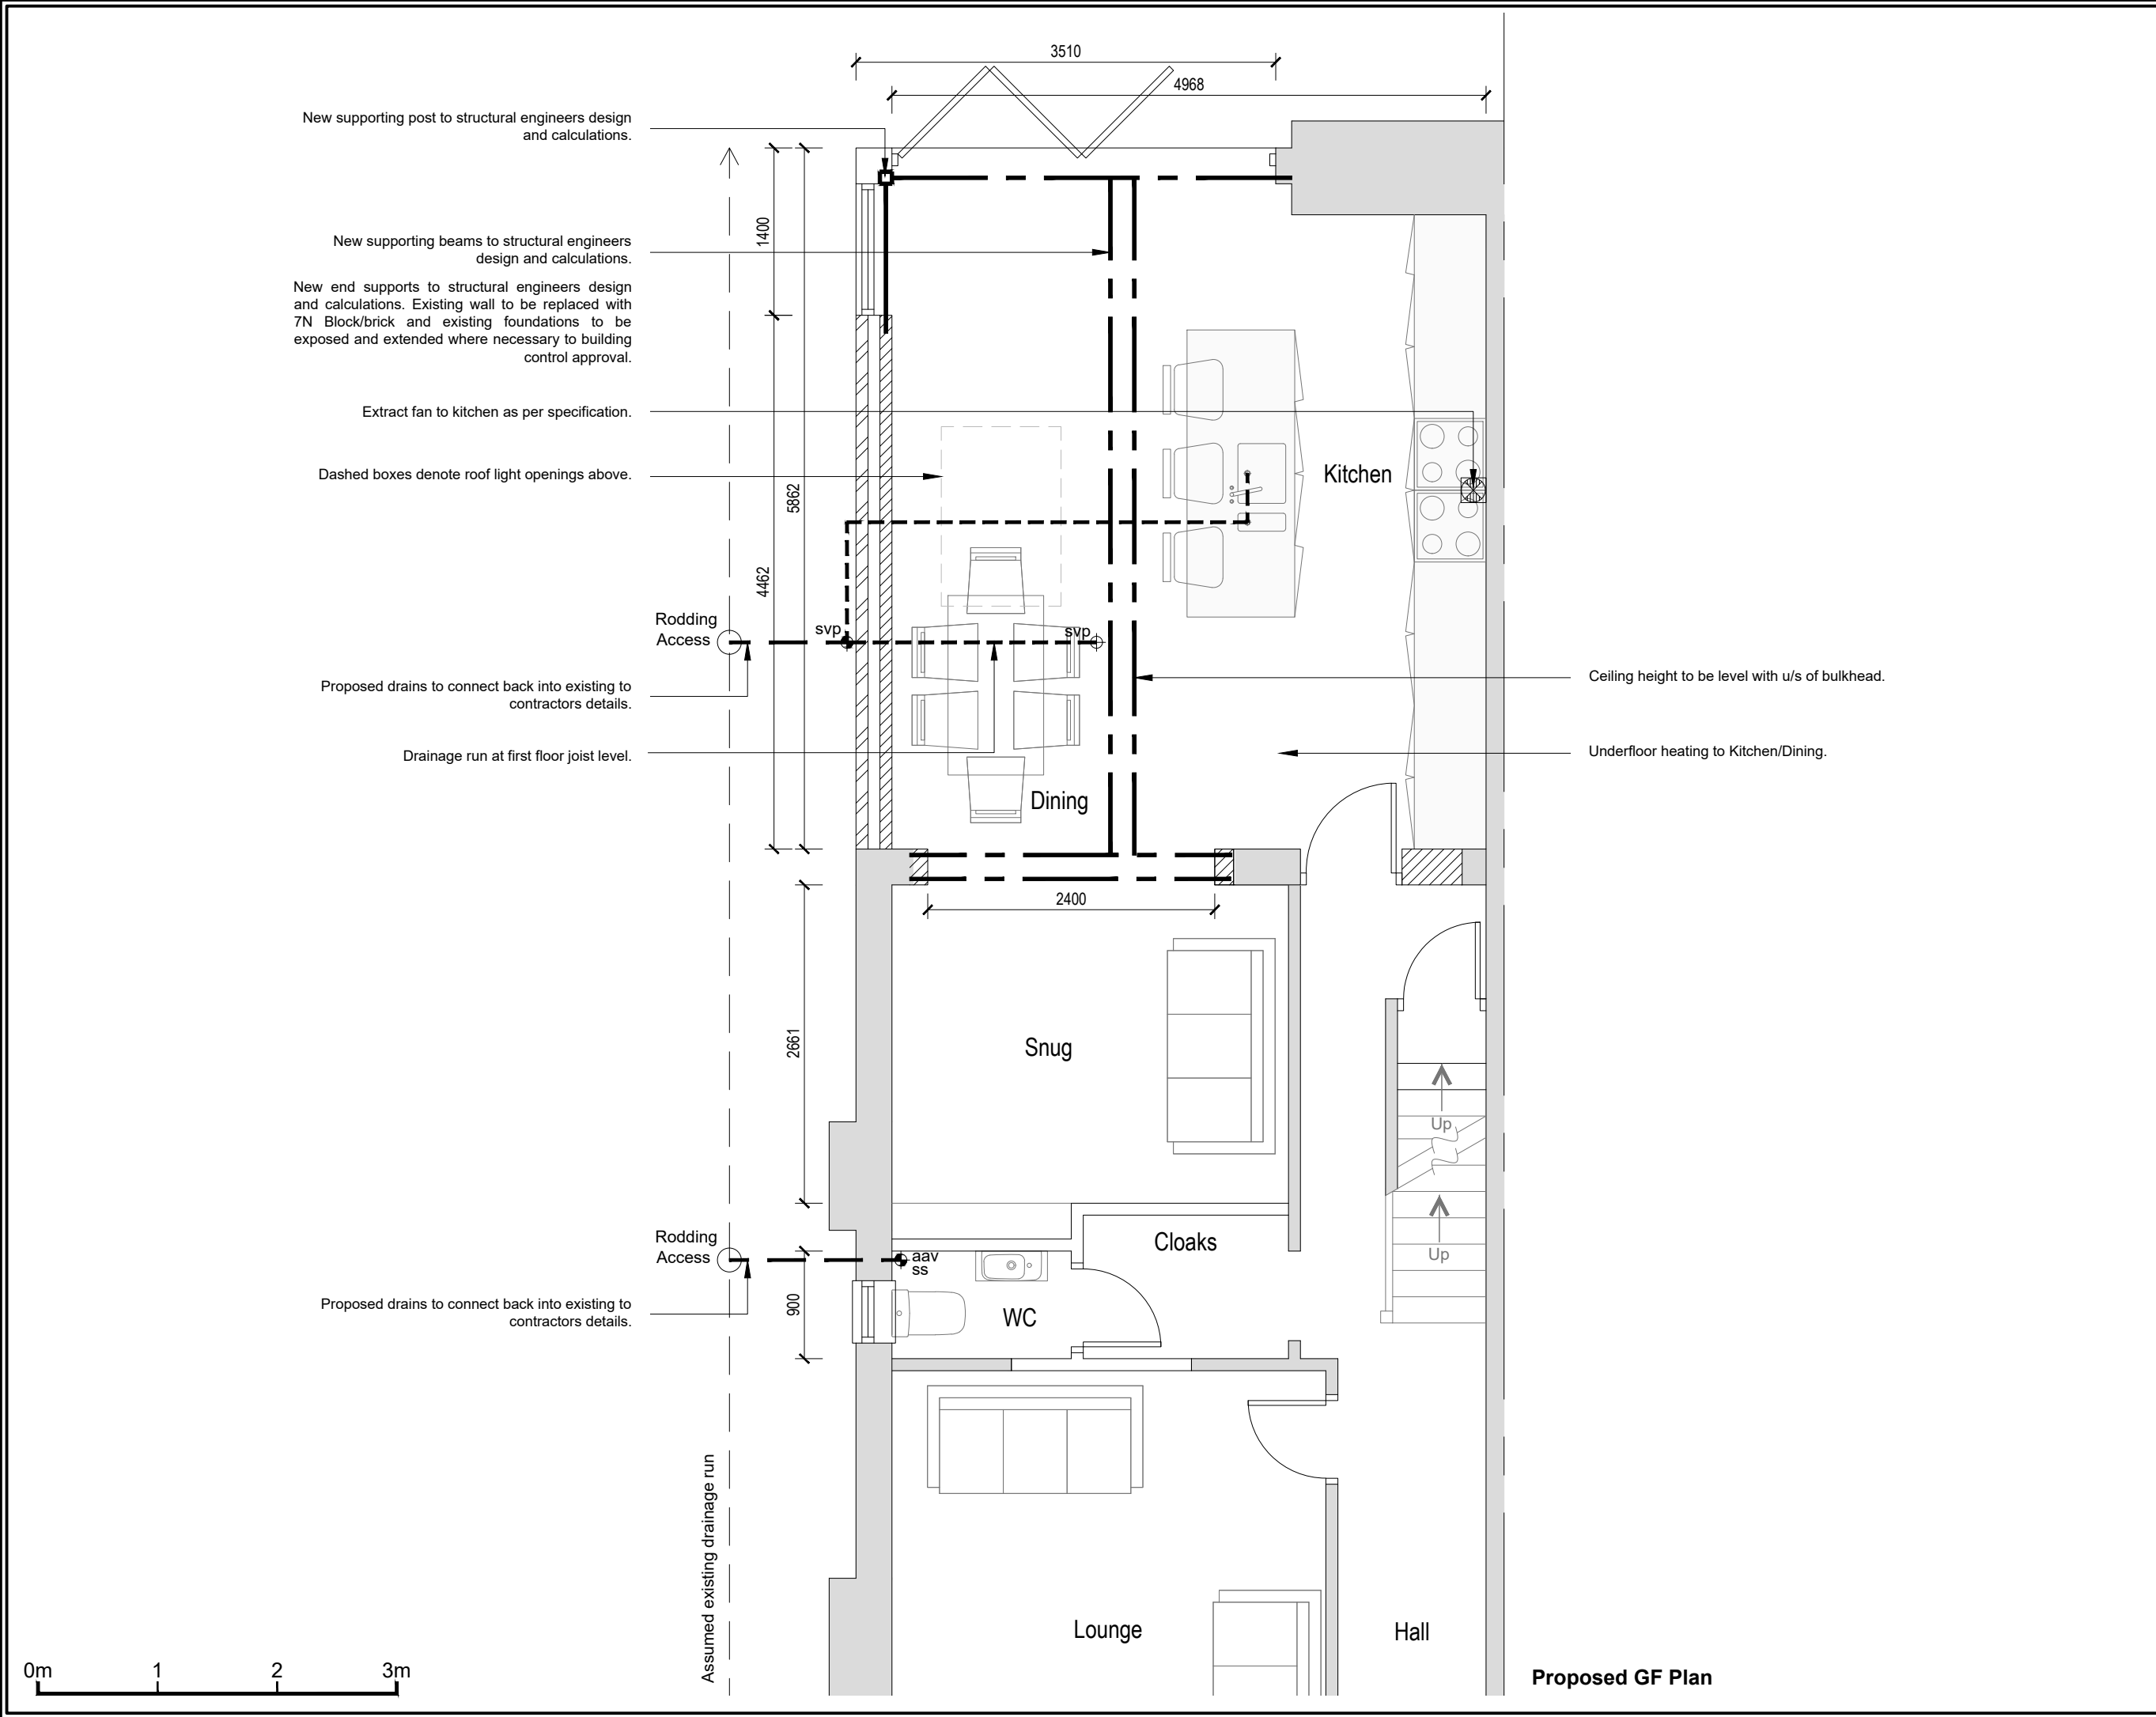

DO NOT SCALE FROM THIS DRAWING.
This drawing is to be read in conjunction with all related drawings. All dimensions must be checked and verified on site before commencing any work or material production. The originator should be notified immediately of any discrepancy.

Tel: 07926826016
craig@ronsonbuildingdesign.co.uk


Rev	Date	Description
Issued For : INFORMATION PURPOSES ONLY		
Client -		
Project 48 Torbay Road Chorlton M21 8XD		
Scheme - Drawing Title Proposed Plans		
- /	03	Date 20-04-2021
Project No.	Drawing No.	Revision
		Scale 1:50 @A3

DO NOT SCALE FROM THIS DRAWING.
This drawing is to be read in conjunction with all related drawings. All dimensions must be checked and verified on site before commencing any work or material production. The originator should be notified immediately of any discrepancy.



Ronson
building design

Tel: 07926826016
craig@ronsonbuildingdesign.co.uk

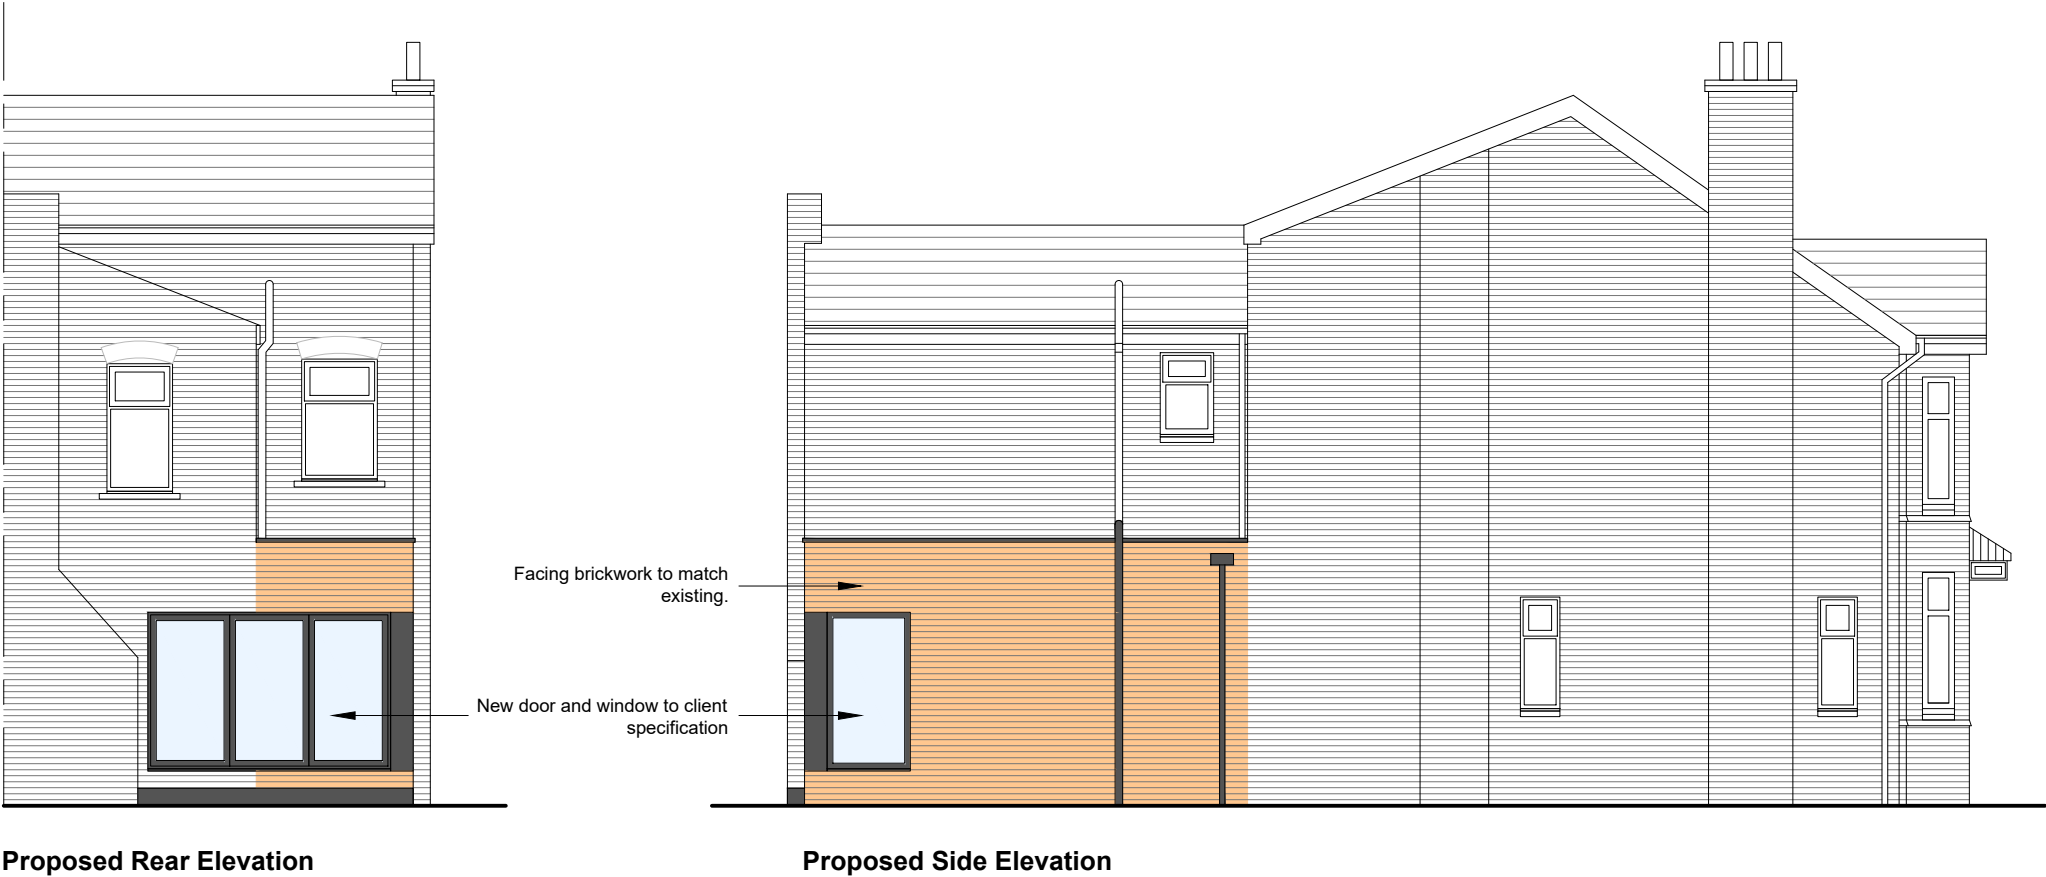

Rev	Date	Description
Issued For : INFORMATION PURPOSES ONLY		
Client		
-		
Project		
48 Torbay Road Chorlton M21 8XD		
Scheme - Drawing Title		
Proposed Elevations		
-/	04	Date 20-04-2021
Project No.	Drawing No.	Revision Scale 1:100 @A3