


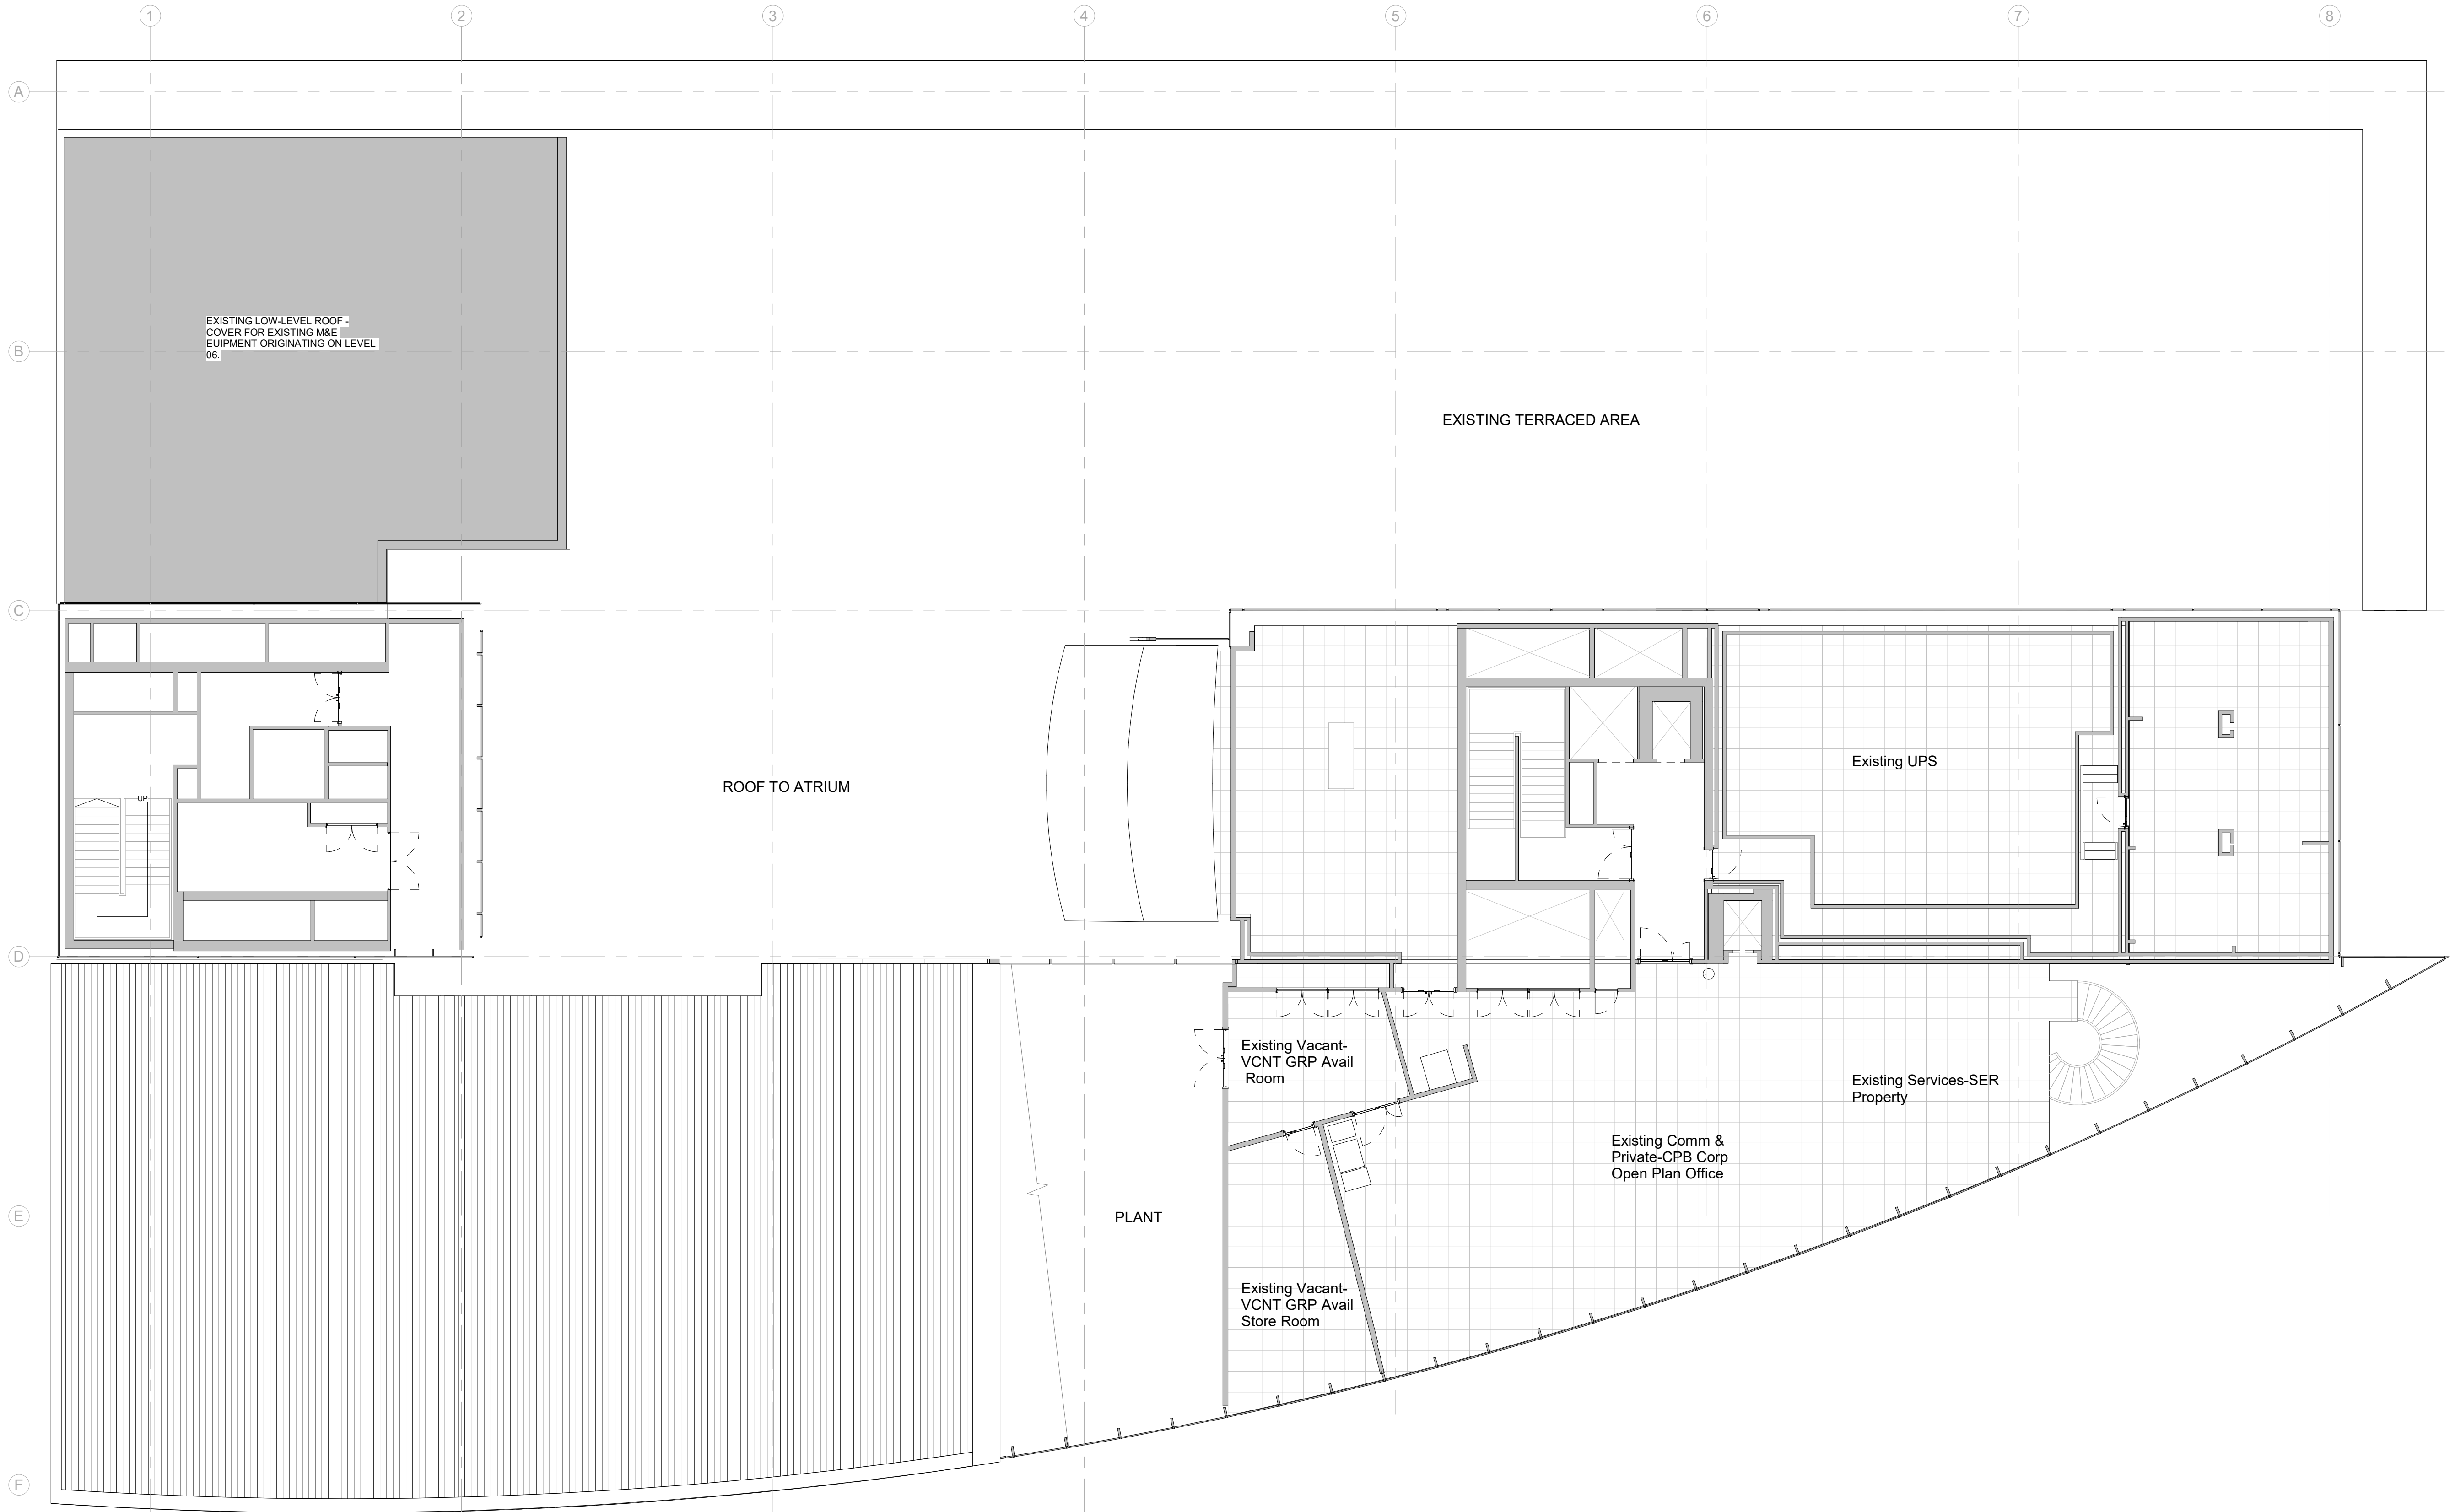

Existing Level 08 Floor Plan
1 : 100

rev.	date	description	by	rev.	date	description	by	notes	Project Name	Client	Address	drawing number	rev	drawing title	scale		
P01	25.02.22	Planning Drawings Issue	PW					- Do not scale drawing - All dimensions to be confirmed on site - Any drawing errors or divergences should be brought to the attention of the originator of this drawing - Drawing to be read in conjunction with MLA Common Requirements Specification 0 1 2 3 4 5m	Spinningfields Reoccupation	NatWest Group	Spinningfields Manchester	RBF62-MLA-XX-08-DR-A-PL-003	P01	Existing Level 08 Floor Plan Planning	1 : 100		
												status	PLANNING	suitability	S2	date	25.02.22
																drawn	PW
																format	A1
												MLA MICHAEL LAIRD ARCHITECTS					5 Forres Street Edinburgh EH3 6DE T 0131 226 6991 michaellaird.co.uk