


Proposed - West Elevation

Scale: 1:100

 

Crowcroft Road


Issue.	NOTES	DATE
1	First Issue	30/11/18

Notes

- 1 Brick facade
- 2 Roof light
- 3 Tiled roof
- 4 Windows
- 5 Flat roof structure

Proposed - East Elevation

Scale: 1:100

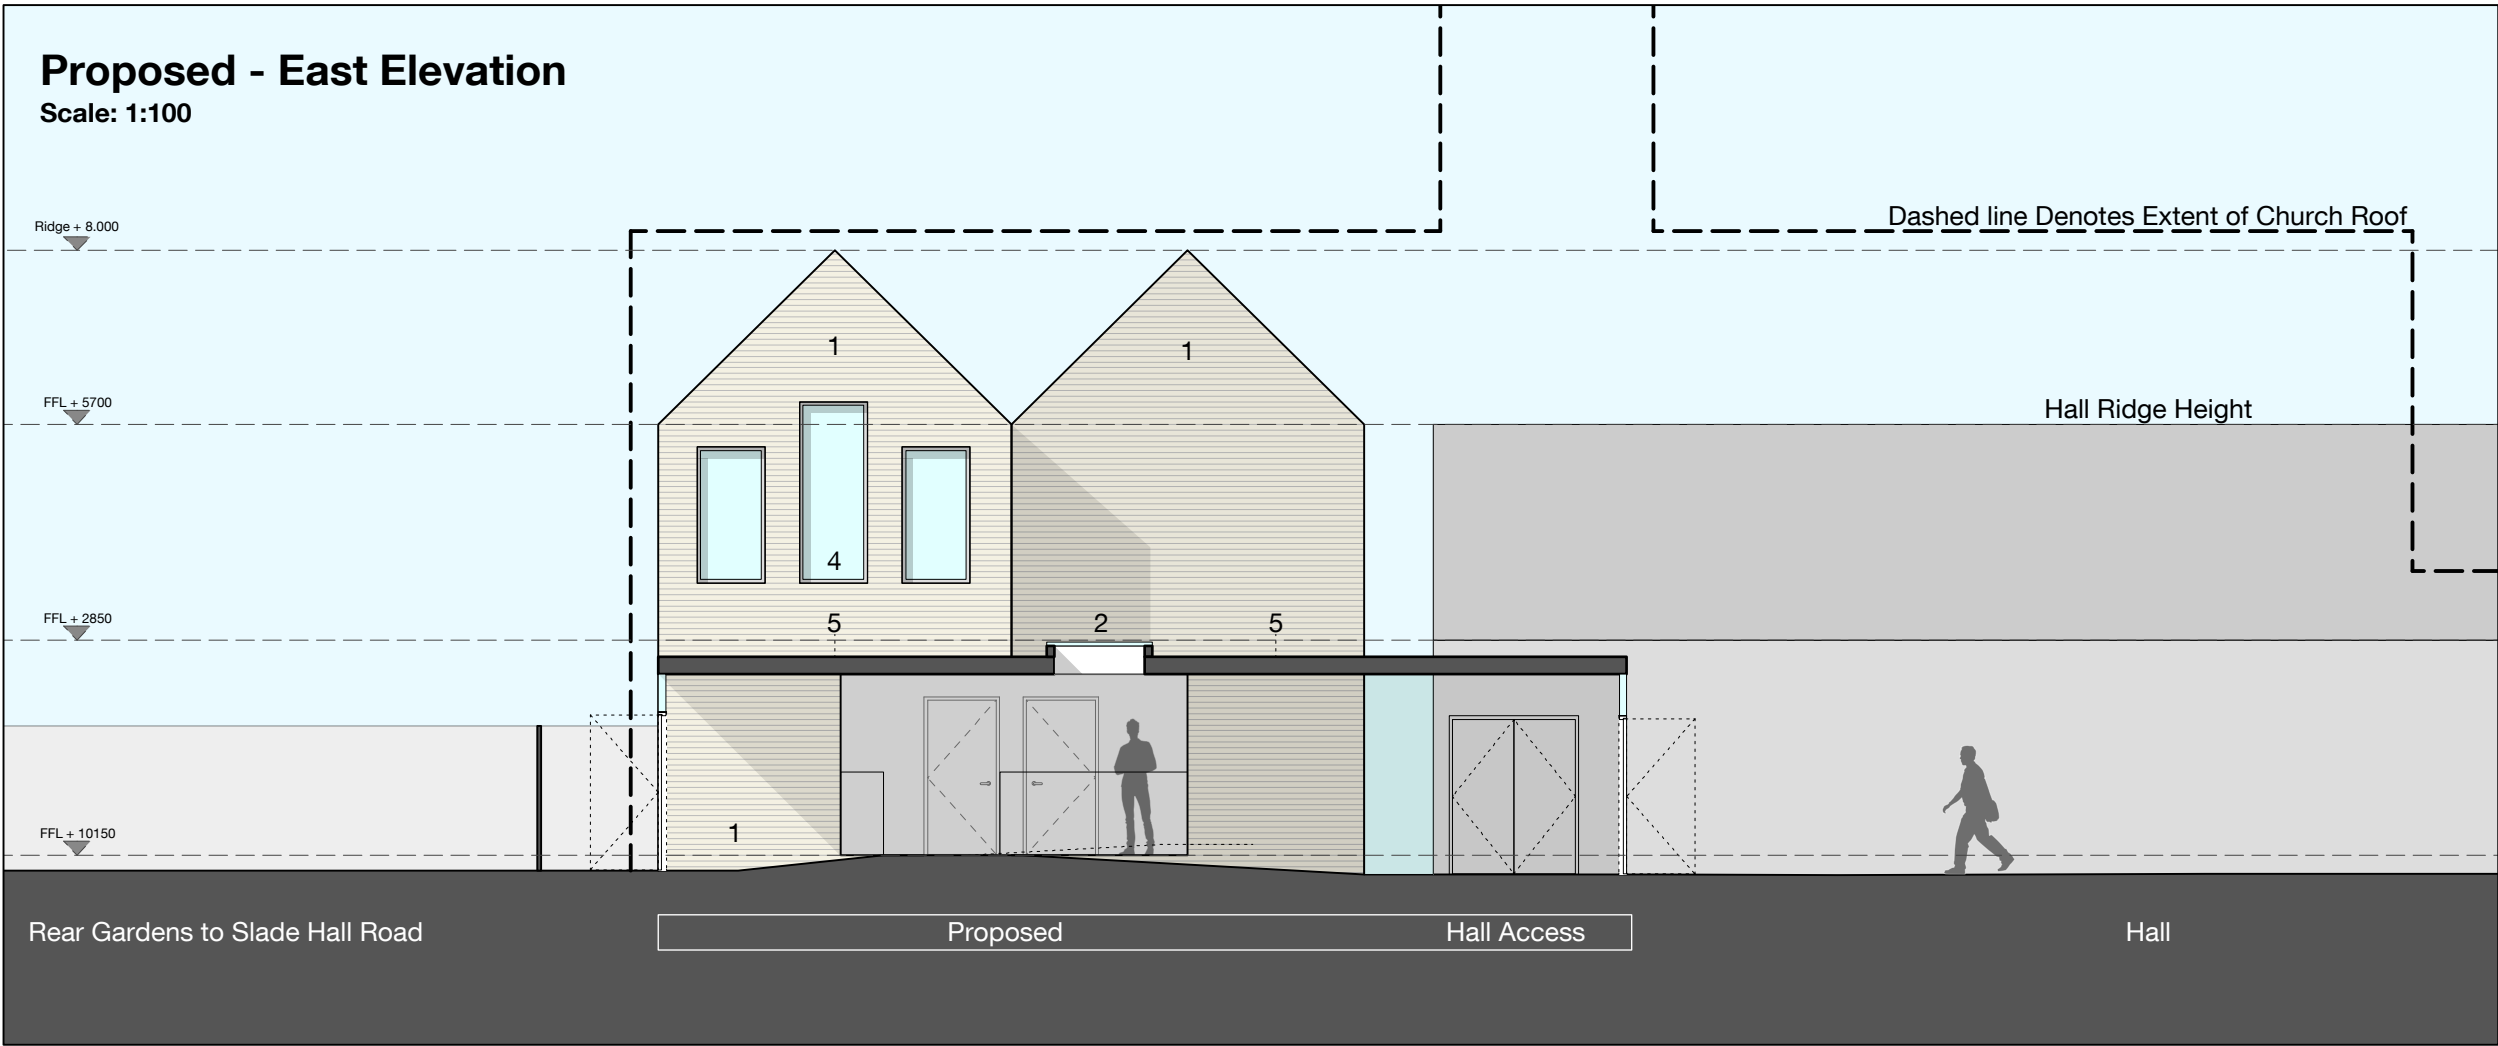

paulashtonarchitects

204.3.200
Prop - Eles - East West
Planning Permission
PTA 01/03/22 A3

DO NOT SCALE FROM THIS DRAWING. | © PAUL ASHTON ARCHITECTS.
TO BE READ IN CONJUNCTION WITH REFERENCED DOCUMENTATION. |
ALL DIMENSIONS TO BE CONFIRMED ON SITE BY CONTRACTOR PRIOR TO
FABRICATION. | ARCHITECT TO BE INFORMED IN GOOD TIME OF ANY
DISCREPANCIES BETWEEN DESIGN DRAWINGS & SITE DIMS.