




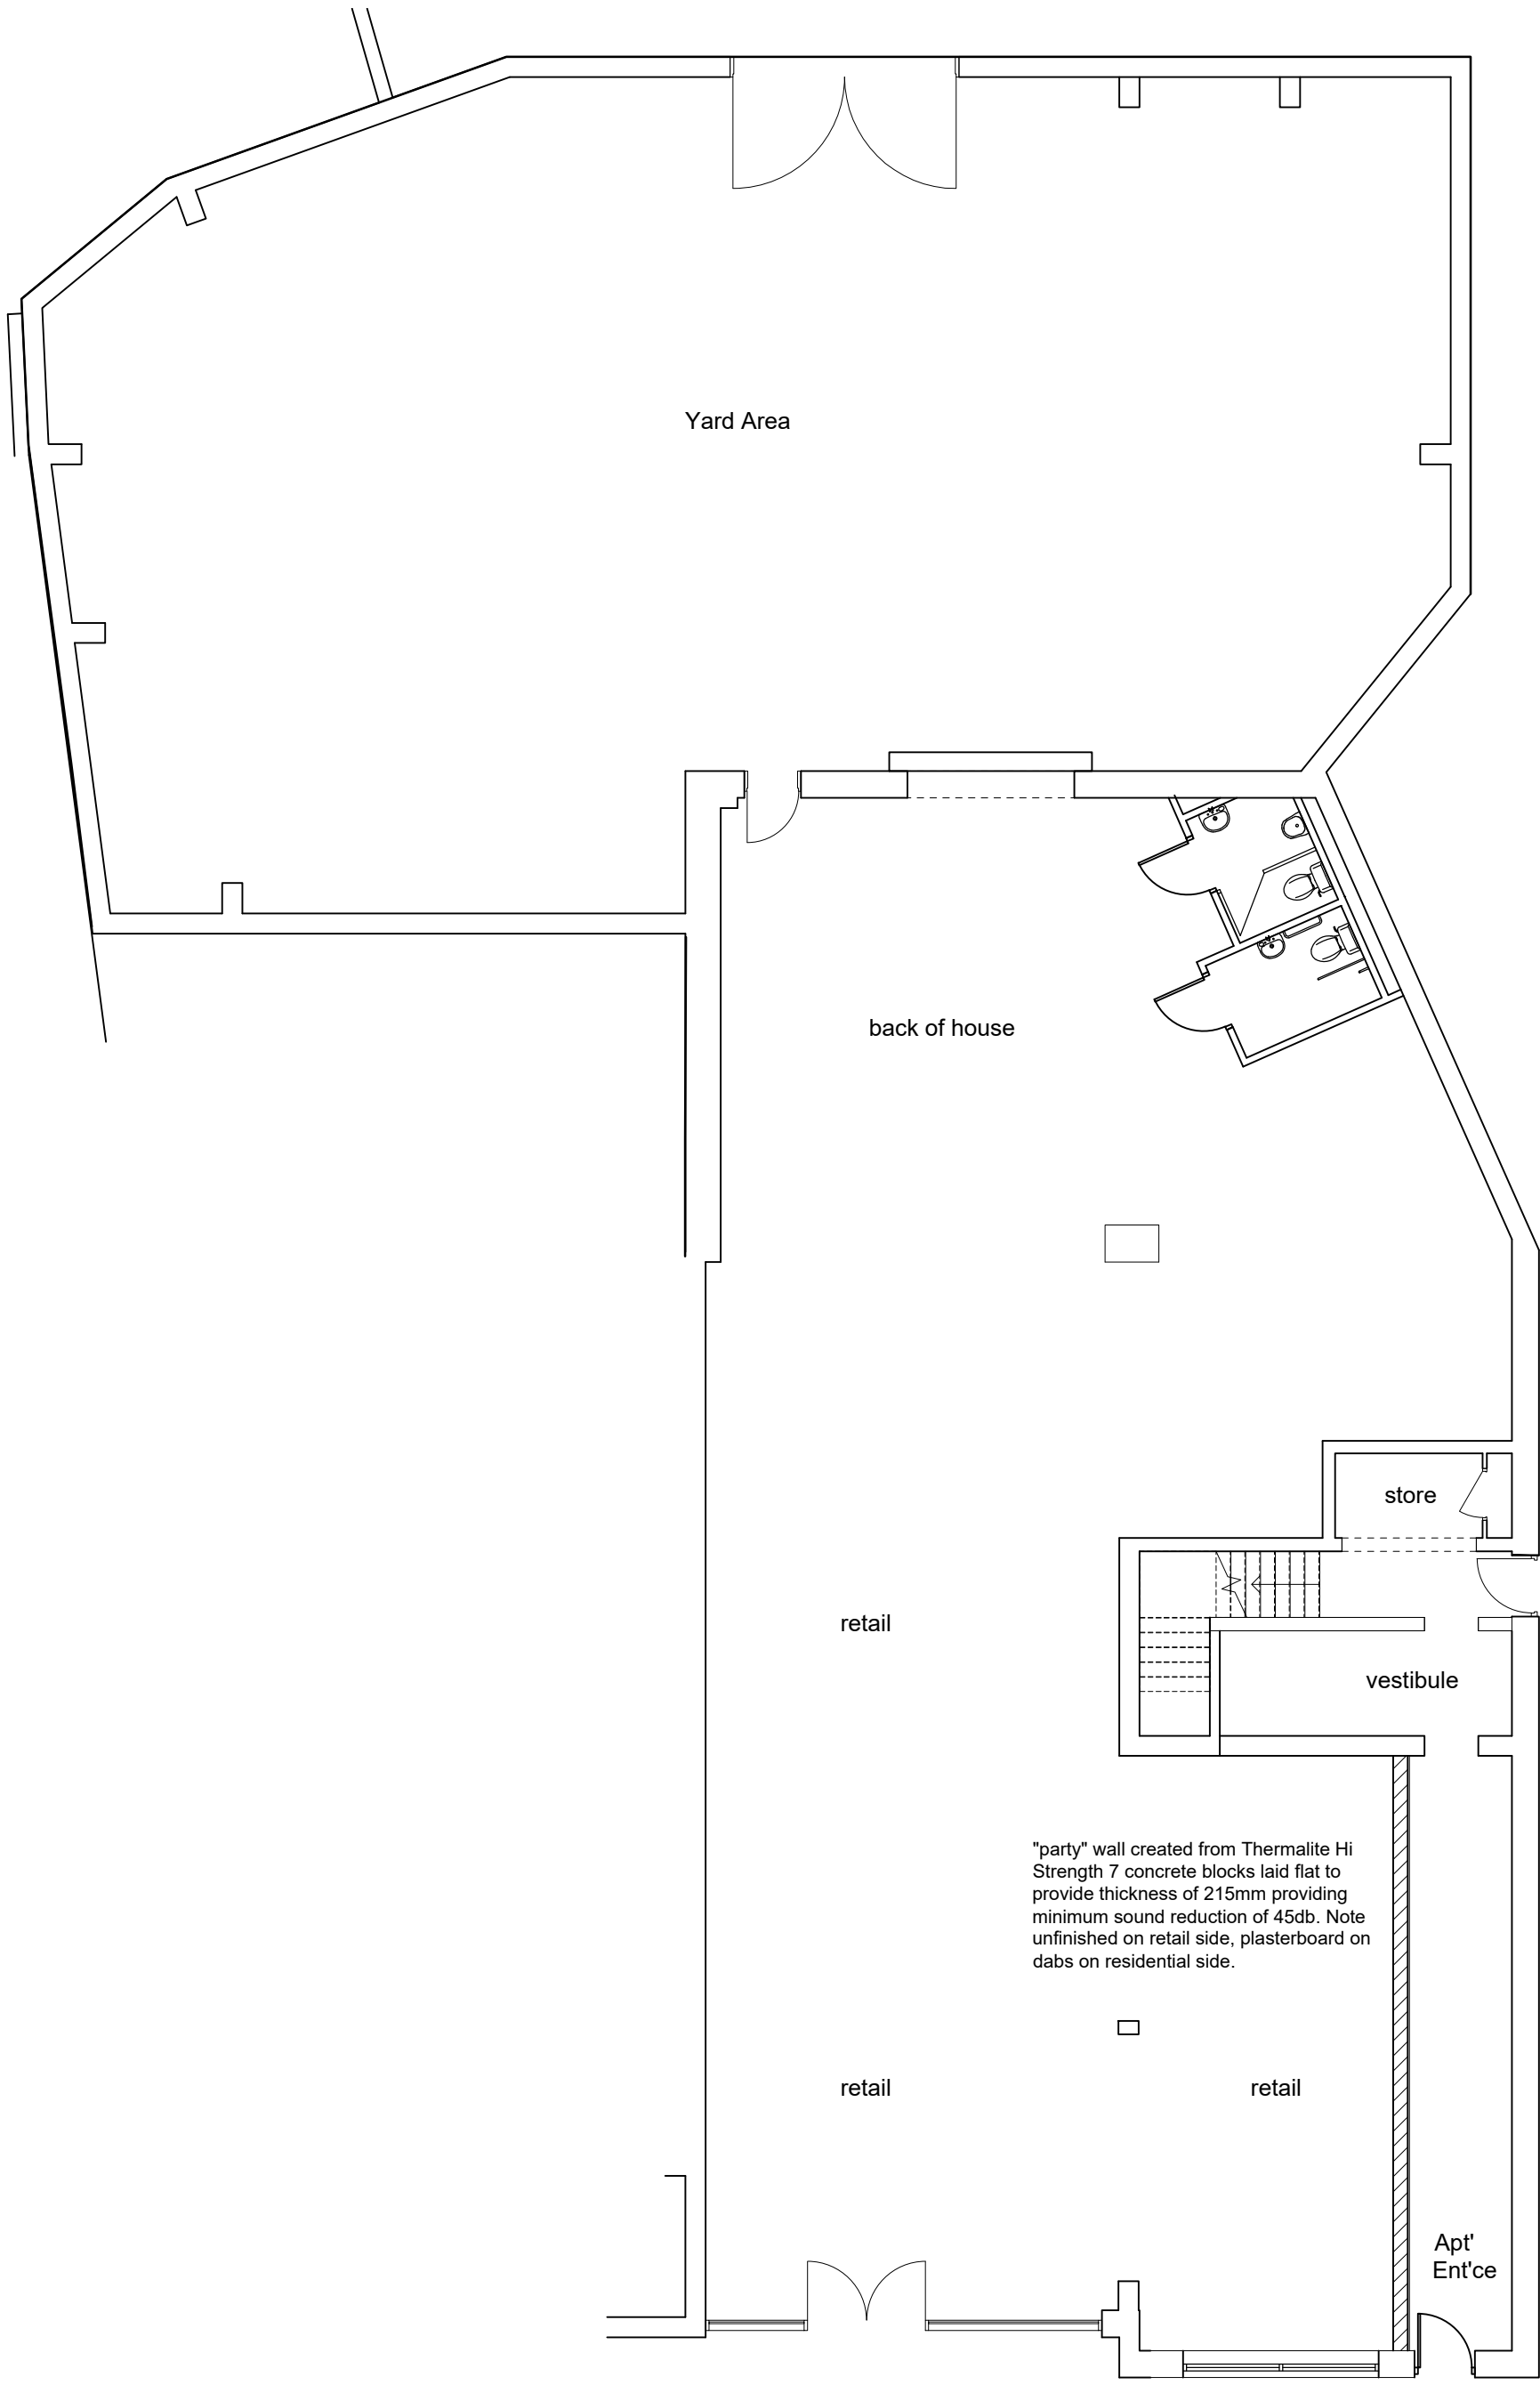

Ground floor plan

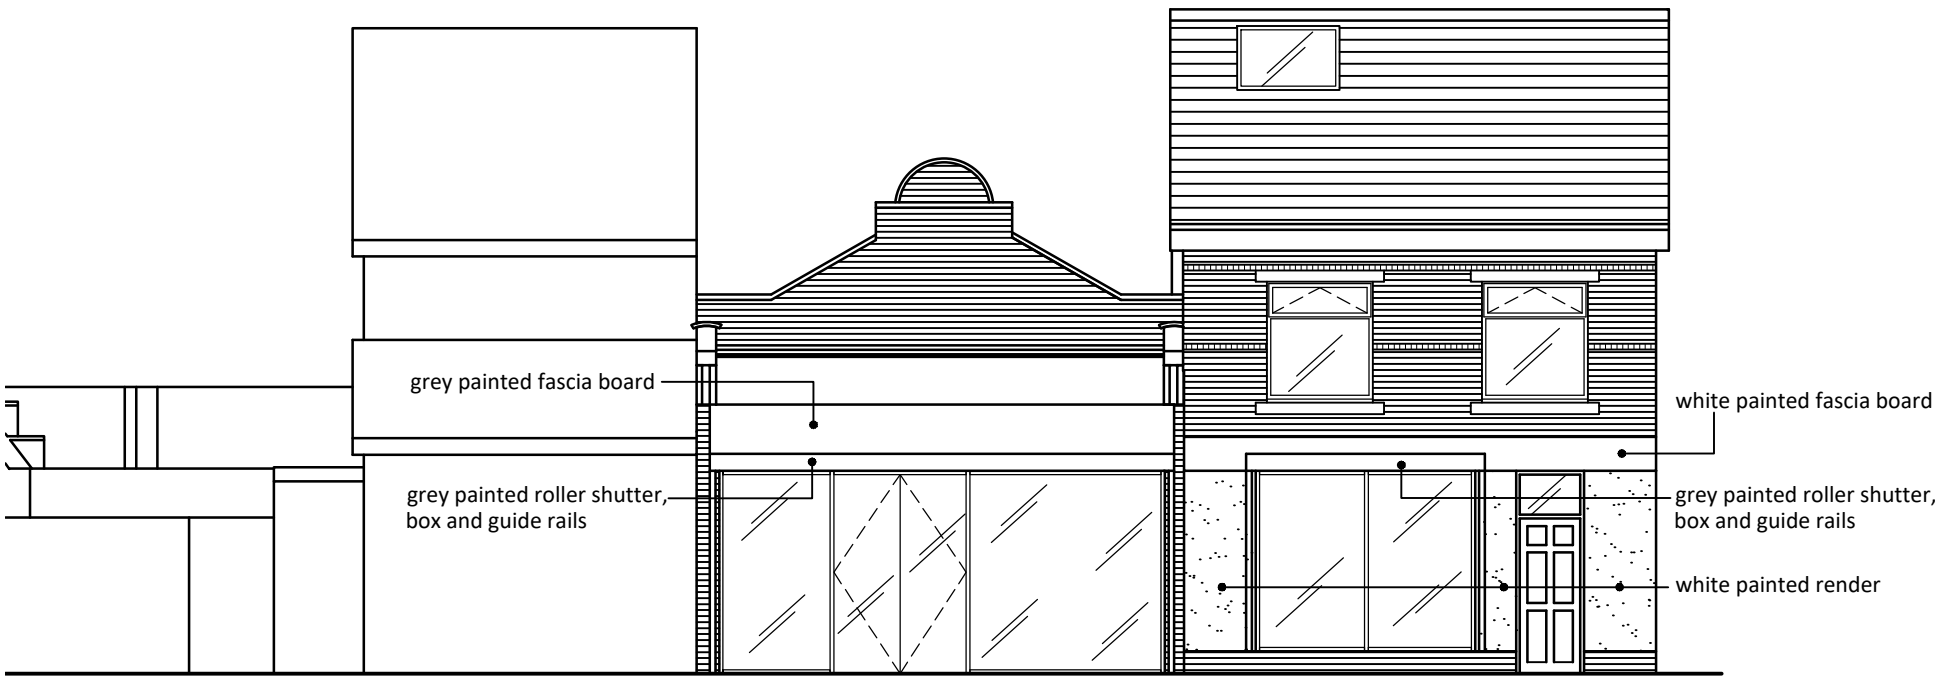

Lloyd Street elevation

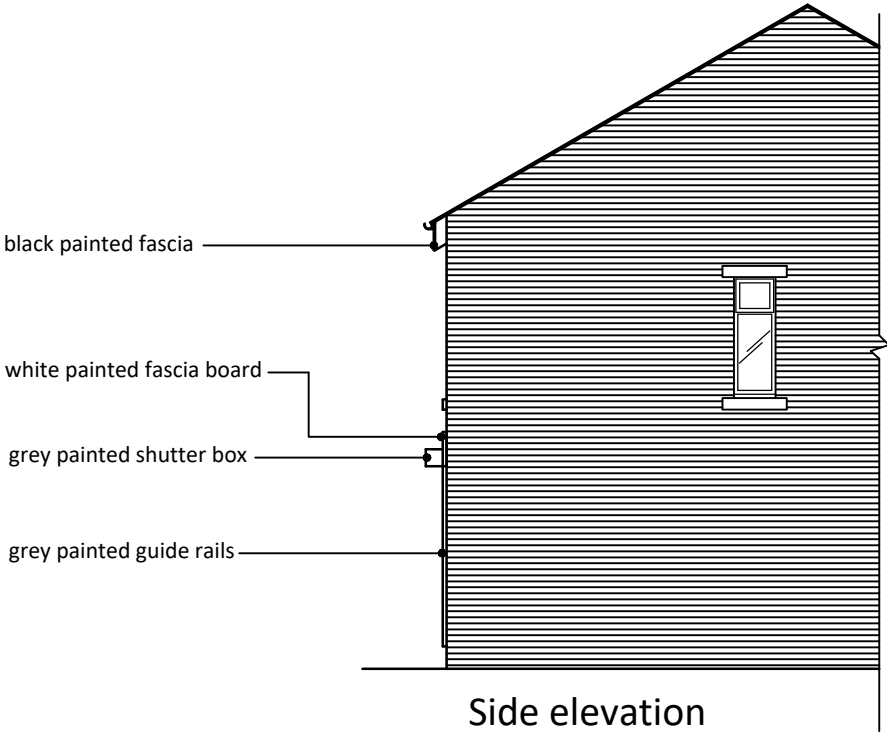

Side elevation

C	Side elevation added to show profile of roller shutter	6.5.22
B	Annotation added for rendered sections and roller shutters	5.5.22
A	Proposed elevation and ground floor plan updated	9.3.22
Rev	Description	Date
Project Name		
56–58 Lloyd St South		
Description		
Proposed principal elevations and GF plan		
C³ DESIGN AND CONSTRUCTION CONSULTANCY 1 Princes Terrace, Brownhill, Ruyton XI Towns SY4 1LP E-mail: Andrew.Collier@btinternet.com Tel: 07710 784159		
Drawn By	A Collier	Client MILLERBROOK LTD
Scale	1:100 @ A2	Date Jan 2022
Drawing No	21–120–02	Rev C