


Copyright in all documents and drawings by the Architect and in any work executed from these documents and drawings shall remain the property of GHP Ltd. This drawing should not be copied without the permission of GHP Ltd.

All working dimensions to be checked on site prior to construction.

Any discrepancies to be reported to GHP and GHP Ltd for clarification prior to tendering or construction or execution.

Revisions:

-

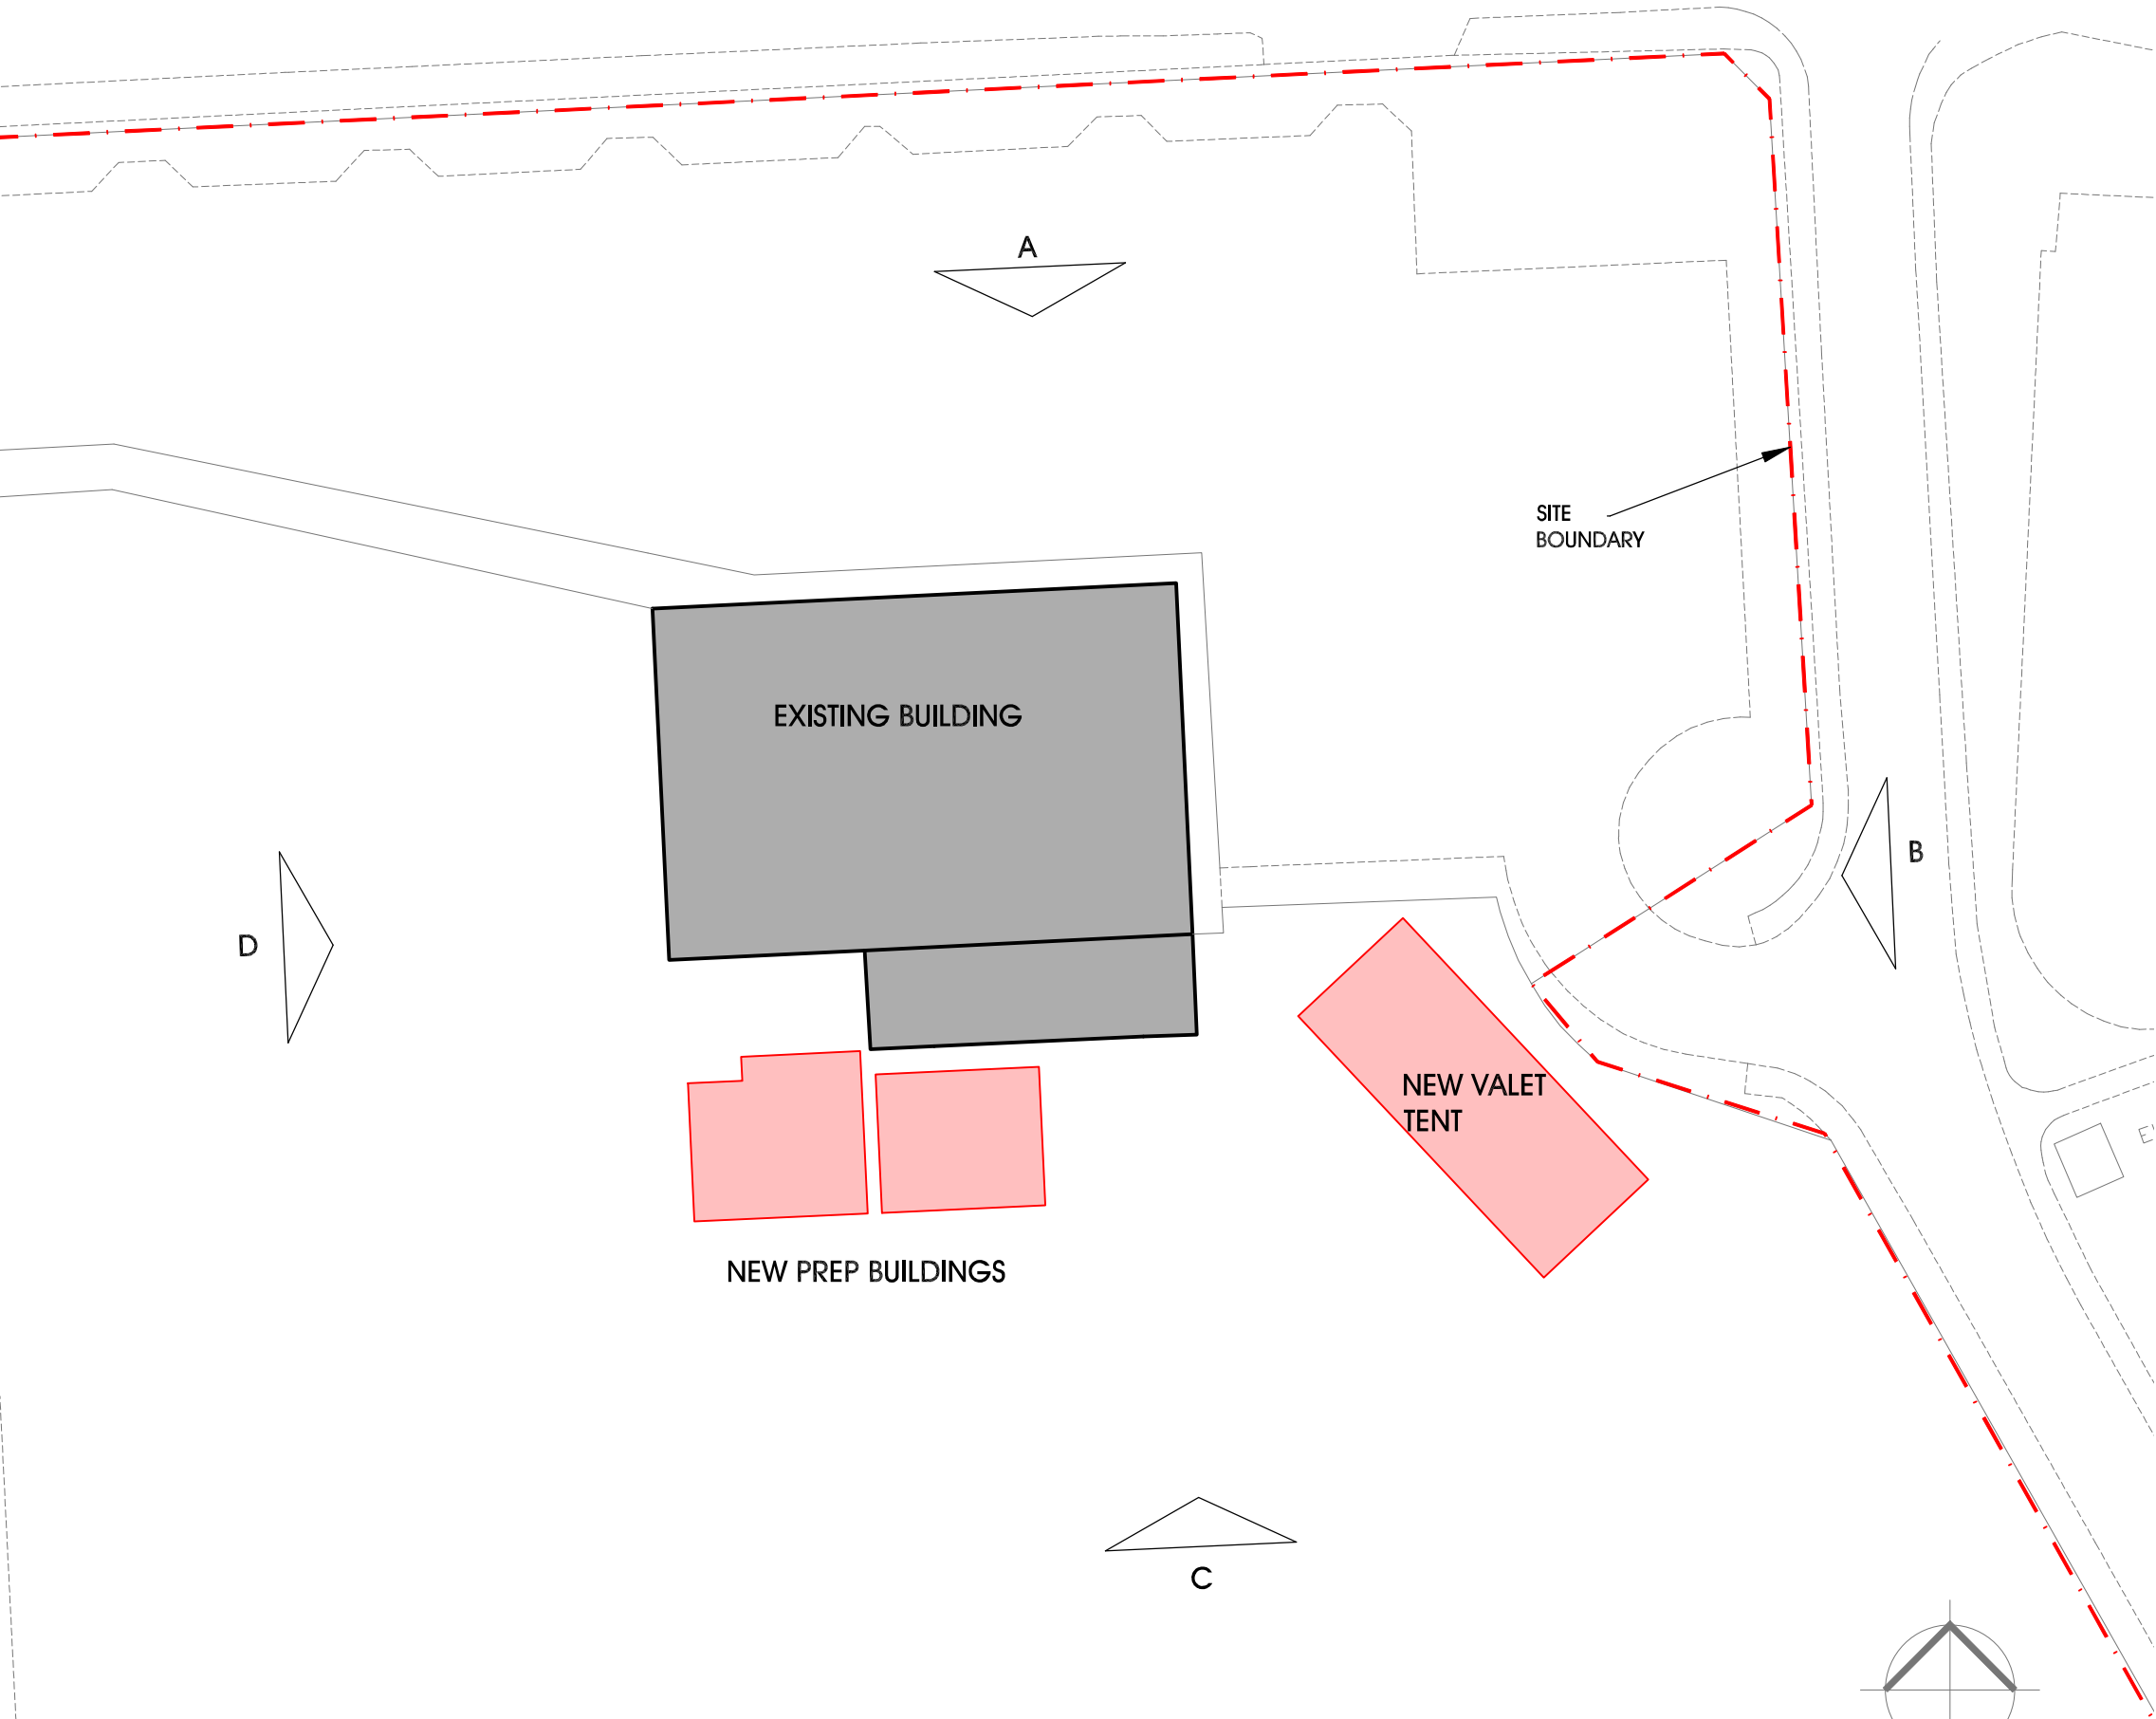

Client: BCA Ltd Project: Proposed Vehicle Preparation Buildings Address: BCA Belle Vue Redgate Lane, Belle Vue, Manchester, M12 4RX	Drawing: SITE PLAN AS PROPOSED			
	Date: Feb 2022		Scale: 1:500 @ A3	
	Job Ref:	Drawing No:	Rev:	
	21-578	P	100	B

www.ghparchitects.com
 Empire House, Mulcture Hall Road, Halifax, West Yorkshire, HX1 1SP
 Tel: 01422 207172

E-mail: ghp@ghparchitects.com